PoDI / NHS	
FHWA PROJECTS OF DIVISION INTEREST (PoDI)?	■ NO □ YES
NATIONAL HIGHWAY SYSTEM?	■ NO □ YES

DEPARTMENT OF TRANSPORTATION
STATE OF COLORADO

HIGHWAY CONSTRUCTION BID PLANS OF PROPOSED
STATE HIGHWAY NO. 9
SUMMIT COUNTY
CONSTRUCTION PROJECT CODE NO. 22768

Related Projects:
P. E. UNDER PROJECT:
Project Number XXXXXXXXX
Project Code: XXXXX

R.O.W. Projects:
R.O.W. Project Description
XXXXXXXXXXXXXX

PROJECT DESCRIPTION

THE TOWN OF BLUE RIVER, THE TOWN OF BRECKENRIDGE, SUMMIT COUNTY, AND THE COLORADO DEPARTMENT OF TRANSPORTATION HAVE IDENTIFIED A NEED TO DEVELOP AN ACCESS CONTROL PLAN FOR SH 9 BETWEEN MP 77.50 (CARROLL LANE) AND MP 86.26 (BROKEN LANCE DRIVE) IN SUMMIT COUNTY, A TOTAL DISTANCE OF APPROXIMATELY 8.76 MILES. THE ACCESS CONTROL PLAN WILL GIVE CDOT AND THE LOCAL AGENCIES A LONG-RANGE PLANNING DOCUMENT TO IDENTIFY ACCESS POINTS ALONG THE STATE HIGHWAY. IN ADDITION TO THE ACCESS CONTROL PLAN, THE PROJECT TEAM IS DEVELOPING A CONCEPTUAL (15%) TRAIL DESIGN WITHIN THE STUDY LIMITS TO EXPAND ON THE HOOSIER PASS RECREATIONAL PATHWAY FEASIBILITY STUDY THAT WAS COMPLETED IN 2013. THE CONCEPTUAL TRAIL DESIGN WILL GIVE LOCAL AGENCIES A STARTING POINT TO PURSUE FUTURE FUNDING OPPORTUNITIES.

DESIGN DATA	DESIGN CRITERIA	
	BLUE RIVER TRAIL	SH 9
MAXIMUM GRADE	8%	--
MINIMUM DESIGN SPEED	20 MPH for grades less than 4% 30 MPH FOR GRADES STEEPER THAN 4%	--
MINIMUM LANE WIDTH	12 ft.	--
MINIMUM SHOULDER WIDTH	2 ft.	--
MAXIMUM SUPERELEVATION	2%	--
CLEAR ZONE DISTANCE (TANGENT)	2 ft. min.	--
2018 EXISTING TRAFFIC - ADT	--	5,704 - 15,976
2018 EXISTING TRAFFIC - TRUCK PERCENTAGE	--	1.6% - 2.9%
2040 DESIGN TRAFFIC - ADT	--	9,934 - 20,998
2038 DESIGN TRAFFIC - TRUCK PERCENTAGE	--	1.6% - 2.9%

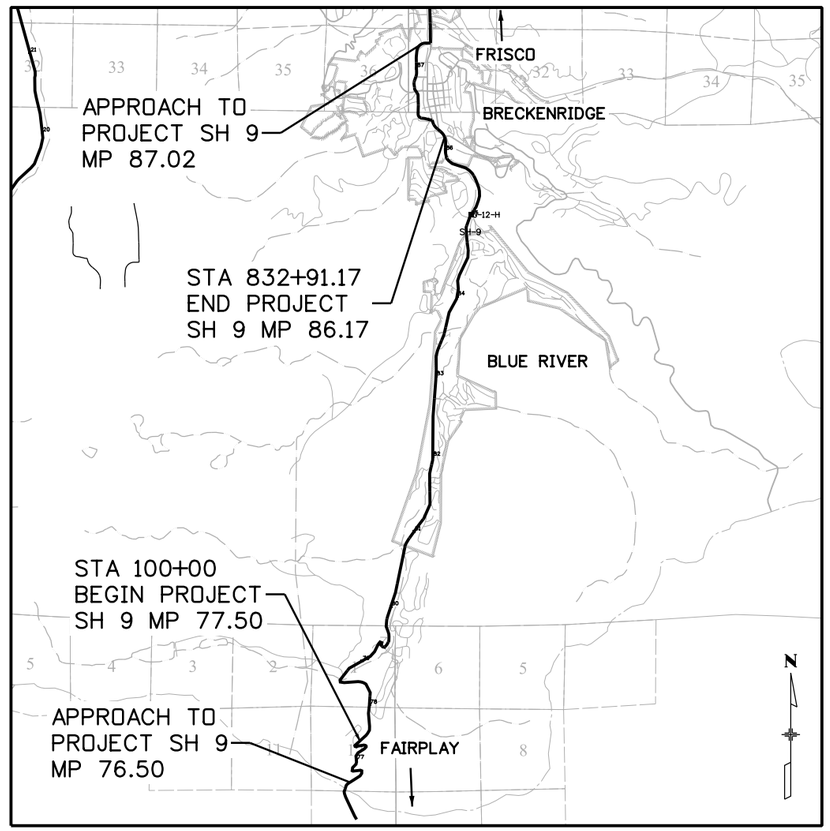

PROJECT LOCATION MAP

0' 4750' 9500' 19000'

SHEET NO.	INDEX OF SHEETS
1	TITLE SHEET
2 to 3	TYPICAL SECTIONS
4 to 76	ROADWAY PLANS
77 to 124	PROFILES

TABULATION OF LENGTH & DESIGN DATA	
STATION	SH 9 FEET
APPROACH TO PROJECT MP 76.50	
	5280
BEGIN PROJECT STA 100+00, MP 77.50	
	50,744
END PROJECT STA 832+91.17, MP 86.17	
	5280
APPROACH TO PROJECT MP 87.02	
TOTAL (FEET)	61304

SUMMARY OF PROJECT LENGTH	FEET	MILES
ROADWAY (NET LENGTH)	17361	3.29
PROJECT GROSS LENGTH	50669	9.60

NOTE:
STATIONING FOR PROJECT IS NOT CONTIGUOUS.

CONCEPTUAL PLANS

Print Date: 1/10/2020
File Name: 22768DES_TitleSht.dgn
Horiz. Scale: 1:1 Vert. Scale:

Stolfus
5690 DTC BOULEVARD, SUITE 560E
GREENWOOD VILLAGE, CO 80111
PHONE: 303-221-2330
FAX: 303-221-2331
WWW.STOLFUSANDASSOCIATES.COM

Sheet Revisions		
Date:	Comments	Init.

Colorado Department of Transportation
Region 3
2829 W. Howard Place
Denver, CO 80204
Phone: 303-757-9841
FAX: 303-757-9219

As Constructed
No Revisions:
Revised:
Void:

Contract Information
Contractor:
Resident Engineer:
Project Engineer:
PROJECT STARTED: / / ACCEPTED: / /
Comments:

Project No./Code
SFTY-XXXX-XXX
22768
Sheet Number 1

bpierce 3:16:50 PM P:\1000.005.10 R3 C09 Blue River ACP\Trail Design\Sheets\22768DES_TitleSht.dgn

Know what's below. Call before you dig.

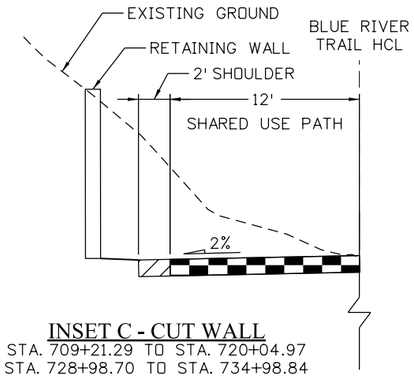

INSET C - CUT WALL

STA. 709+21.29 TO STA. 720+04.97
STA. 728+98.70 TO STA. 734+98.84

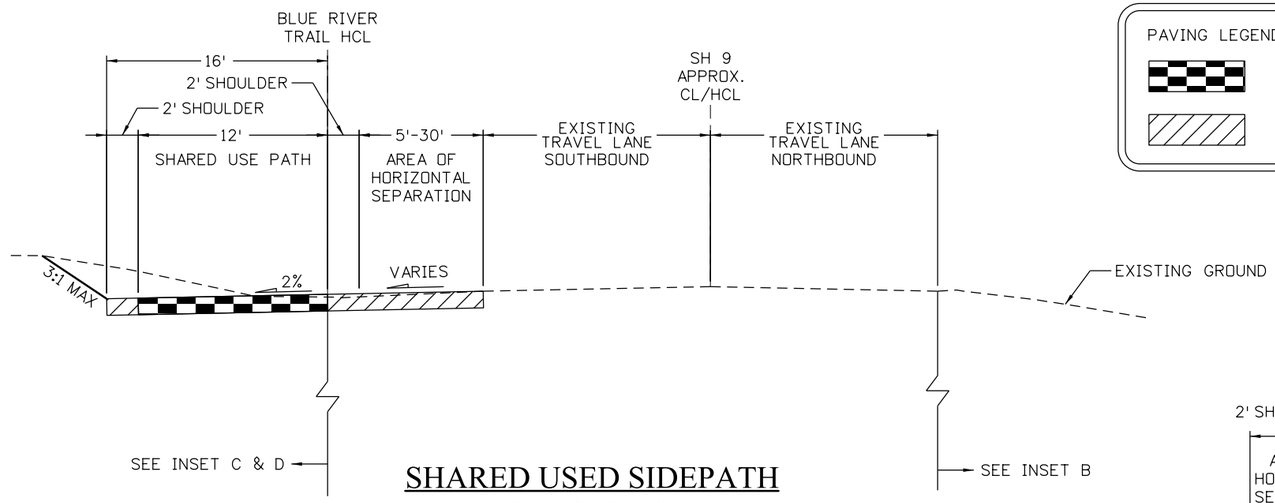

SHARED USED SIDEPATH

BLUE RIVER TRAIL
STA. 524+89.57 TO STA. 775+60.00

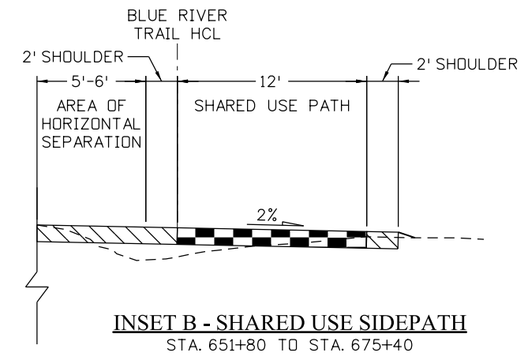

INSET B - SHARED USE SIDEPATH

STA. 651+80 TO STA. 675+40

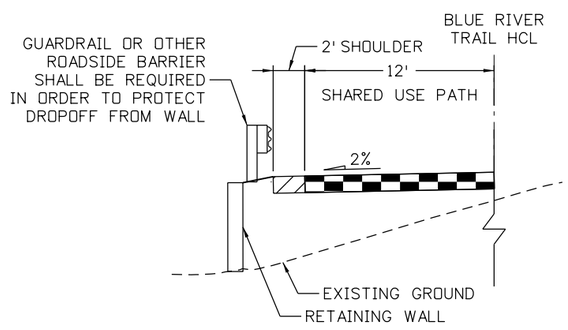

INSET D - FILL WALL

STA. 762+48.80 TO STA. 763+73.44

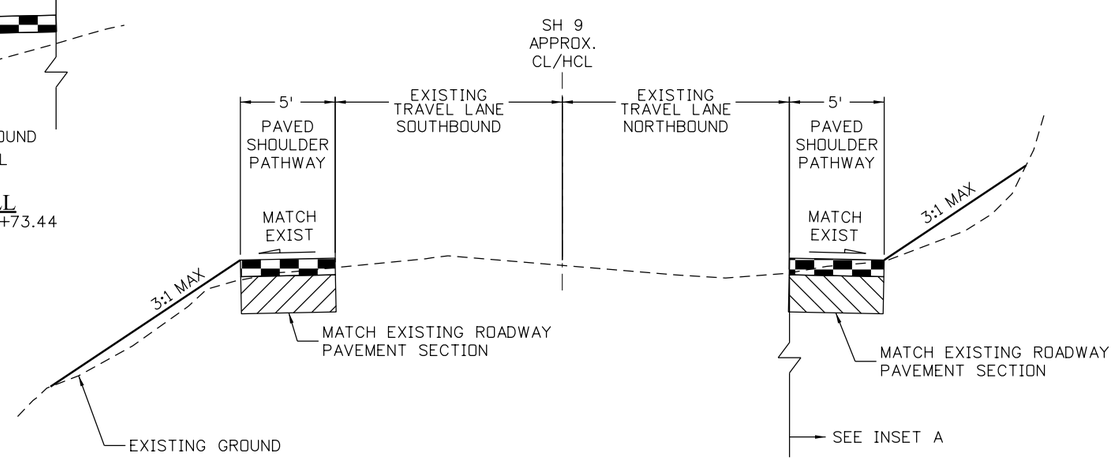

HIGHWAY - WIDENED SHOULDERS

SH 9
STA. 100+00.00 TO STA. 273+60.61

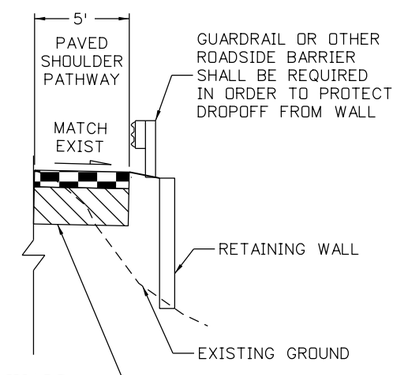

INSET A - FILL WALL

STA. 185+92.15 TO STA. 187+70.78
STA. 236+11.17 TO STA. 241+23.79
STA. 246+49.34 TO STA. 246+87.93
STA. 248+43.59 TO STA. 248+93.59

PAVING LEGEND
- ASPHALT PAVEMENT
- STABILIZED SURFACE

Nikolett 2:41:14 PM P:\1000.005.10 R3 C09 Blue River ACP\Trail Design\Sheets\22768DES_Typical01.dgn

Print Date: 1/10/2020	Sheet Revisions	Colorado Department of Transportation	As Constructed
File Name: 22768DES_Typical01.dgn	Date: / Comments / Init.	2829 W. Howard Place, Denver, CO 80204, Phone: 303-757-9841, FAX: 303-757-9219	No Revisions:
Horiz. Scale: 1:50 Vert. Scale: As Noted		Region 3	Revised:
Stolfus — 5690 DTC Boulevard, Suite 560E, Greenwood Village, CO 80111, Phone: 303-221-2330, Fax: 303-221-2331, www.stolfusandassociates.com			Void:

BLUE RIVER TRAIL TYPICAL SECTIONS

Designer:	CSA	Structure Numbers	
Detailer:	EDT		
Sheet Subset:	TYPICAL	Subset Sheets:	01 of 02

Project No./Code
XXXXXXXXX
22768
Sheet Number 2

Know what's below. Call before you dig.

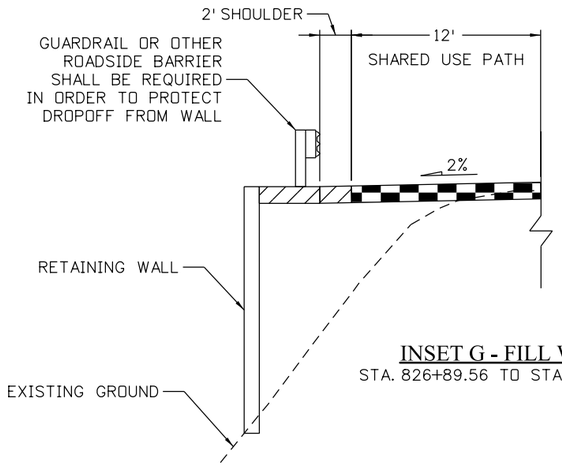

INSET G - FILL WALL

STA. 826+89.56 TO STA. 832+79.43

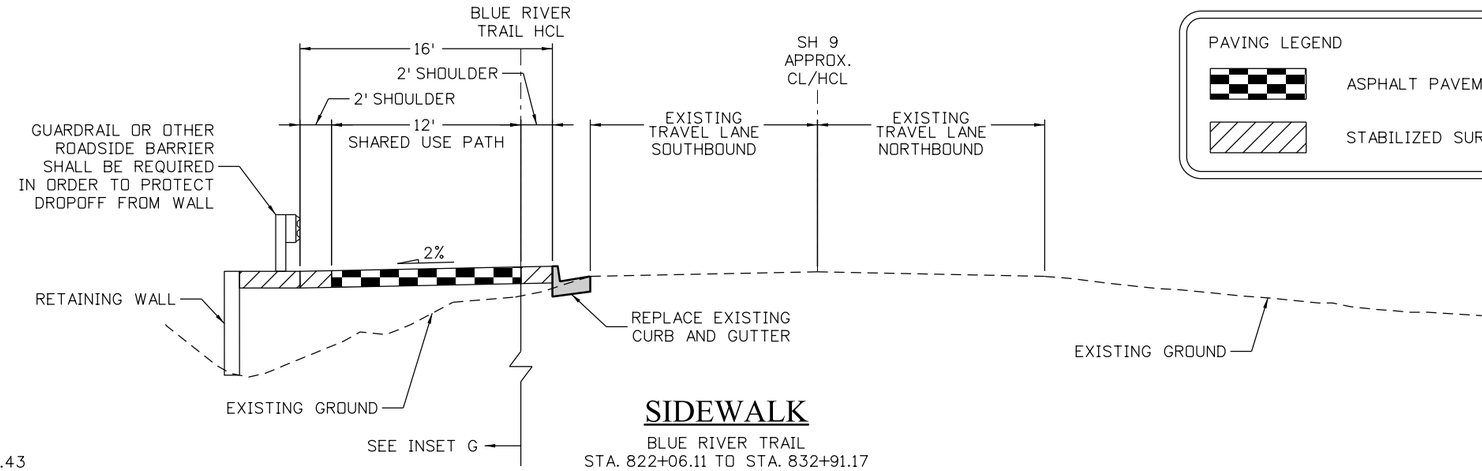

SIDEWALK

BLUE RIVER TRAIL
STA. 822+06.11 TO STA. 832+91.17

PAVING LEGEND

ASPHALT PAVEMENT

STABILIZED SURFACE

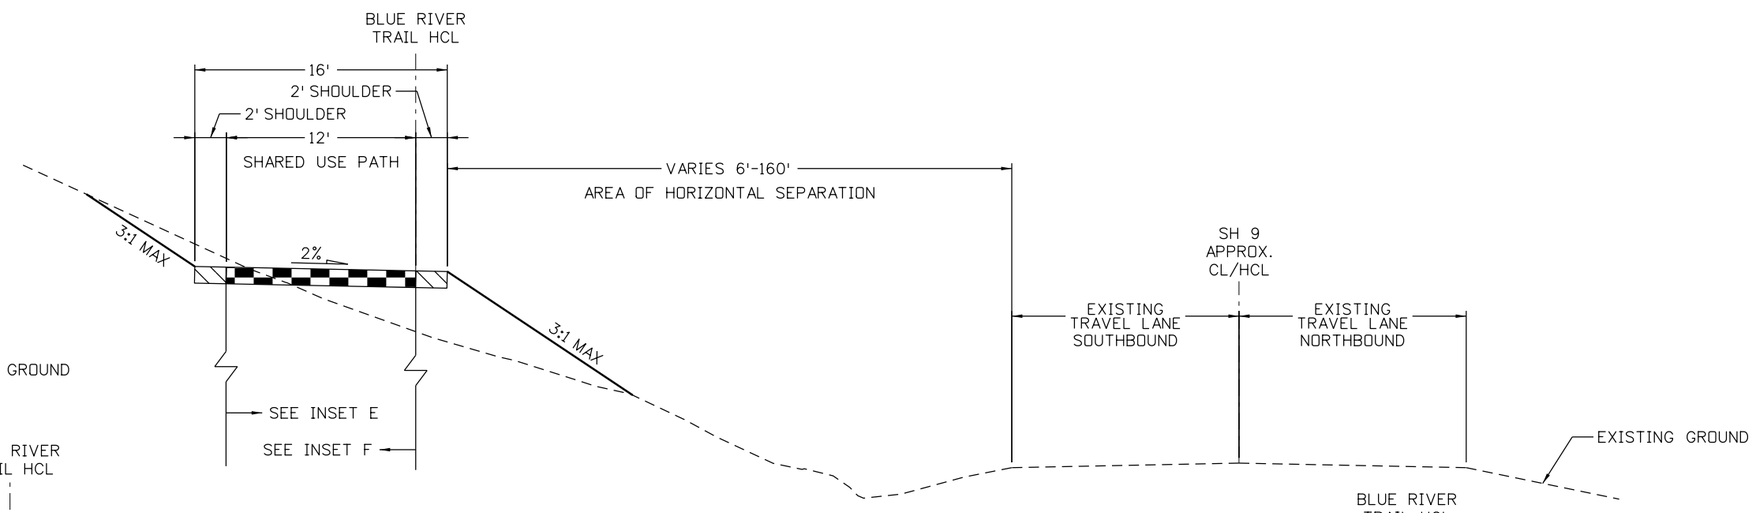

SHARED USE TRAIL

BLUE RIVER TRAIL
STA. 500+00.00 TO STA. 524+89.57
STA. 775+60.00 TO STA. 821+89.70

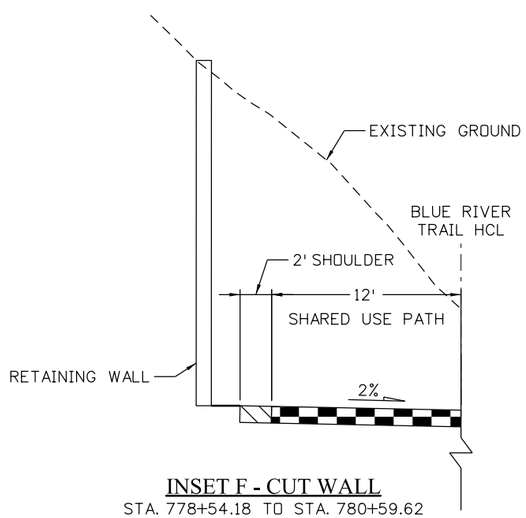

INSET F - CUT WALL

STA. 778+54.18 TO STA. 780+59.62

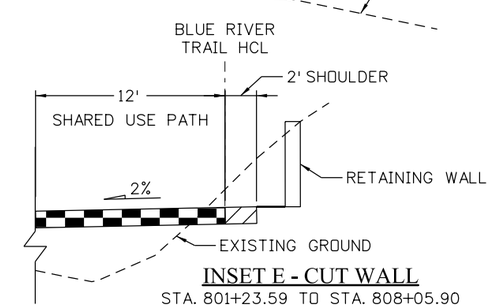

INSET E - CUT WALL

STA. 801+23.59 TO STA. 808+05.90
STA. 812+37.45 TO STA. 818+49.76

Nikolett 2:41:15 PM P:\1000.005.10 R3 C09 Blue River ACP\Trail Design\Sheets\22768DES_Typical02.dgn

Print Date: 1/10/2020	Sheet Revisions	Colorado Department of Transportation	As Constructed
File Name: 22768DES_Typical02.dgn	Date: / Comments / Init.	2829 W. Howard Place, Denver, CO 80204, Phone: 303-757-9841, FAX: 303-757-9219	No Revisions:
Horiz. Scale: 1:50 Vert. Scale: As Noted		Region 3	Revised:
Stolfus — 5690 DTC Boulevard, Suite 560E, Greenwood Village, CO 80111, Phone: 303-221-2330, Fax: 303-221-2331, www.stolfusandassociates.com			Void:

BLUE RIVER TRAIL TYPICAL SECTIONS

Designer:	CSA	Structure Numbers	
Detailer:	EDT		
Sheet Subset:	TYPICAL	Subset Sheets:	02 of 02

Project No./Code: XXXXXXXXX

22768

Sheet Number 3

CONCEPTUAL PLANS

Print Date: 3/12/2020
File Name: 22768DES_RdwyPlan01.dgn
Horiz. Scale: 1:50 Vert. Scale: As Noted

Stolfus
5690 DTC Boulevard, Suite 560E
Greenwood Village, CO 80111
Phone: 303-221-2330
Fax: 303-221-2331
www.stolfusandassociates.com

Sheet Revisions		
Date:	Comments	Init.

Colorado Department of Transportation
Region 3
2829 W. Howard Place
Denver, CO 80204
Phone: 303-757-9841
FAX: 303-757-9219

As Constructed
No Revisions:
Revised:
Void:

CO 9 BLUE RIVER TRAIL PLANS

Designer:	CSA	Structure Numbers	
Detailer:	NG		
Sheet Subset:	TRAIL	Subset Sheets:	01 of 73

Project No./Code
XXXXXXXXX
23001
Sheet Number 4

edevostidd 13:08:29 P:\1000.005.10 R3 CO9 Blue River ACP\Trail Design\Sheets\22768DES_RdwyPlan01.dgn

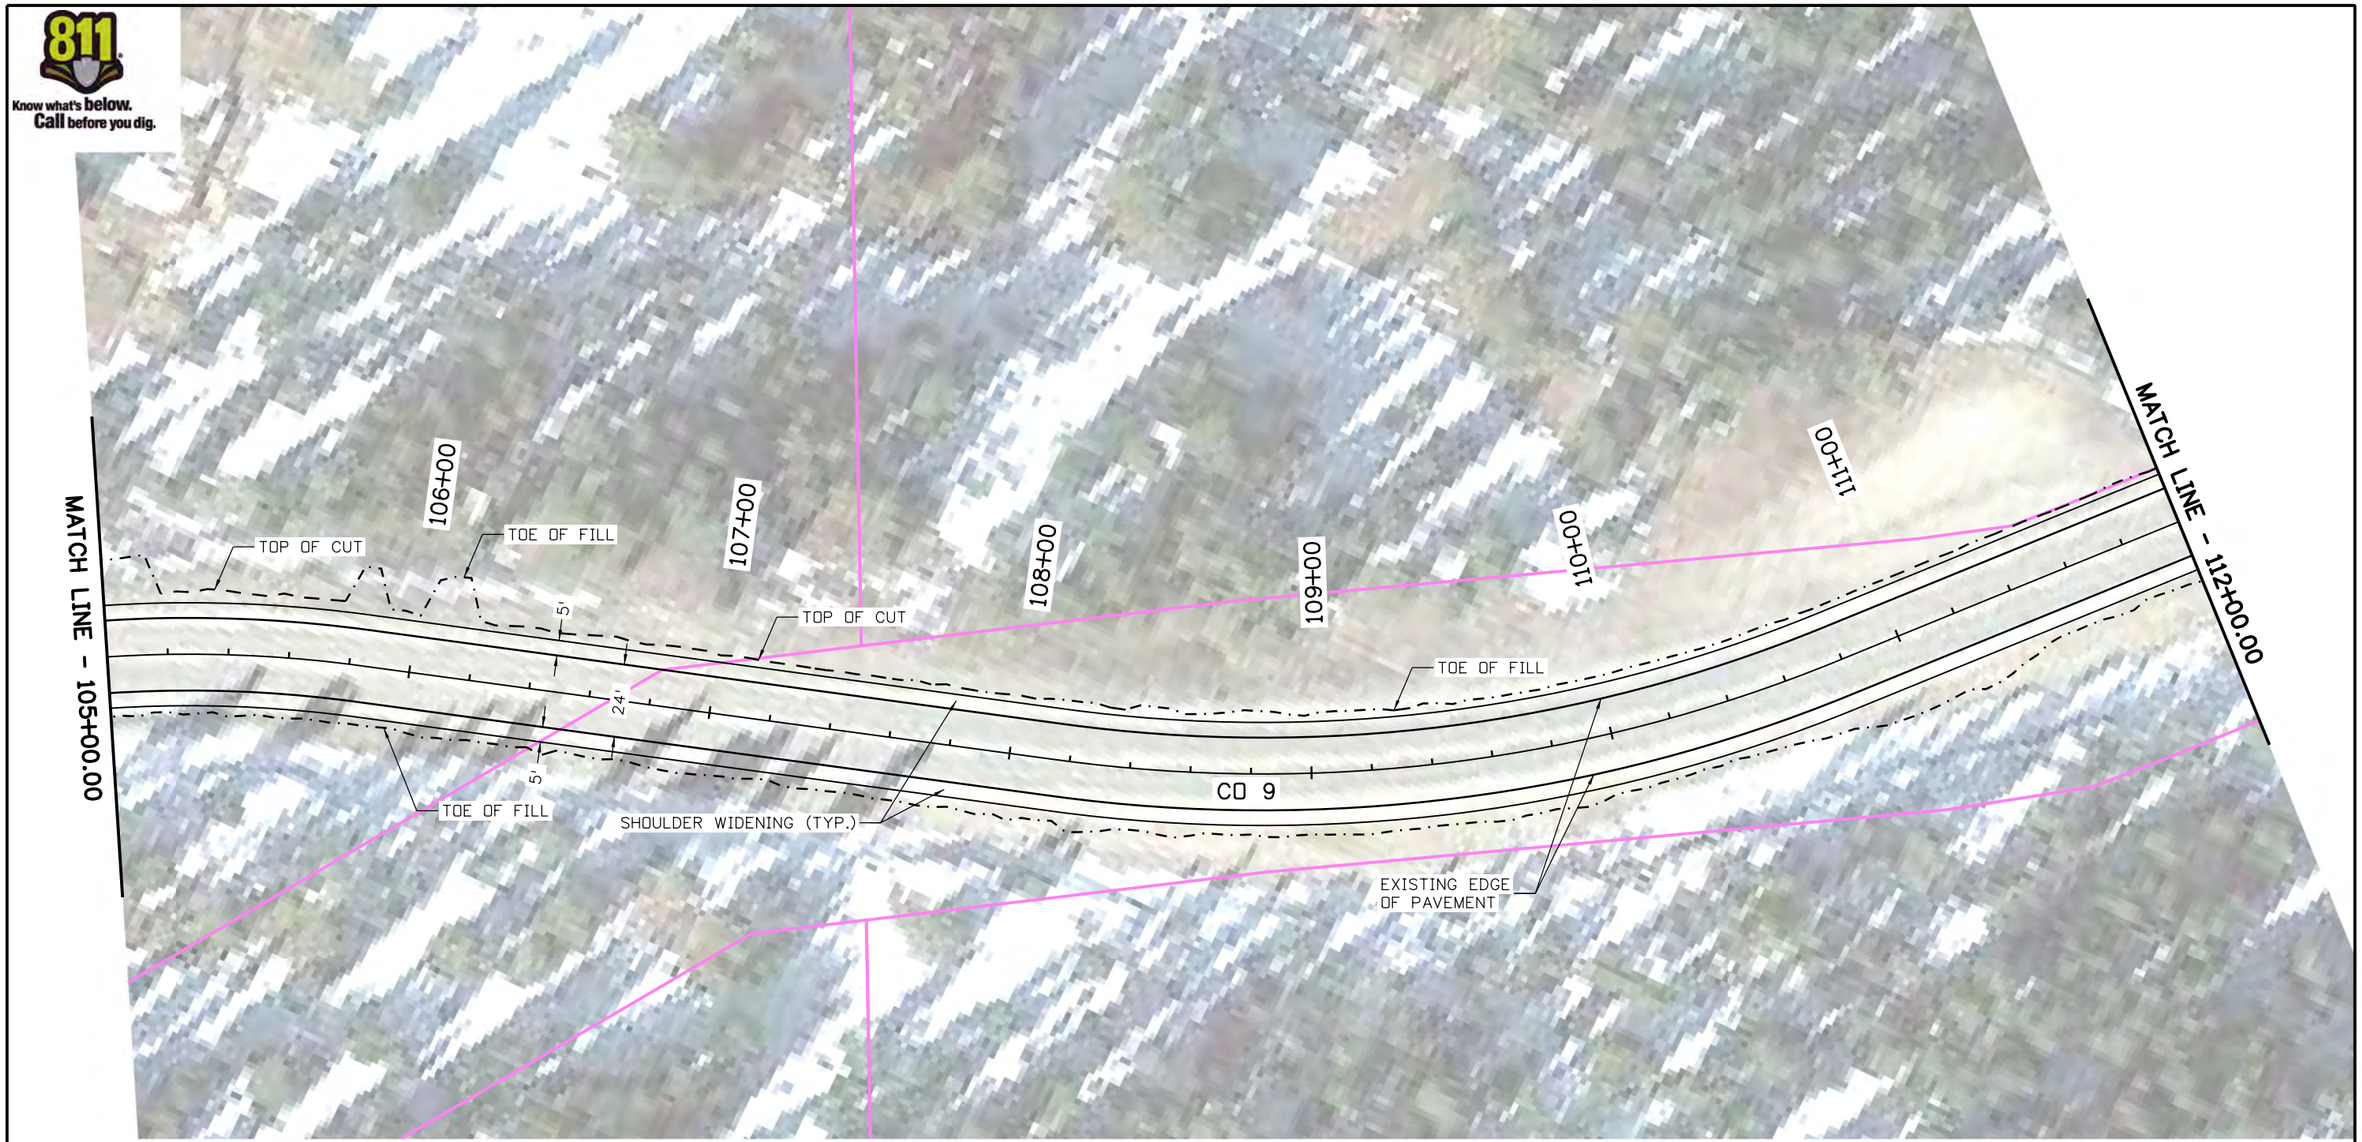

N

0' 25' 50' 100'

CONCEPTUAL PLANS

Print Date: 3/12/2020
File Name: 22768DES_RdwyPlan02.dgn
Horiz. Scale: 1:50 Vert. Scale: As Noted

Stolfus
5690 DTC Boulevard, Suite 560E
Greenwood Village, CO 80111
Phone: 303-221-2330
Fax: 303-221-2331
www.stolfusandassociates.com

Sheet Revisions		
Date:	Comments	Init.

Colorado Department of Transportation
Region 3
2829 W. Howard Place
Denver, CO 80204
Phone: 303-757-9841
FAX: 303-757-9219

As Constructed
No Revisions:
Revised:
Void:

CO 9 BLUE RIVER TRAIL PLANS

Designer:	CSA	Structure Numbers	
Detailer:	NG		
Sheet Subset:	TRAIL	Subset Sheets:	02 of 73

Project No./Code
XXXXXXXXX
23001
Sheet Number
5

edevostad 13:08:35 P:\1000.005.10 R3 CO9 Blue River ACP\Trail Design\Sheets\22768DES_RdwyPlan02.dgn

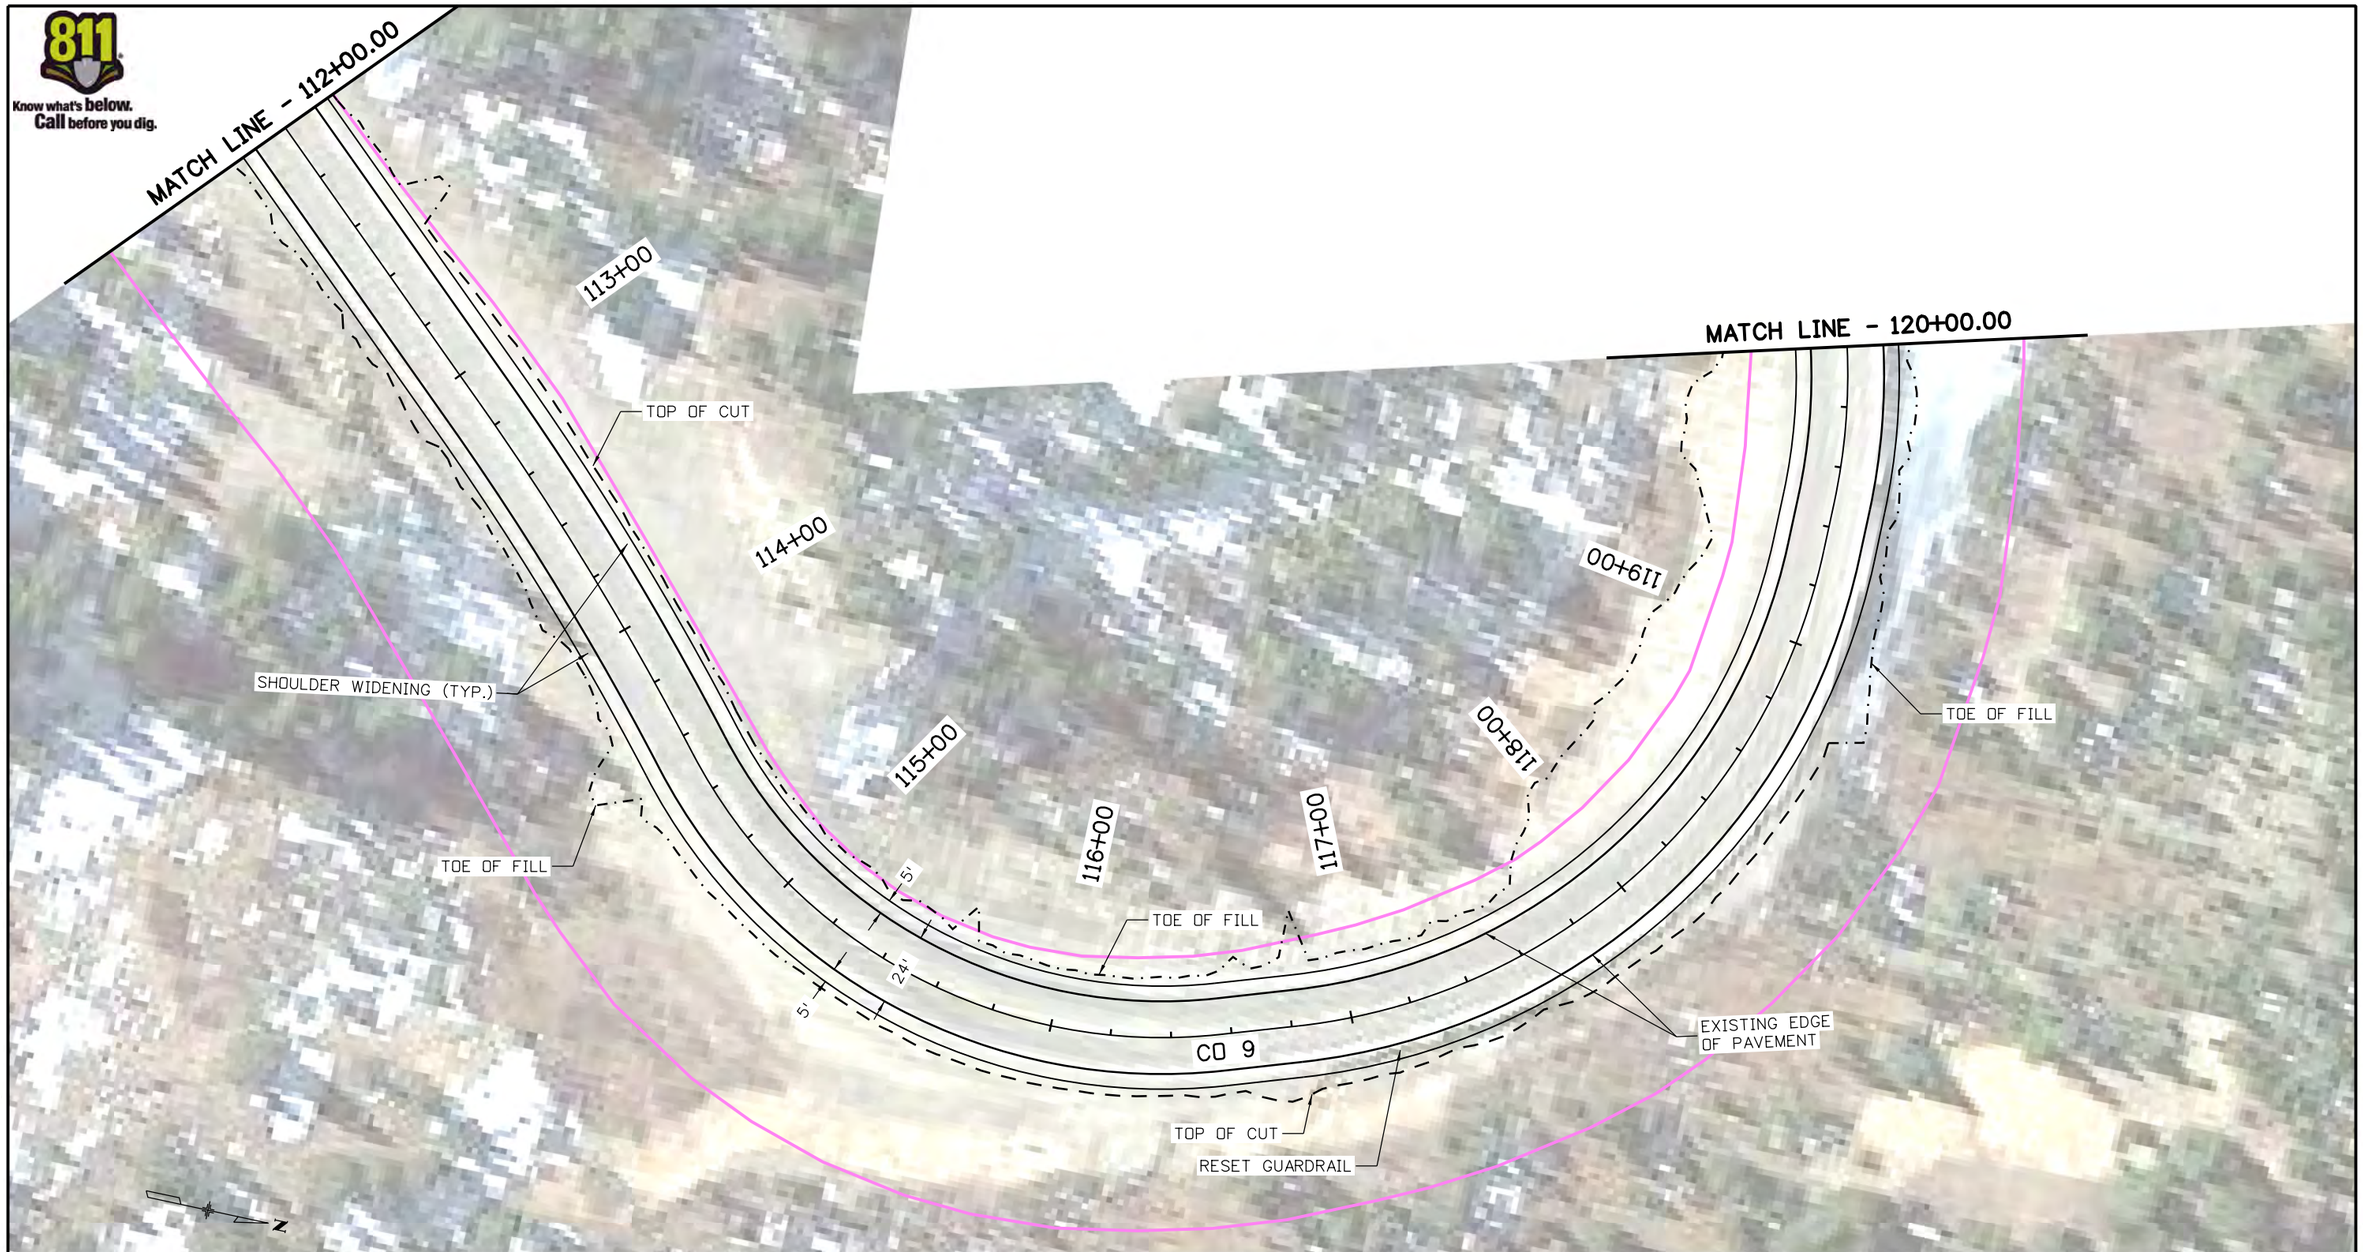

CONCEPTUAL PLANS

Print Date: 3/12/2020
File Name: 22768DES_RdwyPlan03.dgn
Horiz. Scale: 1:50 Vert. Scale: As Noted

Stolfus
5690 DTC Boulevard, Suite 560E
Greenwood Village, CO 80111
Phone: 303-221-2330
Fax: 303-221-2331
WWW.STOLFUSANDASSOCIATES.COM

Sheet Revisions		
Date:	Comments	Init.

Colorado Department of Transportation
Region 3
2829 W. Howard Place
Denver, CO 80204
Phone: 303-757-9841
FAX: 303-757-9219

As Constructed
No Revisions:
Revised:
Void:

CO 9 BLUE RIVER TRAIL PLANS

Designer:	CSA	Structure Numbers	
Detailer:	NG		
Sheet Subset:	TRAIL	Subset Sheets:	03 of 73

Project No./Code
XXXXXXXXX
23001
Sheet Number 6

edevcostidd 13:08:42 P:\1000.005.10 R3 C09 Blue River ACP\Trail Design\Sheets\22768DES_RdwyPlan03.dgn

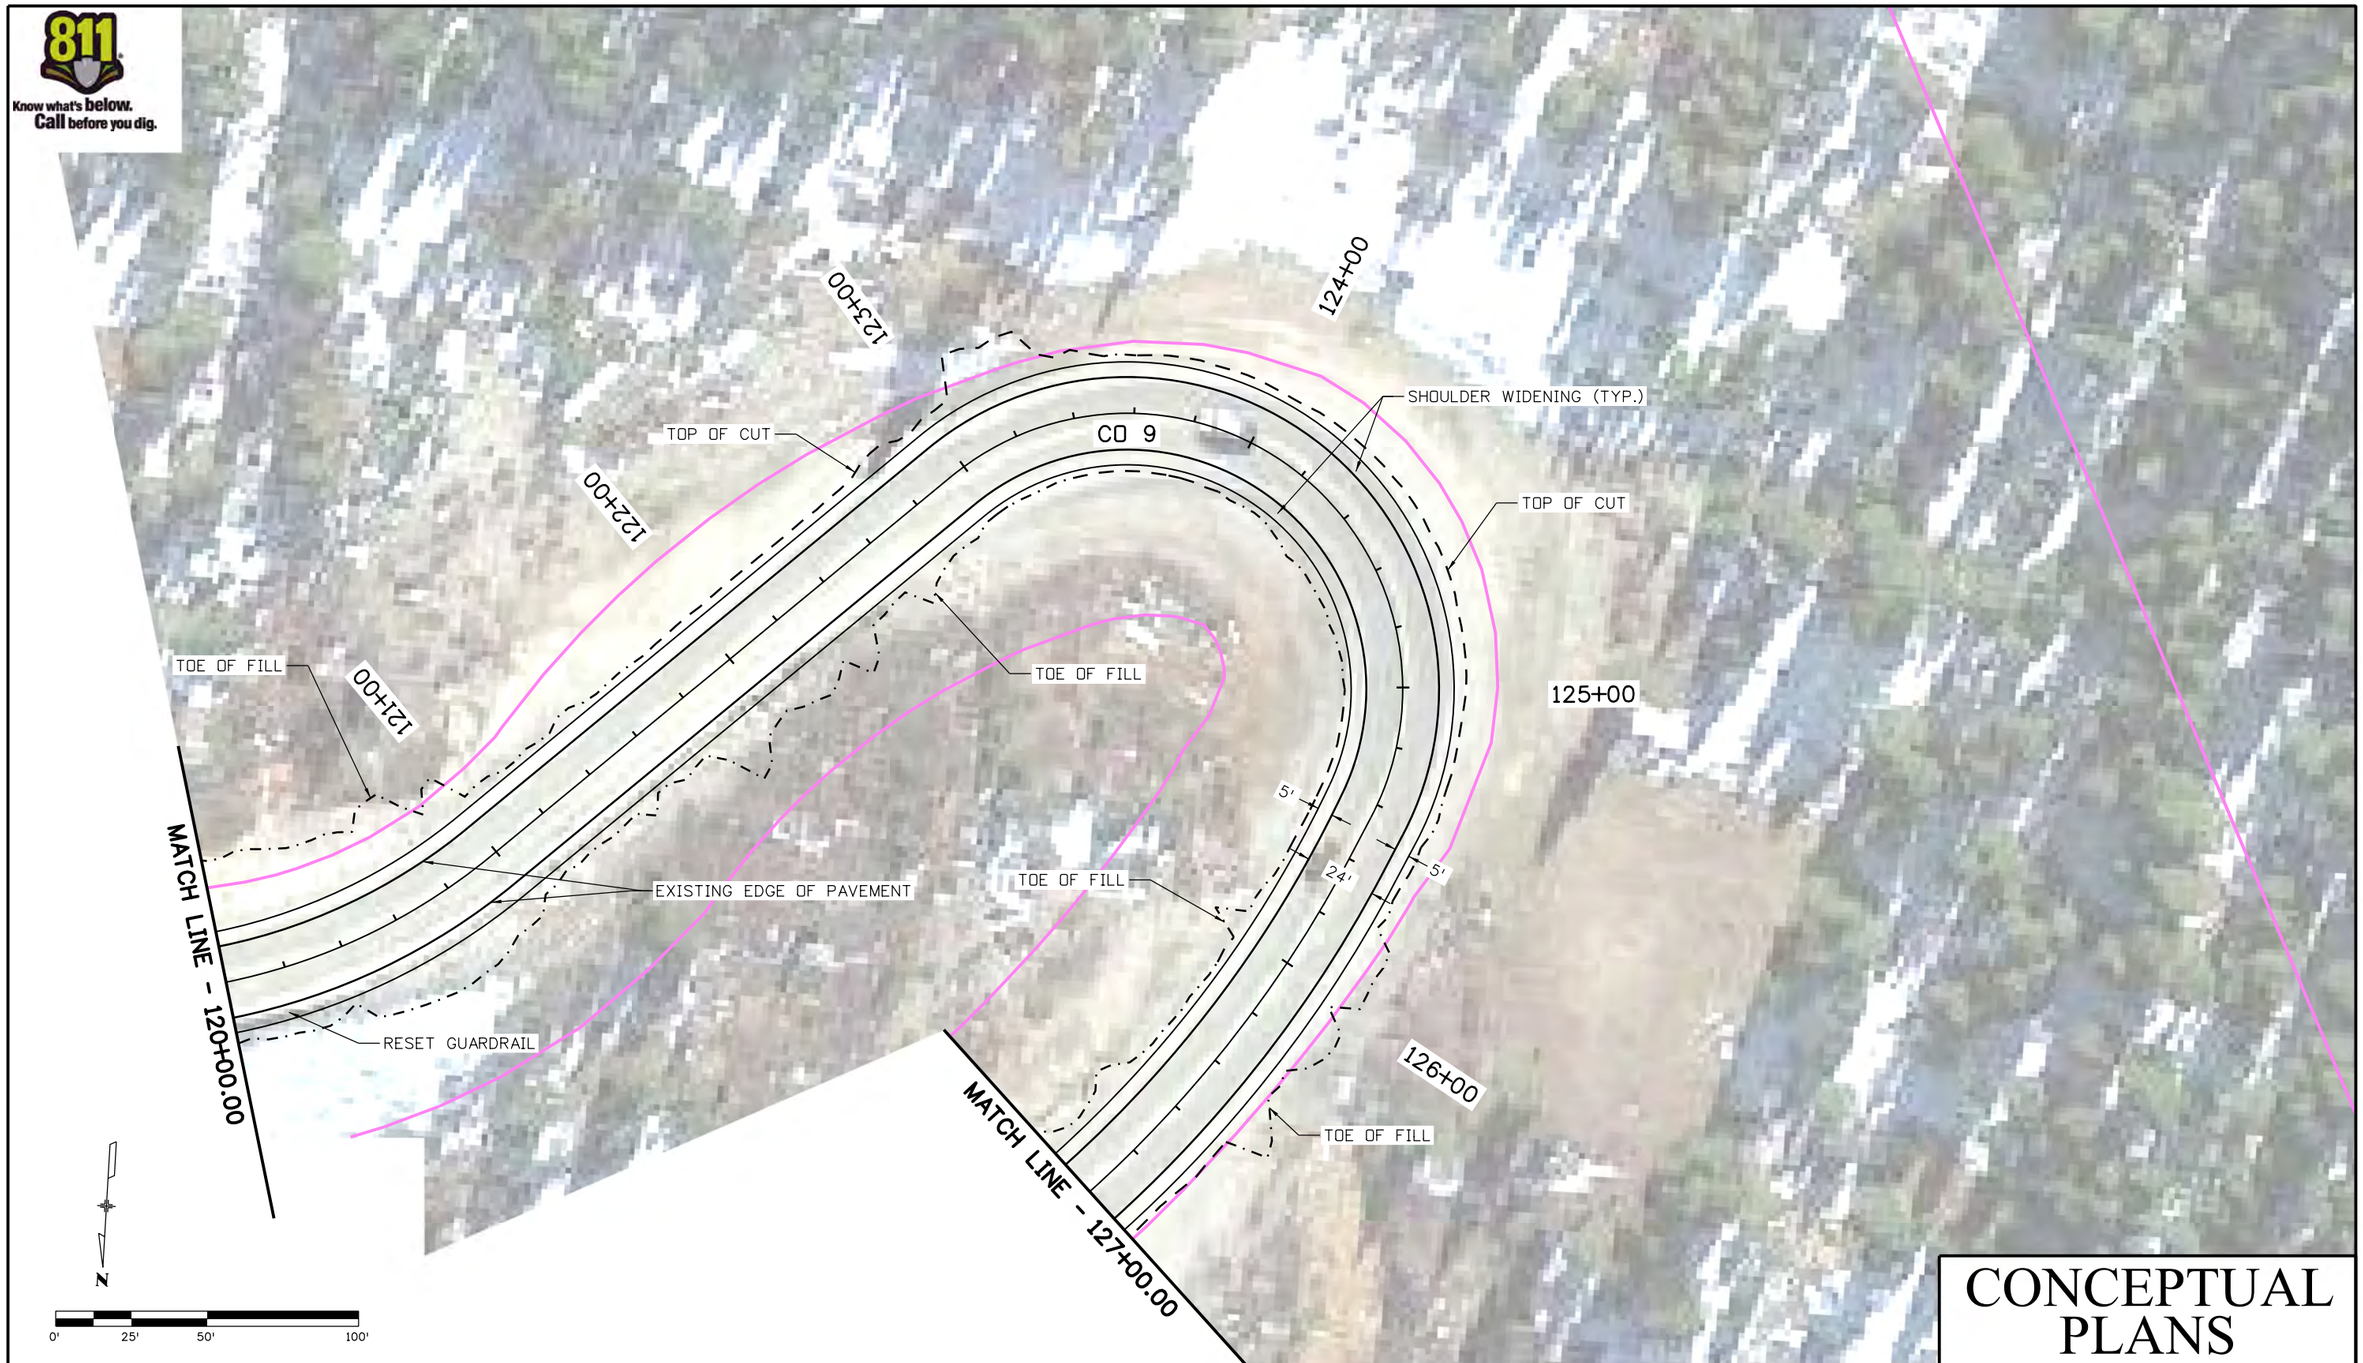

CONCEPTUAL PLANS

Print Date: 3/12/2020
File Name: 22768DES_RdwyPlan04.dgn
Horiz. Scale: 1:50 Vert. Scale: As Noted

Stolfus
5690 DTC Boulevard, Suite 560E
Greenwood Village, CO 80111
Phone: 303-221-2330
Fax: 303-221-2331
www.stolfusandassociates.com

Sheet Revisions		
Date:	Comments	Init.

Colorado Department of Transportation
Region 3
2829 W. Howard Place
Denver, CO 80204
Phone: 303-757-9841
FAX: 303-757-9219

As Constructed
No Revisions:
Revised:
Void:

CO 9 BLUE RIVER TRAIL PLANS

Designer:	CSA	Structure Numbers	
Detailer:	NG		
Sheet Subset:	TRAIL	Subset Sheets:	04 of 73

Project No./Code
XXXXXXXXX
23001
Sheet Number 7

edevostidd 13:08:49 P:\1000.005.10 R3 C09 Blue River ACP\Trail Design\Sheets\22768DES_RdwyPlan04.dgn

CONCEPTUAL PLANS

Print Date: 3/12/2020
File Name: 22768DES_RdwyPlan05.dgn
Horiz. Scale: 1:50 Vert. Scale: As Noted

Stolfus
5690 DTC Boulevard, Suite 560E
Greenwood Village, CO 80111
Phone: 303-221-2330
Fax: 303-221-2331
www.stolfusandassociates.com

Sheet Revisions		
Date:	Comments	Init.

Colorado Department of Transportation
Region 3
2829 W. Howard Place
Denver, CO 80204
Phone: 303-757-9841
FAX: 303-757-9219

As Constructed
No Revisions:
Revised:
Void:

CO 9 BLUE RIVER TRAIL PLANS

Designer:	CSA	Structure Numbers	
Detailer:	NG		
Sheet Subset:	TRAIL	Subset Sheets:	05 of 73

Project No./Code
XXXXXXXXX
23001
Sheet Number 8

edevostidd 13:08:56 P:\1000.005.10 R3 C09 Blue River ACP\Trail Design\Sheets\22768DES_RdwyPlan05.dgn

CONCEPTUAL PLANS

Print Date: 3/12/2020	Sheet Revisions	Colorado Department of Transportation	As Constructed
File Name: 22768DES_RdwyPlan06.dgn	Date: / Comments / Init.	2829 W. Howard Place, Denver, CO 80204, Phone: 303-757-9841, FAX: 303-757-9219	No Revisions:
Horiz. Scale: 1:50 Vert. Scale: As Noted		Region 3	Revised:
Stolfus — 5690 DTC Boulevard, Suite 560E, Greenwood Village, CO 80111, Phone: 303-221-2330, Fax: 303-221-2331, www.stolfusandassociates.com			Void:

CO 9 BLUE RIVER TRAIL PLANS			Project No./Code
Designer: CSA	Structure Numbers		XXXXXXXXX
Detailer: NG			23001
Sheet Subset: TRAIL	Subset Sheets: 06 of 73		Sheet Number 9

edevostidd 13:09:02 P:\1000.005.10 R3 CO9 Blue River ACP\Trail Design\Sheets\22768DES_RdwyPlan06.dgn

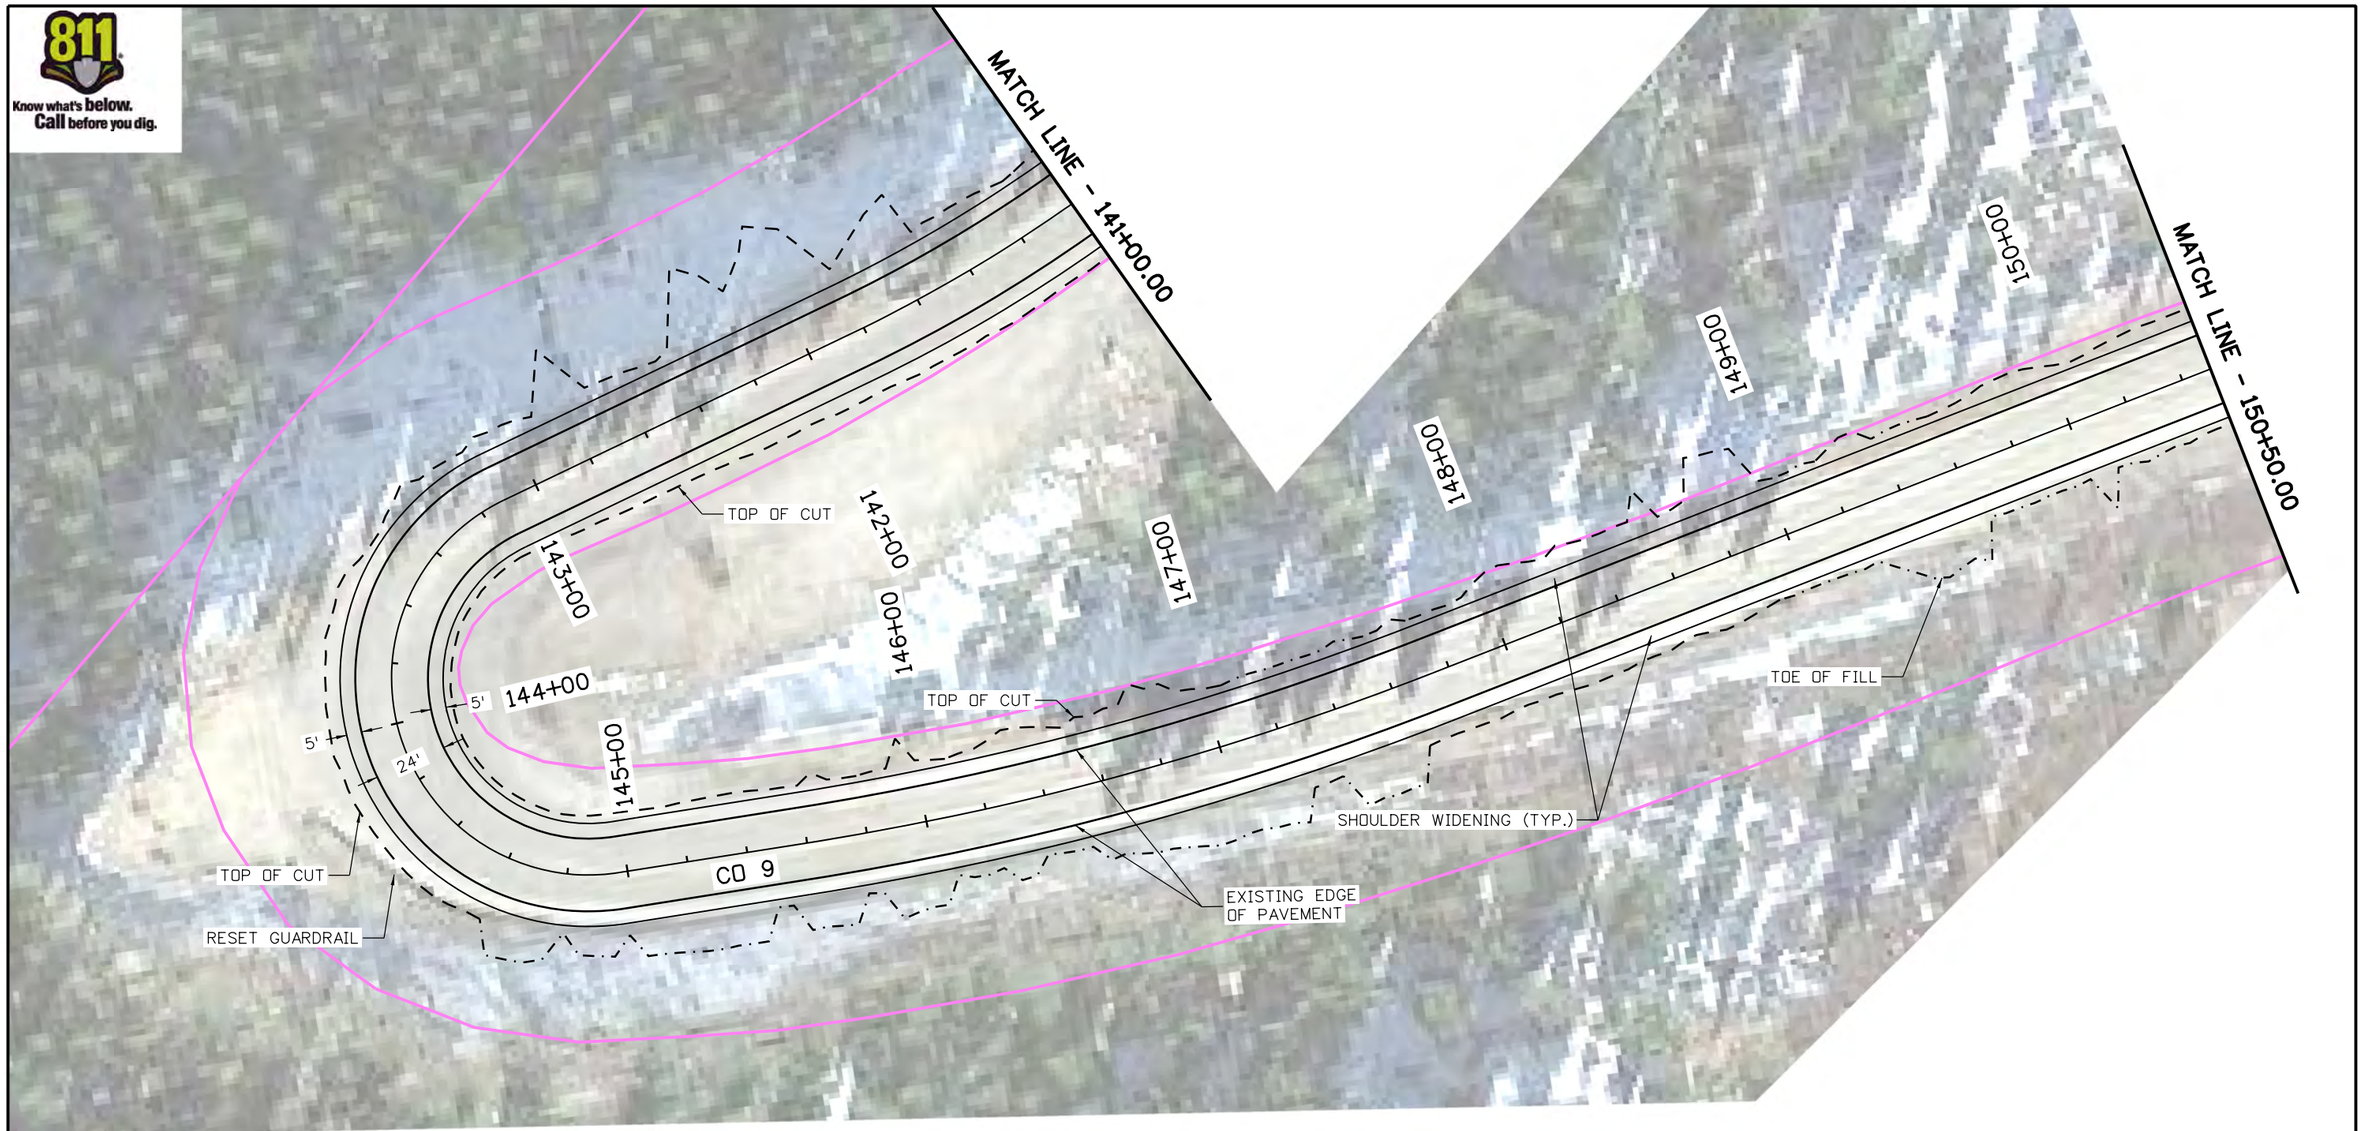

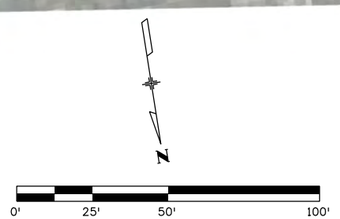

CONCEPTUAL PLANS

Print Date: 3/12/2020
File Name: 22768DES_RdwyPlan07.dgn
Horiz. Scale: 1:50 Vert. Scale: As Noted

Stolfus
5690 DTC Boulevard, Suite 560E
Greenwood Village, CO 80111
Phone: 303-221-2330
Fax: 303-221-2331
www.stolfusandassociates.com

Sheet Revisions		
Date:	Comments	Init.

Colorado Department of Transportation
Region 3
2829 W. Howard Place
Denver, CO 80204
Phone: 303-757-9841
FAX: 303-757-9219

As Constructed
No Revisions:
Revised:
Void:

CO 9 BLUE RIVER TRAIL PLANS

Designer: CSA
Detailer: NG
Sheet Subset: TRAIL
Structure Numbers
Subset Sheets: 07 of 73

Project No./Code
XXXXXXXXX
23001
Sheet Number 10

edevostidd 13:09:09 P:\1000.005.10 R3 CO9 Blue River ACP\Trail Design\Sheets\22768DES_RdwyPlan07.dgn

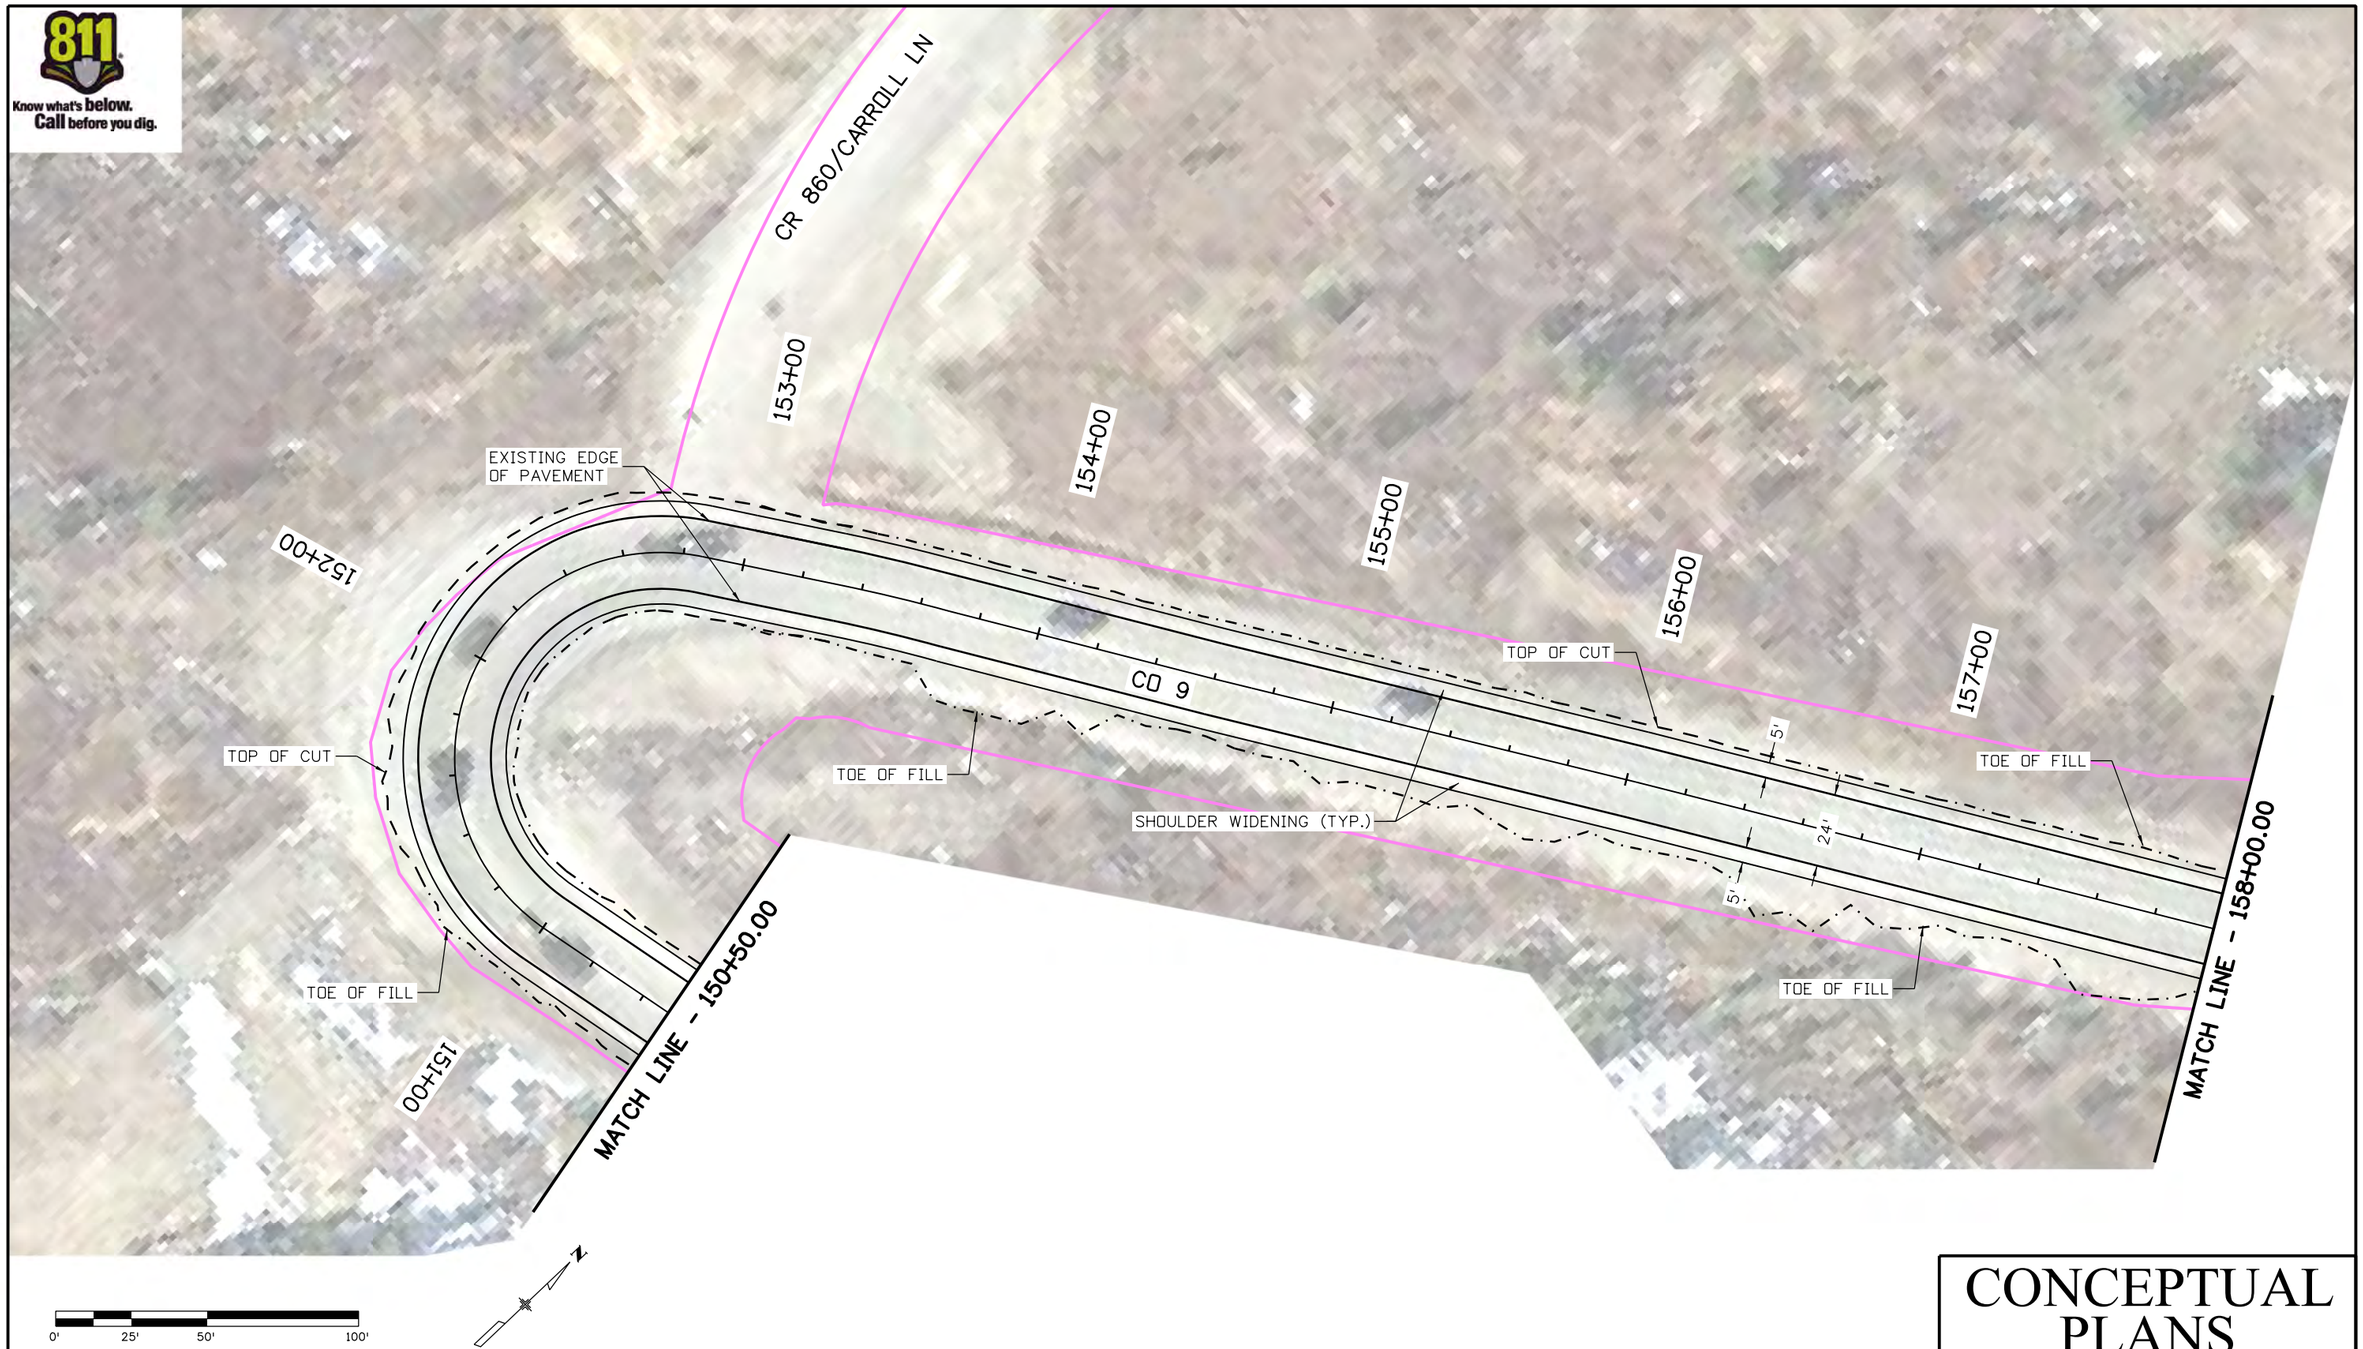

CONCEPTUAL PLANS

Print Date: 3/12/2020
File Name: 22768DES_RdwyPlan08.dgn
Horiz. Scale: 1:50 Vert. Scale: As Noted

Stolfus
5690 DTC Boulevard, Suite 560E
Greenwood Village, CO 80111
Phone: 303-221-2330
Fax: 303-221-2331
www.stolfusandassociates.com

Sheet Revisions		
Date:	Comments	Init.

Colorado Department of Transportation
Region 3
2829 W. Howard Place
Denver, CO 80204
Phone: 303-757-9841
FAX: 303-757-9219

As Constructed
No Revisions:
Revised:
Void:

CO 9 BLUE RIVER TRAIL PLANS

Designer:	CSA	Structure Numbers	
Detailer:	NG		
Sheet Subset:	TRAIL	Subset Sheets:	08 of 73

Project No./Code
XXXXXXXXX
23001
Sheet Number 11

edevostidd 13:09:15 P:\1000.005.10 R3 CO9 Blue River ACP\Trail Design\Sheets\22768DES_RdwyPlan08.dgn

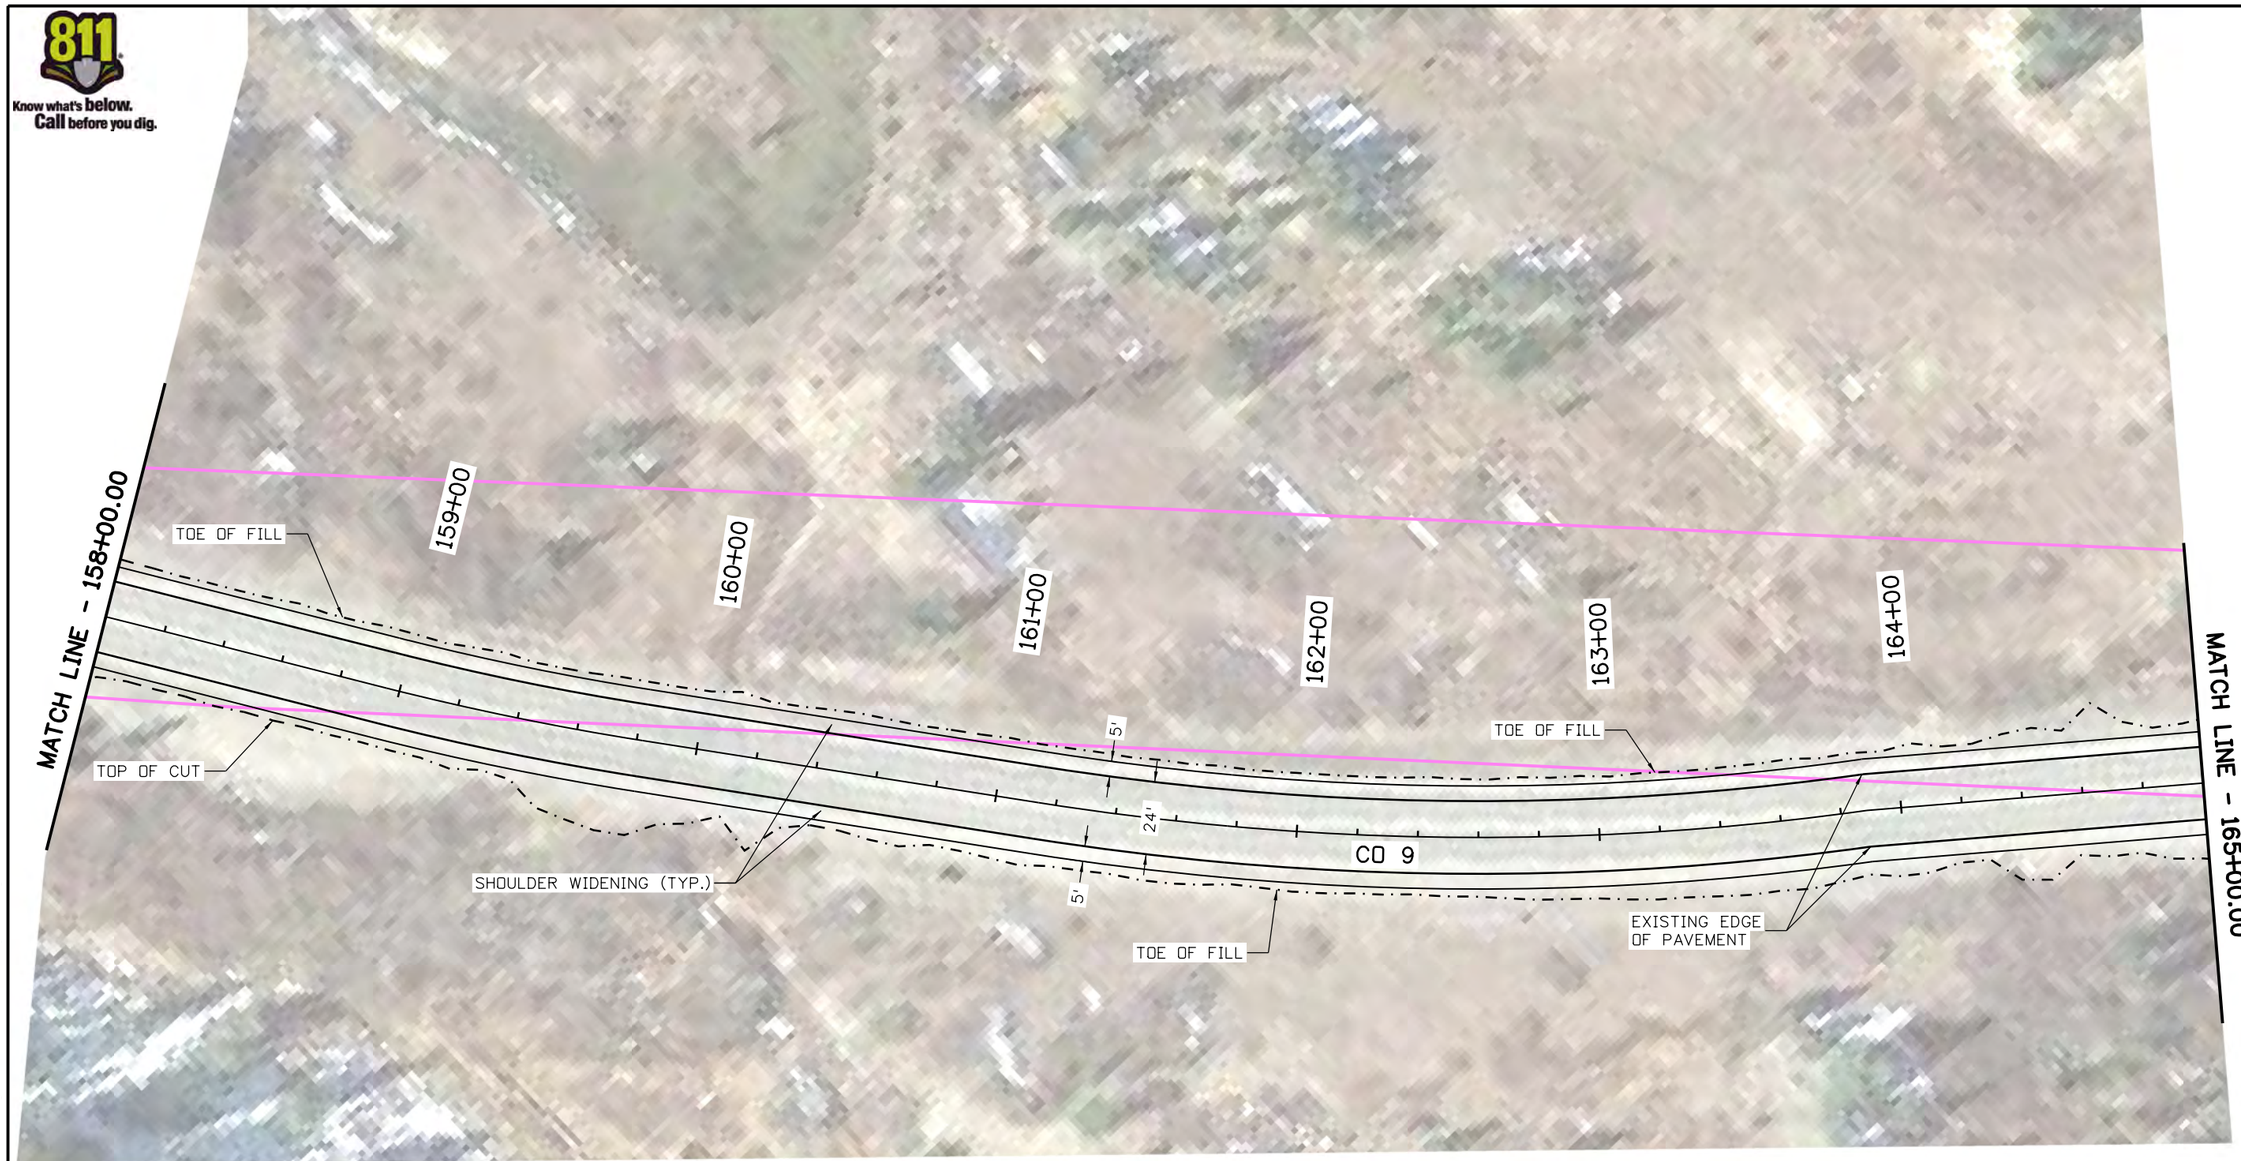

0' 25' 50' 100'

CONCEPTUAL PLANS

Print Date: 3/12/2020
File Name: 22768DES_RdwyPlan09.dgn
Horiz. Scale: 1:50 Vert. Scale: As Noted

Stolfus
5690 DTC Boulevard, Suite 560E
Greenwood Village, CO 80111
Phone: 303-221-2330
Fax: 303-221-2331
www.stolfusandassociates.com

Sheet Revisions		
Date:	Comments	Init.

Colorado Department of Transportation
Region 3
2829 W. Howard Place
Denver, CO 80204
Phone: 303-757-9841
FAX: 303-757-9219

As Constructed
No Revisions:
Revised:
Void:

CO 9 BLUE RIVER TRAIL PLANS

Designer:	CSA	Structure Numbers	
Detailer:	NG		
Sheet Subset:	TRAIL	Subset Sheets:	09 of 73

Project No./Code
XXXXXXXXX
23001
Sheet Number 12

edevostidd 13:09:22 P:\1000.005.10 R3 C09 Blue River ACP\Trail Design\Sheets\22768DES_RdwyPlan09.dgn

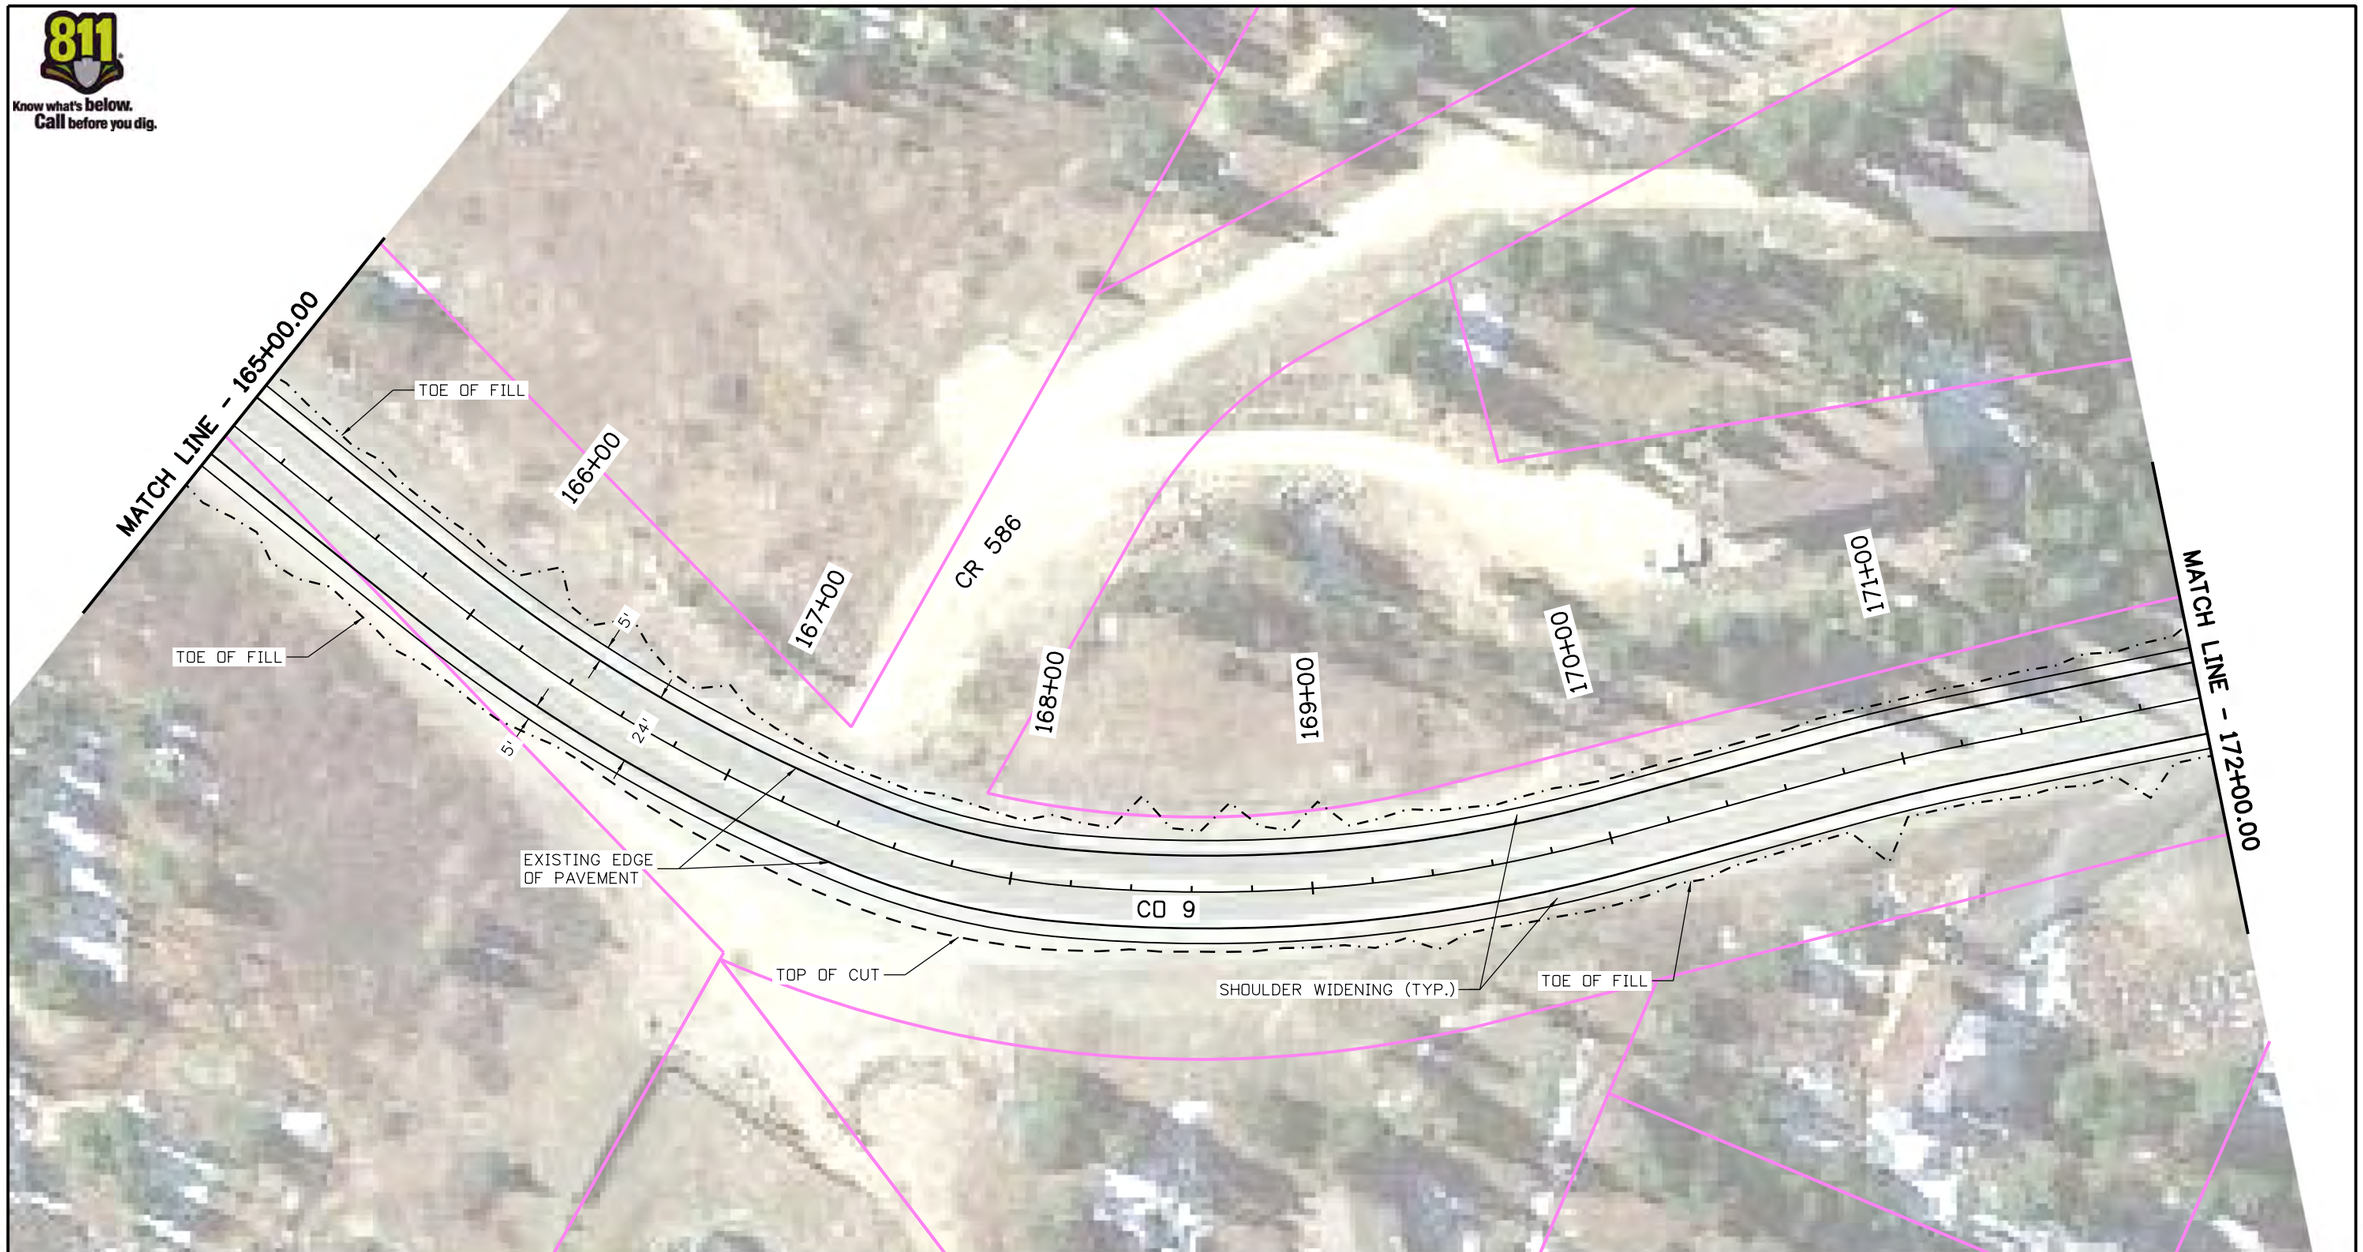

CONCEPTUAL PLANS

edevostidd 13:09:29 P:\1000.005.10 R3 C09 Blue River ACP\TrailDesign\Sheets\22768DES_RdwyPlan10.dgn

Print Date: 3/12/2020	Sheet Revisions	Colorado Department of Transportation	As Constructed
File Name: 22768DES_RdwyPlan10.dgn	Date: / Comments / Init.	2829 W. Howard Place, Denver, CO 80204, Phone: 303-757-9841, FAX: 303-757-9219	No Revisions:
Horiz. Scale: 1:50 Vert. Scale: As Noted		Region 3	Revised:
Stolfus — 5690 DTC Boulevard, Suite 560E, Greenwood Village, CO 80111, Phone: 303-221-2330, Fax: 303-221-2331, www.stolfusandassociates.com			Void:

CO 9 BLUE RIVER TRAIL PLANS			Project No./Code
Designer: CSA	Structure Numbers		XXXXXXXXX
Detailer: NG			23001
Sheet Subset: TRAIL	Subset Sheets: 10 of 73		Sheet Number 13

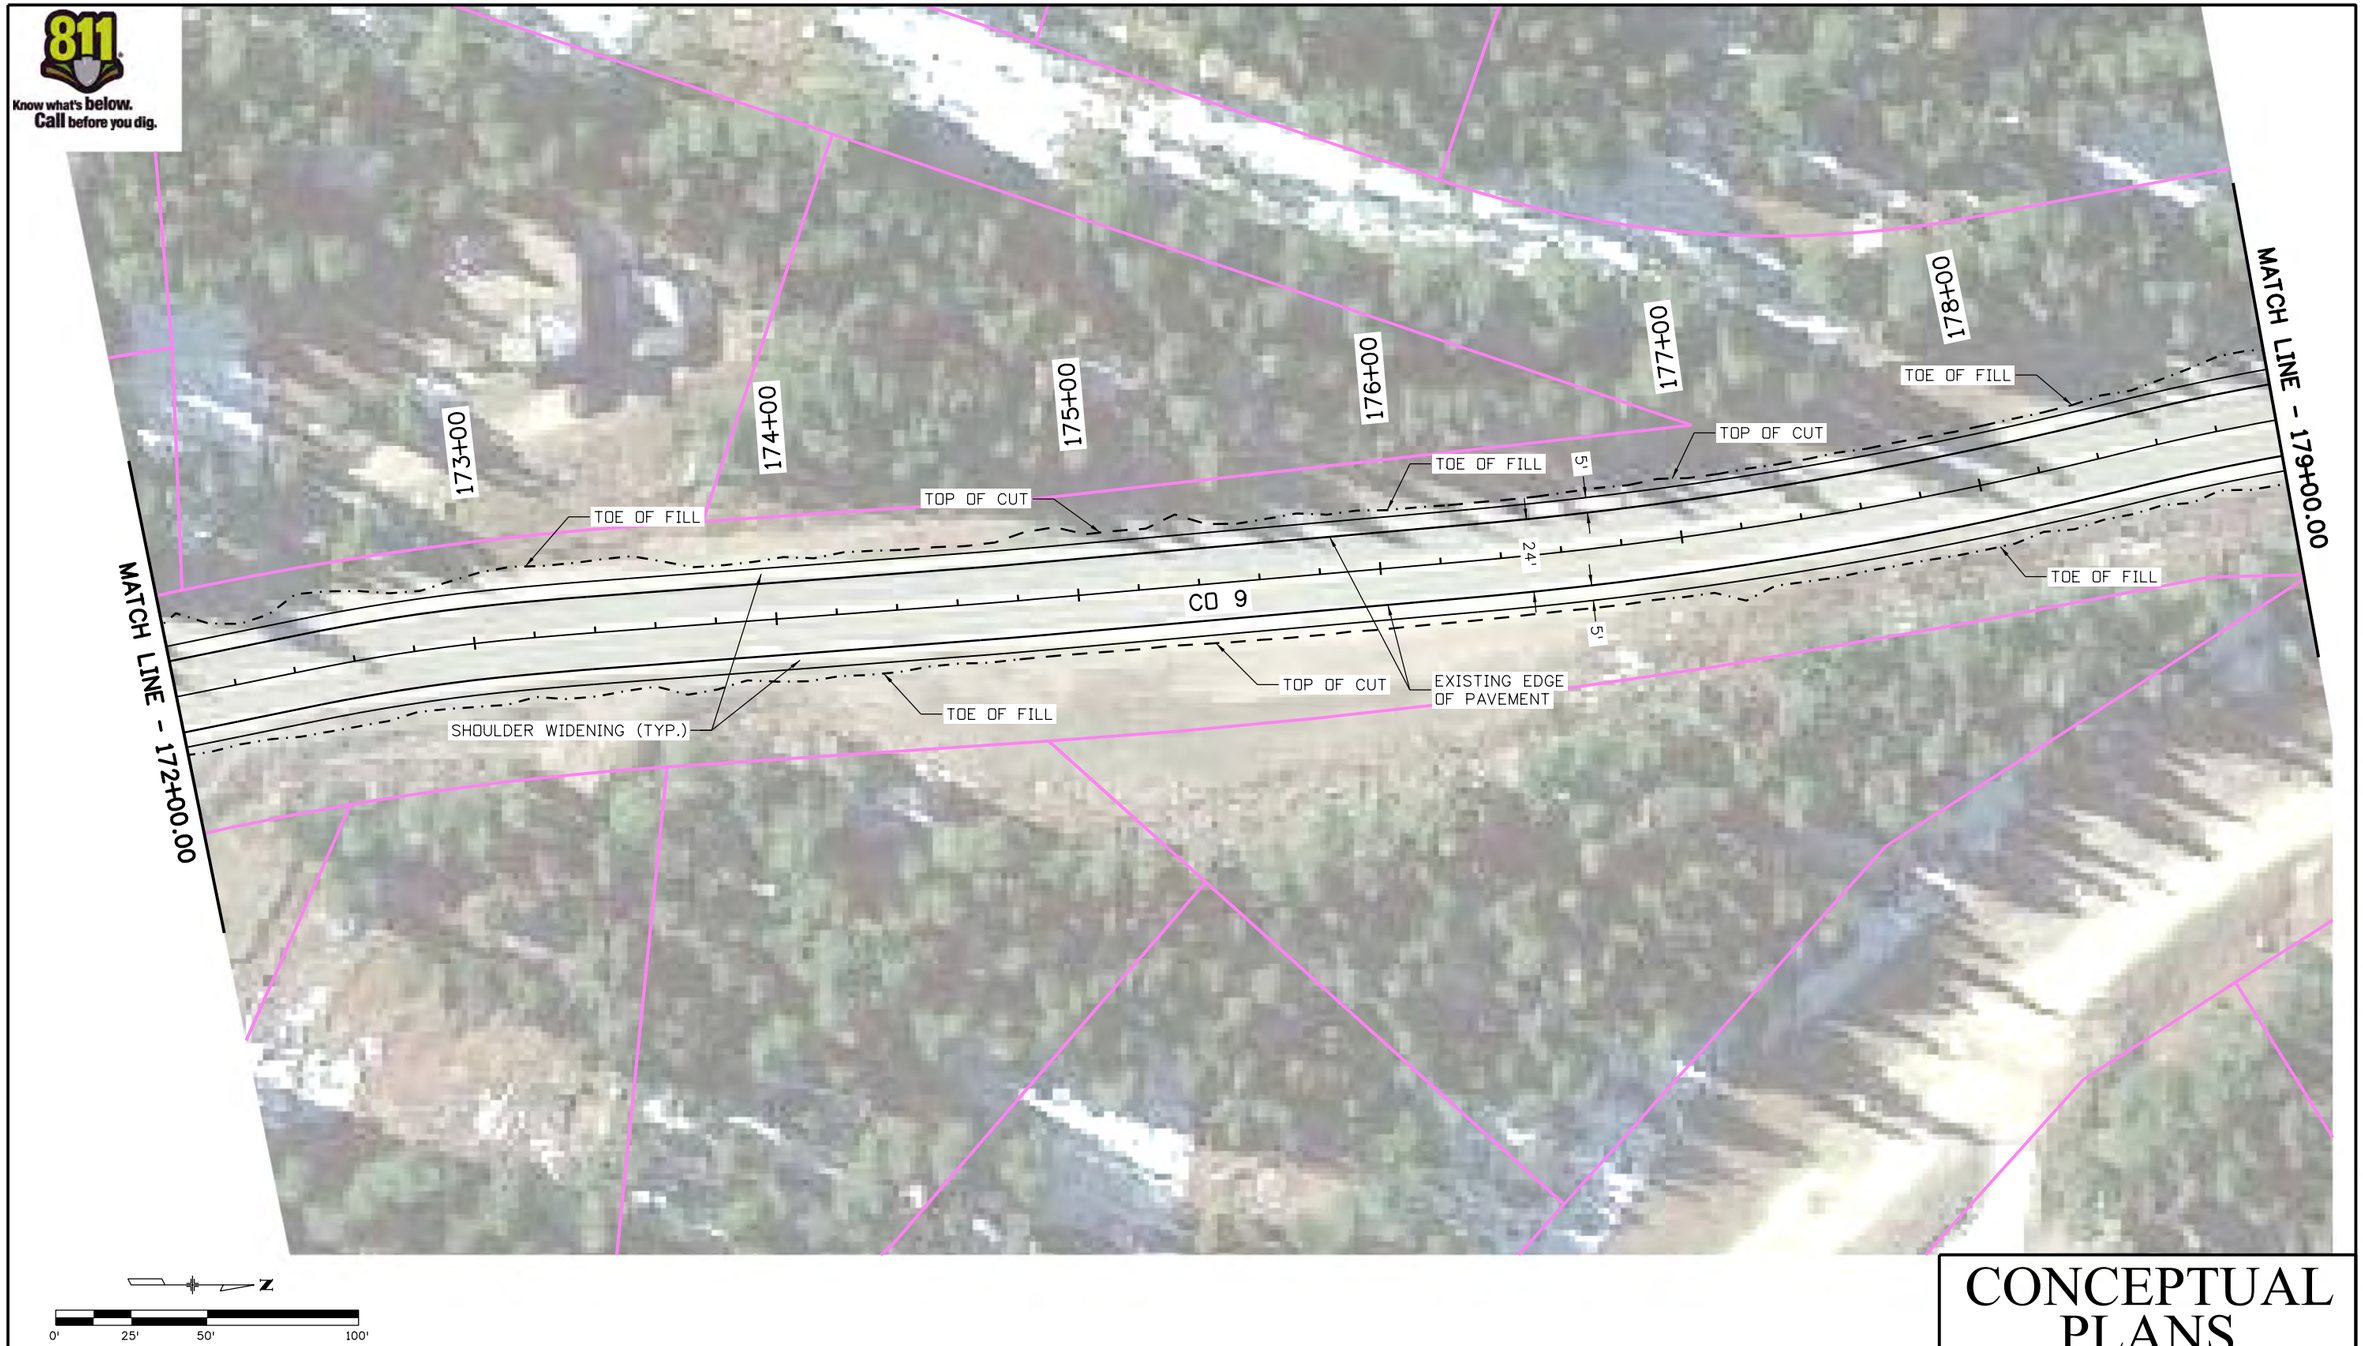

CONCEPTUAL PLANS

edevostidd 13:09:36 P:\1000.005.10 R3 CO9 Blue River ACP\Trail Design\Sheets\22768DES_RdwyPlan11.dgn

Print Date: 3/12/2020
File Name: 22768DES_RdwyPlan11.dgn
Horiz. Scale: 1:50 Vert. Scale: As Noted

Stolfus
5690 DTC Boulevard, Suite 560E
Greenwood Village, CO 80111
Phone: 303-221-2330
Fax: 303-221-2331
www.stolfusandassociates.com

Sheet Revisions		
Date:	Comments	Init.

Colorado Department of Transportation
Region 3
2829 W. Howard Place
Denver, CO 80204
Phone: 303-757-9841
FAX: 303-757-9219

As Constructed
No Revisions:
Revised:
Void:

CO 9 BLUE RIVER TRAIL PLANS

Designer: CSA
Detailer: NG
Sheet Subset: TRAIL
Structure Numbers
Subset Sheets: 11 of 73

Project No./Code
XXXXXXXXX
23001
Sheet Number 14

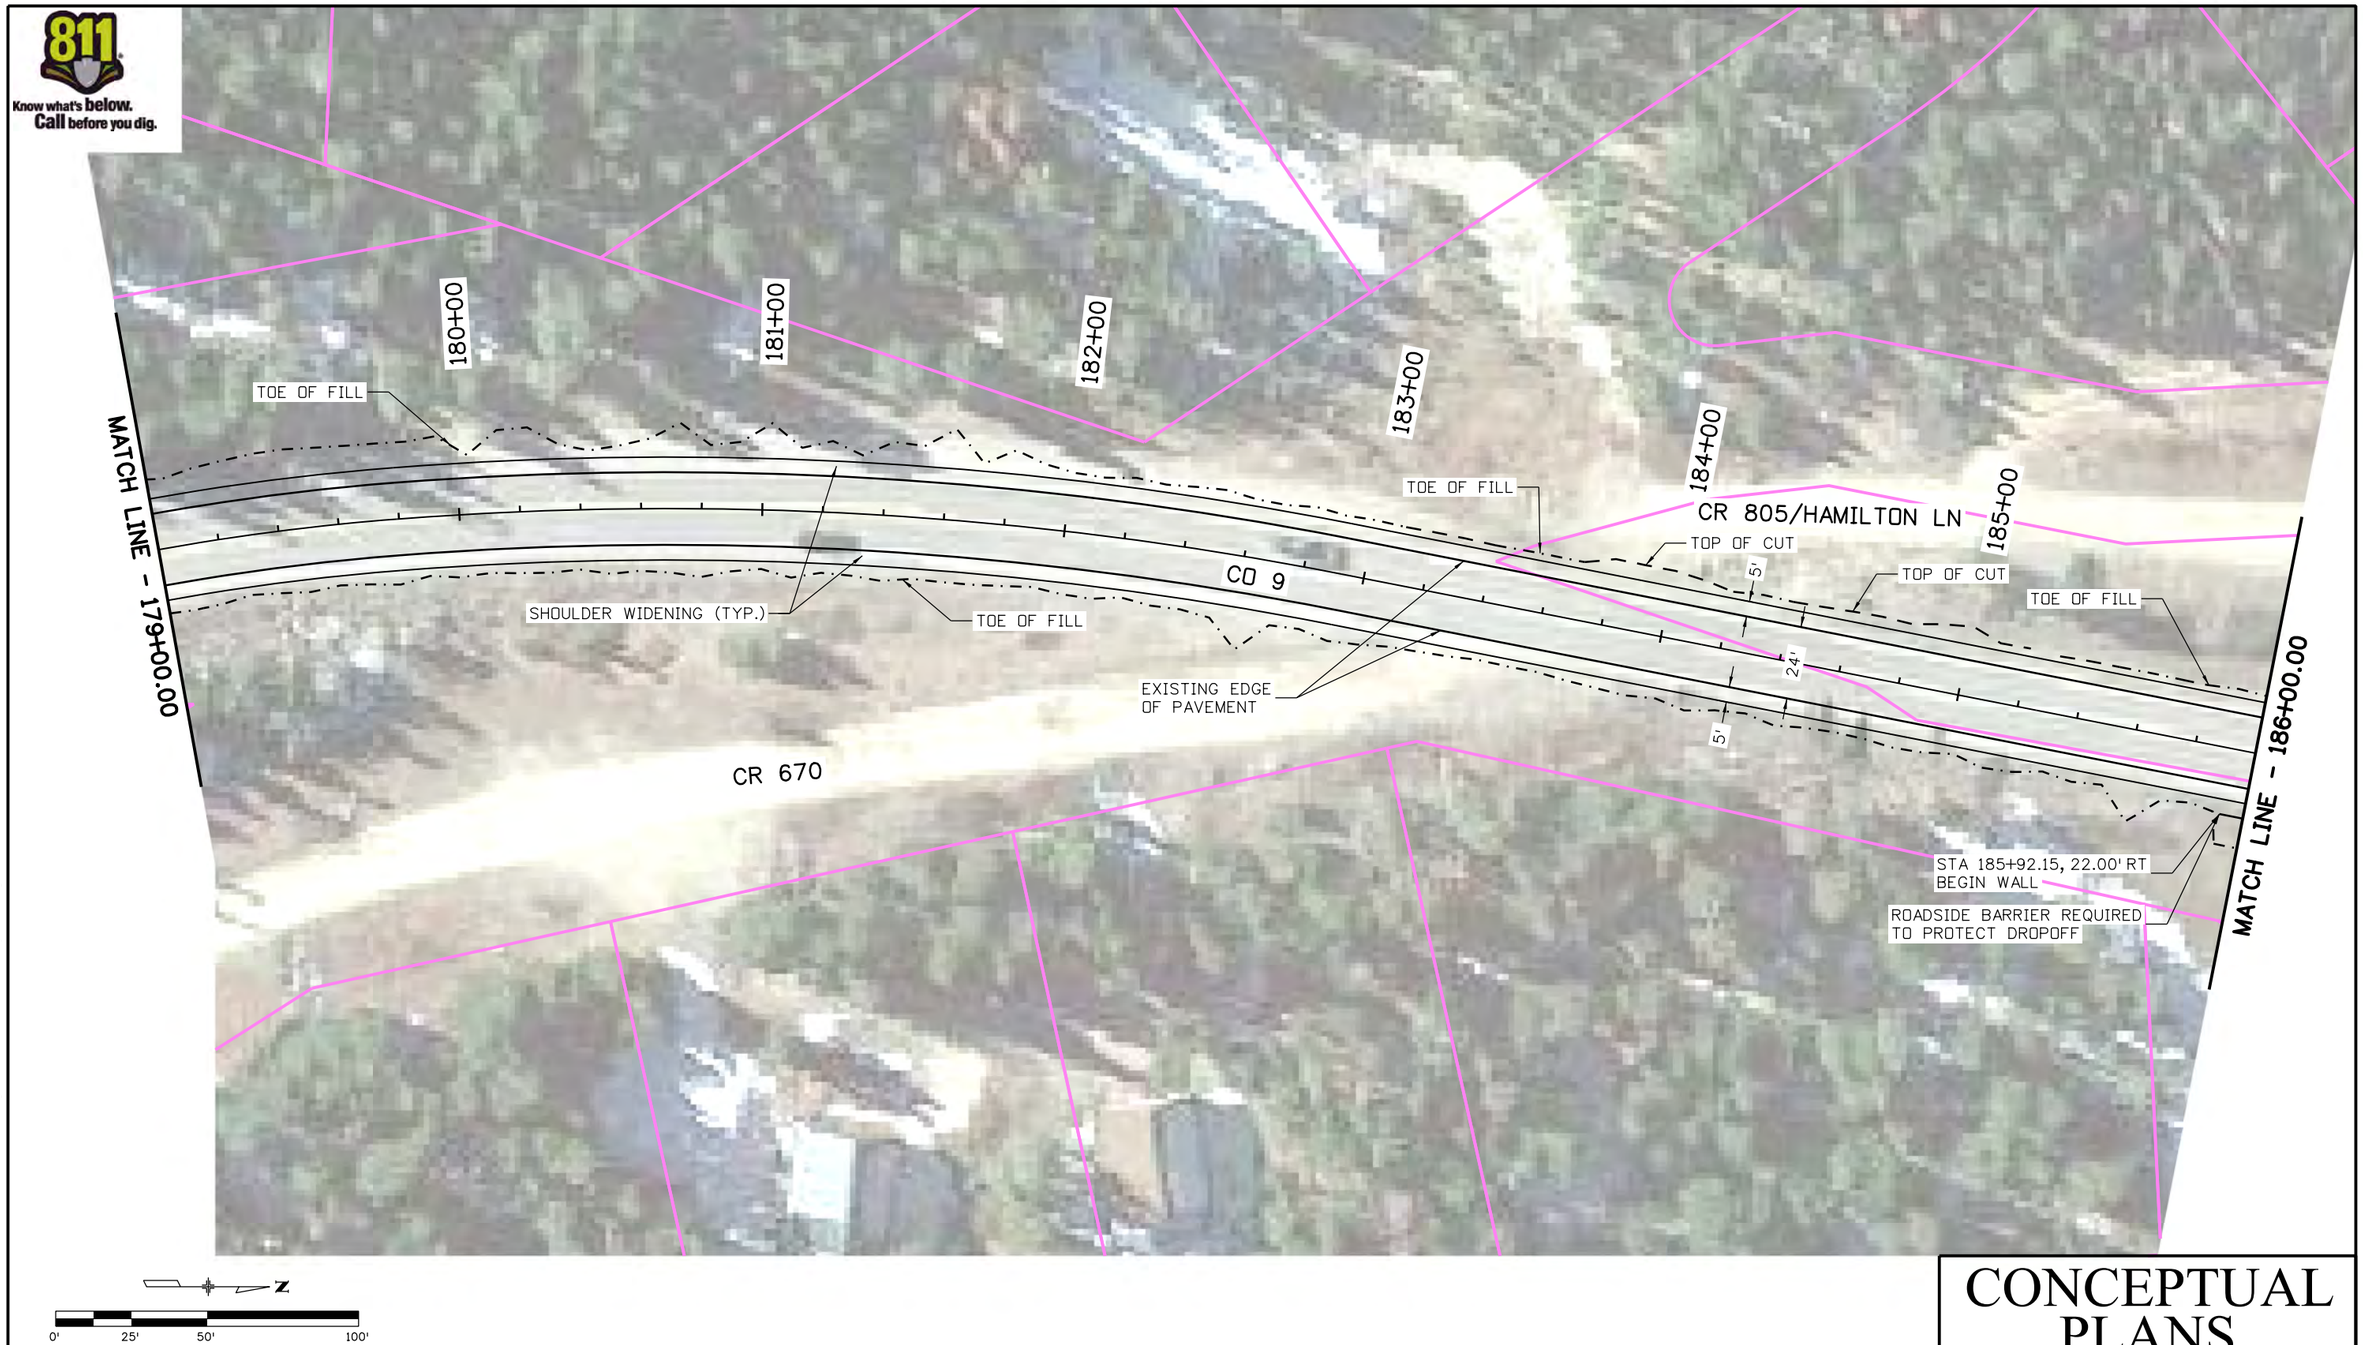

CONCEPTUAL PLANS

edevostidd 13:09:44 P:\1000.005.10 R3 CO9 Blue River ACP\Trail Design\Sheets\22768DES_RdwyPlan12.dgn

Print Date: 3/12/2020
File Name: 22768DES_RdwyPlan12.dgn
Horiz. Scale: 1:50 Vert. Scale: As Noted

Stolfus
5690 DTC Boulevard, Suite 560E
Greenwood Village, CO 80111
Phone: 303-221-2330
Fax: 303-221-2331
www.stolfusandassociates.com

Sheet Revisions		
Date:	Comments	Init.

Colorado Department of Transportation
Region 3
2829 W. Howard Place
Denver, CO 80204
Phone: 303-757-9841
FAX: 303-757-9219

As Constructed
No Revisions:
Revised:
Void:

CO 9 BLUE RIVER TRAIL PLANS

Designer:	CSA	Structure Numbers	
Detailer:	NG		
Sheet Subset:	TRAIL	Subset Sheets:	12 of 73

Project No./Code
XXXXXXXXX
23001
Sheet Number 15

CONCEPTUAL PLANS

Know what's below. Call before you dig.

edevostidd 13:09:50 P:\1000.005.10 R3 C09 Blue River ACP\TrailDesign\Sheets\22768DES_RdwyPlan13.dgn

Print Date: 3/12/2020	Sheet Revisions	Colorado Department of Transportation	As Constructed
File Name: 22768DES_RdwyPlan13.dgn	Date: / Comments / Init.	2829 W. Howard Place, Denver, CO 80204, Phone: 303-757-9841, FAX: 303-757-9219	No Revisions:
Horiz. Scale: 1:50 Vert. Scale: As Noted		Region 3	Revised:
Stolfus — 5690 DTC Boulevard, Suite 560E, Greenwood Village, CO 80111, Phone: 303-221-2330, Fax: 303-221-2331, www.stolfusandassociates.com			Void:

CO 9 BLUE RIVER TRAIL PLANS			Project No./Code
Designer: CSA	Structure Numbers		XXXXXXXXX
Detailer: NG			23001
Sheet Subset: TRAIL	Subset Sheets: 13 of 73		Sheet Number 16

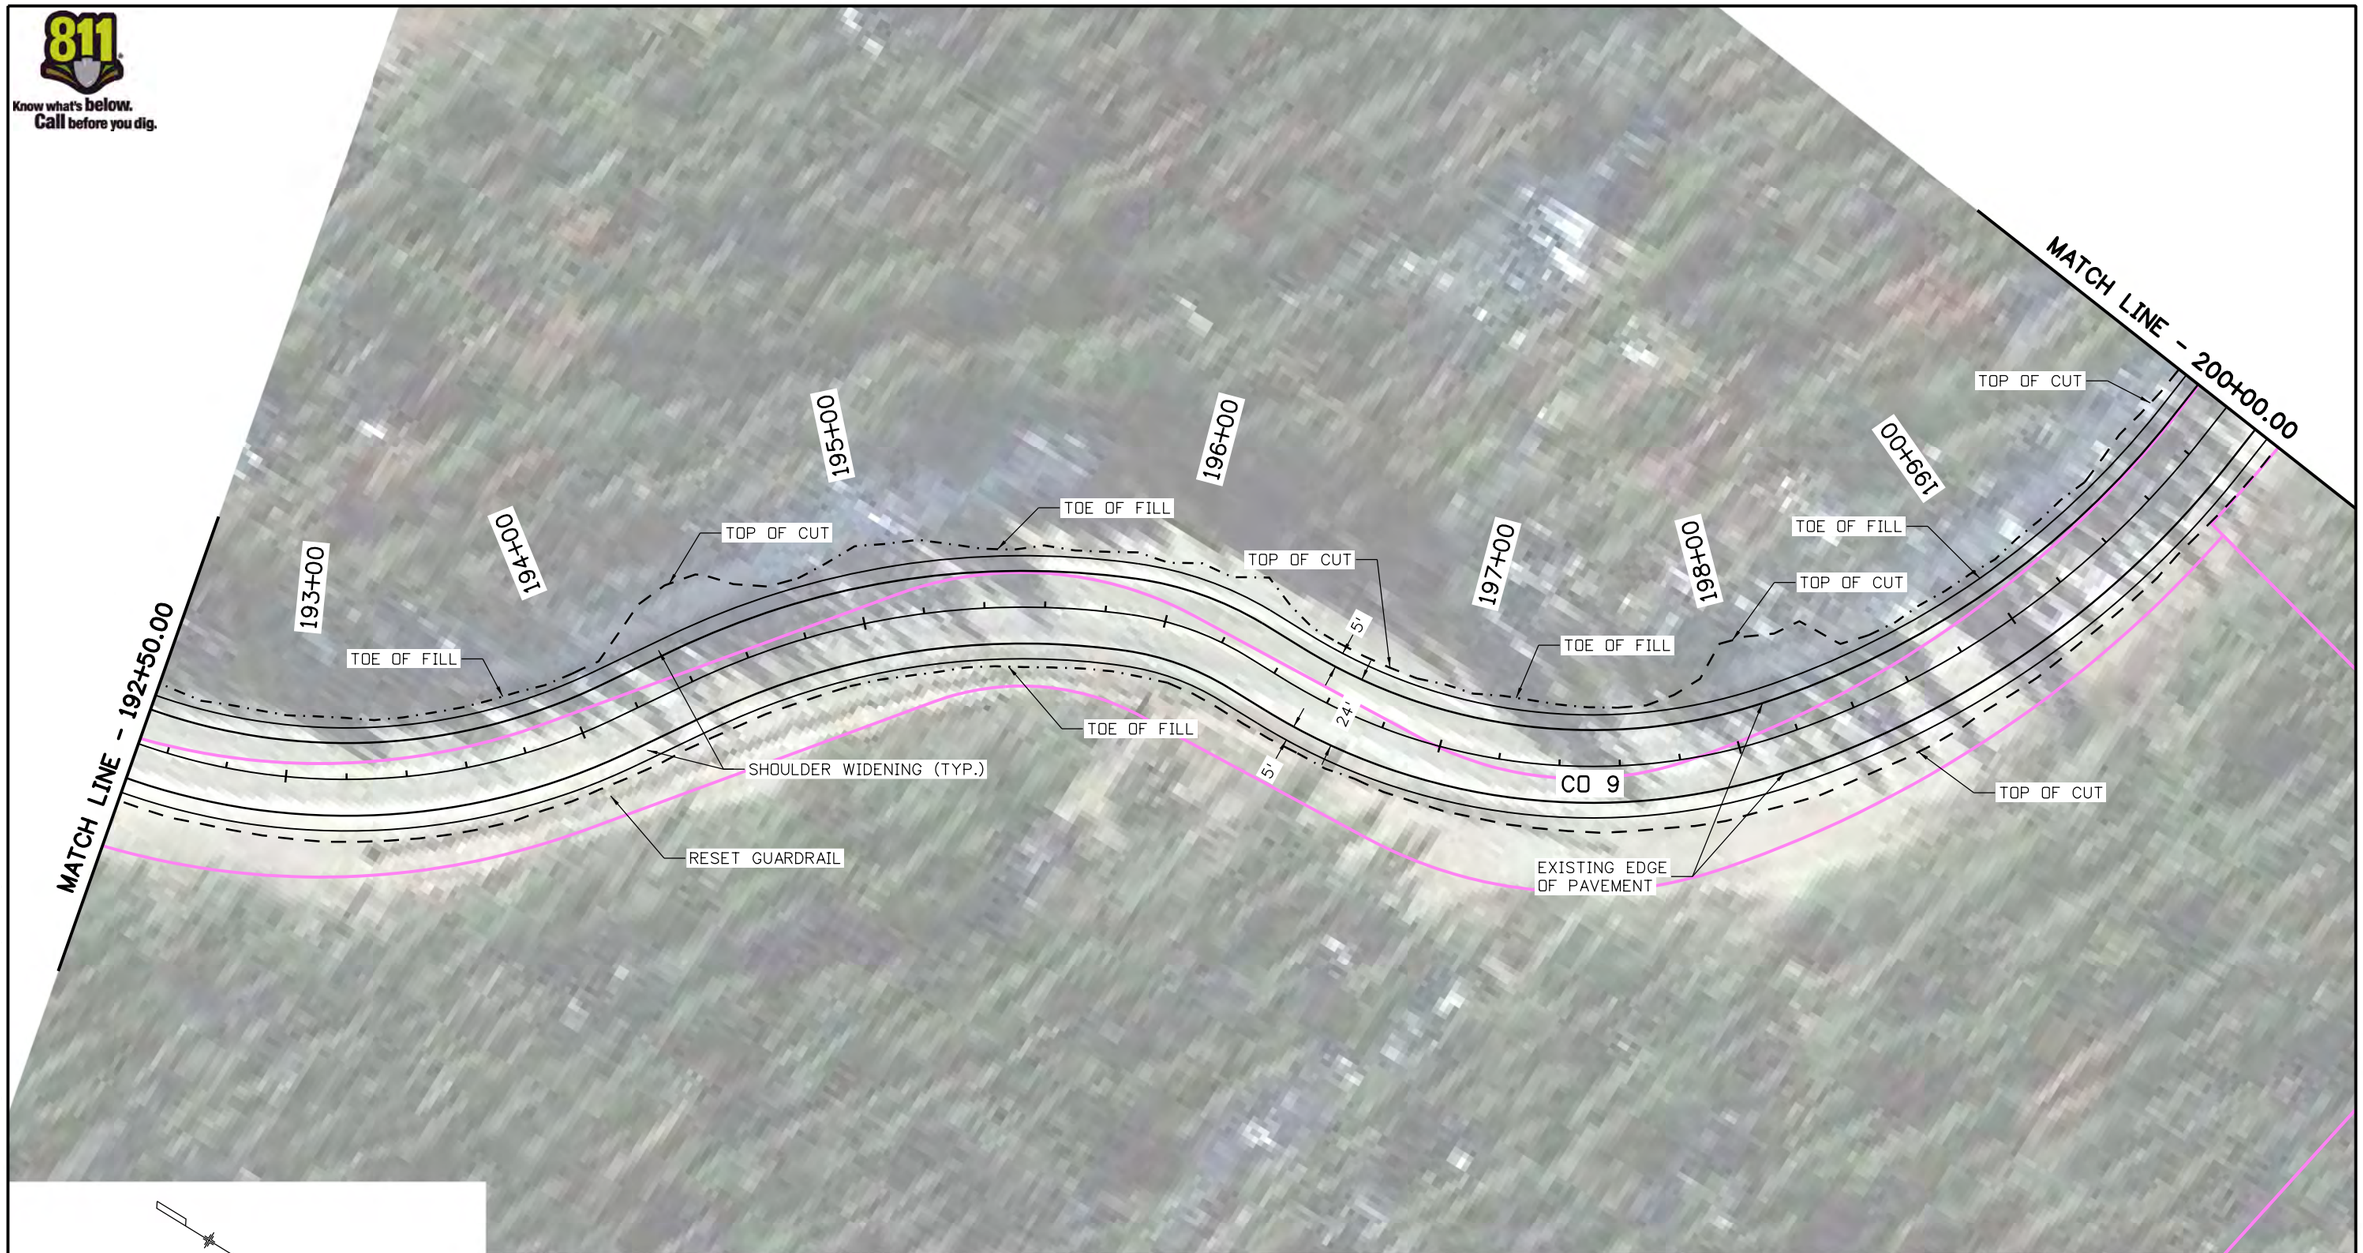

CONCEPTUAL PLANS

Print Date: 3/12/2020
File Name: 22768DES_RdwyPlan14.dgn
Horiz. Scale: 1:50 Vert. Scale: As Noted

Stolfus
5690 DTC Boulevard, Suite 560E
Greenwood Village, CO 80111
Phone: 303-221-2330
Fax: 303-221-2331
www.stolfusandassociates.com

Sheet Revisions		
Date:	Comments	Init.

Colorado Department of Transportation
Region 3
2829 W. Howard Place
Denver, CO 80204
Phone: 303-757-9841
FAX: 303-757-9219

As Constructed
No Revisions:
Revised:
Void:

CO 9 BLUE RIVER TRAIL PLANS

Designer:	CSA	Structure Numbers	
Detailer:	NG		
Sheet Subset:	TRAIL	Subset Sheets:	14 of 73

Project No./Code
XXXXXXXXX
23001
Sheet Number 17

edevostidd 13:09:59 P:\1000.005.10 R3 C09 Blue River ACP\Trail Design\Sheets\22768DES_RdwyPlan14.dgn

CONCEPTUAL PLANS

Print Date: 3/12/2020
File Name: 22768DES_RdwyPlan15.dgn
Horiz. Scale: 1:50 Vert. Scale: As Noted

Stolfus
5690 DTC Boulevard, Suite 560E
Greenwood Village, CO 80111
Phone: 303-221-2330
Fax: 303-221-2331
WWW.STOLFUSANDASSOCIATES.COM

Sheet Revisions		
Date:	Comments	Init.

Colorado Department of Transportation
Region 3
2829 W. Howard Place
Denver, CO 80204
Phone: 303-757-9841
FAX: 303-757-9219

As Constructed
No Revisions:
Revised:
Void:

CO 9 BLUE RIVER TRAIL PLANS

Designer:	CSA	Structure Numbers	
Detailer:	NG		
Sheet Subset:	TRAIL	Subset Sheets:	15 of 73

Project No./Code
XXXXXXXXX
23001
Sheet Number 18

edevostidd 13:10:08 P:\1000.005.10 R3 C09 Blue River ACP\Trail Design\Sheets\22768DES_RdwyPlan15.dgn

CONCEPTUAL PLANS

Print Date: 3/12/2020
File Name: 22768DES_RdwyPlan16.dgn
Horiz. Scale: 1:50 Vert. Scale: As Noted

Stolfus
5690 DTC Boulevard, Suite 560E
Greenwood Village, CO 80111
Phone: 303-221-2330
Fax: 303-221-2331
www.stolfusandassociates.com

Sheet Revisions		
Date:	Comments	Init.

Colorado Department of Transportation
Region 3
2829 W. Howard Place
Denver, CO 80204
Phone: 303-757-9841
FAX: 303-757-9219

As Constructed
No Revisions:
Revised:
Void:

CO 9 BLUE RIVER TRAIL PLANS

Designer:	CSA	Structure Numbers	
Detailer:	NG		
Sheet Subset:	TRAIL	Subset Sheets:	16 of 73

Project No./Code
XXXXXXXXX
23001
Sheet Number 19

edevostidd 13:10:15 P:\1000.005.10 R3 CO9 Blue River ACP\Trail Design\Sheets\22768DES_RdwyPlan16.dgn

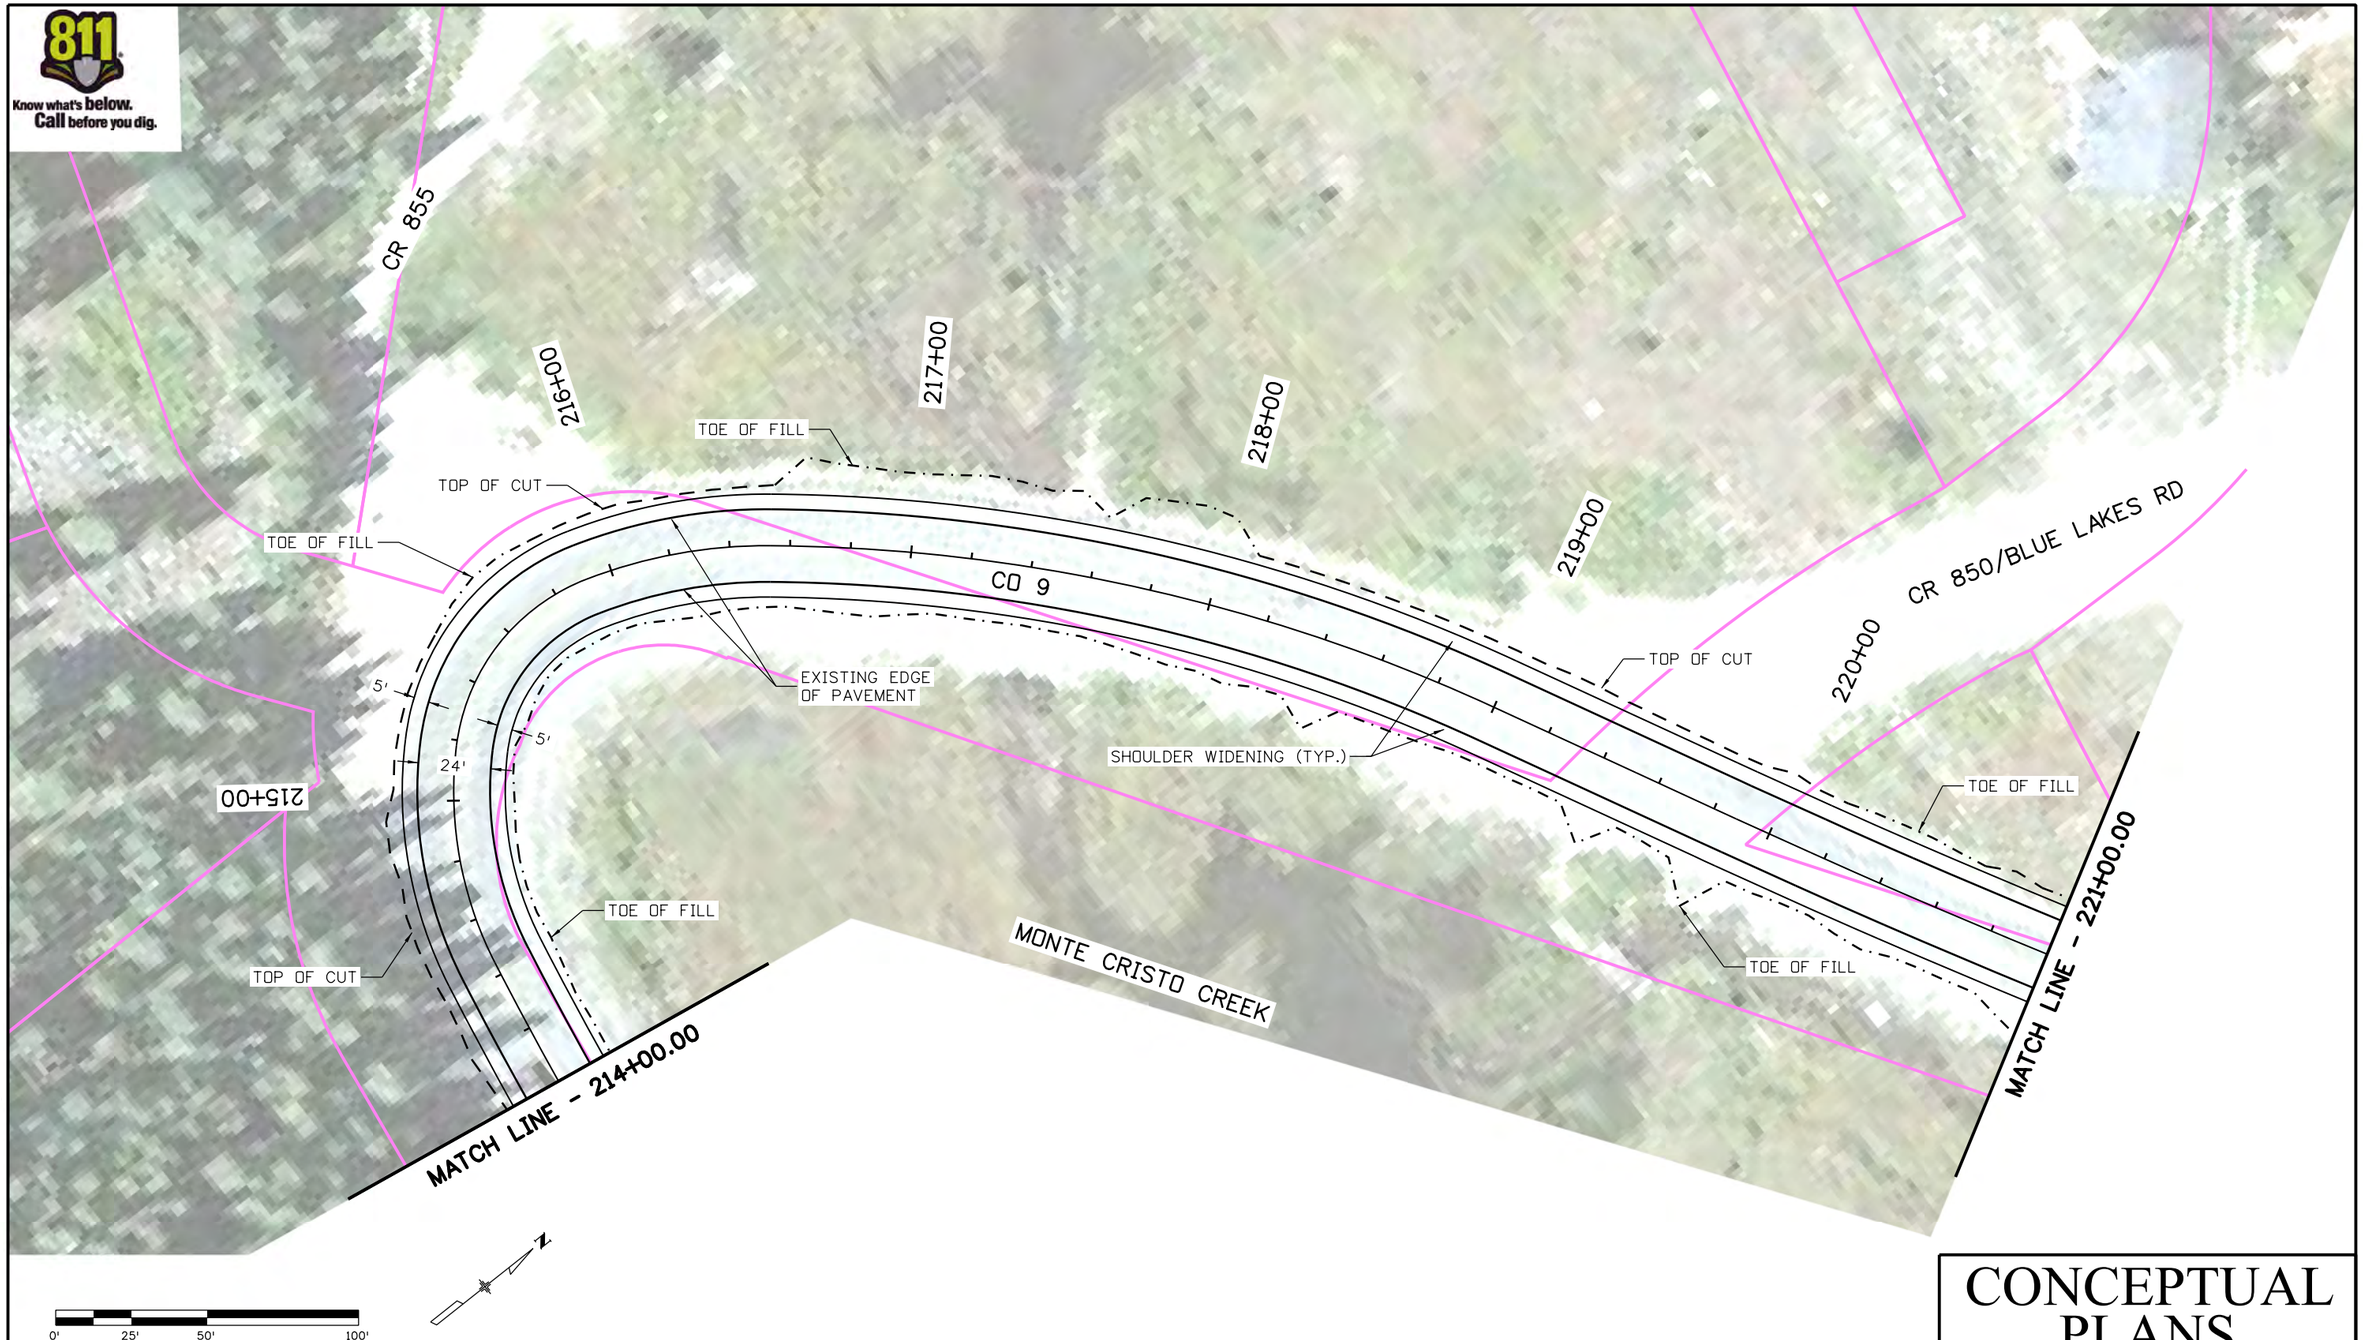

CONCEPTUAL PLANS

Print Date: 3/12/2020	Sheet Revisions	Colorado Department of Transportation	As Constructed
File Name: 22768DES_RdwyPlan17.dgn	Date: / Comments / Init.	2829 W. Howard Place, Denver, CO 80204, Phone: 303-757-9841, FAX: 303-757-9219	No Revisions:
Horiz. Scale: 1:50 Vert. Scale: As Noted		Region 3	Revised:
Stolfus — 5690 DTC Boulevard, Suite 560E, Greenwood Village, CO 80111, Phone: 303-221-2330, Fax: 303-221-2331, www.stolfusandassociates.com			Void:

CO 9 BLUE RIVER TRAIL PLANS			Project No./Code
Designer: CSA	Structure Numbers		XXXXXXXXX
Detailer: NG			23001
Sheet Subset: TRAIL	Subset Sheets: 17 of 73		Sheet Number 20

edevostidd 13:10:22 P:\1000.005.10 R3 CO9 Blue River ACP\Trail Design\Sheets\22768DES_RdwyPlan17.dgn

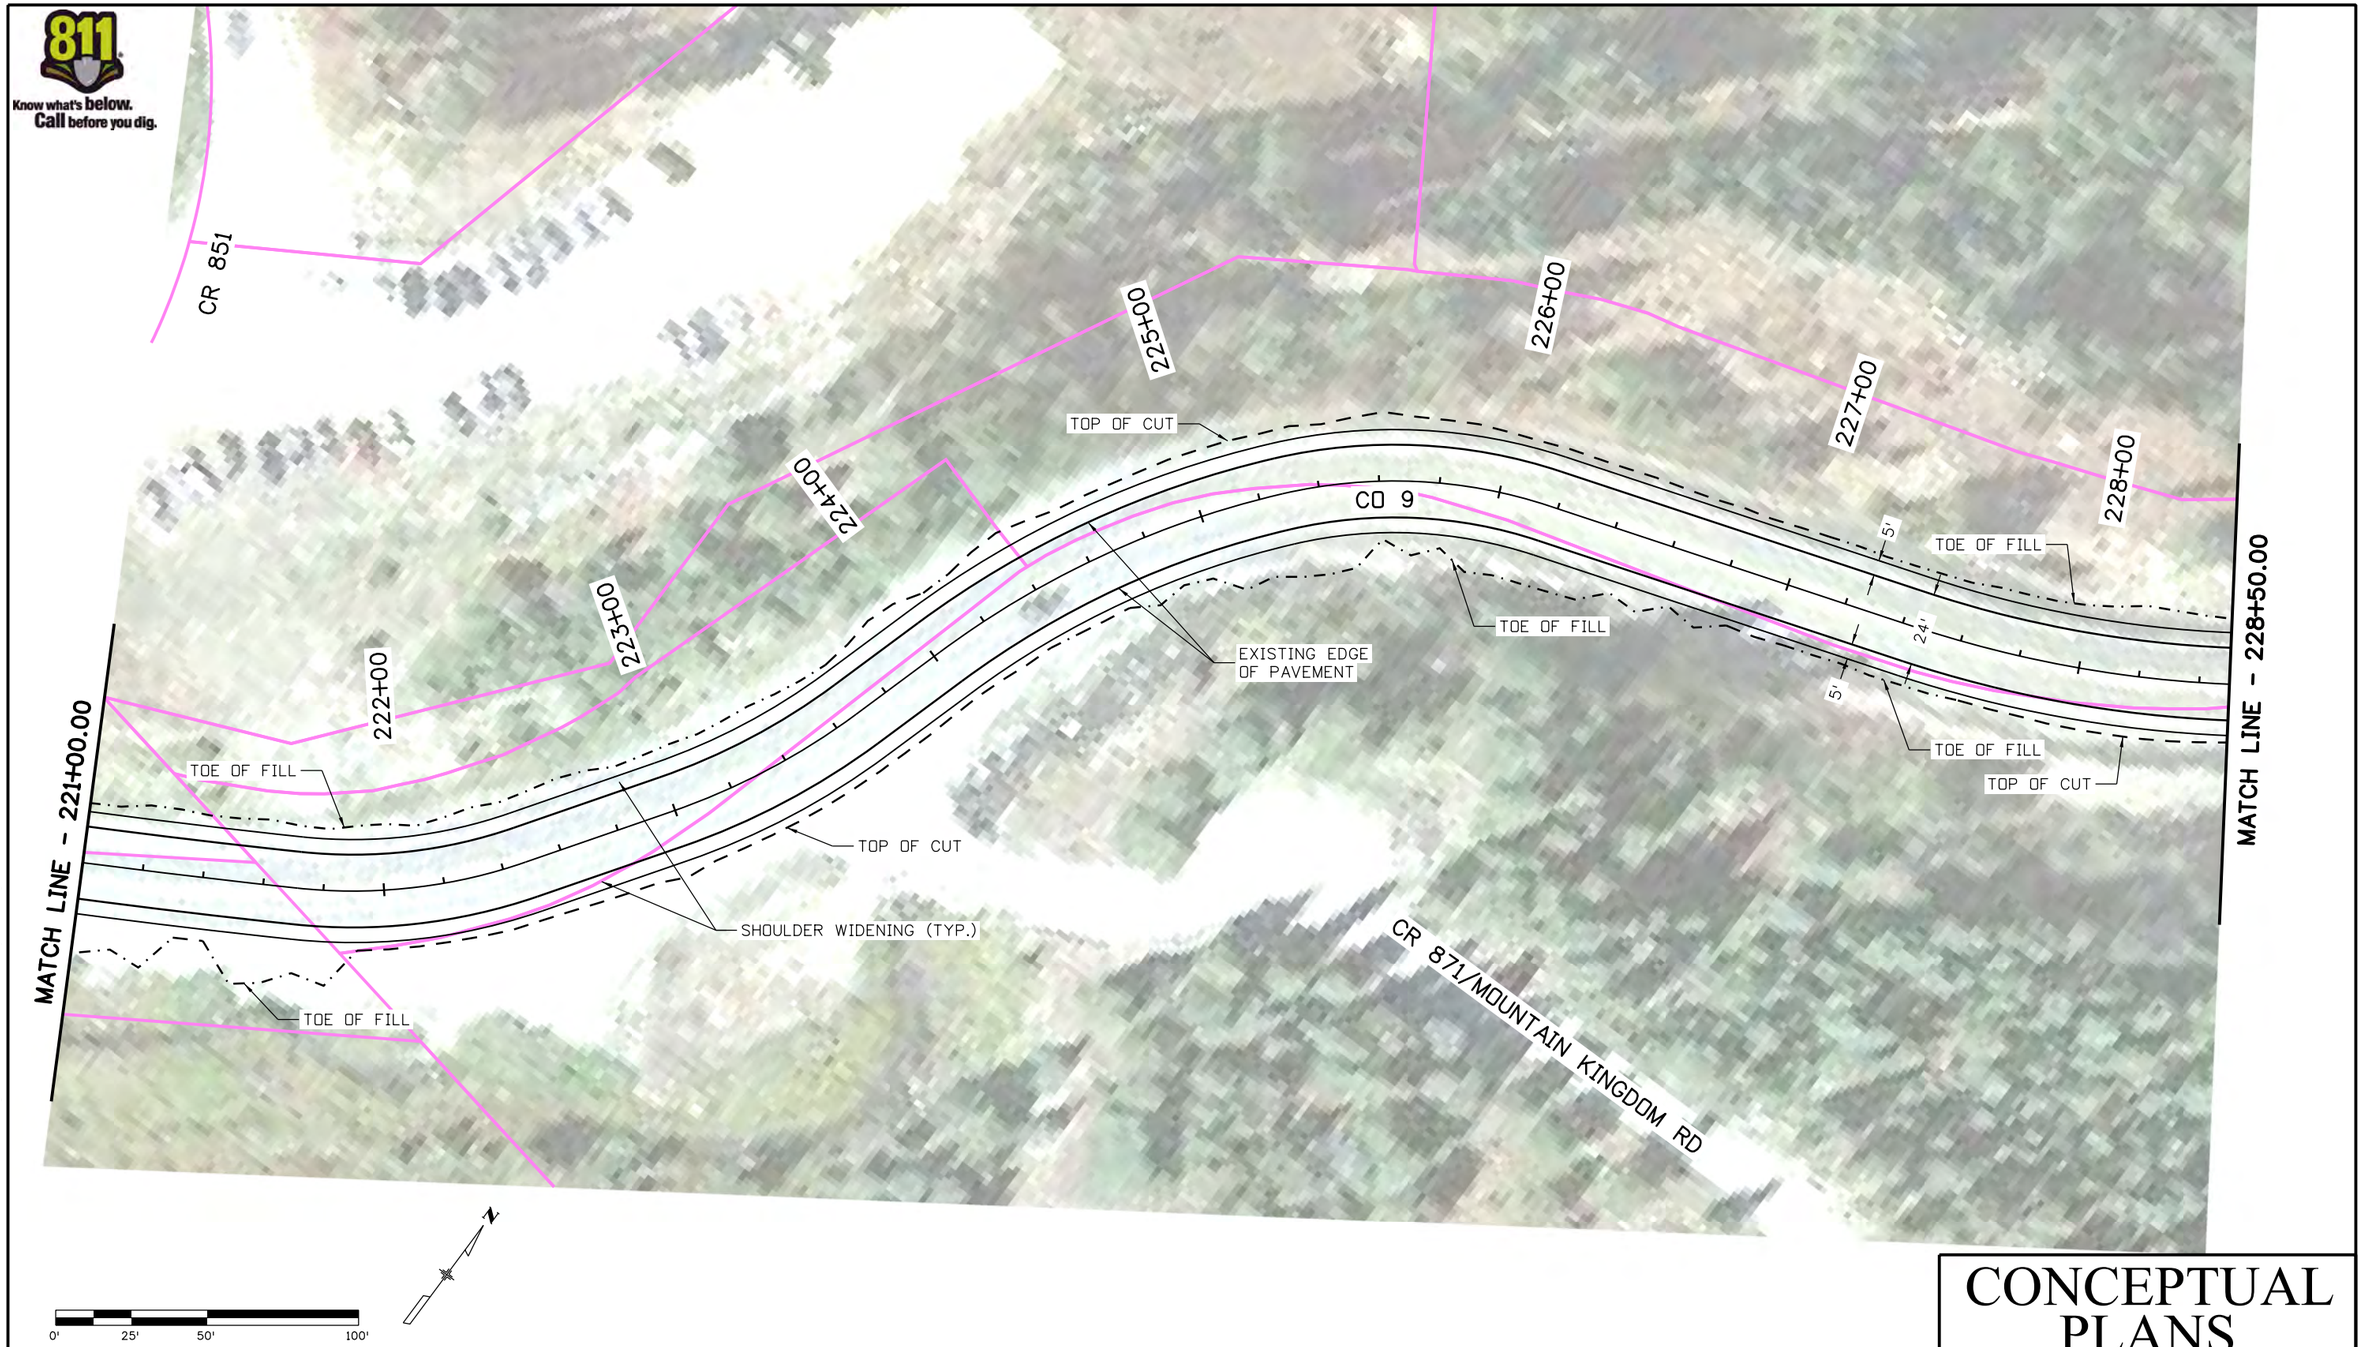

CONCEPTUAL PLANS

Print Date: 3/12/2020
File Name: 22768DES_RdwyPlan18.dgn
Horiz. Scale: 1:50 Vert. Scale: As Noted

Stolfus
5690 DTC Boulevard, Suite 560E
Greenwood Village, CO 80111
Phone: 303-221-2330
Fax: 303-221-2331
www.stolfusandassociates.com

Sheet Revisions		
Date:	Comments	Init.

Colorado Department of Transportation
Region 3
2829 W. Howard Place
Denver, CO 80204
Phone: 303-757-9841
FAX: 303-757-9219

As Constructed
No Revisions:
Revised:
Void:

CO 9 BLUE RIVER TRAIL PLANS

Designer:	CSA	Structure Numbers	
Detailer:	NG		
Sheet Subset:	TRAIL	Subset Sheets:	18 of 73

Project No./Code
XXXXXXXXX
23001
Sheet Number 21

edevostidd 13:10:29 P:\1000.005.10 R3 CO9 Blue River ACP\Trail Design\Sheets\22768DES_RdwyPlan18.dgn

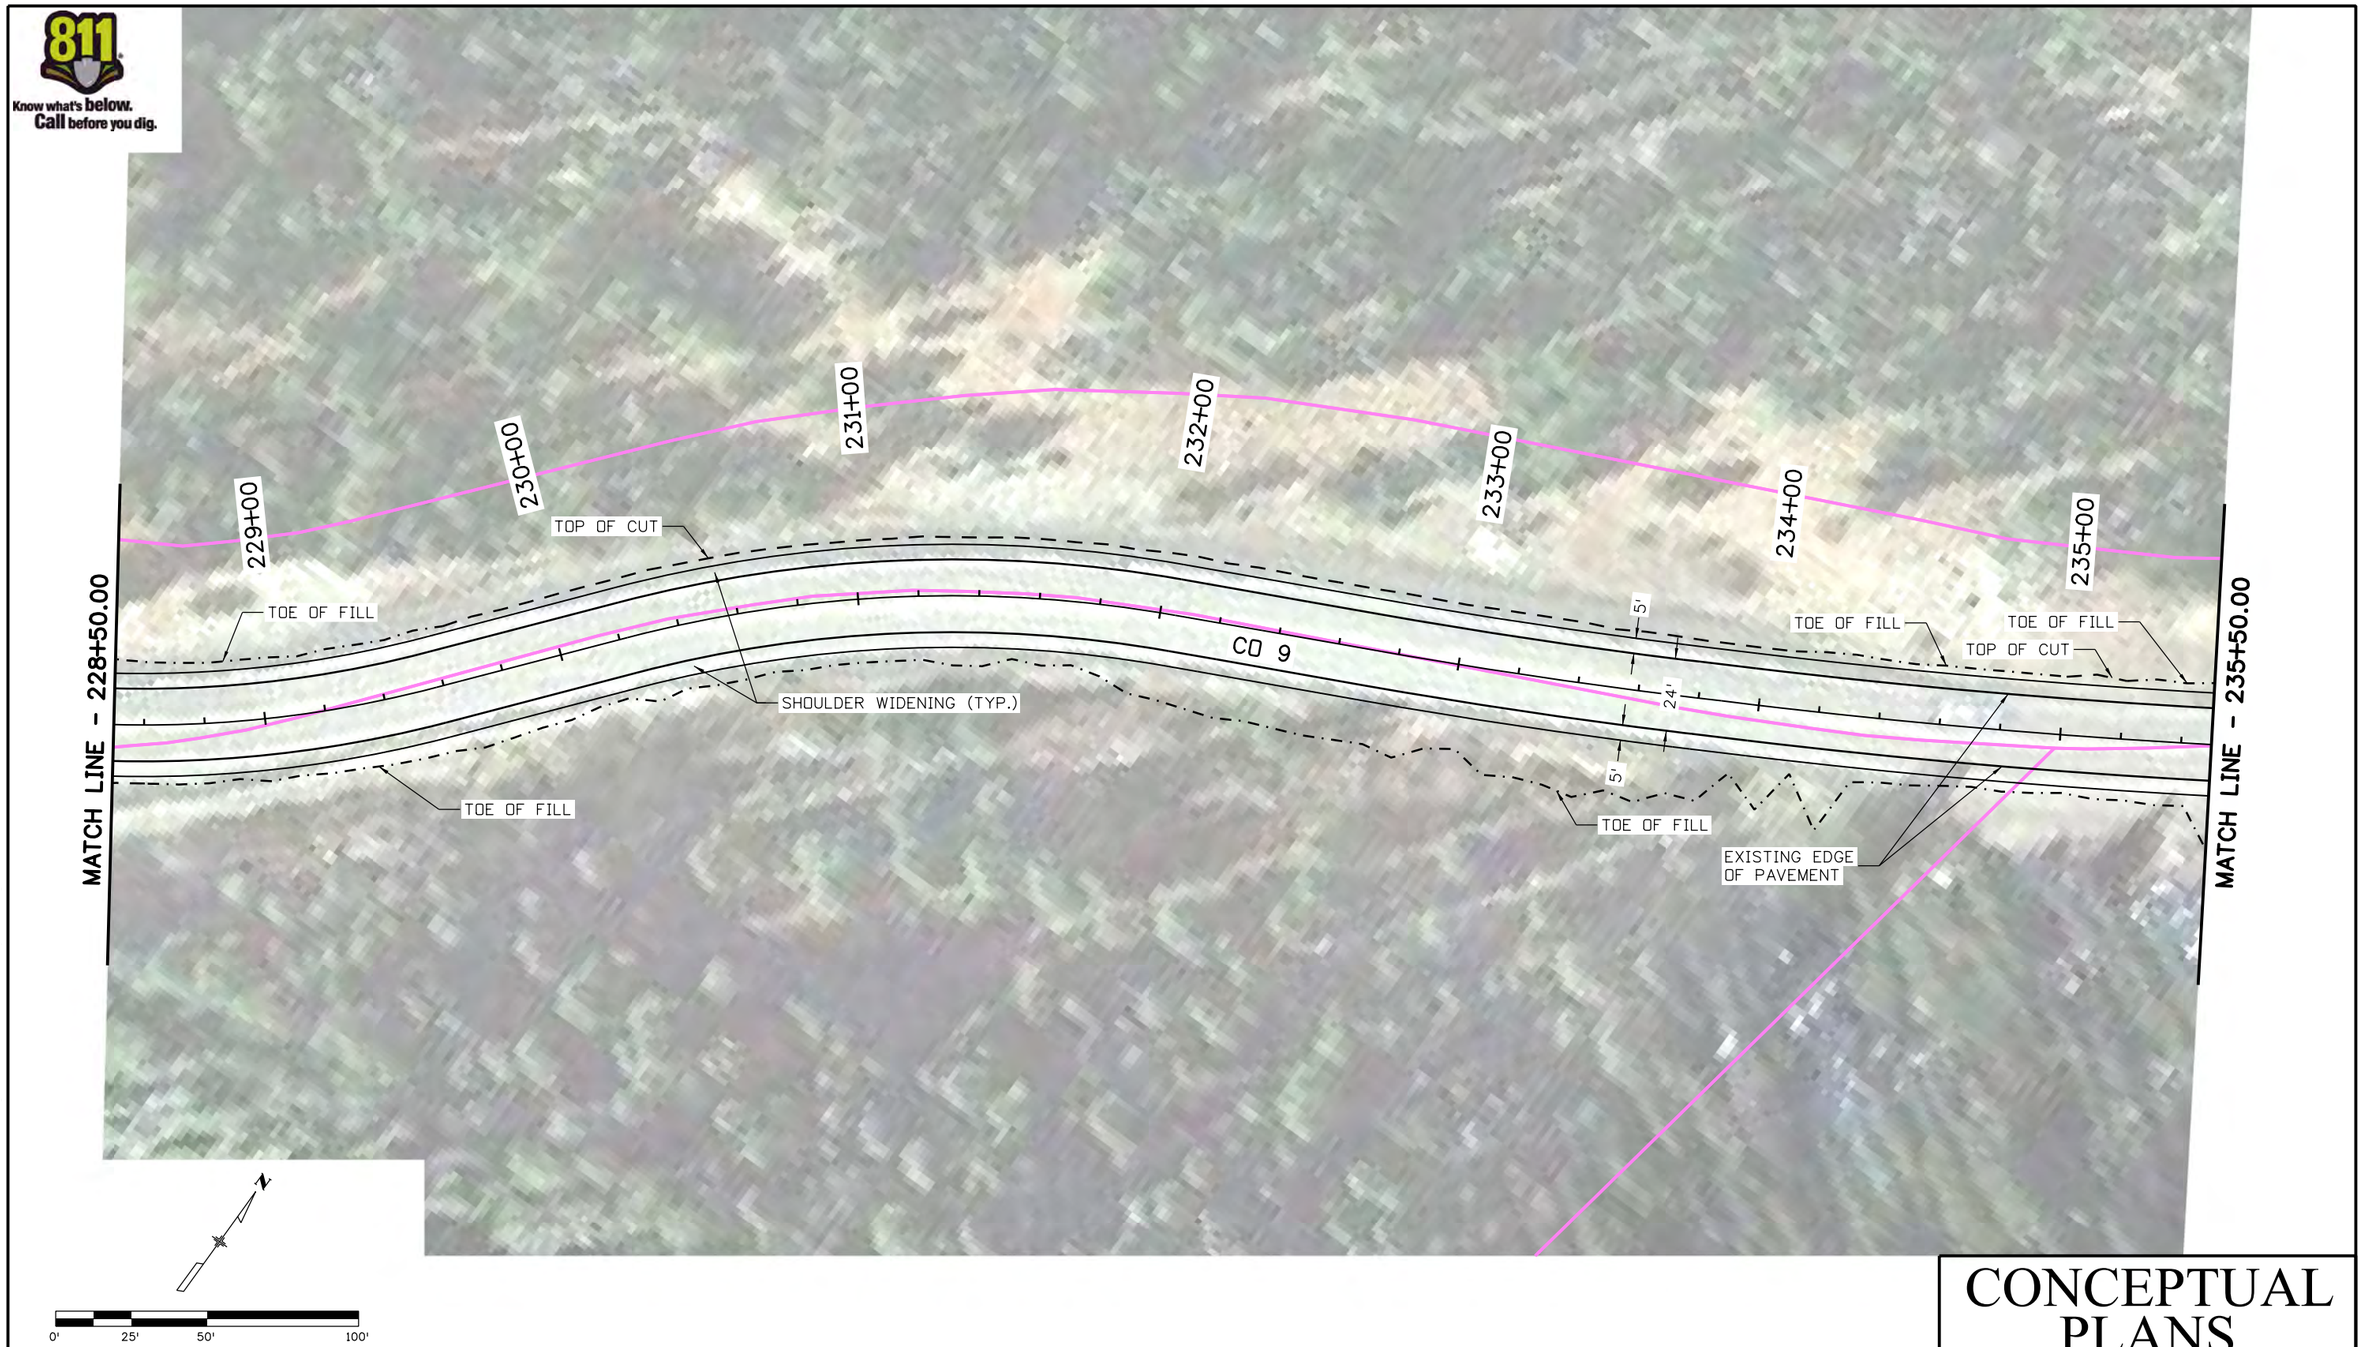

CONCEPTUAL PLANS

Print Date: 3/12/2020
File Name: 22768DES_RdwyPlan19.dgn
Horiz. Scale: 1:50 Vert. Scale: As Noted

Stolfus
5690 DTC Boulevard, Suite 560E
Greenwood Village, CO 80111
Phone: 303-221-2330
Fax: 303-221-2331
www.stolfusandassociates.com

Sheet Revisions		
Date:	Comments	Init.

Colorado Department of Transportation
Region 3
2829 W. Howard Place
Denver, CO 80204
Phone: 303-757-9841
FAX: 303-757-9219

As Constructed
No Revisions:
Revised:
Void:

CO 9 BLUE RIVER TRAIL PLANS

Designer:	CSA	Structure Numbers	
Detailer:	NG		
Sheet Subset:	TRAIL	Subset Sheets:	19 of 73

Project No./Code
XXXXXXXXX
23001
Sheet Number 22

edevostidd 13:10:37 P:\1000.005.10 R3 CO9 Blue River ACP\Trail Design\Sheets\22768DES_RdwyPlan19.dgn

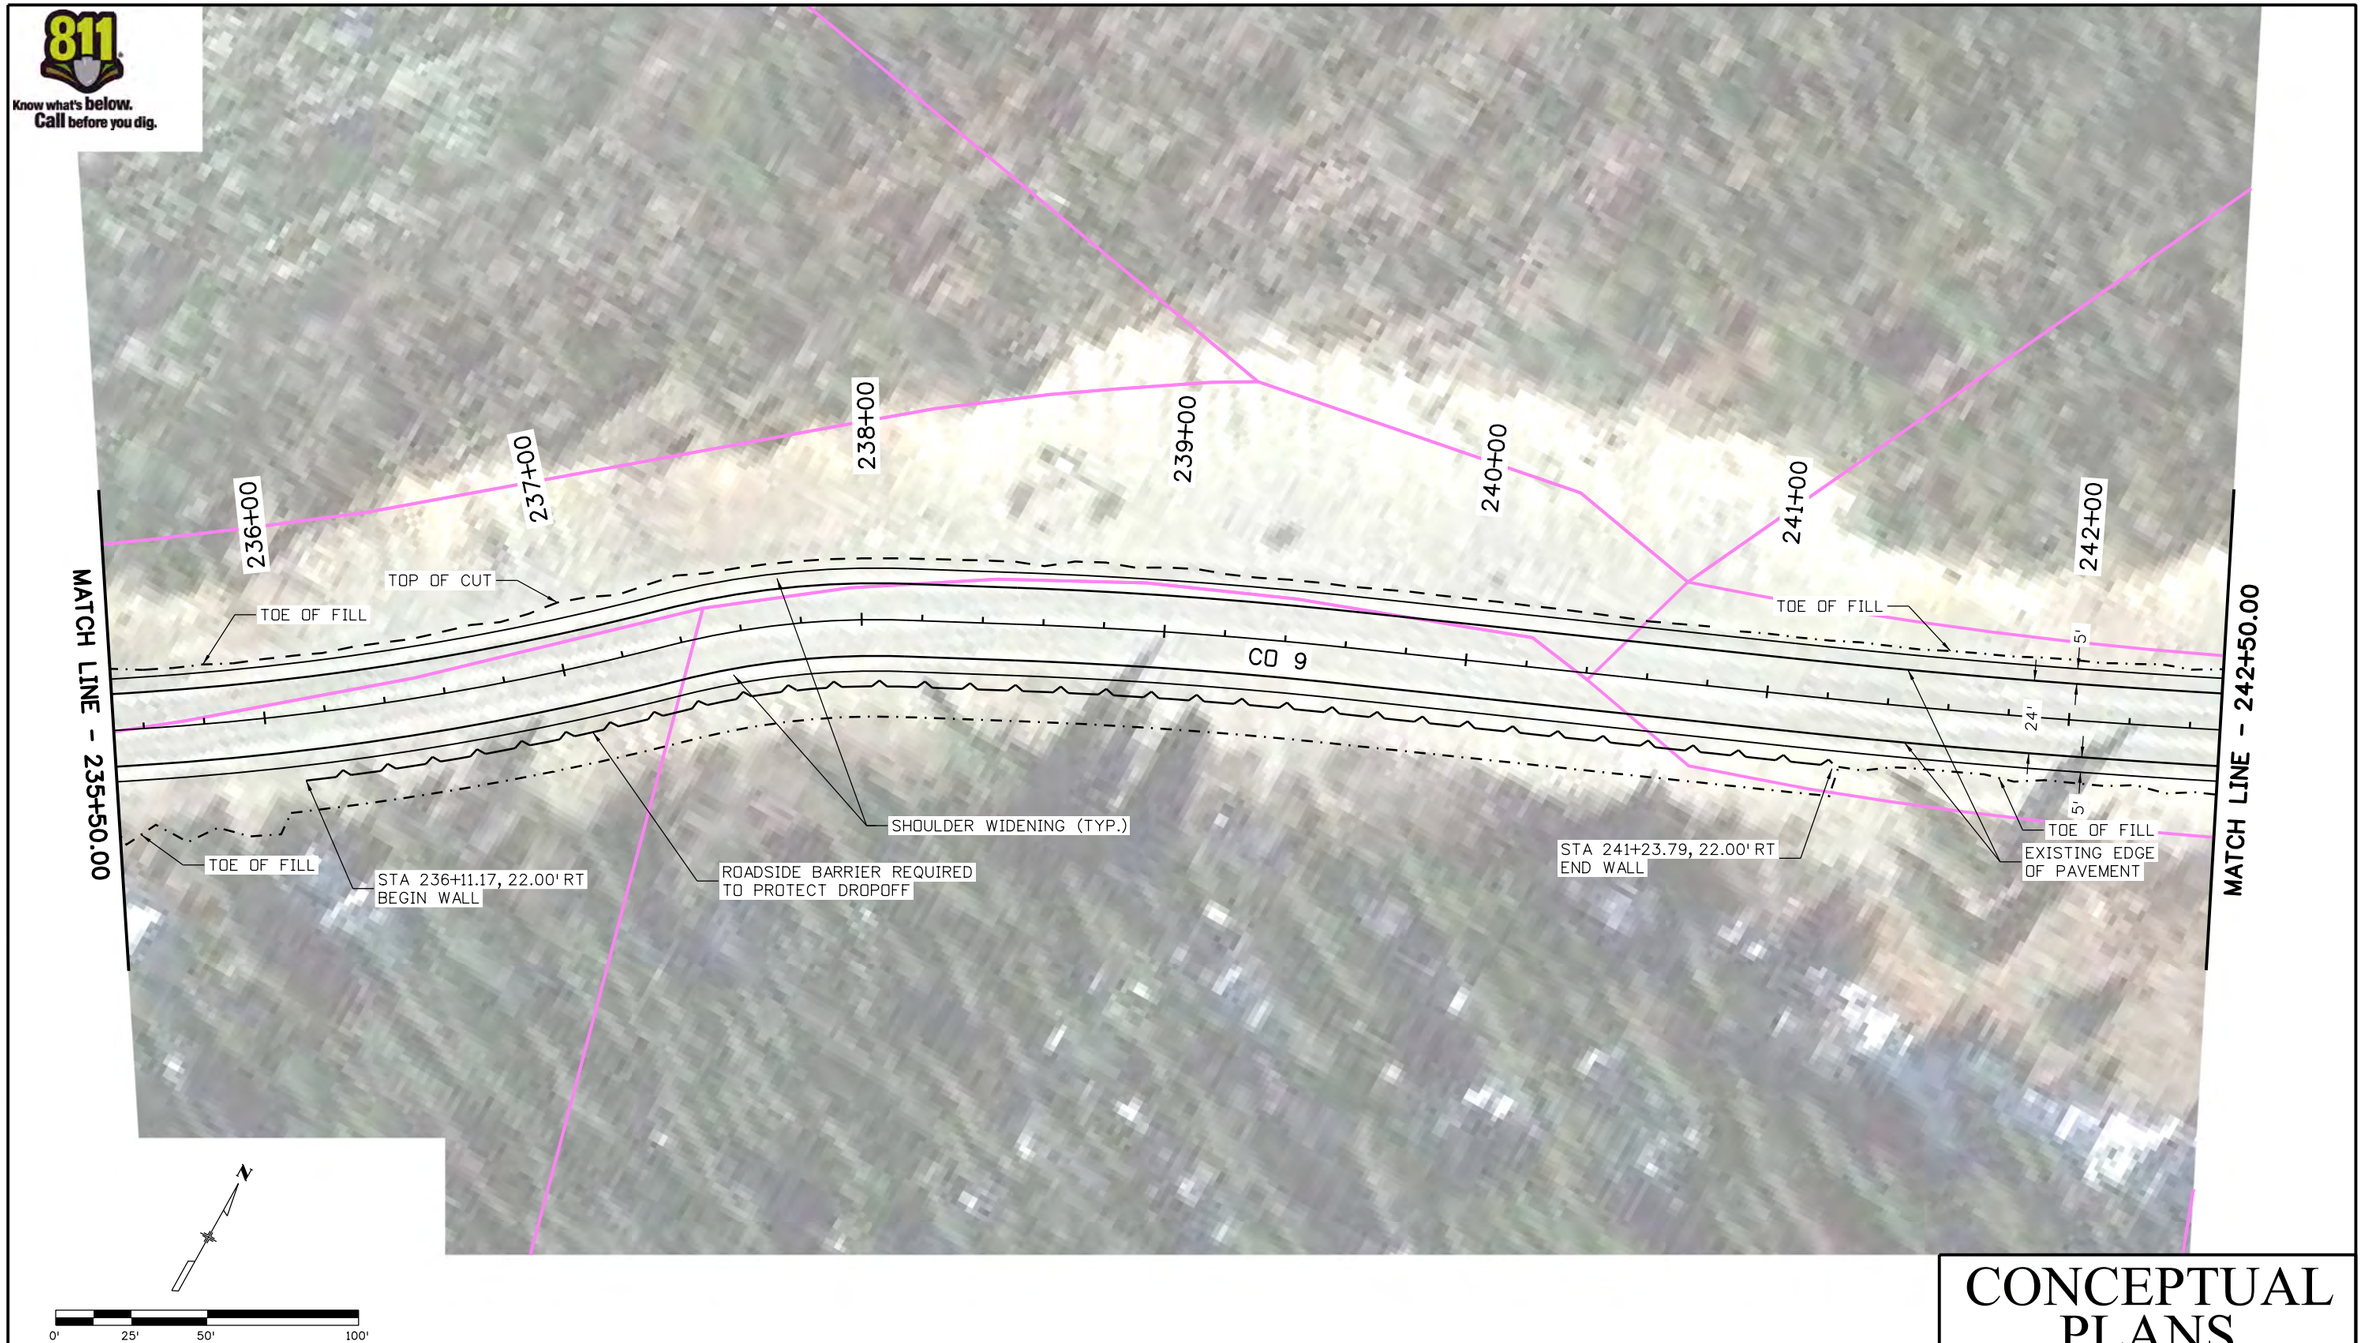

CONCEPTUAL PLANS

edevostidd 13:10:47 P:\1000.005.10 R3 C09 Blue River ACP\Trail Design\Sheets\22768DES_RdwyPlan20.dgn

Print Date: 3/12/2020
File Name: 22768DES_RdwyPlan20.dgn
Horiz. Scale: 1:50 Vert. Scale: As Noted

Stolfus
5690 DTC Boulevard, Suite 560E
Greenwood Village, CO 80111
Phone: 303-221-2330
Fax: 303-221-2331
www.stolfusandassociates.com

Sheet Revisions		
Date:	Comments	Init.

Colorado Department of Transportation
Region 3
2829 W. Howard Place
Denver, CO 80204
Phone: 303-757-9841
FAX: 303-757-9219

As Constructed
No Revisions:
Revised:
Void:

CO 9 BLUE RIVER TRAIL PLANS

Designer:	CSA	Structure Numbers	
Detailer:	NG		
Sheet Subset:	TRAIL	Subset Sheets:	20 of 73

Project No./Code
XXXXXXXXX
23001
Sheet Number 23

CONCEPTUAL PLANS

edevostidd 13:10:57 P:\1000.005.10 R3 C09 Blue River ACP\Trail Design\Sheets\22768DES_RdwyPlan21.dgn

Print Date: 3/12/2020
File Name: 22768DES_RdwyPlan21.dgn
Horiz. Scale: 1:50 Vert. Scale: As Noted

Stolfus
5690 DTC Boulevard, Suite 560E
Greenwood Village, CO 80111
Phone: 303-221-2330
Fax: 303-221-2331
www.stolfusandassociates.com

Sheet Revisions		
Date:	Comments	Init.

Colorado Department of Transportation
Region 3
2829 W. Howard Place
Denver, CO 80204
Phone: 303-757-9841
FAX: 303-757-9219

As Constructed
No Revisions:
Revised:
Void:

CO 9 BLUE RIVER TRAIL PLANS

Designer:	CSA	Structure Numbers	
Detailer:	NG		
Sheet Subset:	TRAIL	Subset Sheets:	21 of 73

Project No./Code
XXXXXXXXX
23001
Sheet Number 24

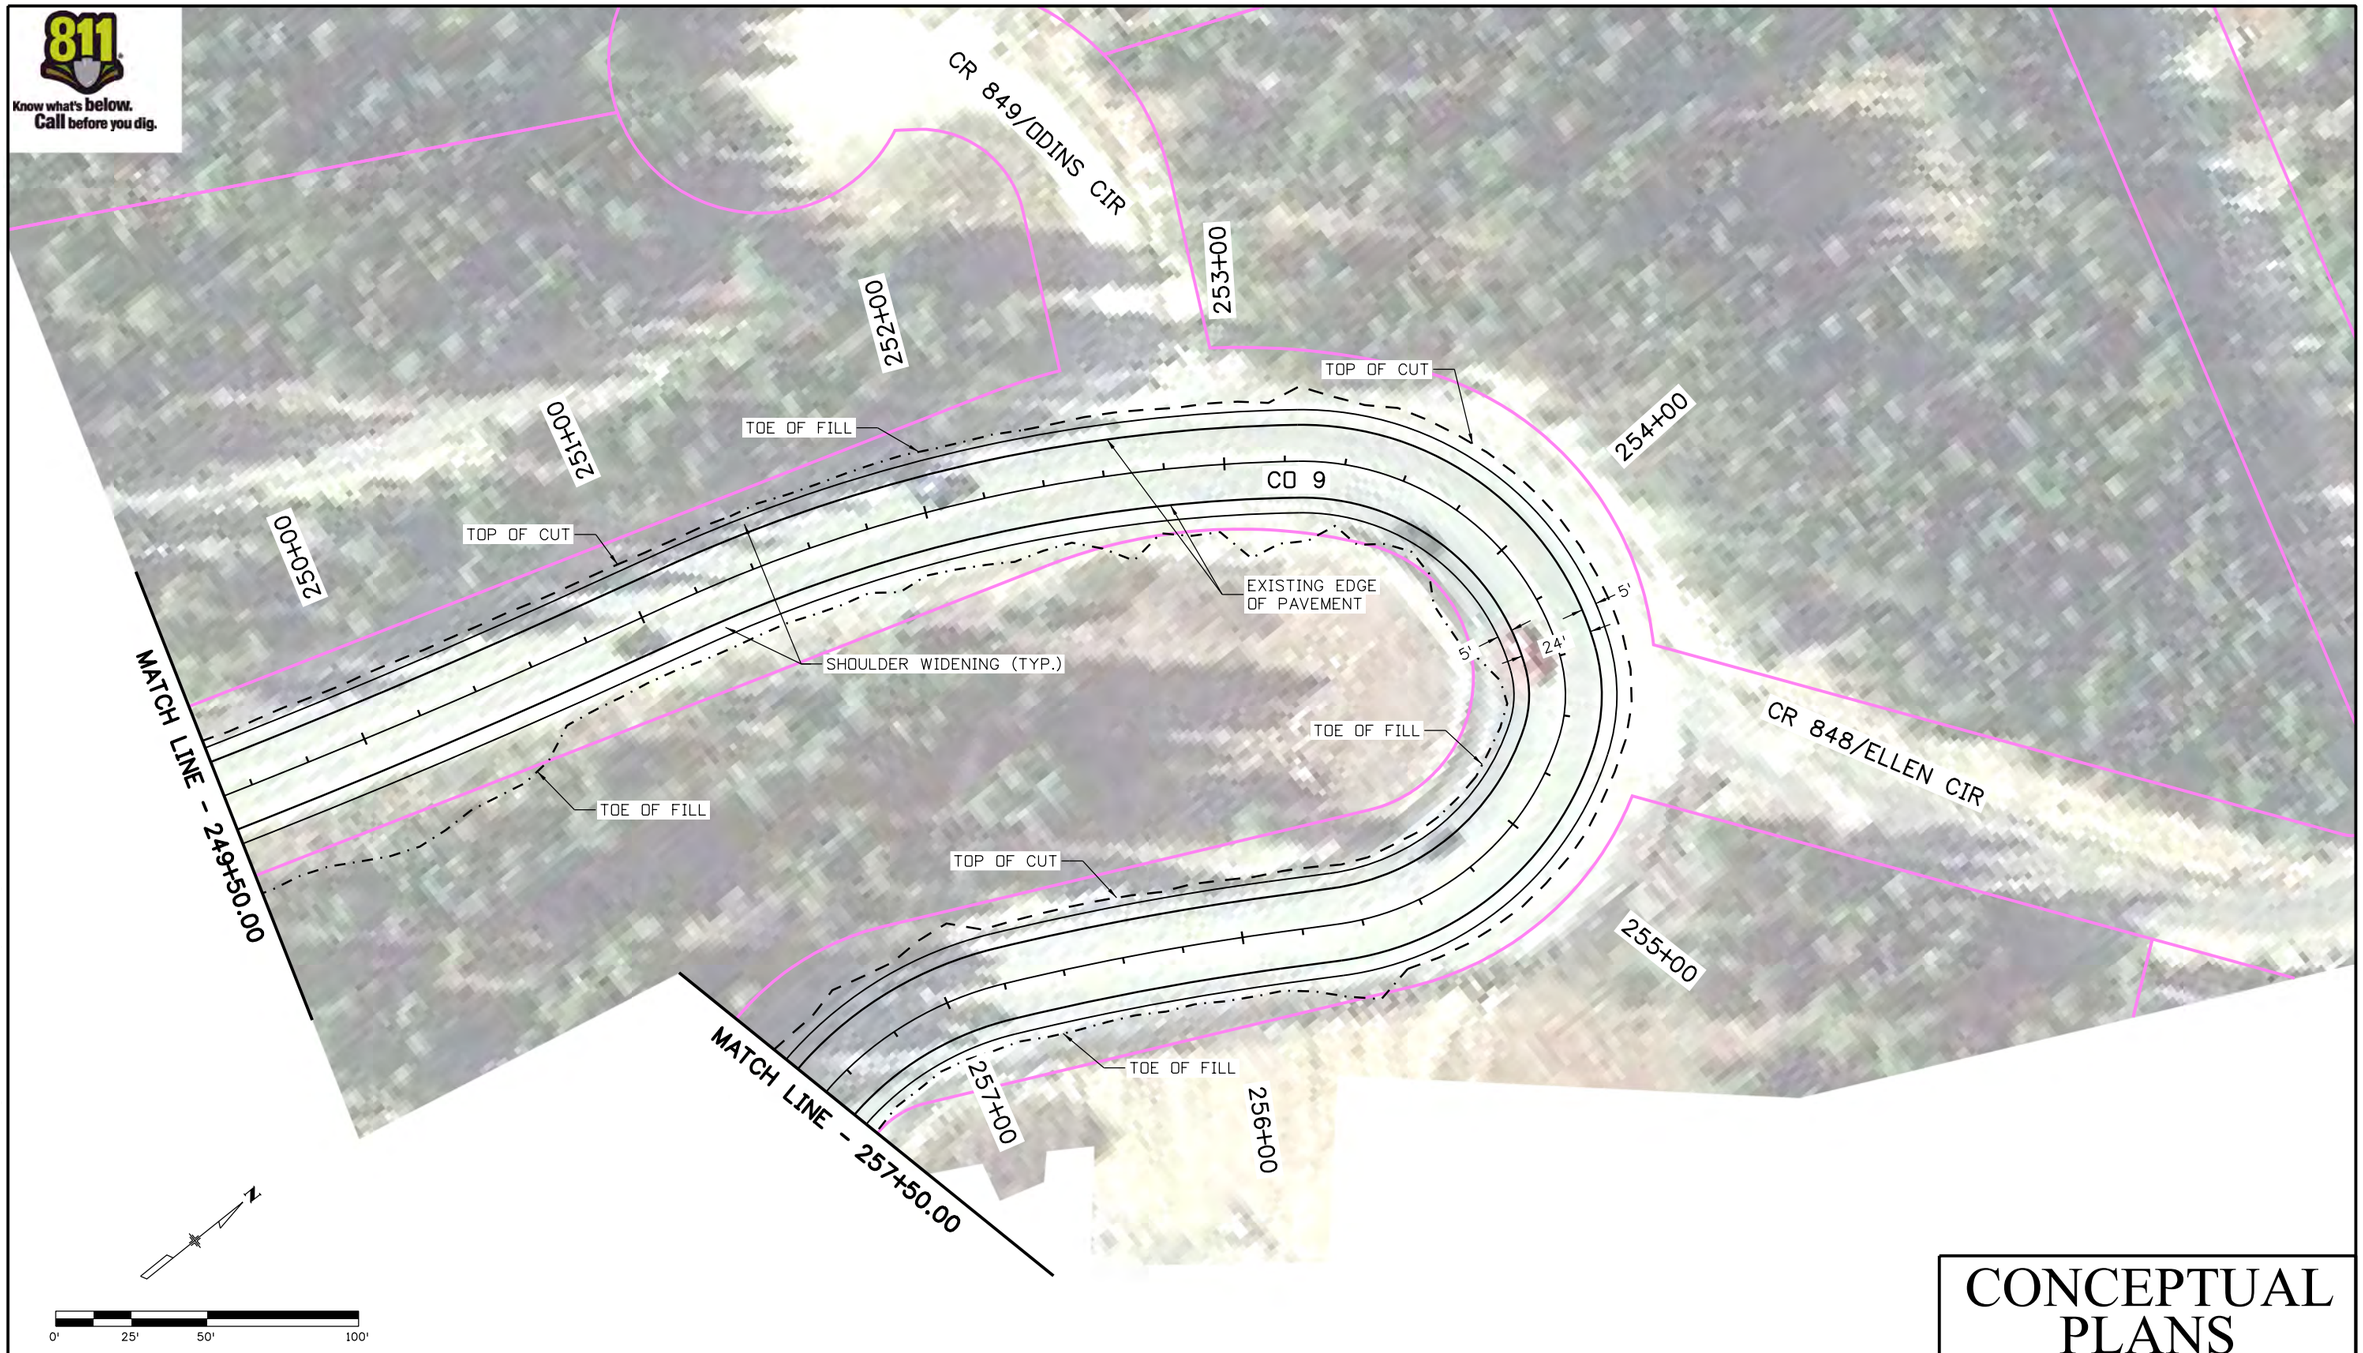

CONCEPTUAL PLANS

edevostidd 13:11:05 P:\1000.005.10 R3 C09 Blue River ACP\Trail Design\Sheets\22768DES_RdwyPlan22.dgn

Print Date: 3/12/2020
File Name: 22768DES_RdwyPlan22.dgn
Horiz. Scale: 1:50 Vert. Scale: As Noted

Stolfus
5690 DTC Boulevard, Suite 560E
Greenwood Village, CO 80111
Phone: 303-221-2330
Fax: 303-221-2331
www.stolfusandassociates.com

Sheet Revisions		
Date:	Comments	Init.

Colorado Department of Transportation
Region 3
2829 W. Howard Place
Denver, CO 80204
Phone: 303-757-9841
FAX: 303-757-9219

As Constructed
No Revisions:
Revised:
Void:

CO 9 BLUE RIVER TRAIL PLANS

Designer:	CSA	Structure Numbers	
Detailer:	NG		
Sheet Subset:	TRAIL	Subset Sheets:	22 of 73

Project No./Code
XXXXXXXXX
23001
Sheet Number 25

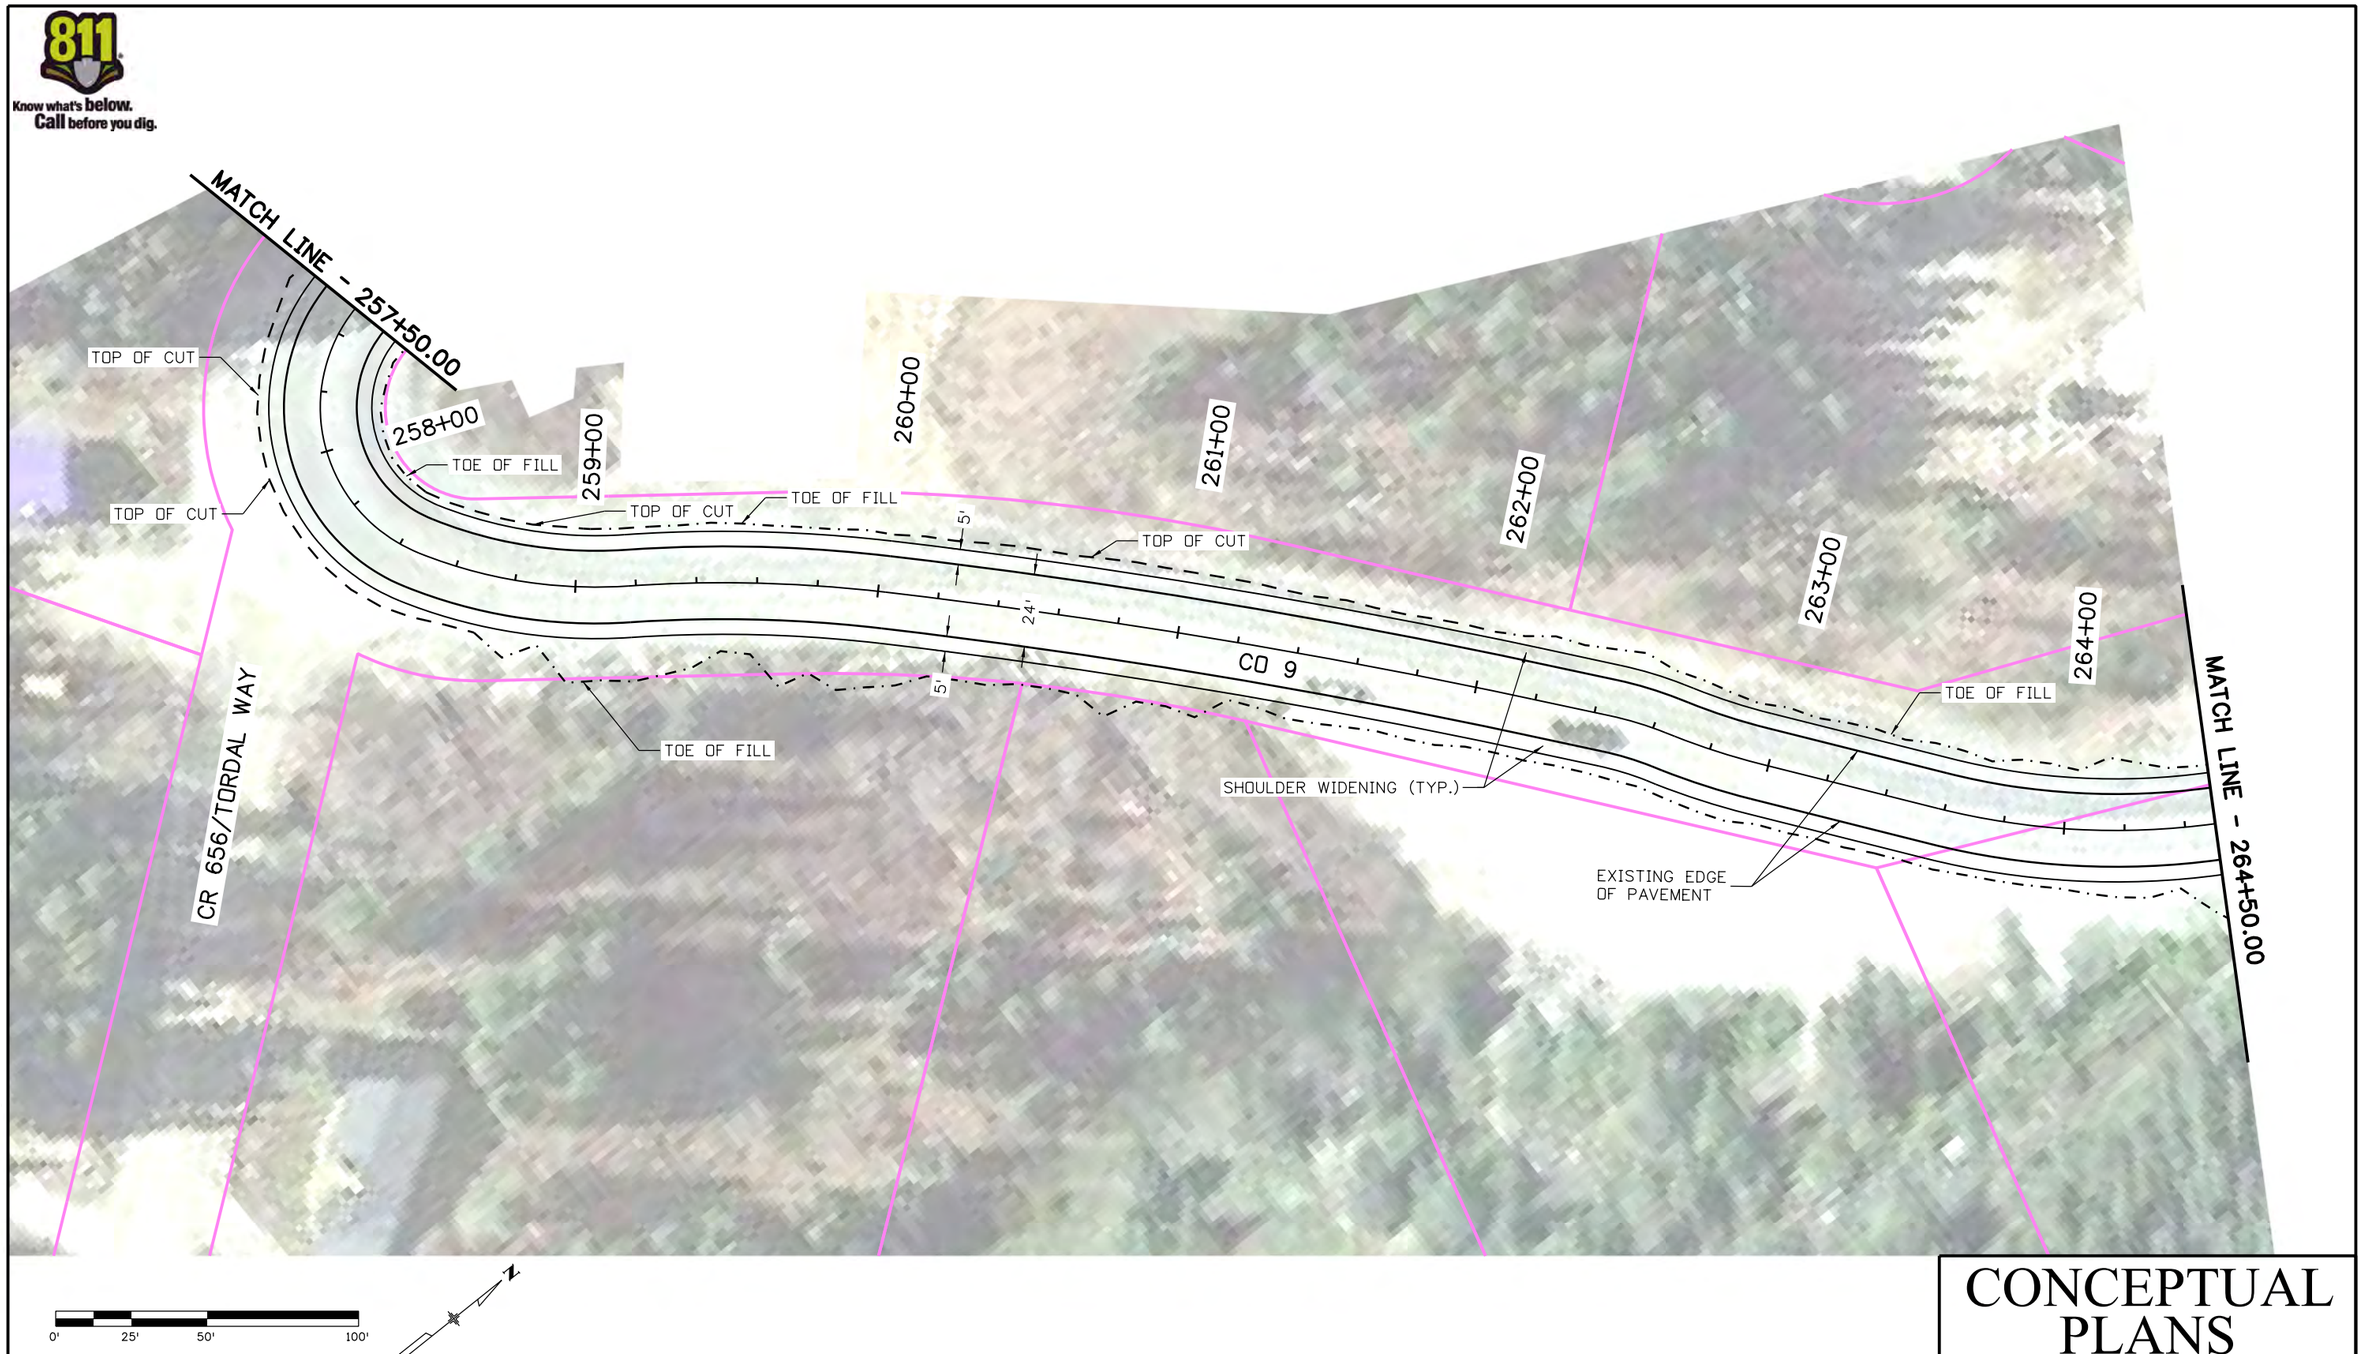

CONCEPTUAL PLANS

Print Date: 3/12/2020
File Name: 22768DES_RdwyPlan23.dgn
Horiz. Scale: 1:50 Vert. Scale: As Noted

Stolfus
5690 DTC Boulevard, Suite 560E
Greenwood Village, CO 80111
Phone: 303-221-2330
Fax: 303-221-2331
www.stolfusandassociates.com

Sheet Revisions		
Date:	Comments	Init.

Colorado Department of Transportation
Region 3
2829 W. Howard Place
Denver, CO 80204
Phone: 303-757-9841
FAX: 303-757-9219

As Constructed
No Revisions:
Revised:
Void:

CO 9 BLUE RIVER TRAIL PLANS

Designer:	CSA	Structure Numbers	
Detailer:	NG		
Sheet Subset:	TRAIL	Subset Sheets:	23 of 73

Project No./Code
XXXXXXXXX
23001
Sheet Number 26

edevostidd 13:11:12 P:\1000.005.10 R3 C09 Blue River ACP\Trail Design\Sheets\22768DES_RdwyPlan23.dgn

CONCEPTUAL PLANS

Print Date: 3/12/2020
File Name: 22768DES_RdwyPlan24.dgn
Horiz. Scale: 1:50 Vert. Scale: As Noted

Stolfus
5690 DTC Boulevard, Suite 560E
Greenwood Village, CO 80111
Phone: 303-221-2330
Fax: 303-221-2331
www.stolfusandassociates.com

Sheet Revisions		
Date:	Comments	Init.

Colorado Department of Transportation
Region 3
2829 W. Howard Place
Denver, CO 80204
Phone: 303-757-9841
FAX: 303-757-9219

As Constructed
No Revisions:
Revised:
Void:

CO 9 BLUE RIVER TRAIL PLANS

Designer:	CSA	Structure Numbers	
Detailer:	NG		
Sheet Subset:	TRAIL	Subset Sheets:	24 of 73

Project No./Code
XXXXXXXXX
23001
Sheet Number 27

edevostidd 13:11:20 P:\1000.005.10 R3 C09 Blue River ACP\Trail Design\Sheets\22768DES_RdwyPlan24.dgn

CONCEPTUAL PLANS

Print Date: 3/12/2020
File Name: 22768DES_RdwyPlan25.dgn
Horiz. Scale: 1:50 Vert. Scale: As Noted

Stolfus
5690 DTC Boulevard, Suite 560E
Greenwood Village, CO 80111
Phone: 303-221-2330
Fax: 303-221-2331
WWW.STOLFUSANDASSOCIATES.COM

Sheet Revisions		
Date:	Comments	Init.

Colorado Department of Transportation
Region 3
2829 W. Howard Place
Denver, CO 80204
Phone: 303-757-9841
FAX: 303-757-9219

As Constructed
No Revisions:
Revised:
Void:

CO 9 BLUE RIVER TRAIL PLANS

Designer:	CSA	Structure Numbers	
Detailer:	NG		
Sheet Subset:	TRAIL	Subset Sheets:	25 of 73

Project No./Code
XXXXXXXXX
23001
Sheet Number 28

edevostidd 13:11:28 P:\1000.005.10 R3 CO9 Blue River ACP\Trail Design\Sheets\22768DES_RdwyPlan25.dgn

CONCEPTUAL PLANS

Print Date: 3/12/2020	Sheet Revisions	Colorado Department of Transportation	As Constructed
File Name: 22768DES_RdwyPlan26.dgn	Date: / Comments / Init.	2829 W. Howard Place, Denver, CO 80204, Phone: 303-757-9841, FAX: 303-757-9219	No Revisions:
Horiz. Scale: 1:50 Vert. Scale: As Noted		Region 3	Revised:
Stolfus — 5690 DTC Boulevard, Suite 560E, Greenwood Village, CO 80111, Phone: 303-221-2330, Fax: 303-221-2331, www.stolfusandassociates.com			Void:

CO 9 BLUE RIVER TRAIL PLANS			Project No./Code
Designer: CSA	Structure Numbers		XXXXXXXXX
Detailer: NG			23001
Sheet Subset: TRAIL	Subset Sheets: 26 of 73		Sheet Number 29

edevostidd 13:11:38 P:\1000.005.10 R3 CO9 Blue River ACP\Trail Design\Sheets\22768DES_RdwyPlan26.dgn

CONCEPTUAL PLANS

Print Date: 3/12/2020
File Name: 22768DES_RdwyPlan27.dgn
Horiz. Scale: 1:50 Vert. Scale: As Noted

Stolfus
5690 DTC Boulevard, Suite 560E
Greenwood Village, CO 80111
Phone: 303-221-2330
Fax: 303-221-2331
www.stolfusandassociates.com

Sheet Revisions		
Date:	Comments	Init.

Colorado Department of Transportation
Region 3
2829 W. Howard Place
Denver, CO 80204
Phone: 303-757-9841
FAX: 303-757-9219

As Constructed
No Revisions:
Revised:
Void:

CO 9 BLUE RIVER TRAIL PLANS

Designer:	CSA	Structure Numbers	
Detailer:	NG		
Sheet Subset:	TRAIL	Subset Sheets:	27 of 73

Project No./Code
XXXXXXXXX
23001
Sheet Number 30

edevostidd 13:11:47 P:\1000.005.10 R3 CO9 Blue River ACP\Trail Design\Sheets\22768DES_RdwyPlan27.dgn

CONCEPTUAL PLANS

edevostidd 13:11:56 P:\1000.005.10 R3 CO9 Blue River ACP\Trail Design\Sheets\22768DES_RdwyPlan28.dgn

Print Date: 3/12/2020
File Name: 22768DES_RdwyPlan28.dgn
Horiz. Scale: 1:50 Vert. Scale: As Noted

Stolfus
5690 DTC Boulevard, Suite 560E
Greenwood Village, CO 80111
Phone: 303-221-2330
Fax: 303-221-2331
www.stolfusandassociates.com

Sheet Revisions		
Date:	Comments	Init.

Colorado Department of Transportation
Region 3
2829 W. Howard Place
Denver, CO 80204
Phone: 303-757-9841
FAX: 303-757-9219

As Constructed
No Revisions:
Revised:
Void:

CO 9 BLUE RIVER TRAIL PLANS

Designer:	CSA	Structure Numbers	
Detailer:	NG		
Sheet Subset:	TRAIL	Subset Sheets:	28 of 73

Project No./Code
XXXXXXXXX
23001
Sheet Number 31

CONCEPTUAL PLANS

edevostidd 13:12:04 P:\1000.005.10 R3 C09 Blue River ACP\Trail Design\Sheets\22768DES_RdwyPlan29.dgn

Print Date: 3/12/2020			
File Name: 22768DES_RdwyPlan29.dgn			
Horiz. Scale: 1:50	Vert. Scale: As Noted		

Stolfus
5690 DTC Boulevard, Suite 560E
Greenwood Village, CO 80111
Phone: 303-221-2330
Fax: 303-221-2331
www.stolfusandassociates.com

Sheet Revisions		
Date:	Comments	Init.

Colorado Department of Transportation
Region 3
2829 W. Howard Place
Denver, CO 80204
Phone: 303-757-9841
FAX: 303-757-9219

As Constructed
No Revisions:
Revised:
Void:

CO 9 BLUE RIVER TRAIL PLANS			
Designer:	CSA	Structure Numbers	
Detailer:	NG		
Sheet Subset:	TRAIL	Subset Sheets:	29 of 73

Project No./Code
XXXXXXXXX
23001
Sheet Number 32

CONCEPTUAL PLANS

edevostidd 13:12:13 P:\1000.005.10 R3 C09 Blue River ACP\Trail Design\Sheets\22768DES_RdwyPlan30.dgn

Print Date: 3/12/2020
File Name: 22768DES_RdwyPlan30.dgn
Horiz. Scale: 1:50 Vert. Scale: As Noted

Stolfus
5690 DTC Boulevard, Suite 560E
Greenwood Village, CO 80111
Phone: 303-221-2330
Fax: 303-221-2331
WWW.STOLFUSANDASSOCIATES.COM

Sheet Revisions		
Date:	Comments	Init.

Colorado Department of Transportation
Region 3
2829 W. Howard Place
Denver, CO 80204
Phone: 303-757-9841
FAX: 303-757-9219

As Constructed
No Revisions:
Revised:
Void:

CO 9 BLUE RIVER TRAIL PLANS

Designer:	CSA	Structure Numbers	
Detailer:	NG		
Sheet Subset:	TRAIL	Subset Sheets:	30 of 73

Project No./Code
XXXXXXXXX
23001
Sheet Number 33

CONCEPTUAL PLANS

Print Date: 3/12/2020
File Name: 22768DES_RdwyPlan31.dgn
Horiz. Scale: 1:50 Vert. Scale: As Noted

Stolfus
5690 DTC Boulevard, Suite 560E
Greenwood Village, CO 80111
Phone: 303-221-2330
Fax: 303-221-2331
www.stolfusandassociates.com

Sheet Revisions		
Date:	Comments	Init.

Colorado Department of Transportation
Region 3
2829 W. Howard Place
Denver, CO 80204
Phone: 303-757-9841
FAX: 303-757-9219

As Constructed
No Revisions:
Revised:
Void:

CO 9 BLUE RIVER TRAIL PLANS

Designer:	CSA	Structure Numbers	
Detailer:	NG		
Sheet Subset:	TRAIL	Subset Sheets:	31 of 73

Project No./Code
XXXXXXXXX
23001
Sheet Number 34

edevostidd 13:12:22 P:\1000.005.10 R3 C09 Blue River ACP\Trail Design\Sheets\22768DES_RdwyPlan31.dgn

CONCEPTUAL PLANS

edevostidd 13:12:29 P:\1000.005.10 R3 C09 Blue River ACP\Trail Design\Sheets\22768DES_RdwyPlan32.dgn

Print Date: 3/12/2020
File Name: 22768DES_RdwyPlan32.dgn
Horiz. Scale: 1:50 Vert. Scale: As Noted

Stolfus
5690 DTC Boulevard, Suite 560E
Greenwood Village, CO 80111
Phone: 303-221-2330
Fax: 303-221-2331
www.stolfusandassociates.com

Sheet Revisions		
Date:	Comments	Init.

Colorado Department of Transportation
Region 3
2829 W. Howard Place
Denver, CO 80204
Phone: 303-757-9841
FAX: 303-757-9219

As Constructed
No Revisions:
Revised:
Void:

CO 9 BLUE RIVER TRAIL PLANS

Designer:	CSA	Structure Numbers	
Detailer:	NG		
Sheet Subset:	TRAIL	Subset Sheets:	32 of 73

Project No./Code
XXXXXXXXX
23001
Sheet Number 35

CONCEPTUAL PLANS

edevostidd 13:12:36 P:\1000.005.10 R3 C09 Blue River ACP\Trail Design\Sheets\22768DES_RdwyPlan33.dgn

Print Date: 3/12/2020
File Name: 22768DES_RdwyPlan33.dgn
Horiz. Scale: 1:50 Vert. Scale: As Noted

Stolfus
5690 DTC Boulevard, Suite 560E
Greenwood Village, CO 80111
Phone: 303-221-2330
Fax: 303-221-2331
www.stolfusandassociates.com

Sheet Revisions		
Date:	Comments	Init.

Colorado Department of Transportation
Region 3
2829 W. Howard Place
Denver, CO 80204
Phone: 303-757-9841
FAX: 303-757-9219

As Constructed
No Revisions:
Revised:
Void:

CO 9 BLUE RIVER TRAIL PLANS

Designer:	CSA	Structure Numbers	
Detailer:	NG		
Sheet Subset:	TRAIL	Subset Sheets:	33 of 73

Project No./Code
XXXXXXXXX
23001
Sheet Number 36

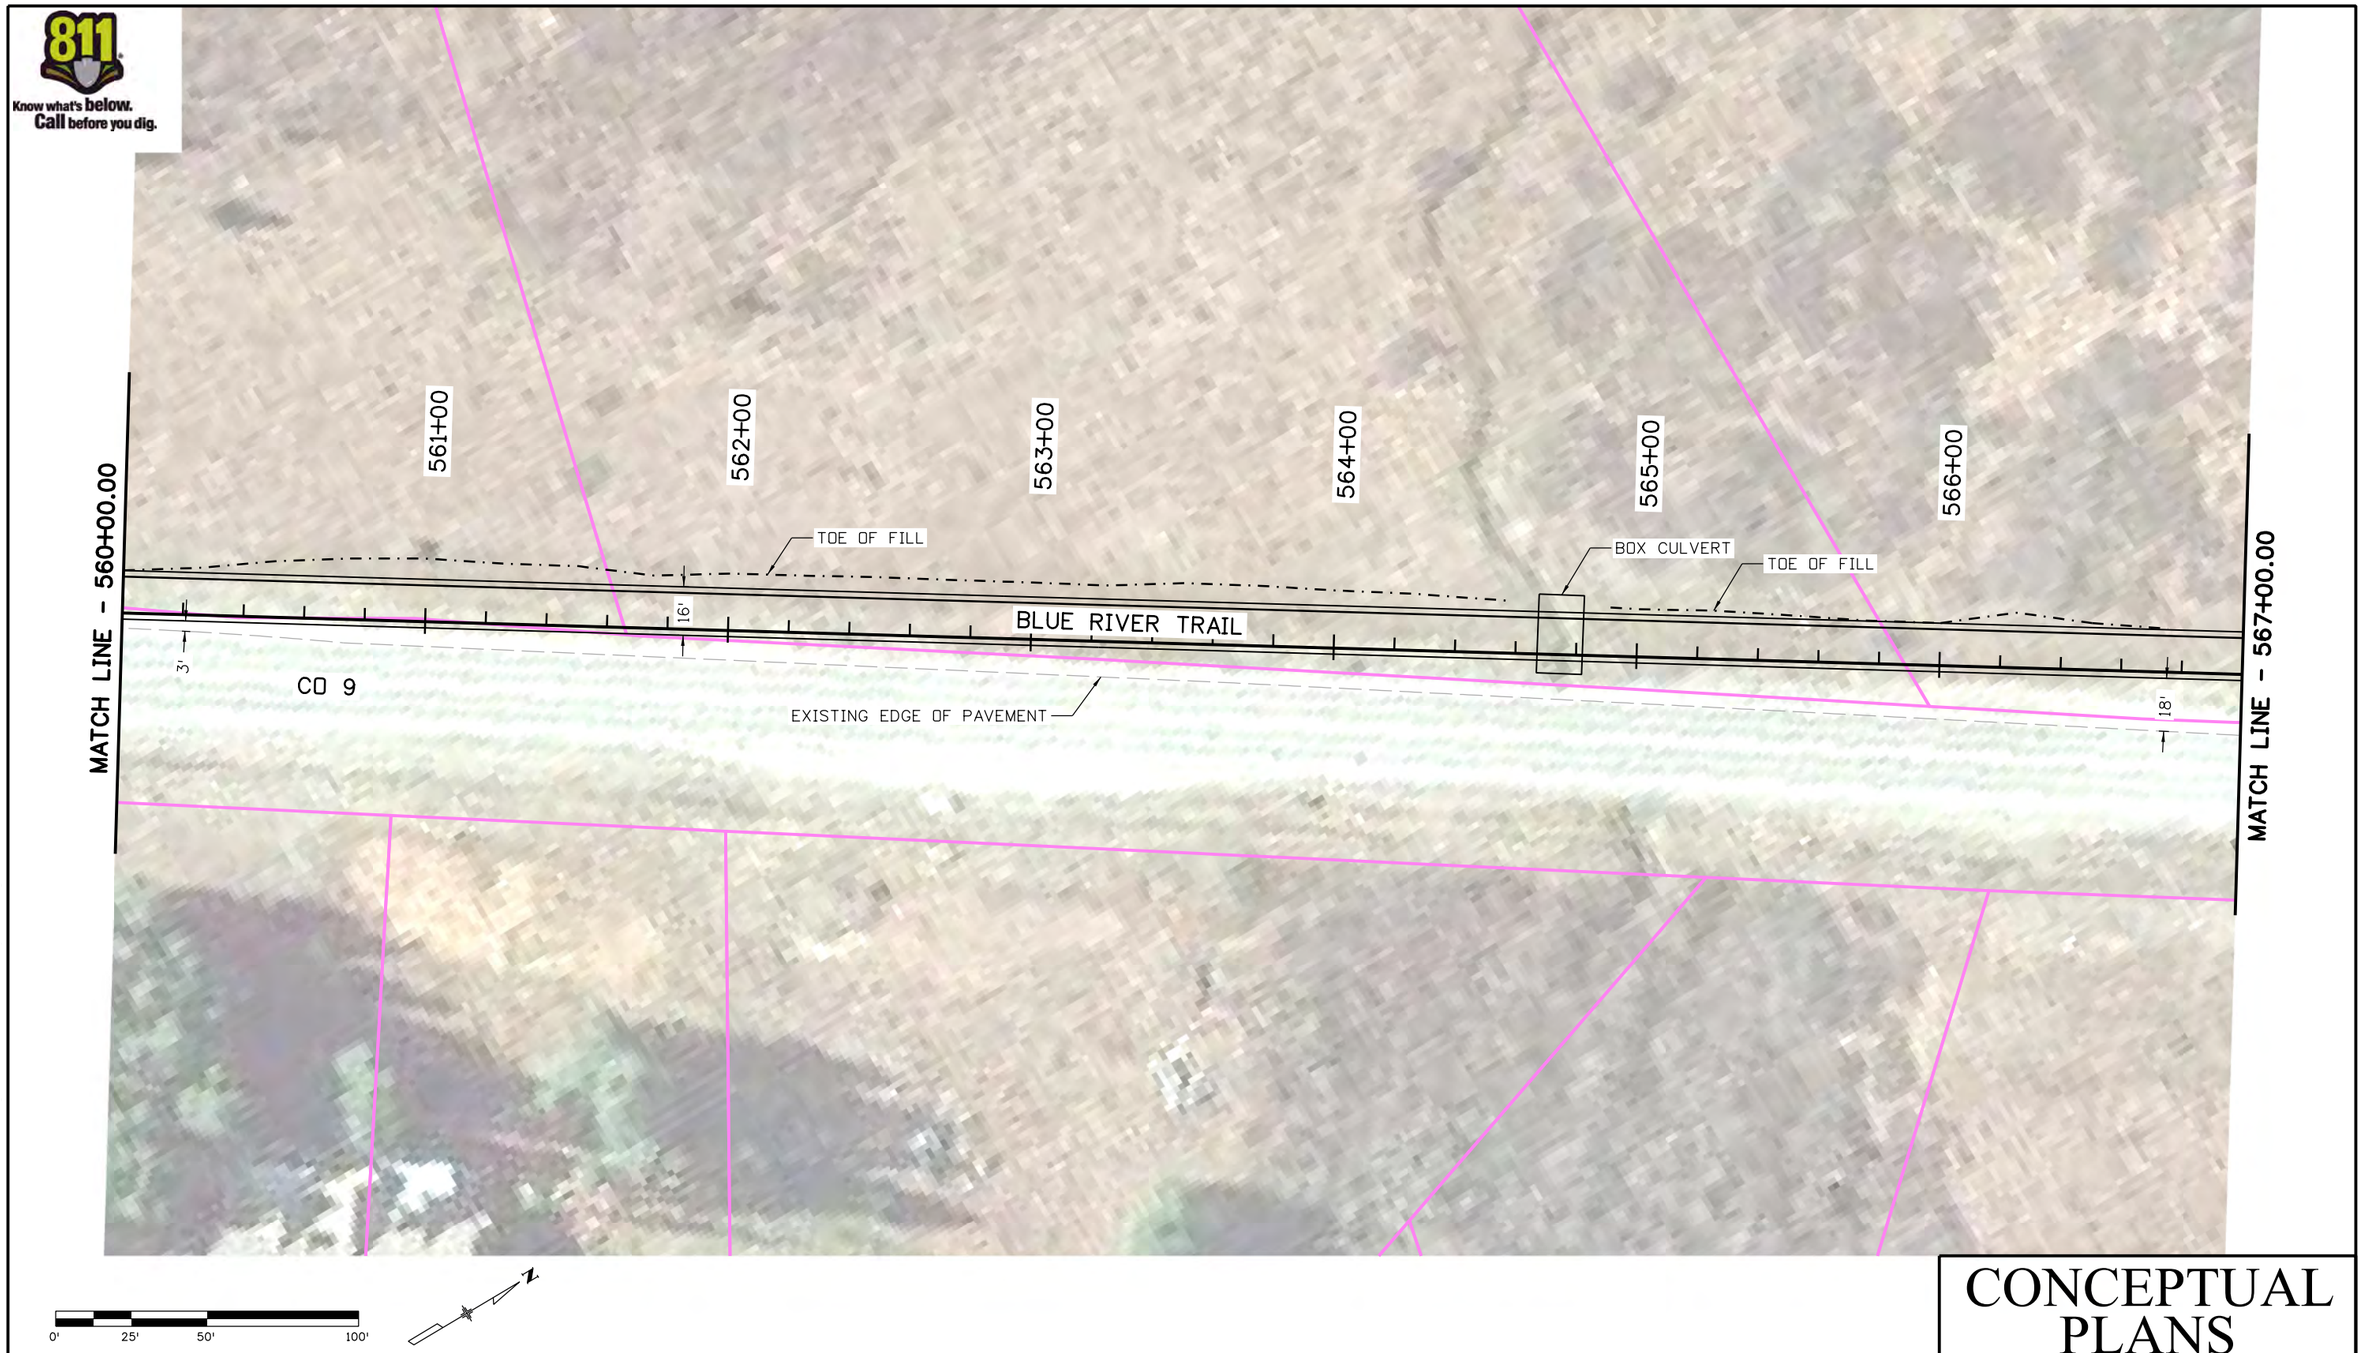

CONCEPTUAL PLANS

edevostidd 13:12:43 P:\1000.005.10 R3 CO9 Blue River ACP\Trail Design\Sheets\22768DES_RdwyPlan34.dgn

Print Date: 3/12/2020
File Name: 22768DES_RdwyPlan34.dgn
Horiz. Scale: 1:50 Vert. Scale: As Noted

Stolfus
5690 DTC Boulevard, Suite 560E
Greenwood Village, CO 80111
Phone: 303-221-2330
Fax: 303-221-2331
WWW.STOLFUSANDASSOCIATES.COM

Sheet Revisions		
Date:	Comments	Init.

Colorado Department of Transportation
Region 3
2829 W. Howard Place
Denver, CO 80204
Phone: 303-757-9841
FAX: 303-757-9219

As Constructed
No Revisions:
Revised:
Void:

CO 9 BLUE RIVER TRAIL PLANS

Designer:	CSA	Structure Numbers	
Detailer:	NG		
Sheet Subset:	TRAIL	Subset Sheets:	34 of 73

Project No./Code
XXXXXXXXX
23001
Sheet Number 37

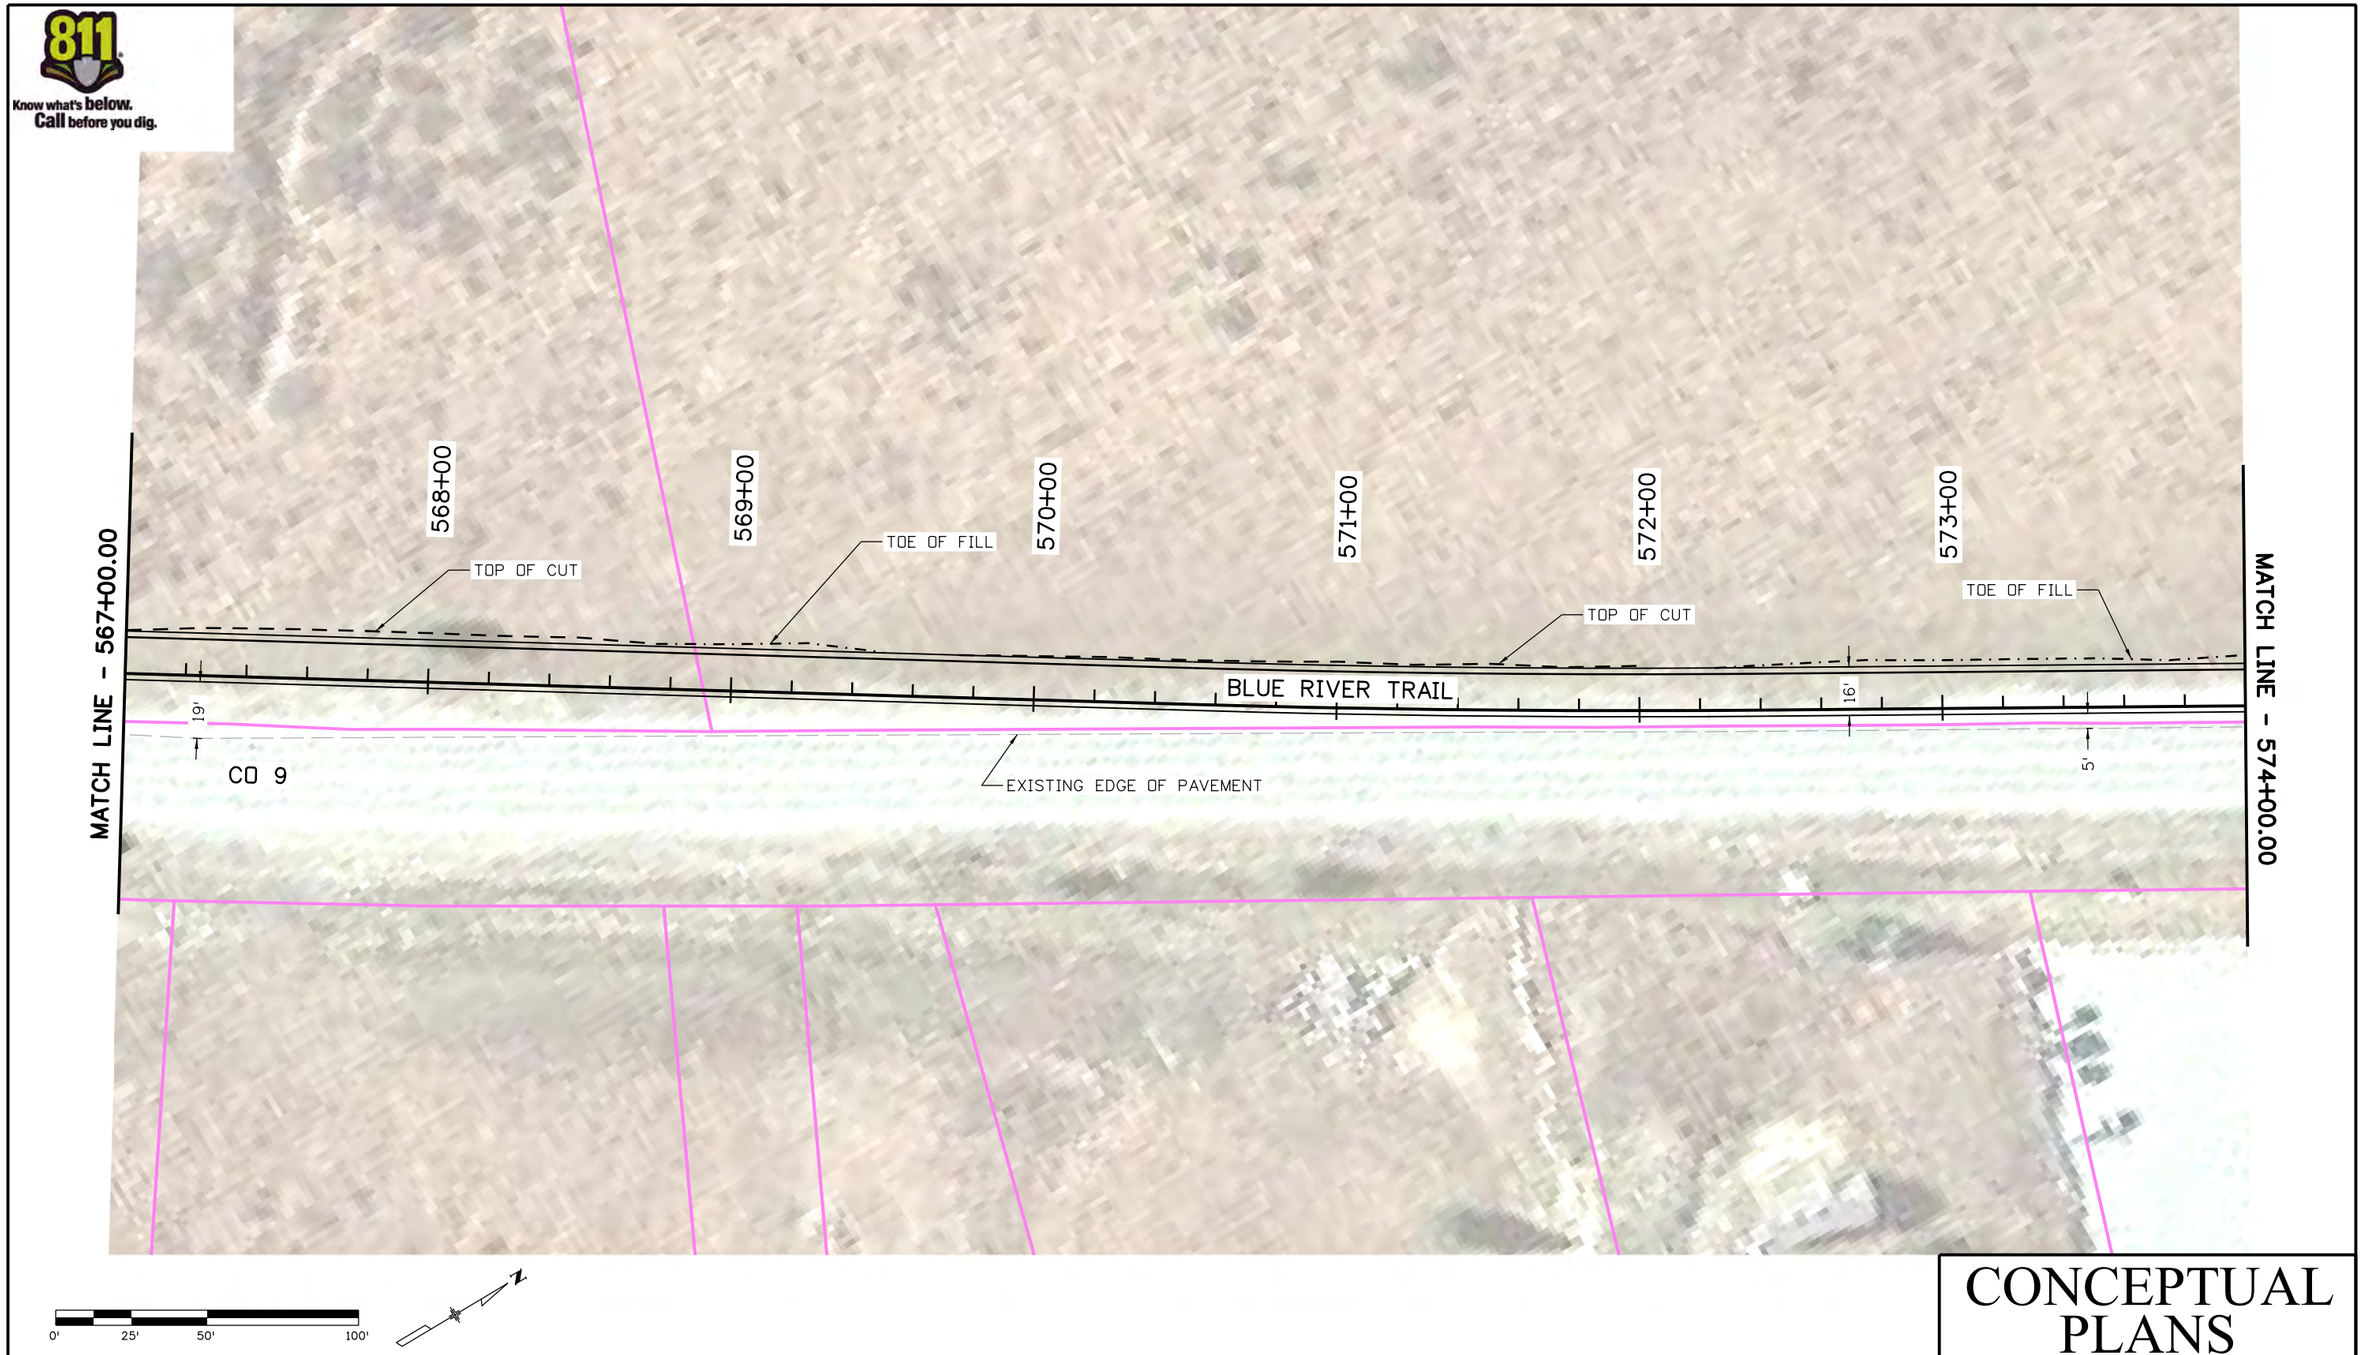

CONCEPTUAL PLANS

edevostidd 13:12:51 P:\1000.005.10 R3 CO9 Blue River ACP\Trail Design\Sheets\22768DES_RdwyPlan35.dgn

Print Date: 3/12/2020			
File Name: 22768DES_RdwyPlan35.dgn			
Horiz. Scale: 1:50	Vert. Scale: As Noted		

Stolfus
5690 DTC Boulevard, Suite 560E
Greenwood Village, CO 80111
Phone: 303-221-2330
Fax: 303-221-2331
www.stolfusandassociates.com

Sheet Revisions		
Date:	Comments	Init.

Colorado Department of Transportation
Region 3
2829 W. Howard Place
Denver, CO 80204
Phone: 303-757-9841
FAX: 303-757-9219

As Constructed
No Revisions:
Revised:
Void:

CO 9 BLUE RIVER TRAIL PLANS			
Designer:	CSA	Structure Numbers	
Detailer:	NG		
Sheet Subset:	TRAIL	Subset Sheets:	35 of 73

Project No./Code
XXXXXXXXX
23001
Sheet Number 38

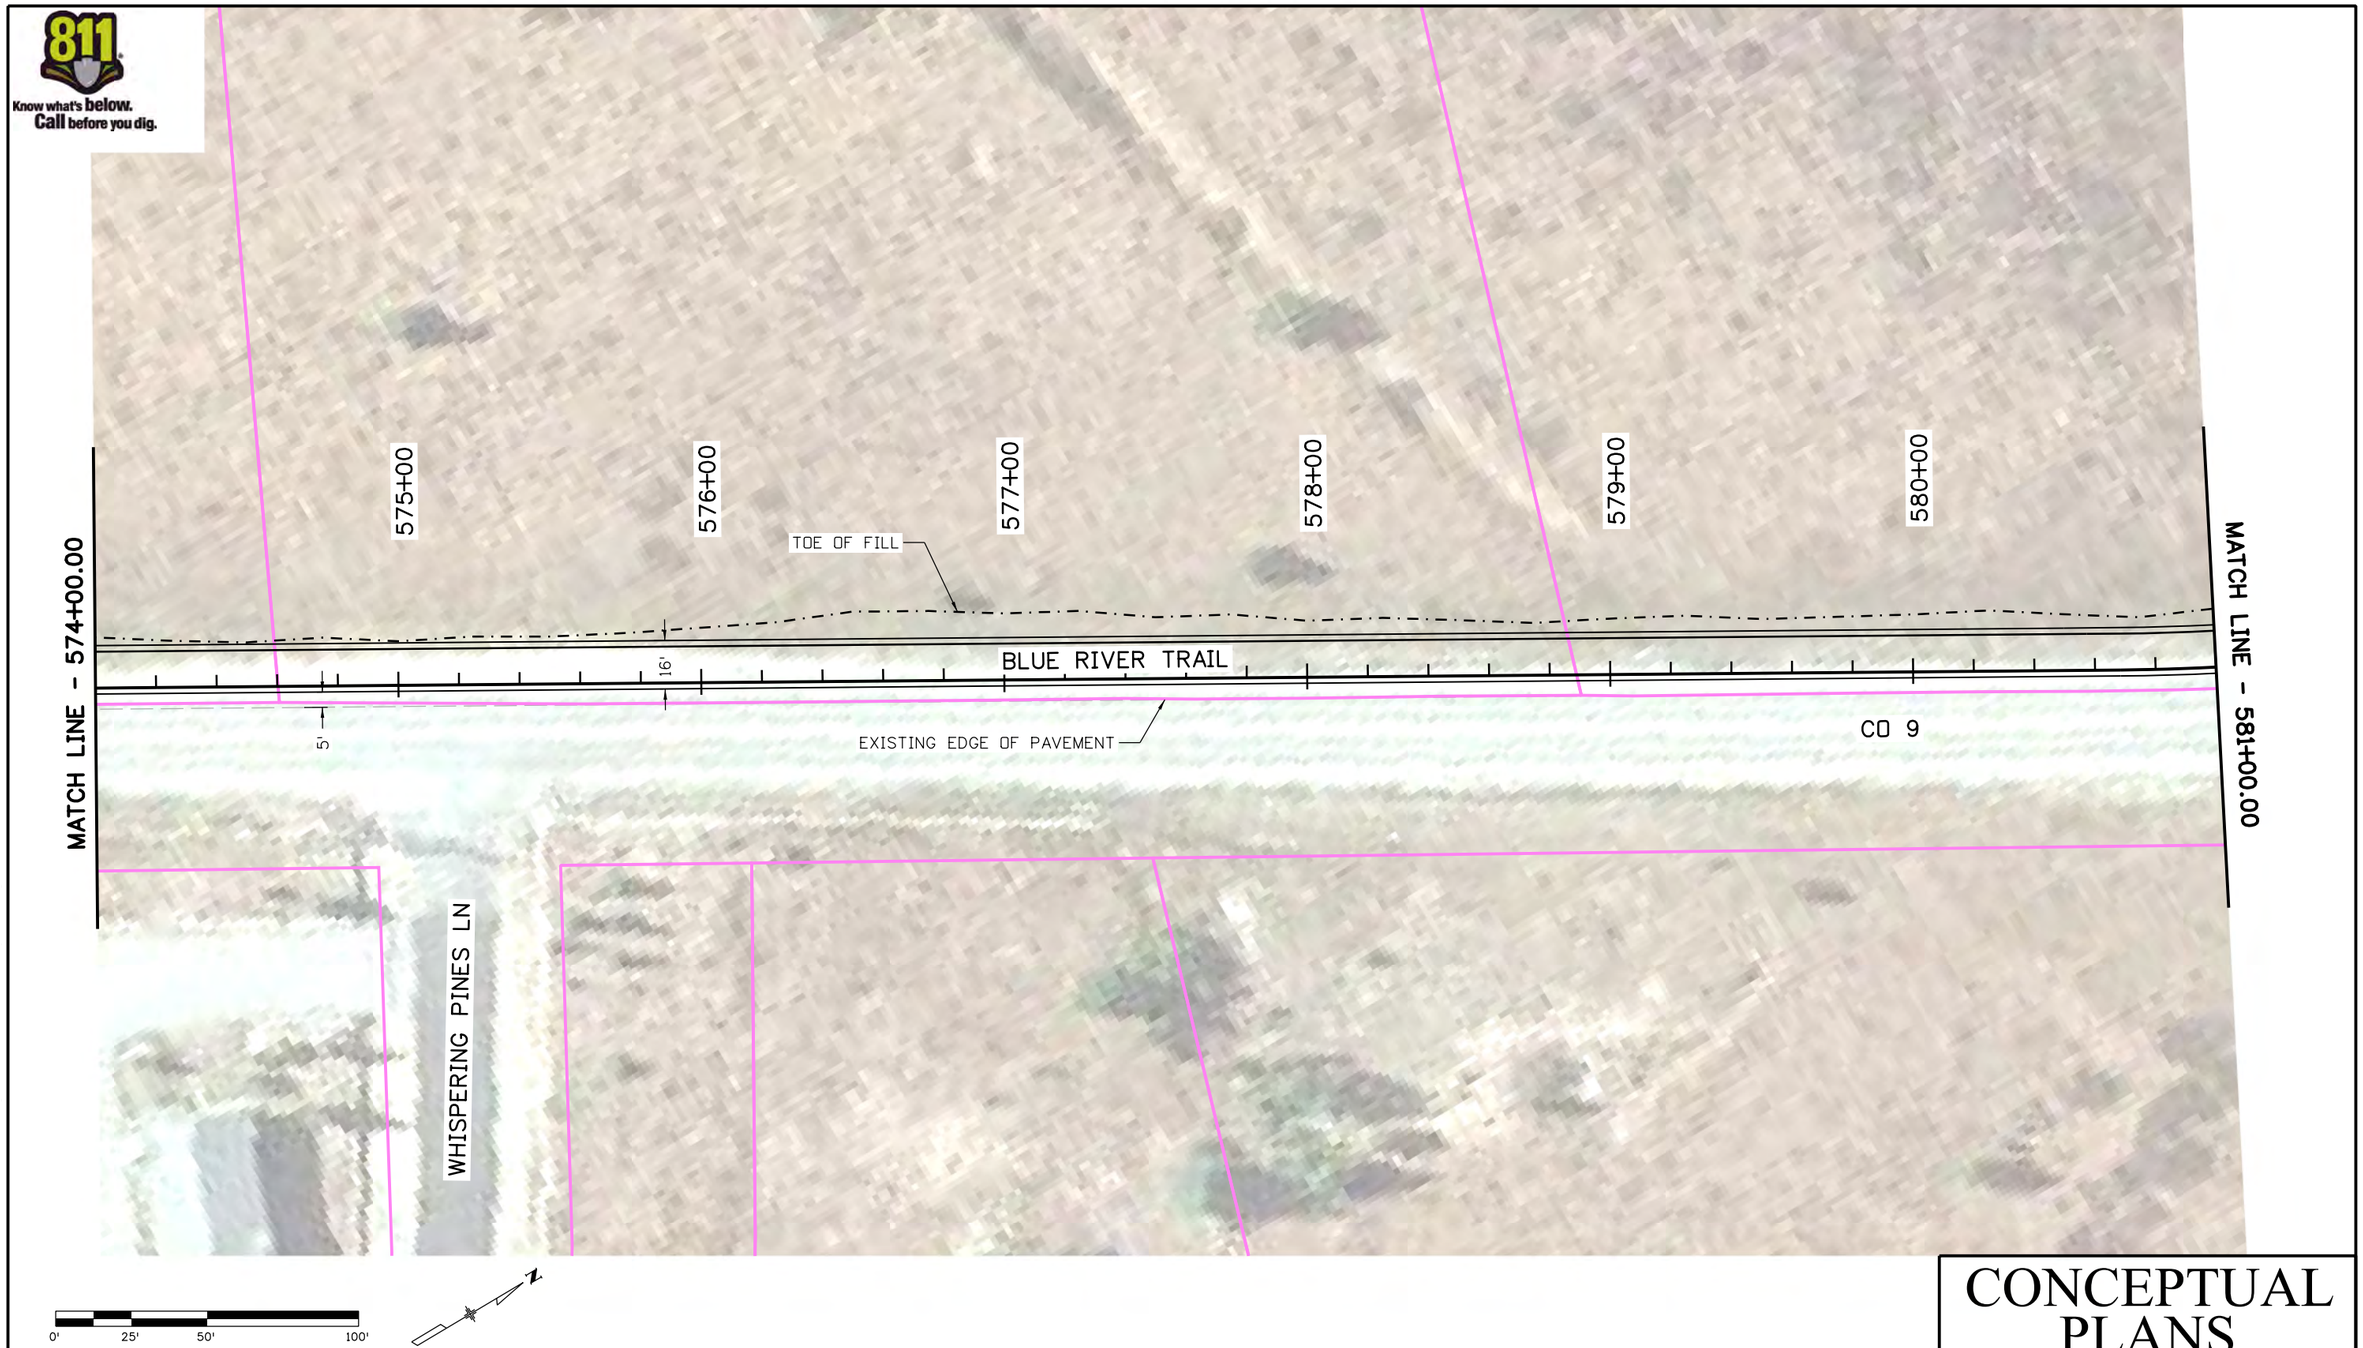

CONCEPTUAL PLANS

Print Date: 3/12/2020
File Name: 22768DES_RdwyPlan36.dgn
Horiz. Scale: 1:50 Vert. Scale: As Noted

Stolfus
5690 DTC Boulevard, Suite 560E
Greenwood Village, CO 80111
Phone: 303-221-2330
Fax: 303-221-2331
www.stolfusandassociates.com

Sheet Revisions		
Date:	Comments	Init.

Colorado Department of Transportation
2829 W. Howard Place
Denver, CO 80204
Phone: 303-757-9841
FAX: 303-757-9219
Region 3

As Constructed
No Revisions:
Revised:
Void:

CO 9 BLUE RIVER TRAIL PLANS

Designer:	CSA	Structure Numbers	
Detailer:	NG		
Sheet Subset:	TRAIL	Subset Sheets:	36 of 73

Project No./Code
XXXXXXXXX
23001
Sheet Number 39

edevostidd 13:13:00 P:\1000.005.10 R3 C09 Blue River ACP\Trail Design\Sheets\22768DES_RdwyPlan36.dgn

CONCEPTUAL PLANS

Print Date: 3/12/2020	Sheet Revisions	Colorado Department of Transportation	As Constructed
File Name: 22768DES_RdwyPlan37.dgn	Date: / Comments / Init.	2829 W. Howard Place, Denver, CO 80204, Phone: 303-757-9841, FAX: 303-757-9219	No Revisions:
Horiz. Scale: 1:50 Vert. Scale: As Noted		Region 3	Revised:
Stolfus — 5690 DTC Boulevard, Suite 560E, Greenwood Village, CO 80111, Phone: 303-221-2330, Fax: 303-221-2331, www.stolfusandassociates.com			Void:

CO 9 BLUE RIVER TRAIL PLANS			Project No./Code
Designer: CSA	Structure Numbers		XXXXXXXXX
Detailer: NG			23001
Sheet Subset: TRAIL	Subset Sheets: 37 of 73		Sheet Number 40

edevostidd 13:13:12 P:\1000.005.10 R3 C09 Blue River ACP\Trail Design\Sheets\22768DES_RdwyPlan37.dgn

CONCEPTUAL PLANS

edevostidd 13:13:19 P:\1000.005.10 R3 C09 Blue River ACP\Trail Design\Sheets\22768DES_RdwyPlan38.dgn

Print Date: 3/12/2020
File Name: 22768DES_RdwyPlan38.dgn
Horiz. Scale: 1:50 Vert. Scale: As Noted

Stolfus
5690 DTC Boulevard, Suite 560E
Greenwood Village, CO 80111
Phone: 303-221-2330
Fax: 303-221-2331
www.stolfusandassociates.com

Sheet Revisions		
Date:	Comments	Init.

Colorado Department of Transportation
Region 3
2829 W. Howard Place
Denver, CO 80204
Phone: 303-757-9841
FAX: 303-757-9219

As Constructed
No Revisions:
Revised:
Void:

CO 9 BLUE RIVER TRAIL PLANS

Designer:	CSA	Structure Numbers	
Detailer:	NG		
Sheet Subset:	TRAIL	Subset Sheets:	38 of 73

Project No./Code
XXXXXXXXX
23001
Sheet Number 41

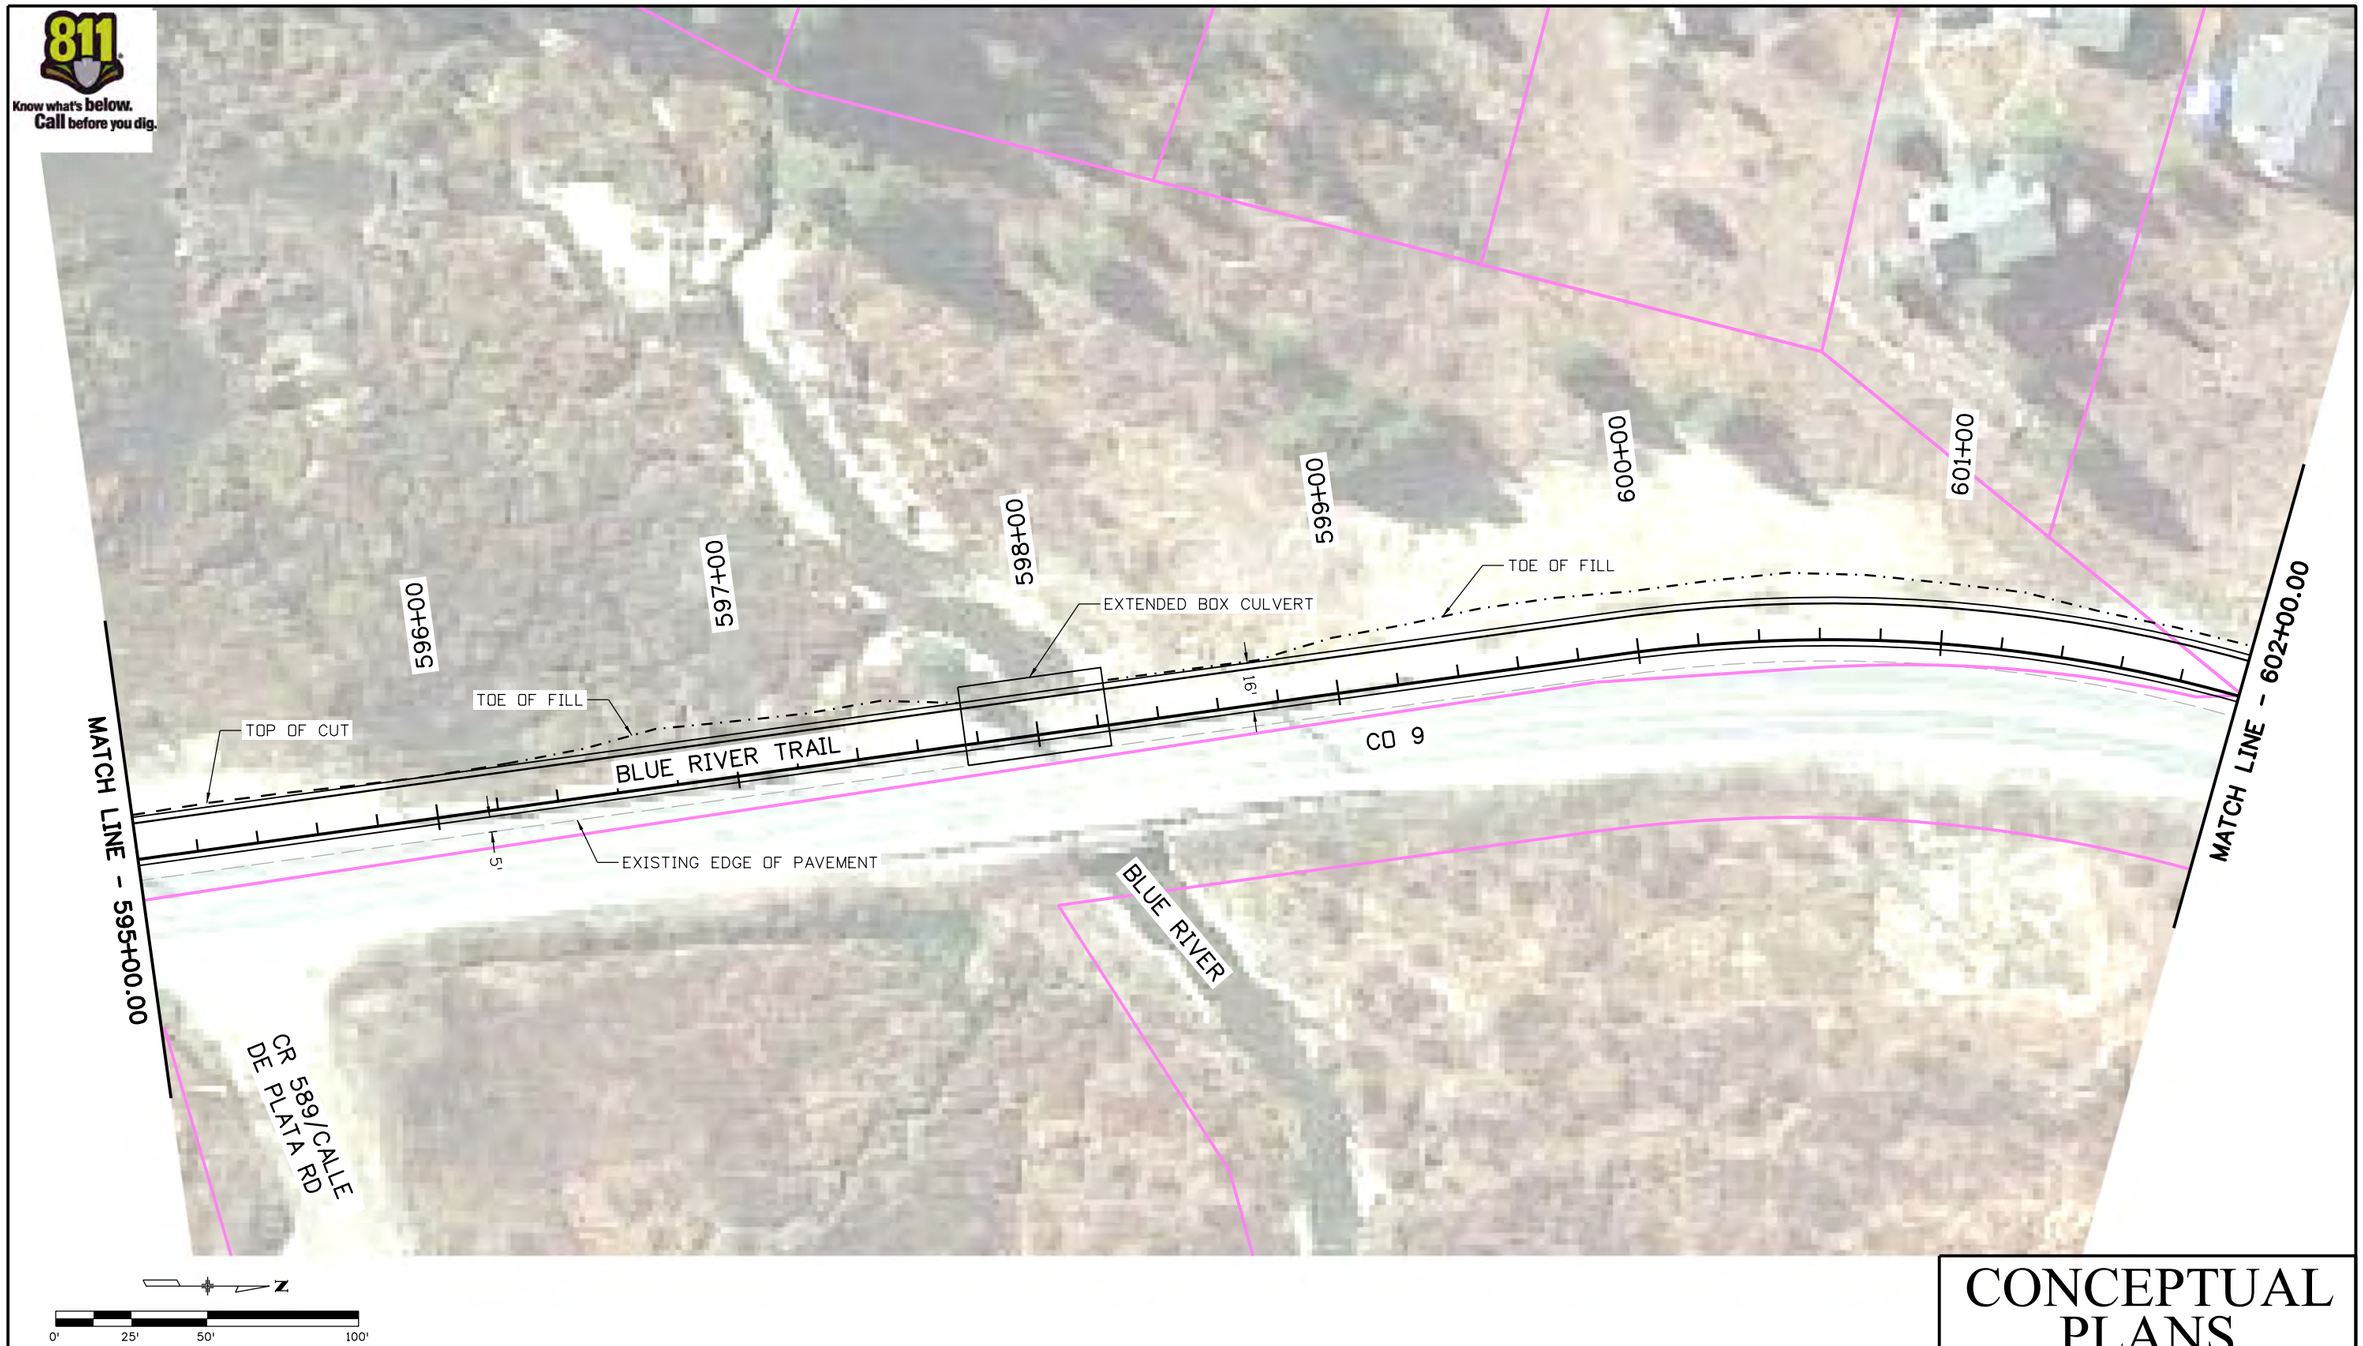

CONCEPTUAL PLANS

Print Date: 3/12/2020
File Name: 22768DES_RdwyPlan39.dgn
Horiz. Scale: 1:50 Vert. Scale: As Noted

Stolfus
5690 DTC Boulevard, Suite 560E
Greenwood Village, CO 80111
Phone: 303-221-2330
Fax: 303-221-2331
www.stolfusandassociates.com

Sheet Revisions		
Date:	Comments	Init.

Colorado Department of Transportation
Region 3
2829 W. Howard Place
Denver, CO 80204
Phone: 303-757-9841
FAX: 303-757-9219

As Constructed
No Revisions:
Revised:
Void:

CO 9 BLUE RIVER TRAIL PLANS

Designer:	CSA	Structure Numbers	
Detailer:	NG		
Sheet Subset:	TRAIL	Subset Sheets:	39 of 73

Project No./Code
XXXXXXXXX
23001
Sheet Number 42

edevostidd 13:13:27 P:\1000.005.10 R3 C09 Blue River ACP\Trail Design\Sheets\22768DES_RdwyPlan39.dgn

CONCEPTUAL PLANS

Print Date: 3/12/2020
File Name: 22768DES_RdwyPlan40.dgn
Horiz. Scale: 1:50 Vert. Scale: As Noted

Stolfus
5690 DTC Boulevard, Suite 560E
Greenwood Village, CO 80111
Phone: 303-221-2330
Fax: 303-221-2331
www.stolfusandassociates.com

Sheet Revisions		
Date:	Comments	Init.

Colorado Department of Transportation
Region 3
2829 W. Howard Place
Denver, CO 80204
Phone: 303-757-9841
FAX: 303-757-9219

As Constructed
No Revisions:
Revised:
Void:

CO 9 BLUE RIVER TRAIL PLANS

Designer:	CSA	Structure Numbers	
Detailer:	NG		
Sheet Subset:	TRAIL	Subset Sheets:	40 of 73

Project No./Code
XXXXXXXXX
23001
Sheet Number 43

edevostidd 13:13:37 P:\1000.005.10 R3 C09 Blue River ACP\Trail Design\Sheets\22768DES_RdwyPlan40.dgn

CONCEPTUAL PLANS

Print Date: 3/12/2020
File Name: 22768DES_RdwyPlan41.dgn
Horiz. Scale: 1:50 Vert. Scale: As Noted

Stolfus
5690 DTC Boulevard, Suite 560E
Greenwood Village, CO 80111
Phone: 303-221-2330
Fax: 303-221-2331
WWW.STOLFUSANDASSOCIATES.COM

Sheet Revisions		
Date:	Comments	Init.

Colorado Department of Transportation
Region 3
2829 W. Howard Place
Denver, CO 80204
Phone: 303-757-9841
FAX: 303-757-9219

As Constructed
No Revisions:
Revised:
Void:

CO 9 BLUE RIVER TRAIL PLANS

Designer:	CSA	Structure Numbers	
Detailer:	NG		
Sheet Subset:	TRAIL	Subset Sheets:	41 of 73

Project No./Code
XXXXXXXXX
23001
Sheet Number 44

edevostidd 13:13:44 P:\1000.005.10 R3 C09 Blue River ACP\Trail Design\Sheets\22768DES_RdwyPlan41.dgn

CONCEPTUAL PLANS

Print Date: 3/12/2020
File Name: 22768DES_RdwyPlan42.dgn
Horiz. Scale: 1:50 Vert. Scale: As Noted

Stolfus
5690 DTC Boulevard, Suite 560E
Greenwood Village, CO 80111
Phone: 303-221-2330
Fax: 303-221-2331
www.stolfusandassociates.com

Sheet Revisions		
Date:	Comments	Init.

Colorado Department of Transportation
Region 3
2829 W. Howard Place
Denver, CO 80204
Phone: 303-757-9841
FAX: 303-757-9219

As Constructed
No Revisions:
Revised:
Void:

CO 9 BLUE RIVER TRAIL PLANS

Designer:	CSA	Structure Numbers	
Detailer:	NG		
Sheet Subset:	TRAIL	Subset Sheets:	42 of 73

Project No./Code
XXXXXXXXX
23001
Sheet Number 45

edevostidd 13:13:53 P:\1000.005.10 R3 C09 Blue River ACP\Trail Design\Sheets\22768DES_RdwyPlan42.dgn

CONCEPTUAL PLANS

Print Date: 3/12/2020
File Name: 22768DES_RdwyPlan43.dgn
Horiz. Scale: 1:50 Vert. Scale: As Noted

Stolfus
5690 DTC Boulevard, Suite 560E
Greenwood Village, CO 80111
Phone: 303-221-2330
Fax: 303-221-2331
WWW.STOLFUSANDASSOCIATES.COM

Sheet Revisions		
Date:	Comments	Init.

Colorado Department of Transportation
Region 3
2829 W. Howard Place
Denver, CO 80204
Phone: 303-757-9841
FAX: 303-757-9219

As Constructed
No Revisions:
Revised:
Void:

CO 9 BLUE RIVER TRAIL PLANS

Designer:	CSA	Structure Numbers	
Detailer:	NG		
Sheet Subset:	TRAIL	Subset Sheets:	43 of 73

Project No./Code
XXXXXXXXX
23001
Sheet Number 46

edevostidd 13:14:01 P:\1000.005.10 R3 CO9 Blue River ACP\Trail Design\Sheets\22768DES_RdwyPlan43.dgn

CONCEPTUAL PLANS

edevostidd 13:14:08 P:\1000.005.10 R3 C09 Blue River ACP\Trail Design\Sheets\22768DES_RdwyPlan44.dgn

Print Date: 3/12/2020
File Name: 22768DES_RdwyPlan44.dgn
Horiz. Scale: 1:50 Vert. Scale: As Noted

Stolfus
5690 DTC Boulevard, Suite 560E
Greenwood Village, CO 80111
Phone: 303-221-2330
Fax: 303-221-2331
www.stolfusandassociates.com

Sheet Revisions		
Date:	Comments	Init.

Colorado Department of Transportation
Region 3
2829 W. Howard Place
Denver, CO 80204
Phone: 303-757-9841
FAX: 303-757-9219

As Constructed
No Revisions:
Revised:
Void:

CO 9 BLUE RIVER TRAIL PLANS

Designer:	CSA	Structure Numbers	
Detailer:	NG		
Sheet Subset:	TRAIL	Subset Sheets:	44 of 73

Project No./Code
XXXXXXXXX
23001
Sheet Number 47

CONCEPTUAL PLANS

Print Date: 3/12/2020	Sheet Revisions	Colorado Department of Transportation	As Constructed
File Name: 22768DES_RdwyPlan45.dgn	Date: / Comments / Init.	2829 W. Howard Place, Denver, CO 80204, Phone: 303-757-9841, FAX: 303-757-9219	No Revisions:
Horiz. Scale: 1:50 Vert. Scale: As Noted		Region 3	Revised:
Stolfus — 5690 DTC Boulevard, Suite 560E, Greenwood Village, CO 80111, Phone: 303-221-2330, Fax: 303-221-2331, www.stolfusandassociates.com			Void:

CO 9 BLUE RIVER TRAIL PLANS			Project No./Code
Designer: CSA	Structure Numbers		XXXXXXXXX
Detailer: NG			23001
Sheet Subset: TRAIL	Subset Sheets: 45 of 73		Sheet Number 48

edevostidd 13:14:18 P:\1000.005.10 R3 C09 Blue River ACP\Trail Design\Sheets\22768DES_RdwyPlan45.dgn

CONCEPTUAL PLANS

edevostidd 13:14:26 P:\1000.005.10 R3 C09 Blue River ACP\TrailDesign\Sheets\22768DES_RdwyPlan46.dgn

Print Date: 3/12/2020
File Name: 22768DES_RdwyPlan46.dgn
Horiz. Scale: 1:50 Vert. Scale: As Noted

Stolfus
5690 DTC Boulevard, Suite 560E
Greenwood Village, CO 80111
Phone: 303-221-2330
Fax: 303-221-2331
www.stolfusandassociates.com

Sheet Revisions		
Date:	Comments	Init.

Colorado Department of Transportation
Region 3
2829 W. Howard Place
Denver, CO 80204
Phone: 303-757-9841
FAX: 303-757-9219

As Constructed
No Revisions:
Revised:
Void:

CO 9 BLUE RIVER TRAIL PLANS

Designer:	CSA	Structure Numbers	
Detailer:	NG		
Sheet Subset:	TRAIL	Subset Sheets:	46 of 73

Project No./Code
XXXXXXXXX
23001
Sheet Number 49

CONCEPTUAL PLANS

edevostidd 13:14:34 P:\1000.005.10 R3 C09 Blue River ACP\Trail Design\Sheets\22768DES_RdwyPlan47.dgn

Print Date: 3/12/2020	Sheet Revisions	Colorado Department of Transportation	As Constructed
File Name: 22768DES_RdwyPlan47.dgn	Date: / Comments / Init.	2829 W. Howard Place, Denver, CO 80204, Phone: 303-757-9841, FAX: 303-757-9219	No Revisions:
Horiz. Scale: 1:50 Vert. Scale: As Noted		Region 3	Revised:
Stolfus — 5690 DTC Boulevard, Suite 560E, Greenwood Village, CO 80111, Phone: 303-221-2330, Fax: 303-221-2331, www.stolfusandassociates.com			Void:

CO 9 BLUE RIVER TRAIL PLANS			Project No./Code
Designer: CSA	Structure Numbers		XXXXXXXXX
Detailer: NG			23001
Sheet Subset: TRAIL	Subset Sheets: 47 of 73		Sheet Number 50

CONCEPTUAL PLANS

edevostidd 13:14:43 P:\1000.005.10 R3 C09 Blue River ACP\TrailDesign\Sheets\22768DES_RdwyPlan48.dgn

Print Date: 3/12/2020
File Name: 22768DES_RdwyPlan48.dgn
Horiz. Scale: 1:50 Vert. Scale: As Noted

Stolfus
5690 DTC Boulevard, Suite 560E
Greenwood Village, CO 80111
Phone: 303-221-2330
Fax: 303-221-2331
www.stolfusandassociates.com

Sheet Revisions		
Date:	Comments	Init.

Colorado Department of Transportation
Region 3
2829 W. Howard Place
Denver, CO 80204
Phone: 303-757-9841
FAX: 303-757-9219

As Constructed
No Revisions:
Revised:
Void:

CO 9 BLUE RIVER TRAIL PLANS

Designer:	CSA	Structure Numbers	
Detailer:	NG		
Sheet Subset:	TRAIL	Subset Sheets:	48 of 73

Project No./Code
XXXXXXXXX
23001
Sheet Number 51

CONCEPTUAL PLANS

edevostidd 13:14:51 P:\1000.005.10 R3 C09 Blue River ACP\Trail Design\Sheets\22768DES_RdwyPlan49.dgn

Print Date: 3/12/2020
File Name: 22768DES_RdwyPlan49.dgn
Horiz. Scale: 1:50 Vert. Scale: As Noted

Stolfus
5690 DTC Boulevard, Suite 560E
Greenwood Village, CO 80111
Phone: 303-221-2330
Fax: 303-221-2331
www.stolfusandassociates.com

Sheet Revisions		
Date:	Comments	Init.

Colorado Department of Transportation
Region 3
2829 W. Howard Place
Denver, CO 80204
Phone: 303-757-9841
FAX: 303-757-9219

As Constructed
No Revisions:
Revised:
Void:

CO 9 BLUE RIVER TRAIL PLANS

Designer:	CSA	Structure Numbers	
Detailer:	NG		
Sheet Subset:	TRAIL	Subset Sheets:	49 of 73

Project No./Code
XXXXXXXXX
23001
Sheet Number 52

CONCEPTUAL PLANS

Print Date: 3/12/2020	Sheet Revisions	Colorado Department of Transportation	As Constructed
File Name: 22768DES_RdwyPlan50.dgn	Date: / Comments / Init.	2829 W. Howard Place, Denver, CO 80204	No Revisions:
Horiz. Scale: 1:50 Vert. Scale: As Noted		Phone: 303-757-9841	Revised:
Stolfus — 5690 DTC Boulevard, Suite 560E, Greenwood Village, CO 80111, Phone: 303-221-2330, Fax: 303-221-2331, www.stolfusandassociates.com		FAX: 303-757-9219	Void:
		Region 3	

CO 9 BLUE RIVER TRAIL PLANS			Project No./Code
Designer: CSA	Structure Numbers		XXXXXXXXX
Detailer: NG			23001
Sheet Subset: TRAIL	Subset Sheets: 50 of 73		Sheet Number 53

edevostidd 13:14:59 P:\1000.005.10 R3 CO9 Blue River ACP\Trail Design\Sheets\22768DES_RdwyPlan50.dgn

CONCEPTUAL PLANS

Print Date: 3/12/2020
File Name: 22768DES_RdwyPlan51.dgn
Horiz. Scale: 1:50 Vert. Scale: As Noted

Stolfus
5690 DTC Boulevard, Suite 560E
Greenwood Village, CO 80111
Phone: 303-221-2330
Fax: 303-221-2331
www.stolfusandassociates.com

Sheet Revisions		
Date:	Comments	Init.

Colorado Department of Transportation
Region 3
2829 W. Howard Place
Denver, CO 80204
Phone: 303-757-9841
FAX: 303-757-9219

As Constructed
No Revisions:
Revised:
Void:

CO 9 BLUE RIVER TRAIL PLANS

Designer: CSA
Detailer: NG
Sheet Subset: TRAIL
Structure Numbers
Subset Sheets: 51 of 73

Project No./Code
XXXXXXXXX
23001
Sheet Number 54

edevostidd 13:15:08 P:\1000.005.10 R3 C09 Blue River ACP\Trail Design\Sheets\22768DES_RdwyPlan51.dgn

CONCEPTUAL PLANS

Print Date: 3/12/2020
File Name: 22768DES_RdwyPlan52.dgn
Horiz. Scale: 1:50 Vert. Scale: As Noted

Stolfus
5690 DTC Boulevard, Suite 560E
Greenwood Village, CO 80111
Phone: 303-221-2330
Fax: 303-221-2331
WWW.STOLFUSANDASSOCIATES.COM

Sheet Revisions		
Date:	Comments	Init.

Colorado Department of Transportation
Region 3
2829 W. Howard Place
Denver, CO 80204
Phone: 303-757-9841
FAX: 303-757-9219

As Constructed
No Revisions:
Revised:
Void:

CO 9 BLUE RIVER TRAIL PLANS

Designer:	CSA	Structure Numbers	
Detailer:	NG		
Sheet Subset:	TRAIL	Subset Sheets:	52 of 73

Project No./Code
XXXXXXXXX
23001
Sheet Number 55

edevostidd 13:15:16 P:\1000.005.10 R3 C09 Blue River ACP\Trail Design\Sheets\22768DES_RdwyPlan52.dgn

CONCEPTUAL PLANS

edevostidd 13:15:25 P:\1000.005.10 R3 CO9 Blue River ACP\Trail Design\Sheets\22768DES_RdwyPlan53.dgn

Print Date: 3/12/2020
File Name: 22768DES_RdwyPlan53.dgn
Horiz. Scale: 1:50 Vert. Scale: As Noted

Stolfus
5690 DTC Boulevard, Suite 560E
Greenwood Village, CO 80111
Phone: 303-221-2330
Fax: 303-221-2331
WWW.STOLFUSANDASSOCIATES.COM

Sheet Revisions		
Date:	Comments	Init.

Colorado Department of Transportation
Region 3
2829 W. Howard Place
Denver, CO 80204
Phone: 303-757-9841
FAX: 303-757-9219

As Constructed
No Revisions:
Revised:
Void:

CO 9 BLUE RIVER TRAIL PLANS

Designer:	CSA	Structure Numbers	
Detailer:	NG		
Sheet Subset:	TRAIL	Subset Sheets:	53 of 73

Project No./Code
XXXXXXXXX
23001
Sheet Number 56

CONCEPTUAL PLANS

Print Date: 3/12/2020
File Name: 22768DES_RdwyPlan54.dgn
Horiz. Scale: 1:50 Vert. Scale: As Noted

Stolfus
5690 DTC Boulevard, Suite 560E
Greenwood Village, CO 80111
Phone: 303-221-2330
Fax: 303-221-2331
www.stolfusandassociates.com

Sheet Revisions		
Date:	Comments	Init.

Colorado Department of Transportation
Region 3
2829 W. Howard Place
Denver, CO 80204
Phone: 303-757-9841
FAX: 303-757-9219

As Constructed
No Revisions:
Revised:
Void:

CO 9 BLUE RIVER TRAIL PLANS

Designer:	CSA	Structure Numbers	
Detailer:	NG		
Sheet Subset:	TRAIL	Subset Sheets:	54 of 73

Project No./Code
XXXXXXXXX
23001
Sheet Number 57

edevostidd 13:15:33 P:\1000.005.10 R3 C09 Blue River ACP\Trail Design\Sheets\22768DES_RdwyPlan54.dgn

CONCEPTUAL PLANS

Print Date: 3/12/2020
File Name: 22768DES_RdwyPlan55.dgn
Horiz. Scale: 1:50 Vert. Scale: As Noted

Stolfus
5690 DTC Boulevard, Suite 560E
Greenwood Village, CO 80111
Phone: 303-221-2330
Fax: 303-221-2331
www.stolfusandassociates.com

Sheet Revisions		
Date:	Comments	Init.

Colorado Department of Transportation
Region 3
2829 W. Howard Place
Denver, CO 80204
Phone: 303-757-9841
FAX: 303-757-9219

As Constructed
No Revisions:
Revised:
Void:

CO 9 BLUE RIVER TRAIL PLANS

Designer:	CSA	Structure Numbers	
Detailer:	NG		
Sheet Subset:	TRAIL	Subset Sheets:	55 of 73

Project No./Code
XXXXXXXXX
23001
Sheet Number 58

edevostidd 13:15:41 P:\1000.005.10 R3 C09 Blue River ACP\Trail Design\Sheets\22768DES_RdwyPlan55.dgn

CONCEPTUAL PLANS

Print Date: 3/12/2020			
File Name: 22768DES_RdwyPlan56.dgn			
Horiz. Scale: 1:50	Vert. Scale: As Noted		

Stolfus
5690 DTC Boulevard, Suite 560E
Greenwood Village, CO 80111
Phone: 303-221-2330
Fax: 303-221-2331
www.stolfusandassociates.com

Sheet Revisions		
Date:	Comments	Init.

Colorado Department of Transportation
Region 3
2829 W. Howard Place
Denver, CO 80204
Phone: 303-757-9841
FAX: 303-757-9219

As Constructed
No Revisions:
Revised:
Void:

CO 9 BLUE RIVER TRAIL PLANS

Designer:	CSA	Structure Numbers	
Detailer:	NG		
Sheet Subset:	TRAIL	Subset Sheets:	56 of 73

Project No./Code
XXXXXXXXX
23001
Sheet Number 59

edevostidd 13:15:50 P:\1000.005.10 R3 C09 Blue River ACP\Trail Design\Sheets\22768DES_RdwyPlan56.dgn

CONCEPTUAL PLANS

Print Date: 3/12/2020
File Name: 22768DES_RdwyPlan57.dgn
Horiz. Scale: 1:50 Vert. Scale: As Noted

Stolfus
5690 DTC Boulevard, Suite 560E
Greenwood Village, CO 80111
Phone: 303-221-2330
Fax: 303-221-2331
www.stolfusandassociates.com

Sheet Revisions		
Date:	Comments	Init.

Colorado Department of Transportation
Region 3
2829 W. Howard Place
Denver, CO 80204
Phone: 303-757-9841
FAX: 303-757-9219

As Constructed
No Revisions:
Revised:
Void:

CO 9 BLUE RIVER TRAIL PLANS

Designer:	CSA	Structure Numbers	
Detailer:	NG		
Sheet Subset:	TRAIL	Subset Sheets:	57 of 73

Project No./Code
XXXXXXXXX
23001
Sheet Number 60

edevostidd 13:15:58 P:\1000.005.10 R3 C09 Blue River ACP\Trail Design\Sheets\22768DES_RdwyPlan57.dgn

CONCEPTUAL PLANS

edevostidd 13:16:07 P:\1000.005.10 R3 C09 Blue River ACP\Trail Design\Sheets\22768DES_RdwyPlan58.dgn

Print Date: 3/12/2020
File Name: 22768DES_RdwyPlan58.dgn
Horiz. Scale: 1:50 Vert. Scale: As Noted

Stolfus
5690 DTC Boulevard, Suite 560E
Greenwood Village, CO 80111
Phone: 303-221-2330
Fax: 303-221-2331
www.stolfusandassociates.com

Sheet Revisions		
Date:	Comments	Init.

Colorado Department of Transportation
Region 3
2829 W. Howard Place
Denver, CO 80204
Phone: 303-757-9841
FAX: 303-757-9219

As Constructed
No Revisions:
Revised:
Void:

CO 9 BLUE RIVER TRAIL PLANS

Designer:	CSA	Structure Numbers	
Detailer:	NG		
Sheet Subset:	TRAIL	Subset Sheets:	58 of 73

Project No./Code
XXXXXXXXX
23001
Sheet Number 61

CONCEPTUAL PLANS

Print Date: 3/12/2020
File Name: 22768DES_RdwyPlan59.dgn
Horiz. Scale: 1:50 Vert. Scale: As Noted

Stolfus
5690 DTC Boulevard, Suite 560E
Greenwood Village, CO 80111
Phone: 303-221-2330
Fax: 303-221-2331
WWW.STOLFUSANDASSOCIATES.COM

Sheet Revisions		
Date:	Comments	Init.

Colorado Department of Transportation
Region 3
2829 W. Howard Place
Denver, CO 80204
Phone: 303-757-9841
FAX: 303-757-9219

As Constructed
No Revisions:
Revised:
Void:

CO 9 BLUE RIVER TRAIL PLANS

Designer:	CSA	Structure Numbers	
Detailer:	NG		
Sheet Subset:	TRAIL	Subset Sheets:	59 of 73

Project No./Code
XXXXXXXXX
23001
Sheet Number 62

edevostidd 13:16:14 P:\1000.005.10 R3 C09 Blue River ACP\Trail Design\Sheets\22768DES_RdwyPlan59.dgn

CONCEPTUAL PLANS

Print Date: 3/12/2020
File Name: 22768DES_RdwyPlan60.dgn
Horiz. Scale: 1:50 Vert. Scale: As Noted

Stolfus
5690 DTC Boulevard, Suite 560E
Greenwood Village, CO 80111
Phone: 303-221-2330
Fax: 303-221-2331
www.stolfusandassociates.com

Sheet Revisions		
Date:	Comments	Init.

Colorado Department of Transportation
Region 3
2829 W. Howard Place
Denver, CO 80204
Phone: 303-757-9841
FAX: 303-757-9219

As Constructed
No Revisions:
Revised:
Void:

CO 9 BLUE RIVER TRAIL PLANS

Designer:	CSA	Structure Numbers	
Detailer:	NG		
Sheet Subset:	TRAIL	Subset Sheets:	60 of 73

Project No./Code
XXXXXXXXX
23001
Sheet Number 63

edevostidd 13:16:21 P:\1000.005.10 R3 C09 Blue River ACP\Trail Design\Sheets\22768DES_RdwyPlan60.dgn

CONCEPTUAL PLANS

Print Date: 3/12/2020
File Name: 22768DES_RdwyPlan61.dgn
Horiz. Scale: 1:50 Vert. Scale: As Noted

Stolfus
5690 DTC Boulevard, Suite 560E
Greenwood Village, CO 80111
Phone: 303-221-2330
Fax: 303-221-2331
www.stolfusandassociates.com

Sheet Revisions		
Date:	Comments	Init.

Colorado Department of Transportation
Region 3
2829 W. Howard Place
Denver, CO 80204
Phone: 303-757-9841
FAX: 303-757-9219

As Constructed
No Revisions:
Revised:
Void:

CO 9 BLUE RIVER TRAIL PLANS

Designer:	CSA	Structure Numbers	
Detailer:	NG		
Sheet Subset:	TRAIL	Subset Sheets:	61 of 73

Project No./Code
XXXXXXXXX
23001
Sheet Number 64

edevostidd 13:16:30 P:\1000.005.10 R3 C09 Blue River ACP\Trail Design\Sheets\22768DES_RdwyPlan61.dgn

CONCEPTUAL PLANS

Print Date: 3/12/2020
File Name: 22768DES_RdwyPlan62.dgn
Horiz. Scale: 1:50 Vert. Scale: As Noted

Stolfus
5690 DTC Boulevard, Suite 560E
Greenwood Village, CO 80111
Phone: 303-221-2330
Fax: 303-221-2331
WWW.STOLFUSANDASSOCIATES.COM

Sheet Revisions		
Date:	Comments	Init.

Colorado Department of Transportation
Region 3
2829 W. Howard Place
Denver, CO 80204
Phone: 303-757-9841
FAX: 303-757-9219

As Constructed
No Revisions:
Revised:
Void:

CO 9 BLUE RIVER TRAIL PLANS

Designer:	CSA	Structure Numbers	
Detailer:	NG		
Sheet Subset:	TRAIL	Subset Sheets:	62 of 73

Project No./Code
XXXXXXXXX
23001
Sheet Number 65

edevostidd 13:16:37 P:\1000.005.10 R3 C09 Blue River ACP\Trail Design\Sheets\22768DES_RdwyPlan62.dgn

CONCEPTUAL PLANS

Print Date: 3/12/2020
File Name: 22768DES_RdwyPlan63.dgn
Horiz. Scale: 1:50 Vert. Scale: As Noted

Stolfus
5690 DTC Boulevard, Suite 560E
Greenwood Village, CO 80111
Phone: 303-221-2330
Fax: 303-221-2331
WWW.STOLFUSANDASSOCIATES.COM

Sheet Revisions		
Date:	Comments	Init.

Colorado Department of Transportation
Region 3
2829 W. Howard Place
Denver, CO 80204
Phone: 303-757-9841
FAX: 303-757-9219

As Constructed
No Revisions:
Revised:
Void:

CO 9 BLUE RIVER TRAIL PLANS

Designer: CSA
Detailer: NG
Sheet Subset: TRAIL
Structure Numbers
Subset Sheets: 63 of 73

Project No./Code
XXXXXXXXX
23001
Sheet Number 66

edevostidd 13:16:47 P:\1000.005.10 R3 C09 Blue River ACP\Trail Design\Sheets\22768DES_RdwyPlan63.dgn

CONCEPTUAL PLANS

edevostidd 13:16:54 P:\1000.005.10 R3 CO9 Blue River ACP\Trail Design\Sheets\22768DES_RdwyPlan64.dgn

Print Date: 3/12/2020
File Name: 22768DES_RdwyPlan64.dgn
Horiz. Scale: 1:50 Vert. Scale: As Noted

Stolfus
5690 DTC Boulevard, Suite 560E
Greenwood Village, CO 80111
Phone: 303-221-2330
Fax: 303-221-2331
www.stolfusandassociates.com

Sheet Revisions		
Date:	Comments	Init.

Colorado Department of Transportation
Region 3
2829 W. Howard Place
Denver, CO 80204
Phone: 303-757-9841
FAX: 303-757-9219

As Constructed
No Revisions:
Revised:
Void:

CO 9 BLUE RIVER TRAIL PLANS

Designer:	CSA	Structure Numbers	
Detailer:	NG		
Sheet Subset:	TRAIL	Subset Sheets:	64 of 73

Project No./Code
XXXXXXXXX
23001
Sheet Number 67

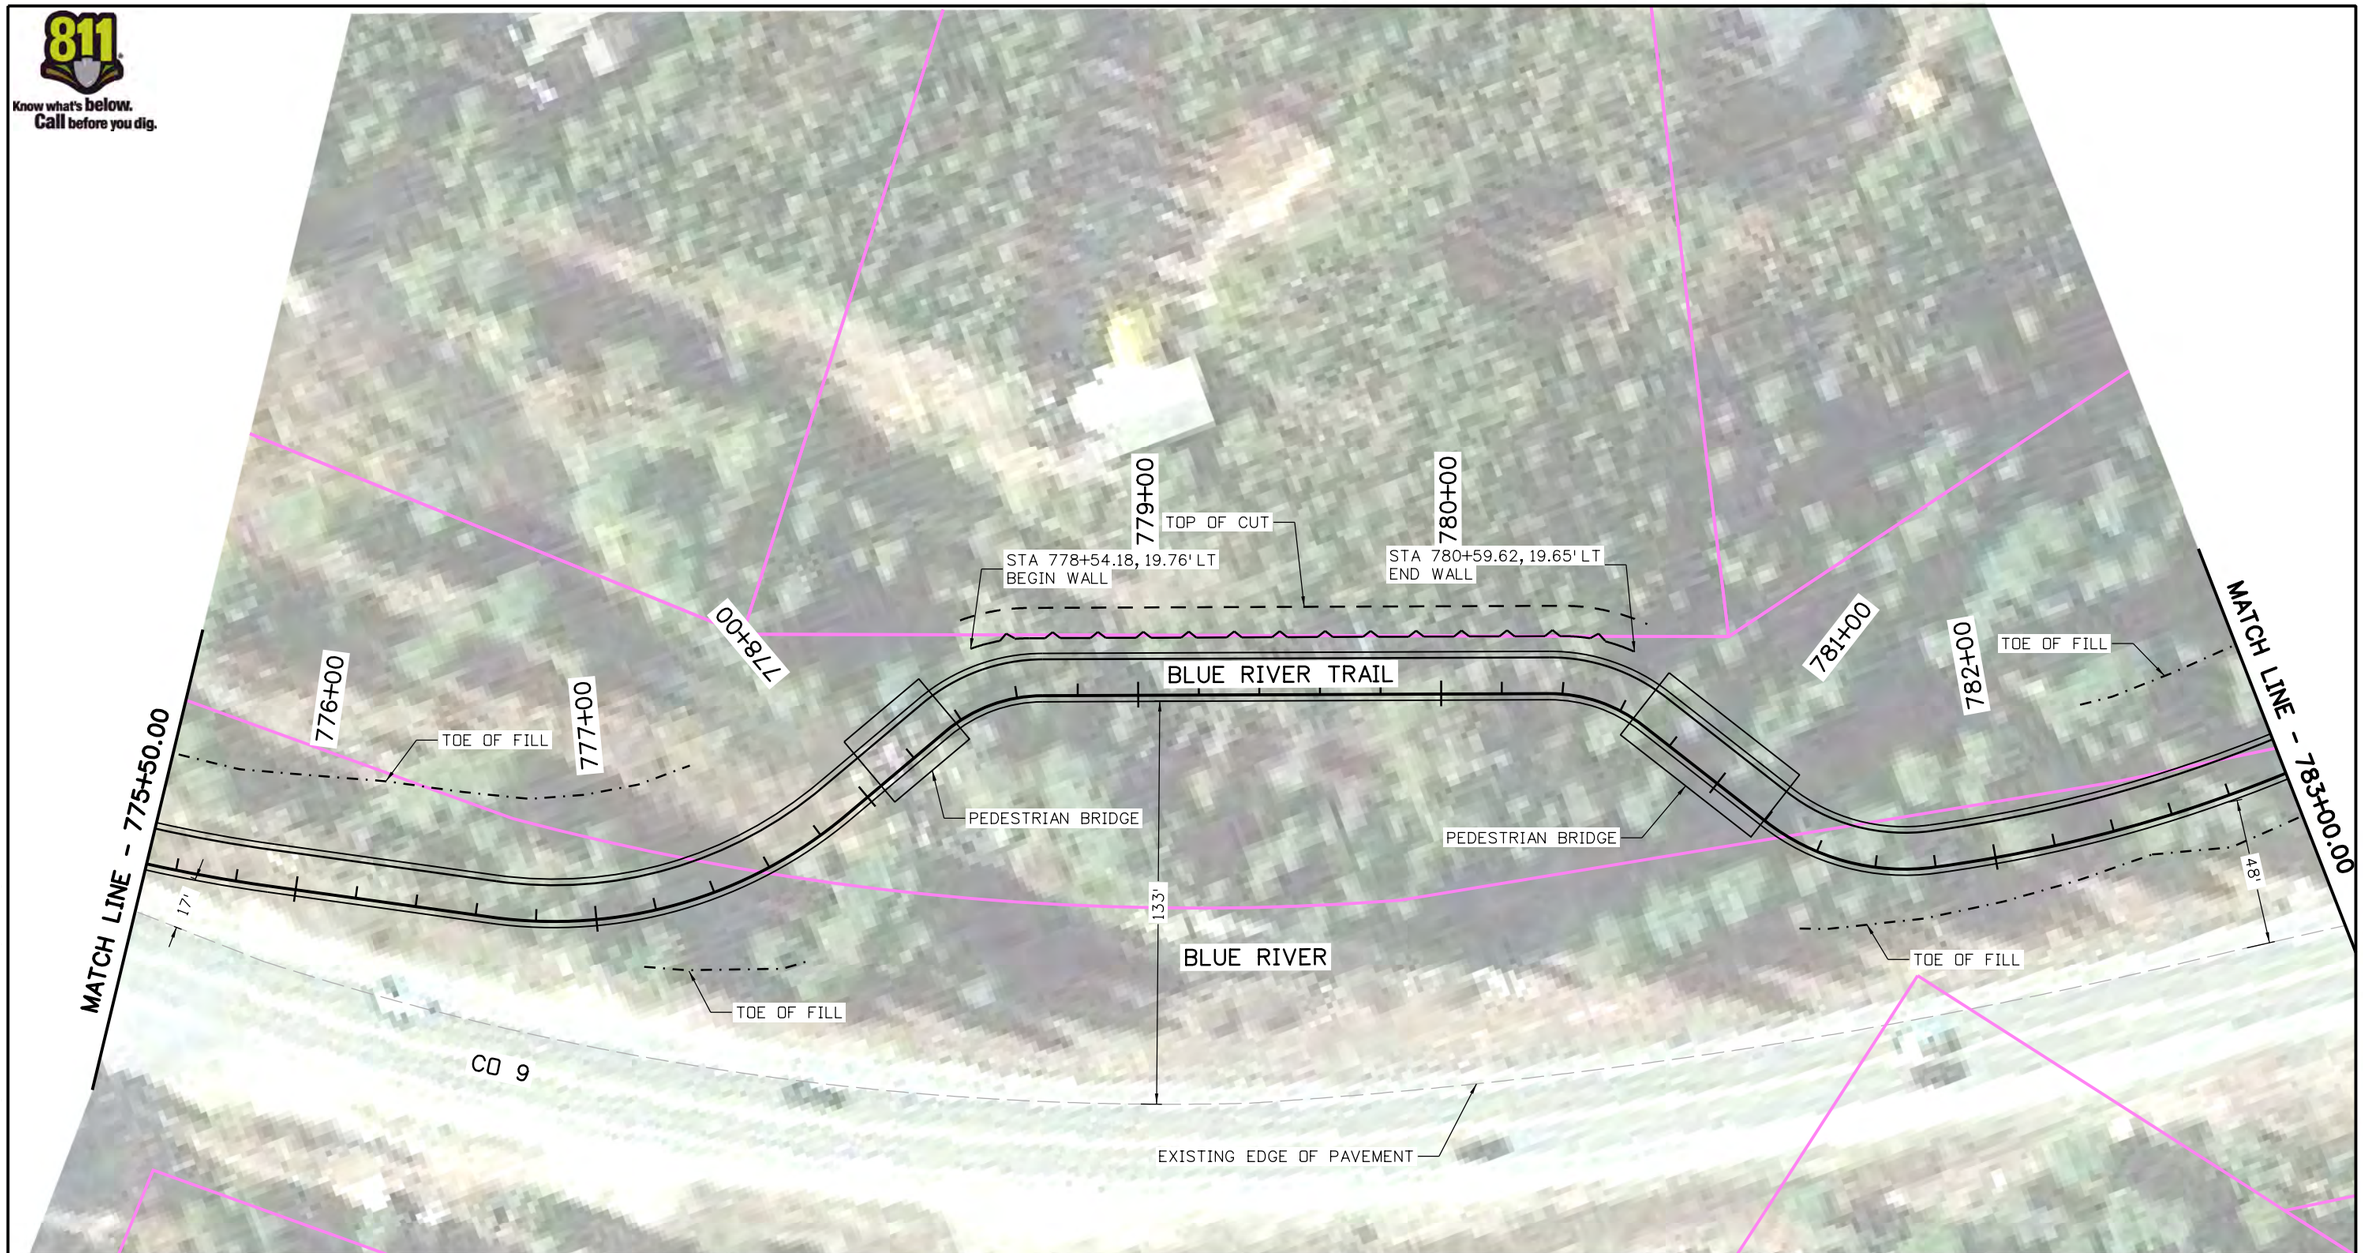

CONCEPTUAL PLANS

Print Date: 3/12/2020
File Name: 22768DES_RdwyPlan65.dgn
Horiz. Scale: 1:50 Vert. Scale: As Noted

Stolfus
5690 DTC Boulevard, Suite 560E
Greenwood Village, CO 80111
Phone: 303-221-2330
Fax: 303-221-2331
www.stolfusandassociates.com

Sheet Revisions		
Date:	Comments	Init.

Colorado Department of Transportation
Region 3
2829 W. Howard Place
Denver, CO 80204
Phone: 303-757-9841
FAX: 303-757-9219

As Constructed
No Revisions:
Revised:
Void:

CO 9 BLUE RIVER TRAIL PLANS

Designer:	CSA	Structure Numbers	
Detailer:	NG		
Sheet Subset:	TRAIL	Subset Sheets:	65 of 73

Project No./Code
XXXXXXXXX
23001
Sheet Number 68

edevostidd 13:17:00 P:\1000.005.10 R3 C09 Blue River ACP\Trail Design\Sheets\22768DES_RdwyPlan65.dgn

CONCEPTUAL PLANS

Print Date: 3/12/2020
File Name: 22768DES_RdwyPlan66.dgn
Horiz. Scale: 1:50 Vert. Scale: As Noted

Stolfus
5690 DTC Boulevard, Suite 560E
Greenwood Village, CO 80111
Phone: 303-221-2330
Fax: 303-221-2331
www.stolfusandassociates.com

Sheet Revisions		
Date:	Comments	Init.

Colorado Department of Transportation
Region 3
2829 W. Howard Place
Denver, CO 80204
Phone: 303-757-9841
FAX: 303-757-9219

As Constructed
No Revisions:
Revised:
Void:

CO 9 BLUE RIVER TRAIL PLANS

Designer:	CSA	Structure Numbers	
Detailer:	NG		
Sheet Subset:	TRAIL	Subset Sheets:	66 of 73

Project No./Code
XXXXXXXXX
23001
Sheet Number 69

edevostidd 13:17:09 P:\1000.005.10 R3 C09 Blue River ACP\Trail Design\Sheets\22768DES_RdwyPlan66.dgn

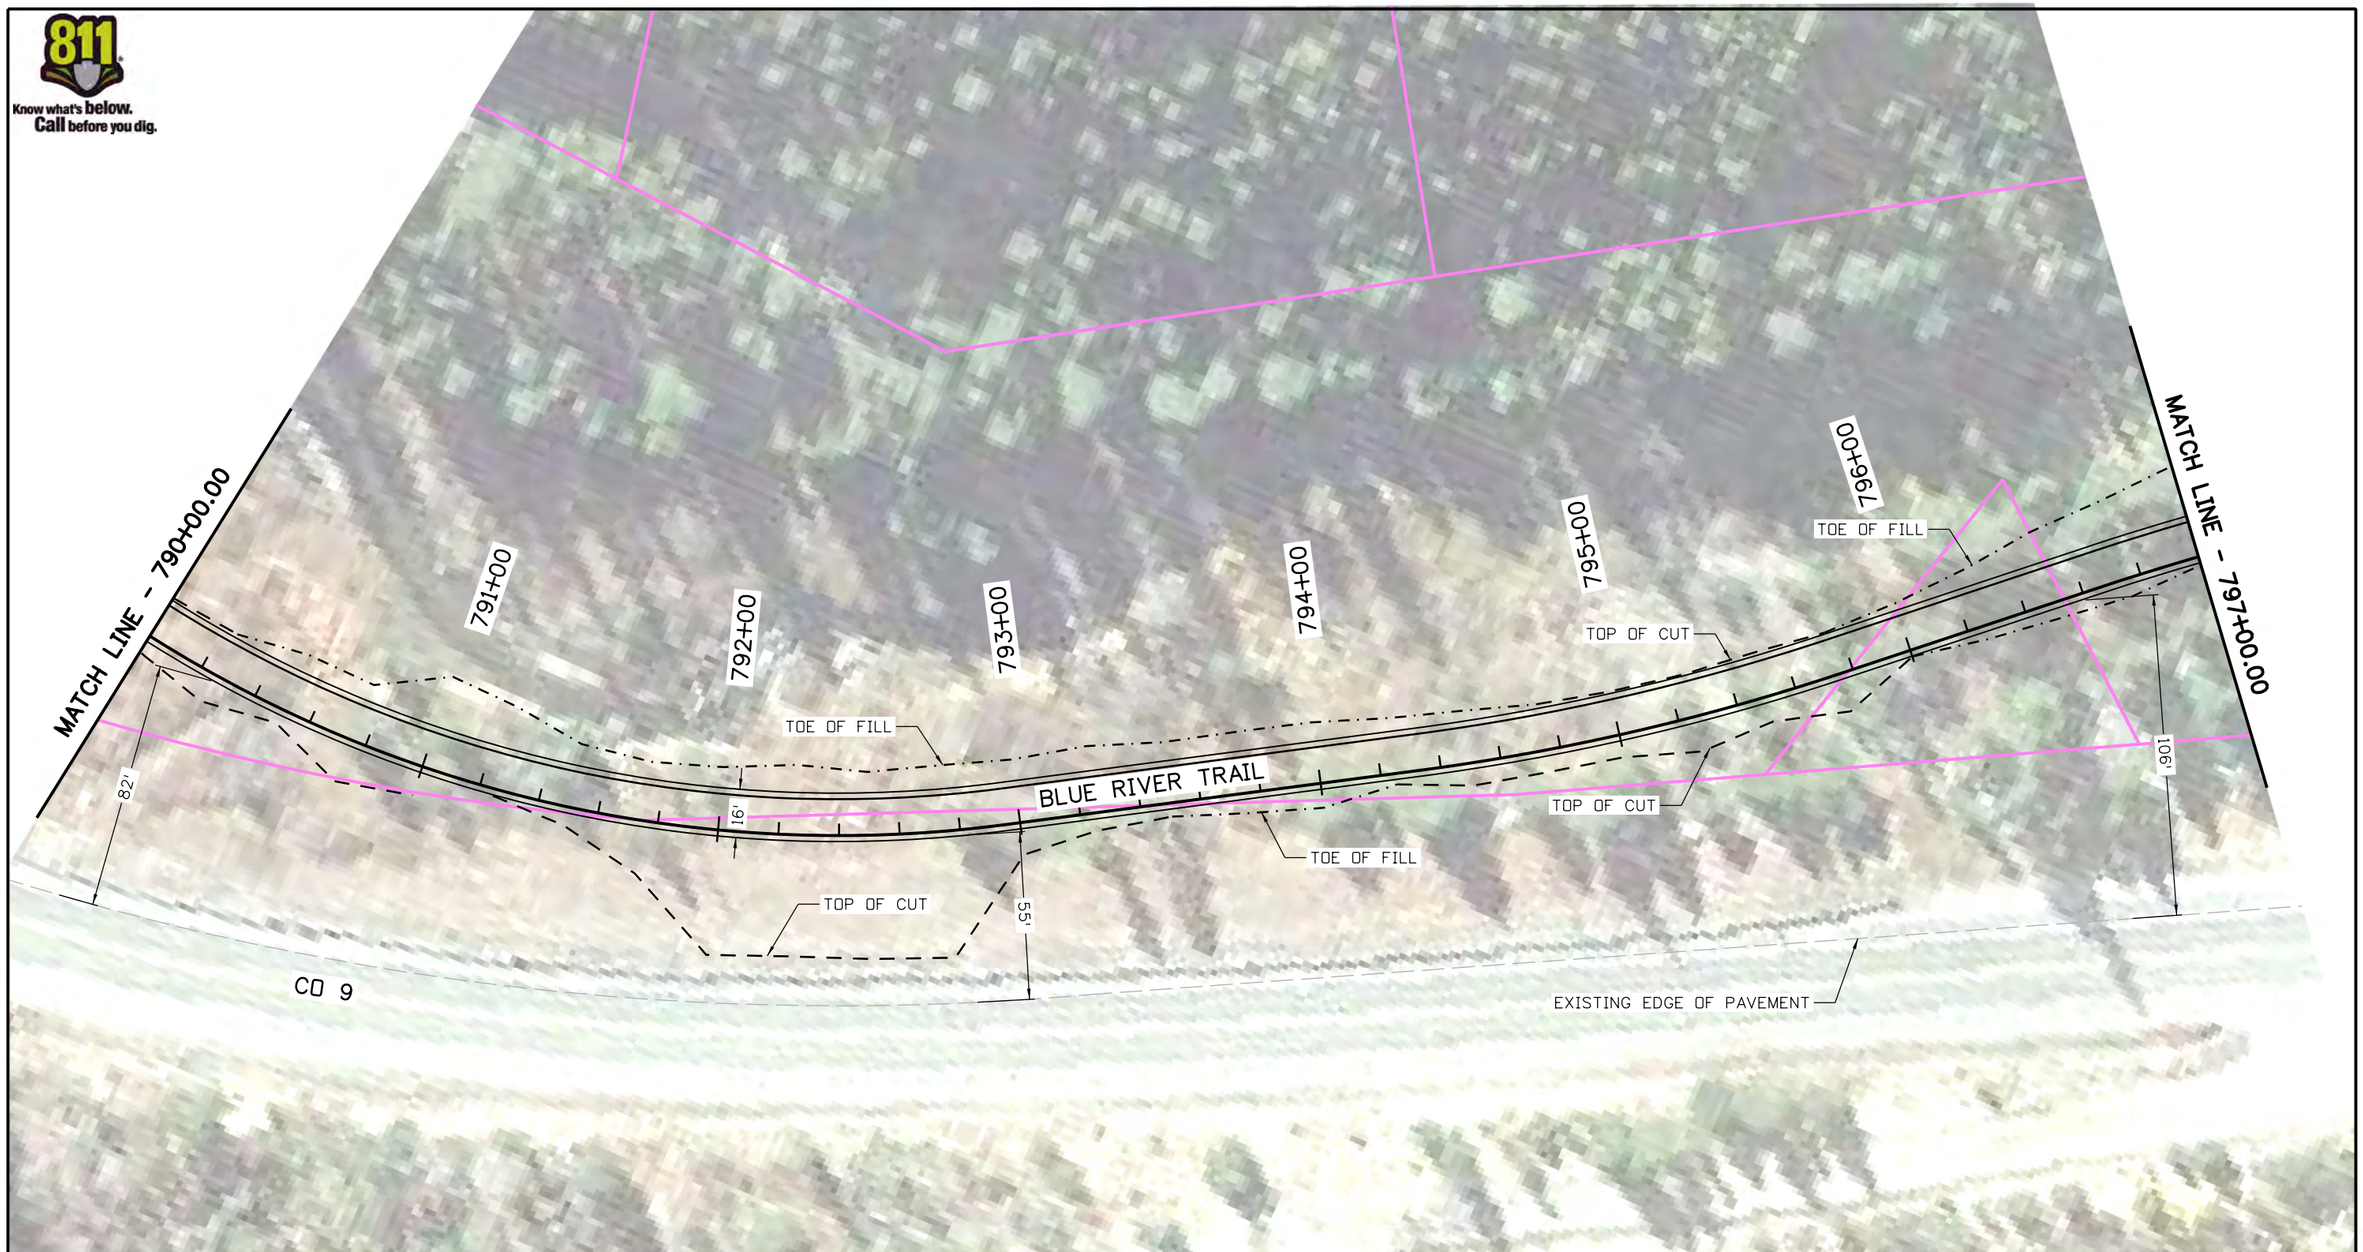

0' 25' 50' 100'

CONCEPTUAL PLANS

Print Date: 3/12/2020
File Name: 22768DES_RdwyPlan67.dgn
Horiz. Scale: 1:50 Vert. Scale: As Noted

Stolfus
5690 DTC Boulevard, Suite 560E
Greenwood Village, CO 80111
Phone: 303-221-2330
Fax: 303-221-2331
www.stolfusandassociates.com

Sheet Revisions		
Date:	Comments	Init.

Colorado Department of Transportation
Region 3
2829 W. Howard Place
Denver, CO 80204
Phone: 303-757-9841
FAX: 303-757-9219

As Constructed
No Revisions:
Revised:
Void:

CO 9 BLUE RIVER TRAIL PLANS

Designer:	CSA	Structure Numbers	
Detailer:	NG		
Sheet Subset:	TRAIL	Subset Sheets:	67 of 73

Project No./Code
XXXXXXXXX
23001
Sheet Number 70

edevostidd 13:17:17 P:\1000.005.10 R3 CO9 Blue River ACP\Trail Design\Sheets\22768DES_RdwyPlan67.dgn

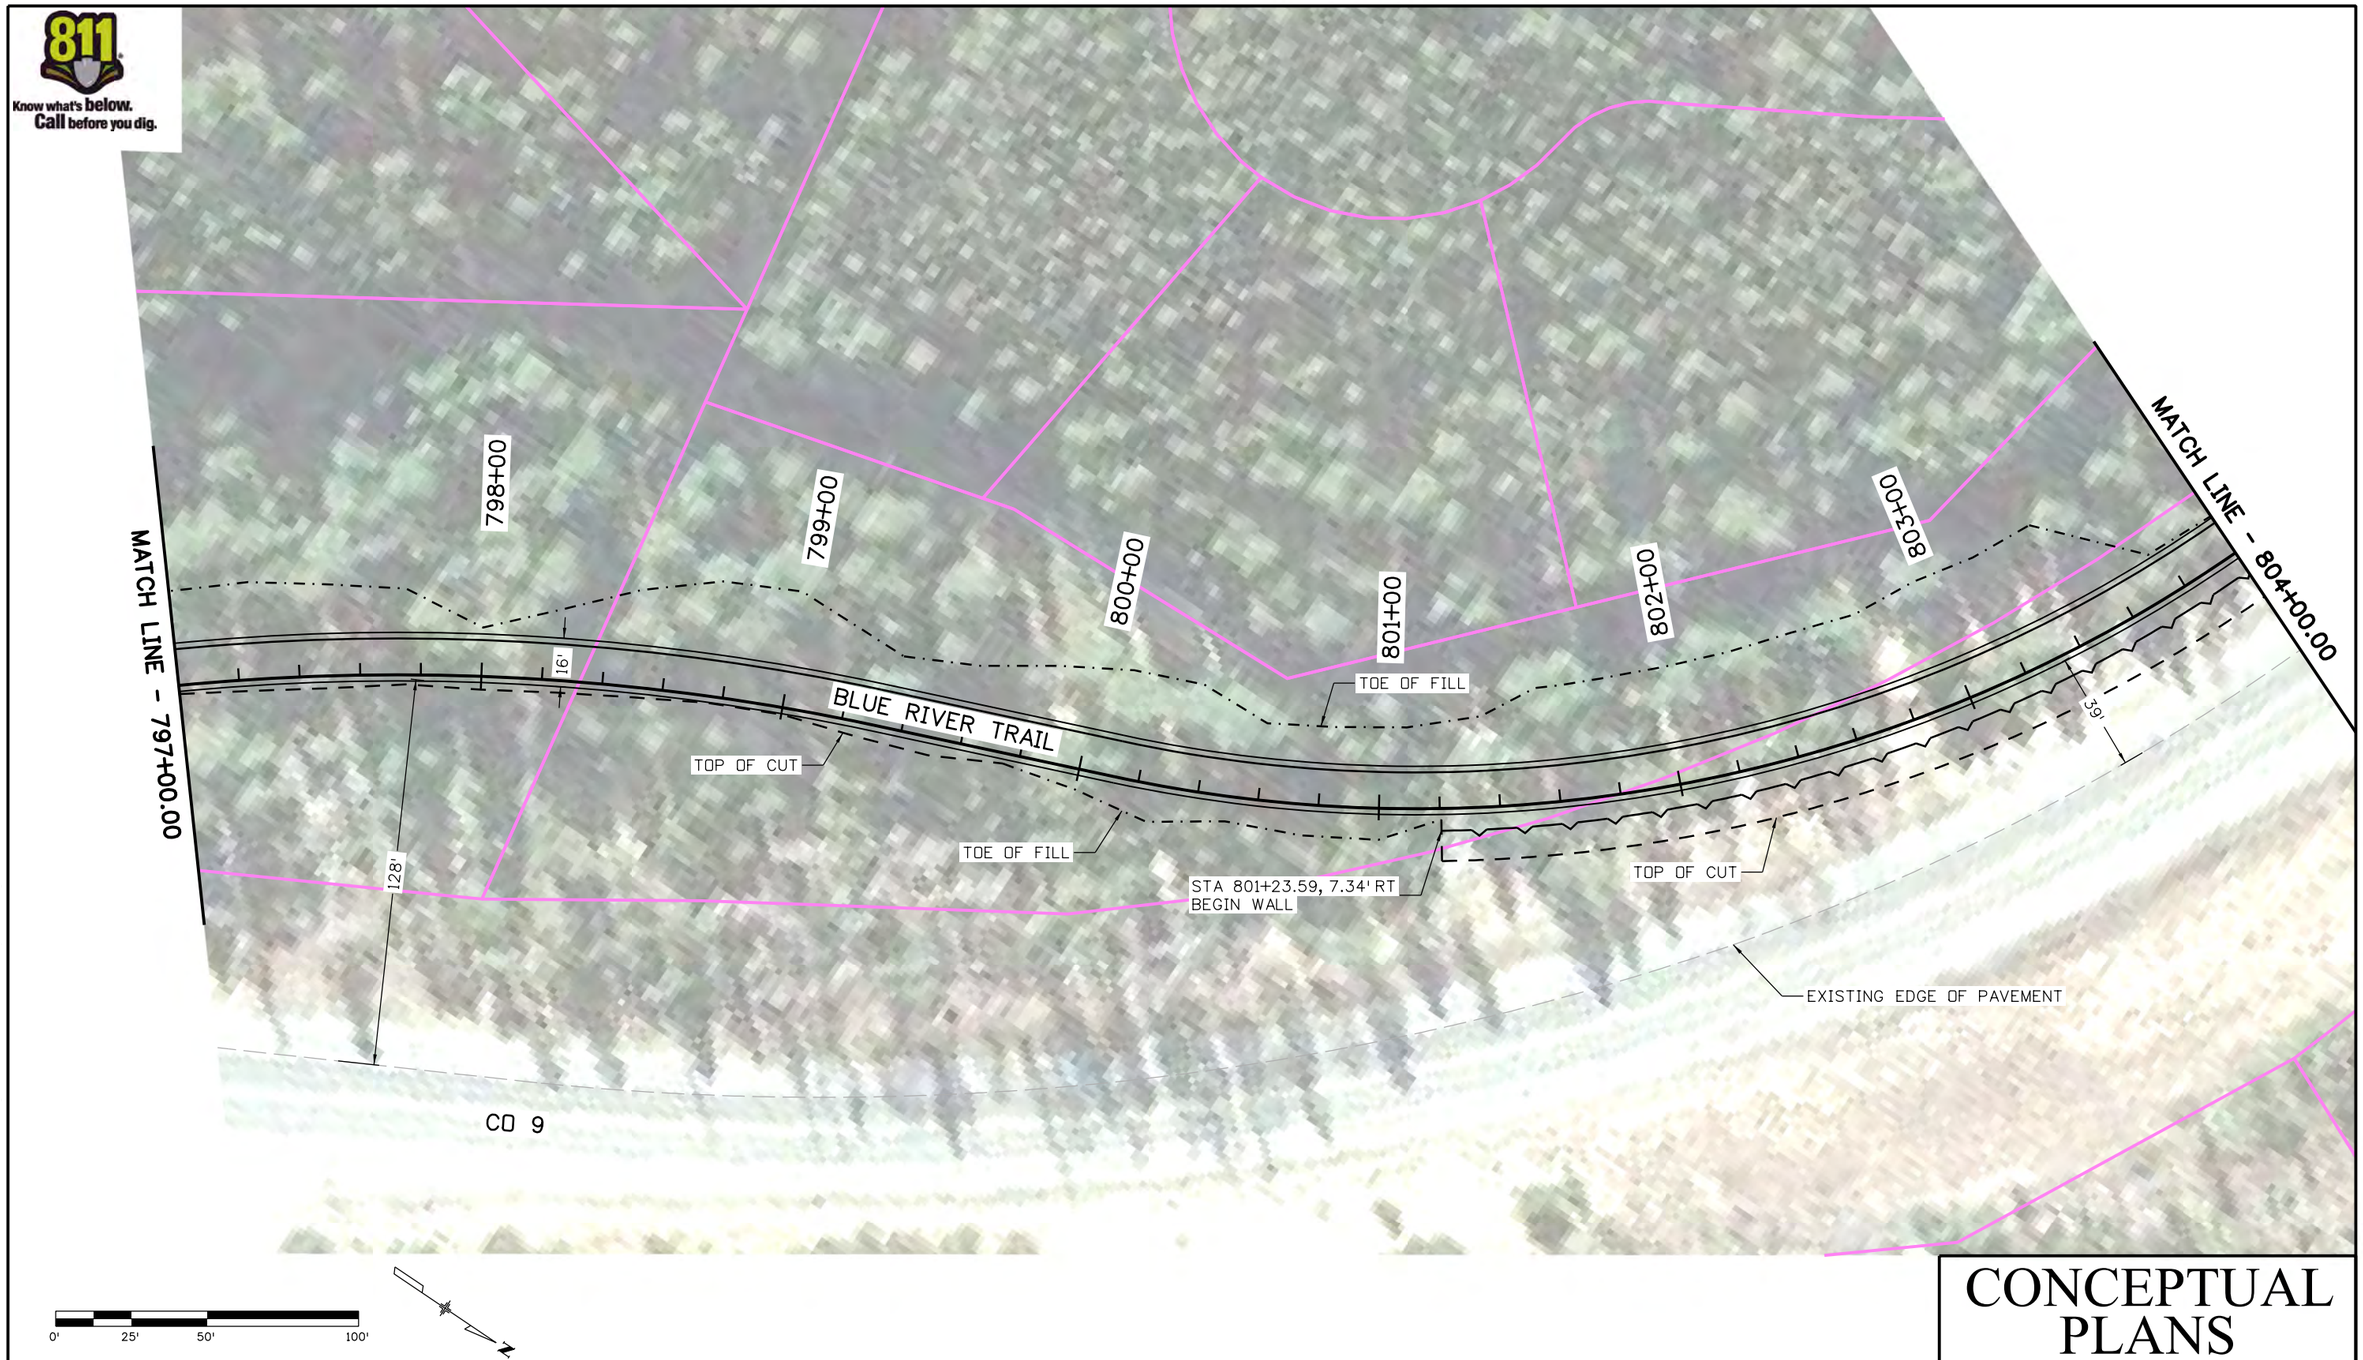

CONCEPTUAL PLANS

edevostidd 13:17:25 P:\1000.005.10 R3 CO9 Blue River ACP\Trail Design\Sheets\22768DES_RdwyPlan68.dgn

Print Date: 3/12/2020
File Name: 22768DES_RdwyPlan68.dgn
Horiz. Scale: 1:50 Vert. Scale: As Noted

Stolfus
5690 DTC Boulevard, Suite 560E
Greenwood Village, CO 80111
Phone: 303-221-2330
Fax: 303-221-2331
www.stolfusandassociates.com

Sheet Revisions		
Date:	Comments	Init.

Colorado Department of Transportation
Region 3
2829 W. Howard Place
Denver, CO 80204
Phone: 303-757-9841
FAX: 303-757-9219

As Constructed
No Revisions:
Revised:
Void:

CO 9 BLUE RIVER TRAIL PLANS

Designer:	CSA	Structure Numbers	
Detailer:	NG		
Sheet Subset:	TRAIL	Subset Sheets:	68 of 73

Project No./Code
XXXXXXXXX
23001
Sheet Number 71

CONCEPTUAL PLANS

Print Date: 3/12/2020	Sheet Revisions	Colorado Department of Transportation	As Constructed
File Name: 22768DES_RdwyPlan69.dgn	Date: / Comments / Init.	2829 W. Howard Place, Denver, CO 80204, Phone: 303-757-9841, FAX: 303-757-9219	No Revisions:
Horiz. Scale: 1:50 Vert. Scale: As Noted		Region 3	Revised:
Stolfus — 5690 DTC Boulevard, Suite 560E, Greenwood Village, CO 80111, Phone: 303-221-2330, Fax: 303-221-2331, www.stolfusandassociates.com			Void:

CO 9 BLUE RIVER TRAIL PLANS			Project No./Code
Designer: CSA	Structure Numbers		XXXXXXXXX
Detailer: NG			23001
Sheet Subset: TRAIL	Subset Sheets: 69 of 73		Sheet Number 72

edevostidd 13:17:33 P:\1000.005.10 R3 C09 Blue River ACP\TrailDesign\Sheets\22768DES_RdwyPlan69.dgn

CONCEPTUAL PLANS

Print Date: 3/12/2020	Sheet Revisions	Colorado Department of Transportation	As Constructed
File Name: 22768DES_RdwyPlan70.dgn	Date: / Comments / Init.	2829 W. Howard Place, Denver, CO 80204, Phone: 303-757-9841, FAX: 303-757-9219	No Revisions:
Horiz. Scale: 1:50 Vert. Scale: As Noted		Region 3	Revised:
Stolfus — 5690 DTC Boulevard, Suite 560E, Greenwood Village, CO 80111, Phone: 303-221-2330, Fax: 303-221-2331, www.stolfusandassociates.com			Void:

CO 9 BLUE RIVER TRAIL PLANS			Project No./Code
Designer: CSA	Structure Numbers		XXXXXXXXX
Detailer: NG			23001
Sheet Subset: TRAIL	Subset Sheets: 70 of 73		Sheet Number 73

edevostidd 13:17:41 P:\1000.005.10 R3 CO9 Blue River ACP\Trail Design\Sheets\22768DES_RdwyPlan70.dgn

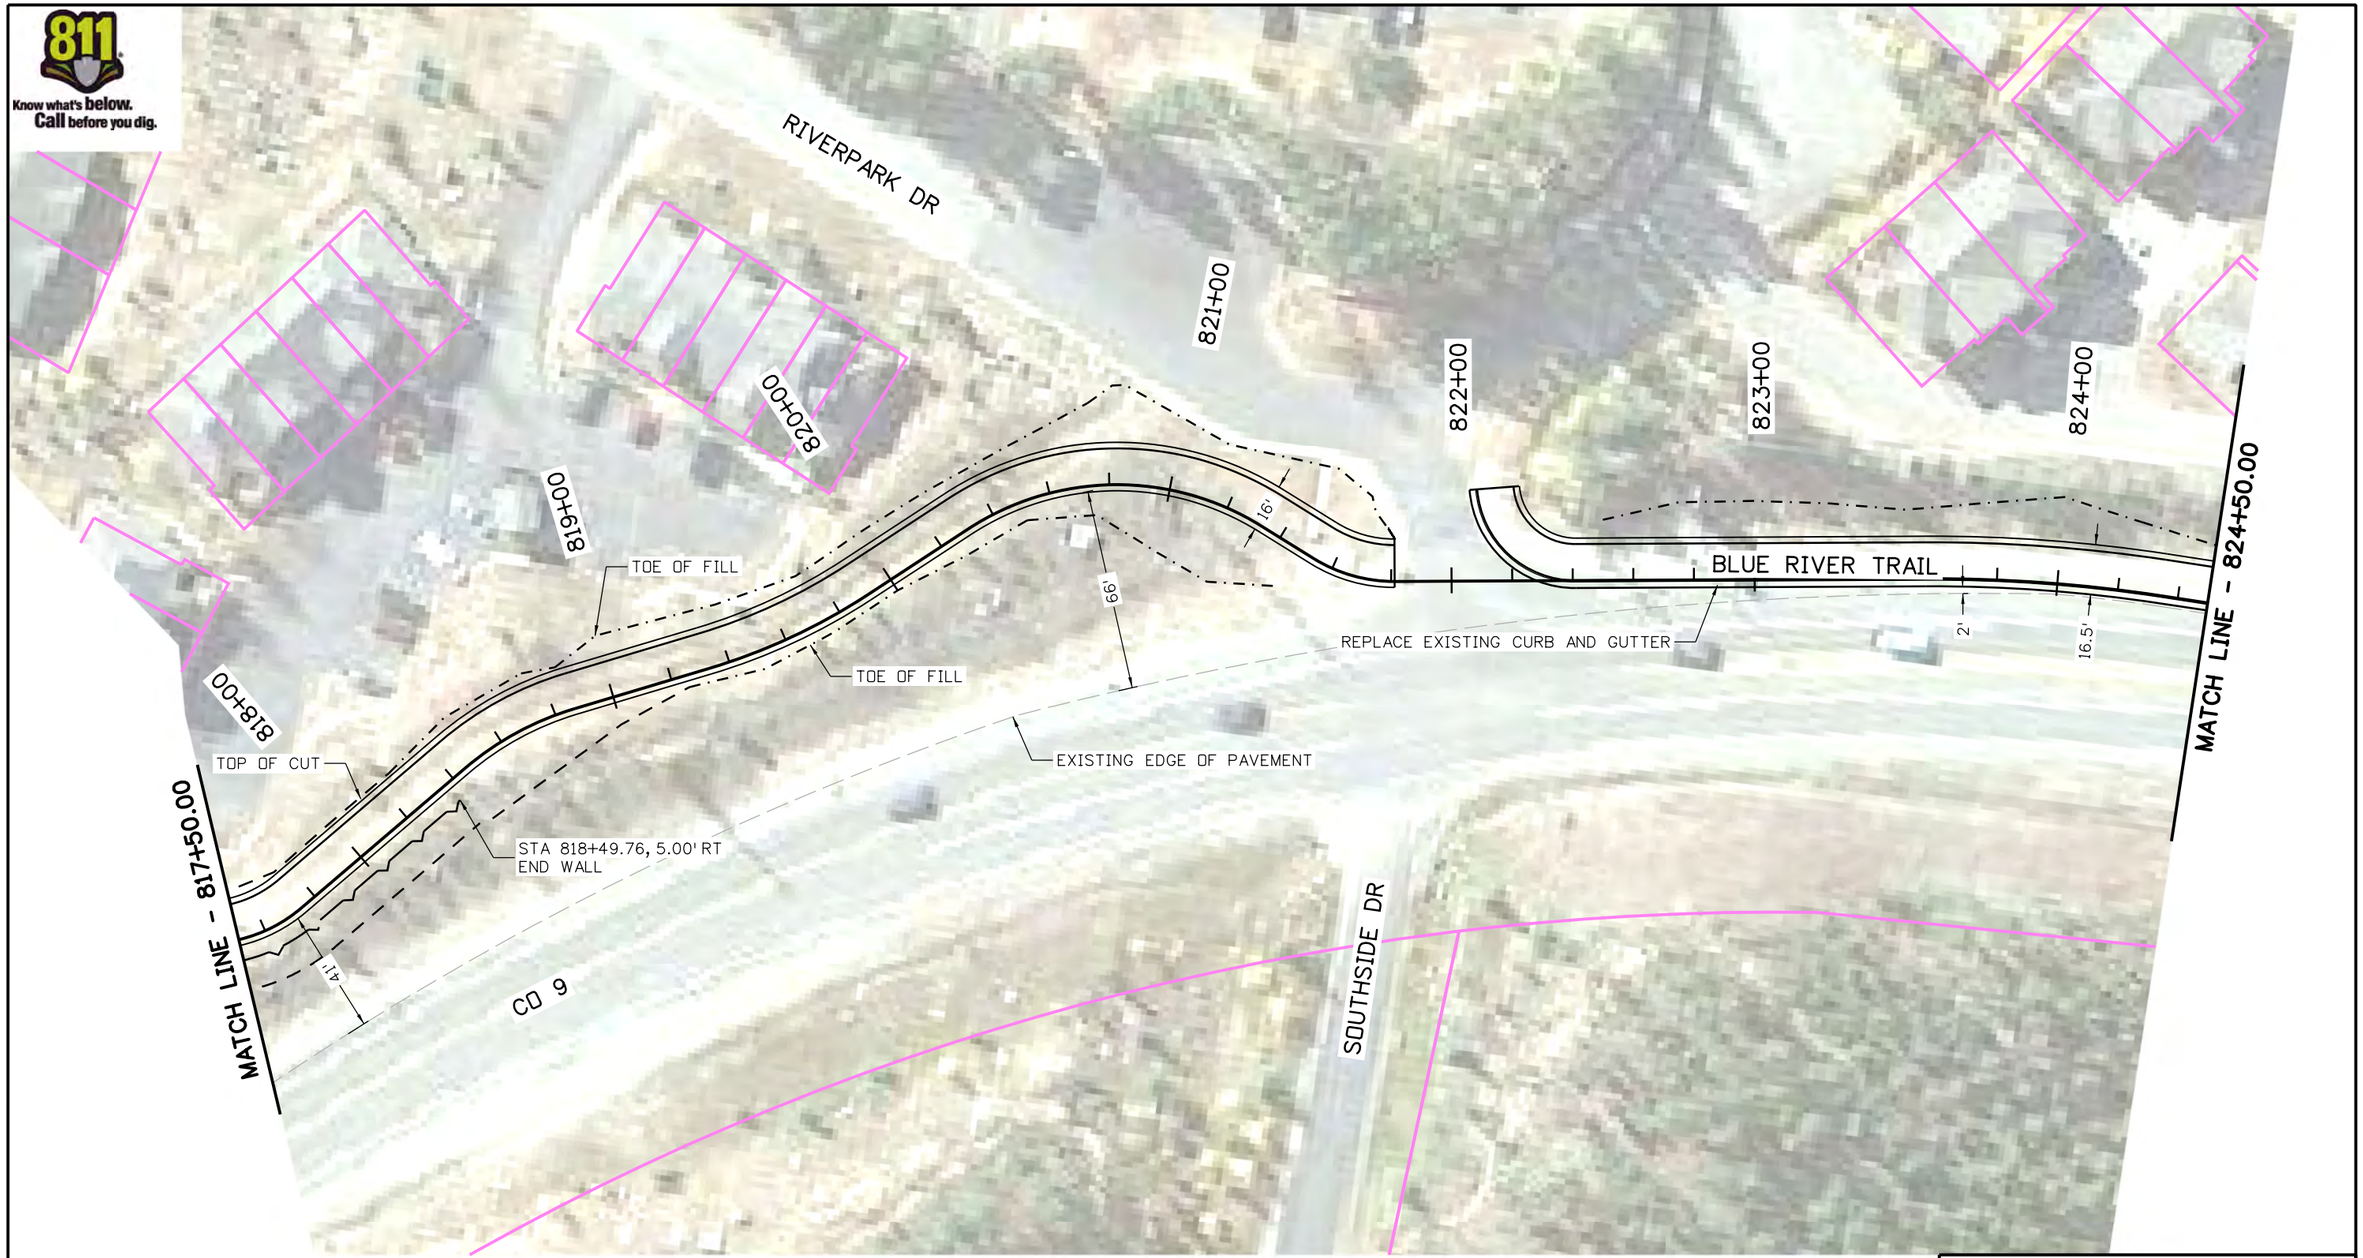

CONCEPTUAL PLANS

edevostidd 13:17:48 P:\1000.005.10 R3 CO9 Blue River ACP\Trail Design\Sheets\22768DES_RdwyPlan71.dgn

Print Date: 3/12/2020
File Name: 22768DES_RdwyPlan71.dgn
Horiz. Scale: 1:50 Vert. Scale: As Noted

Stolfus
5690 DTC Boulevard, Suite 560E
Greenwood Village, CO 80111
Phone: 303-221-2330
Fax: 303-221-2331
www.stolfusandassociates.com

Sheet Revisions		
Date:	Comments	Init.

Colorado Department of Transportation
Region 3
2829 W. Howard Place
Denver, CO 80204
Phone: 303-757-9841
FAX: 303-757-9219

As Constructed
No Revisions:
Revised:
Void:

CO 9 BLUE RIVER TRAIL PLANS

Designer:	CSA	Structure Numbers	
Detailer:	NG		
Sheet Subset:	TRAIL	Subset Sheets:	71 of 73

Project No./Code
XXXXXXXXX
23001
Sheet Number 74

CONCEPTUAL PLANS

edevostidd 13:17:56 P:\1000.005.10 R3 CO9 Blue River ACP\Trail Design\Sheets\22768DES_RdwyPlan72.dgn

Print Date: 3/12/2020
File Name: 22768DES_RdwyPlan72.dgn
Horiz. Scale: 1:50 Vert. Scale: As Noted

Stolfus
5690 DTC Boulevard, Suite 560E
Greenwood Village, CO 80111
Phone: 303-221-2330
Fax: 303-221-2331
www.stolfusandassociates.com

Sheet Revisions		
Date:	Comments	Init.

Colorado Department of Transportation
Region 3
2829 W. Howard Place
Denver, CO 80204
Phone: 303-757-9841
FAX: 303-757-9219

As Constructed
No Revisions:
Revised:
Void:

CO 9 BLUE RIVER TRAIL PLANS

Designer:	CSA	Structure Numbers	
Detailer:	NG		
Sheet Subset:	TRAIL	Subset Sheets:	72 of 73

Project No./Code
XXXXXXXXX
23001
Sheet Number 75

0' 25' 50' 100'

CONCEPTUAL PLANS

Print Date: 3/12/2020
File Name: 22768DES_RdwyPlan73.dgn
Horiz. Scale: 1:50 Vert. Scale: As Noted

Stolfus
5690 DTC Boulevard, Suite 560E
Greenwood Village, CO 80111
Phone: 303-221-2330
Fax: 303-221-2331
www.stolfusandassociates.com

Sheet Revisions		
Date:	Comments	Init.

Colorado Department of Transportation
Region 3
2829 W. Howard Place
Denver, CO 80204
Phone: 303-757-9841
FAX: 303-757-9219

As Constructed
No Revisions:
Revised:
Void:

CO 9 BLUE RIVER TRAIL PLANS

Designer:	CSA	Structure Numbers	
Detailer:	NG		
Sheet Subset:	TRAIL	Subset Sheets:	73 of 73

Project No./Code
XXXXXXXXX
23001
Sheet Number 76

edevostidd 13:18:03 P:\1000.005.10 R3 C09 Blue River ACP\Trail Design\Sheets\22768DES_RdwyPlan73.dgn

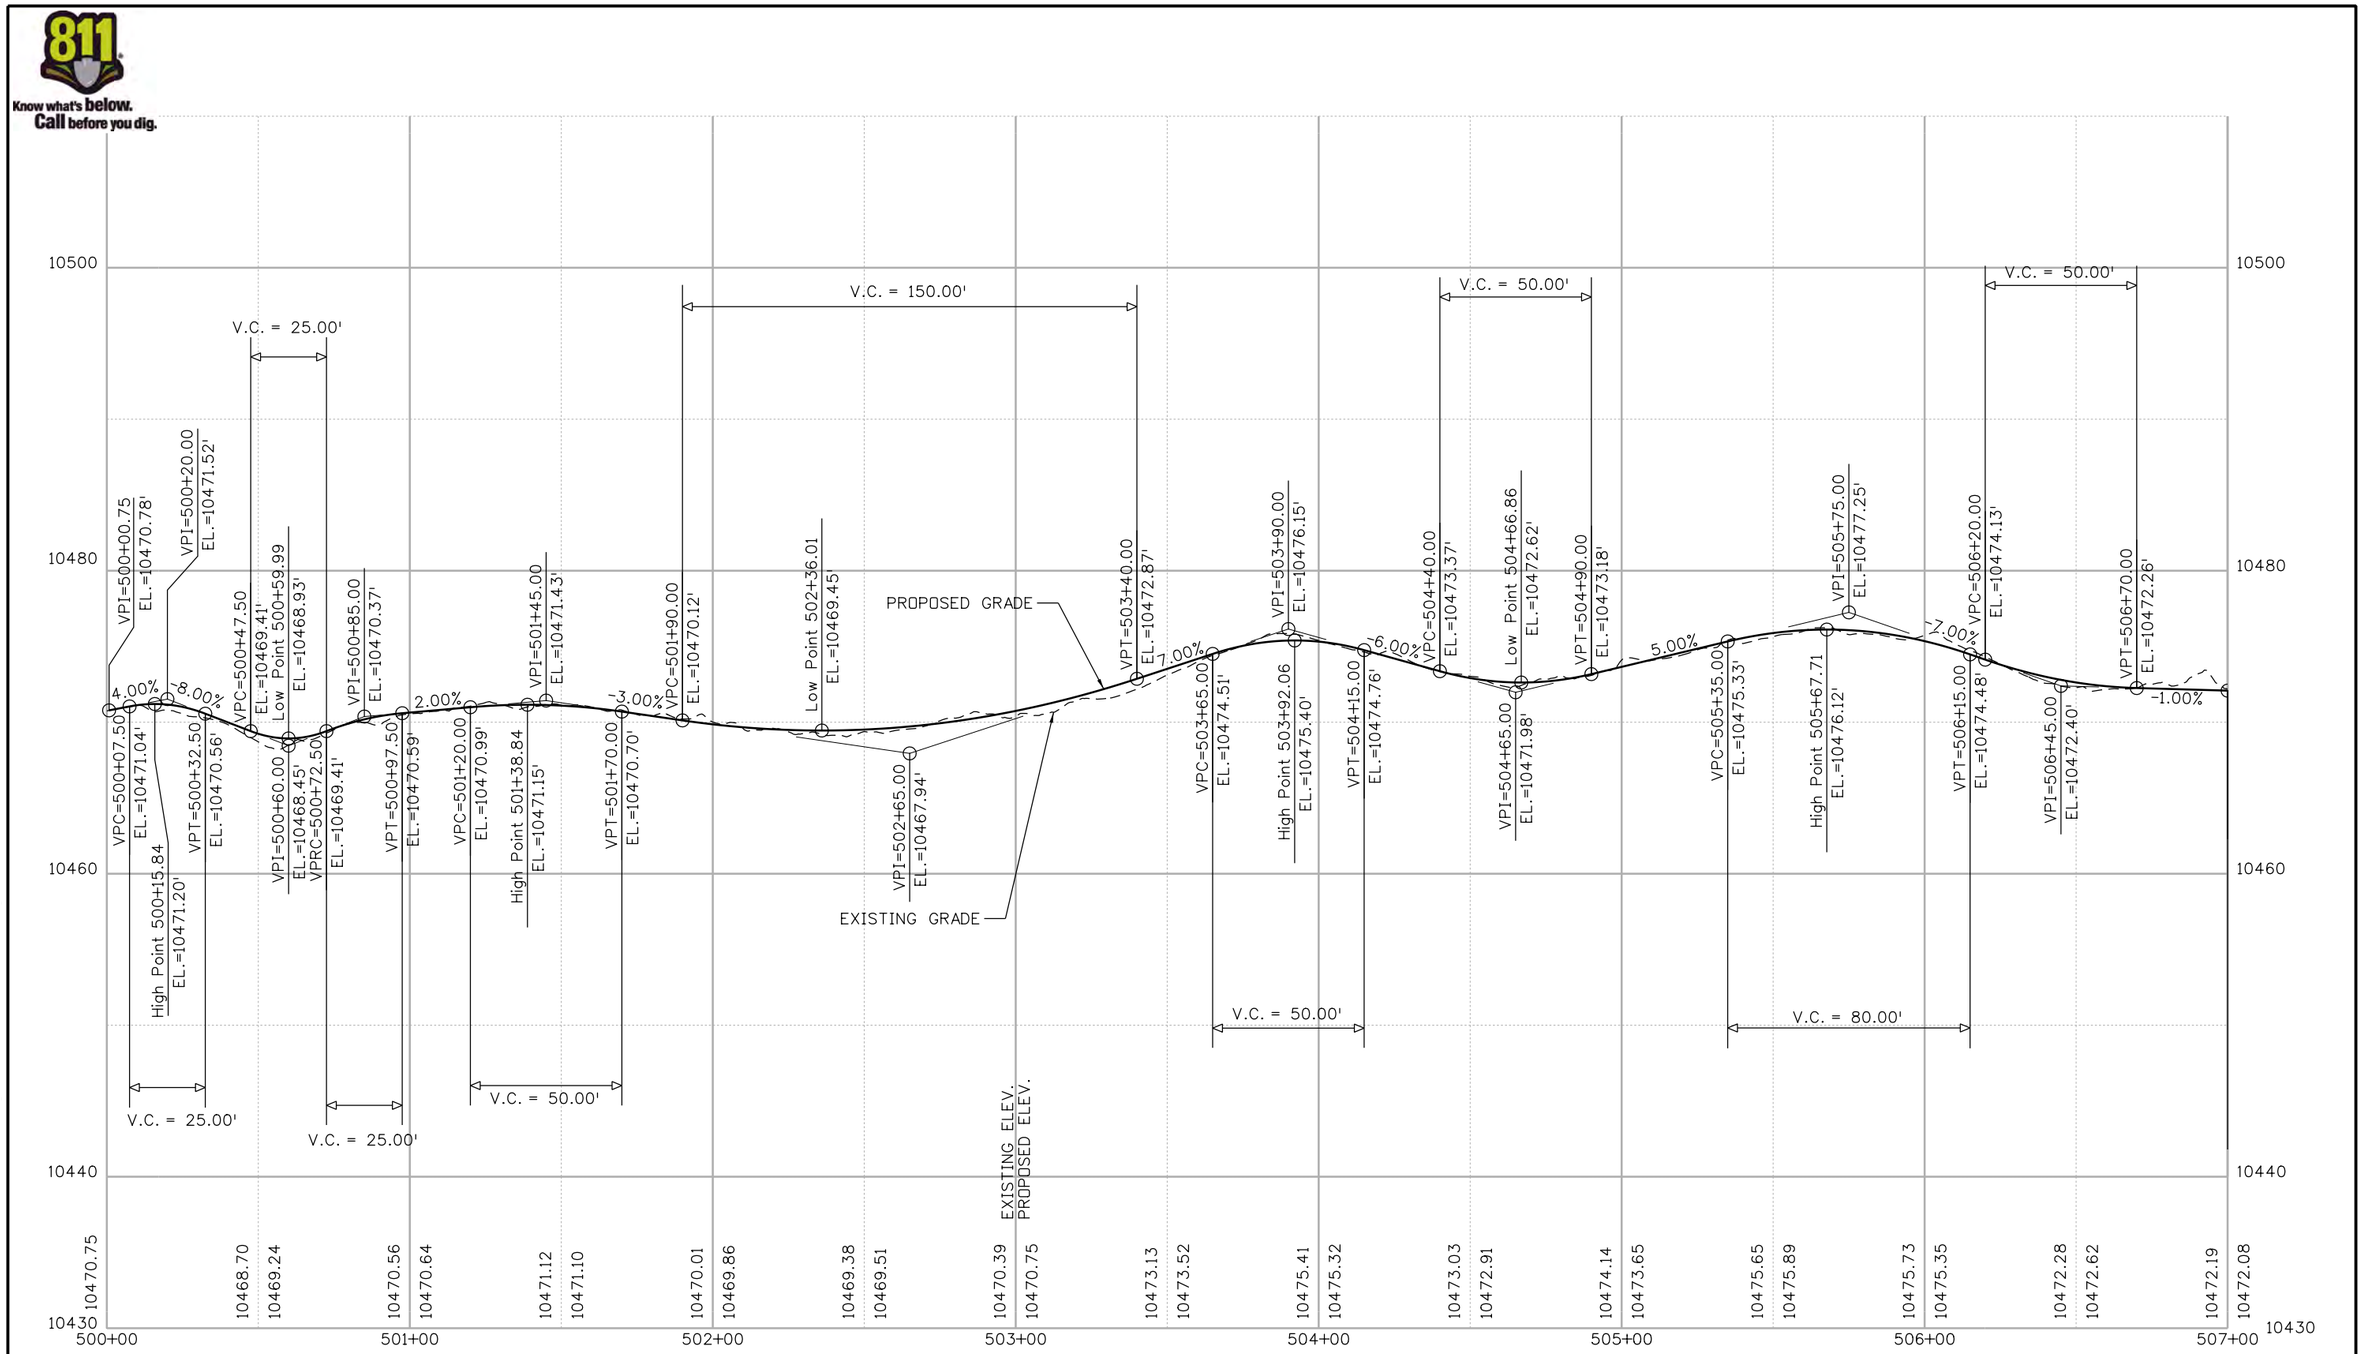

Nikolett 2:50:35 PM P:\1000.005.10 R3 C09 Blue River ACP\Trail Design\Sheets\22768DES_Profile01.dgn

Print Date: 1/10/2020
File Name: 22768DES_Profile01.dgn
Horiz. Scale: 1:50 Vert. Scale: As Noted

Stolfus
5690 DTC Boulevard, Suite 560E
Greenwood Village, CO 80111
Phone: 303-221-2330
Fax: 303-221-2331
WWW.STOLFUSANDASSOCIATES.COM

Sheet Revisions		
Date:	Comments	Init.

Colorado Department of Transportation
Region 3
2829 W. Howard Place
Denver, CO 80204
Phone: 303-757-9841
FAX: 303-757-9219

As Constructed
No Revisions:
Revised:
Void:

BLUE RIVER TRAIL
PROFILE

Designer: CSA
Detailer: NG
Sheet Subset: PROFILE
Structure Numbers
Subset Sheets: 01 of 48

Project No./Code
XXXXXXXXX
23001
Sheet Number 77

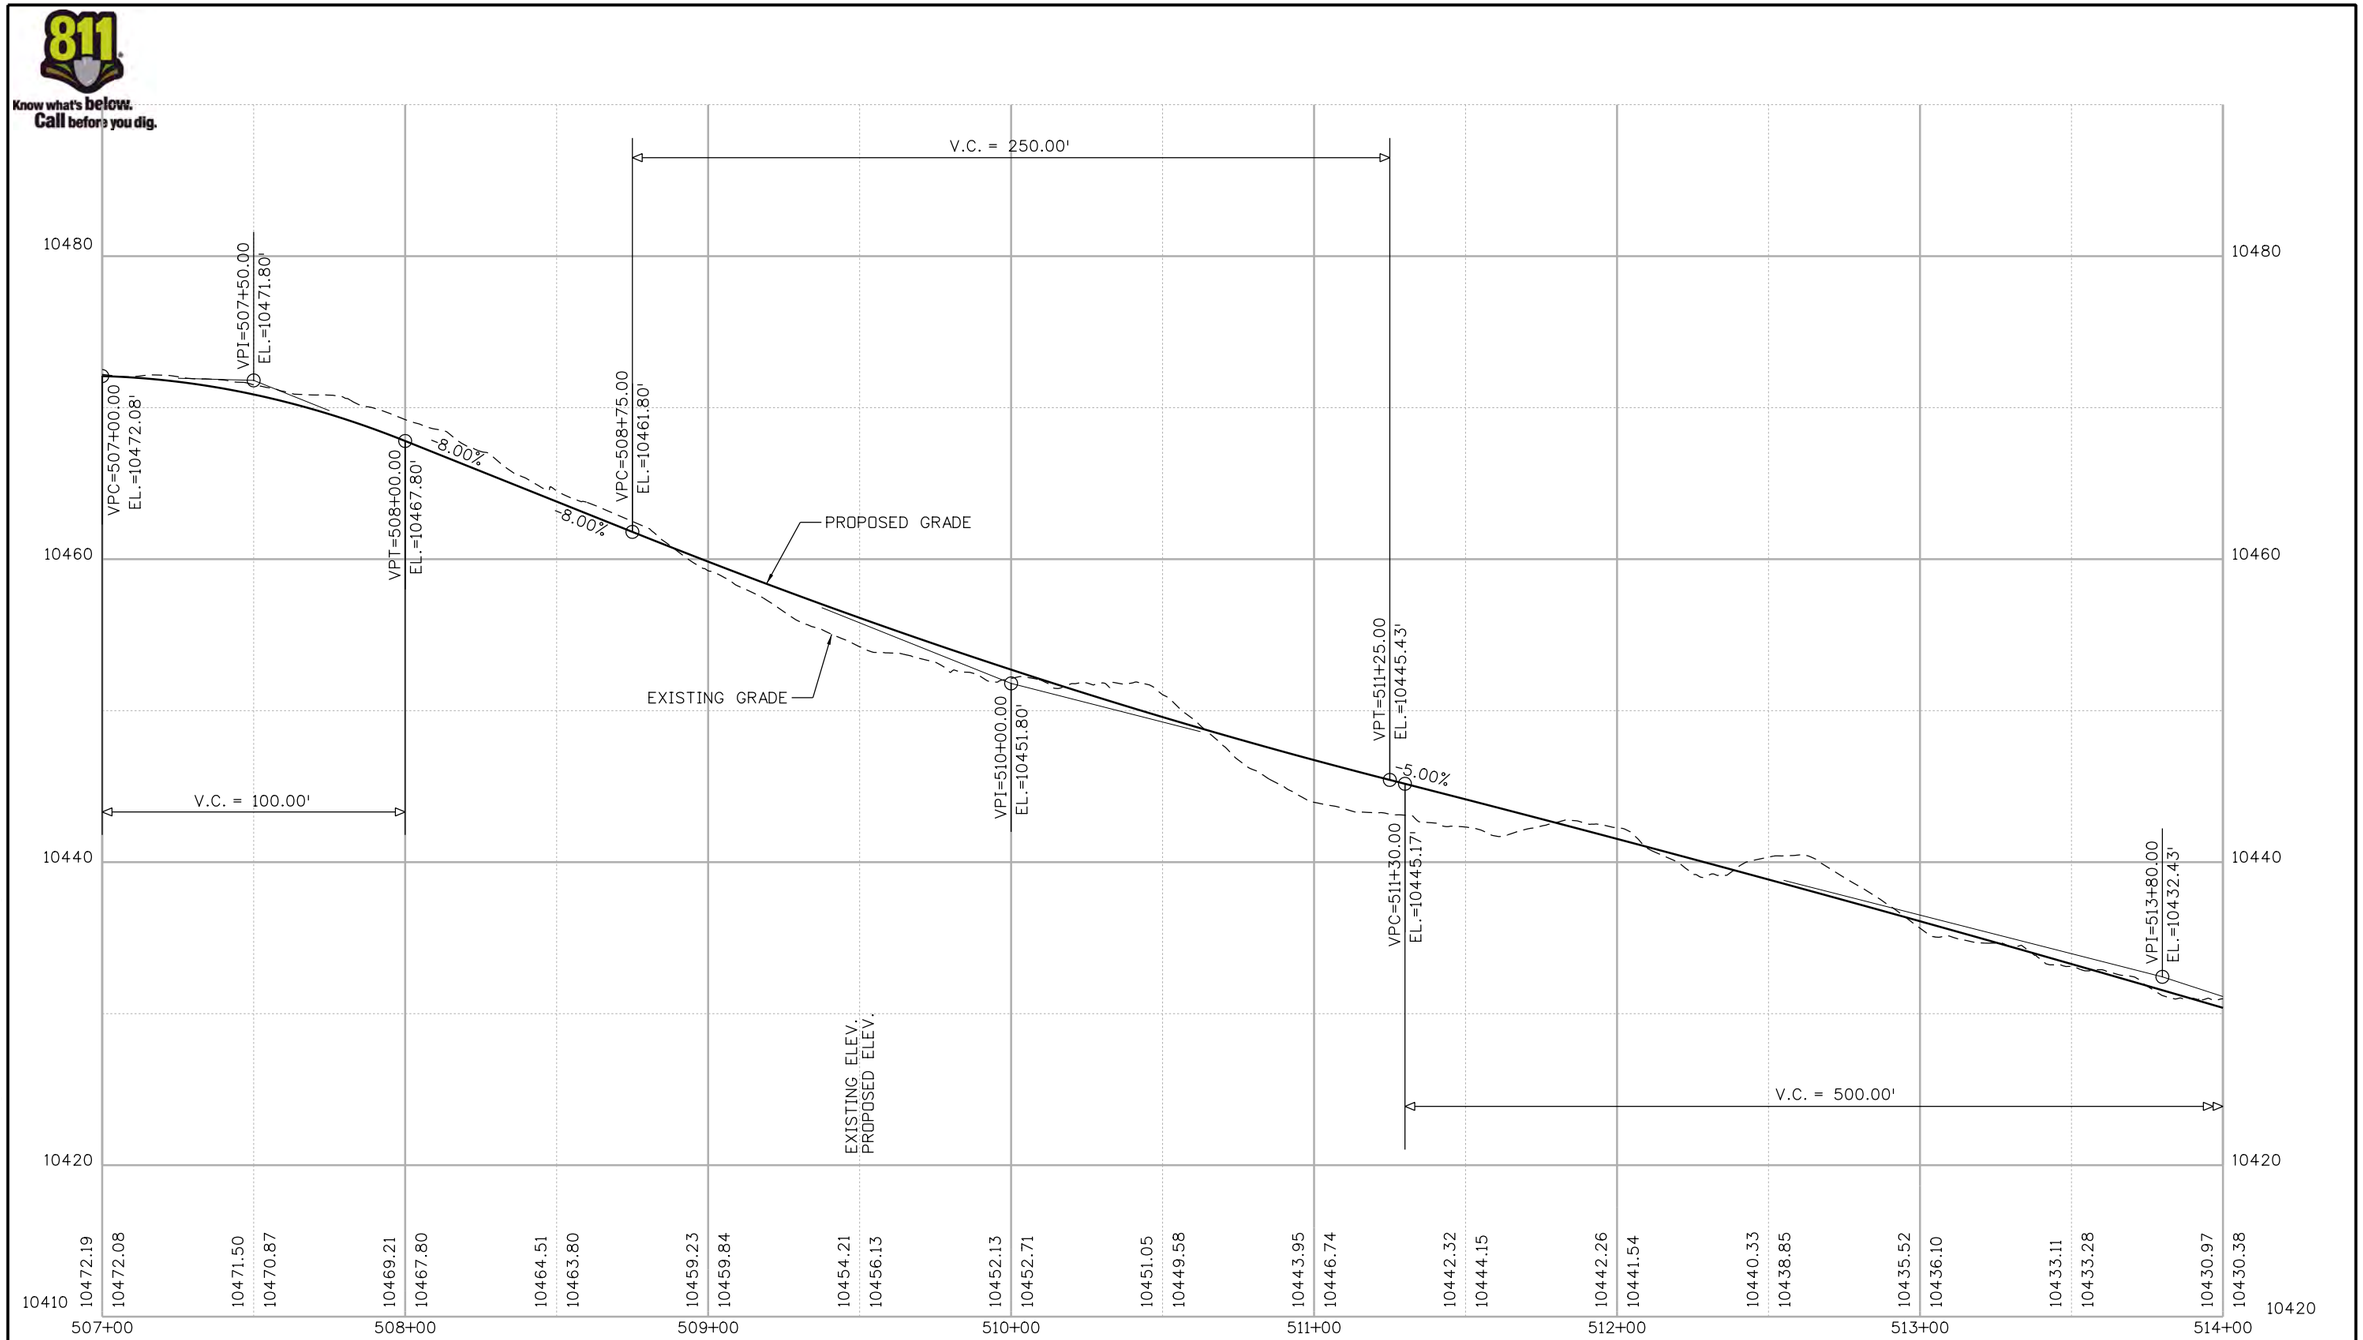

Know what's below. Call before you dig.

Nikolett 2:50:36 PM P:\1000.005.10 R3 C09 Blue River ACP\Trail Design\Sheets\22768DES_Profile02.dgn

Print Date: 1/10/2020
File Name: 22768DES_Profile02.dgn
Horiz. Scale: 1:50 Vert. Scale: As Noted

Stolfus
5690 DTC Boulevard, Suite 560E
Greenwood Village, CO 80111
Phone: 303-221-2330
Fax: 303-221-2331
www.stolfusandassociates.com

Sheet Revisions		
Date:	Comments	Init.

Colorado Department of Transportation
Region 3
2829 W. Howard Place
Denver, CO 80204
Phone: 303-757-9841
FAX: 303-757-9219

As Constructed
No Revisions:
Revised:
Void:

BLUE RIVER TRAIL PROFILE

Designer: CSA
Detailer: NG
Sheet Subset: PROFILE
Structure Numbers
Subset Sheets: 02 of 48

Project No./Code
XXXXXXXXX
23001
Sheet Number 78

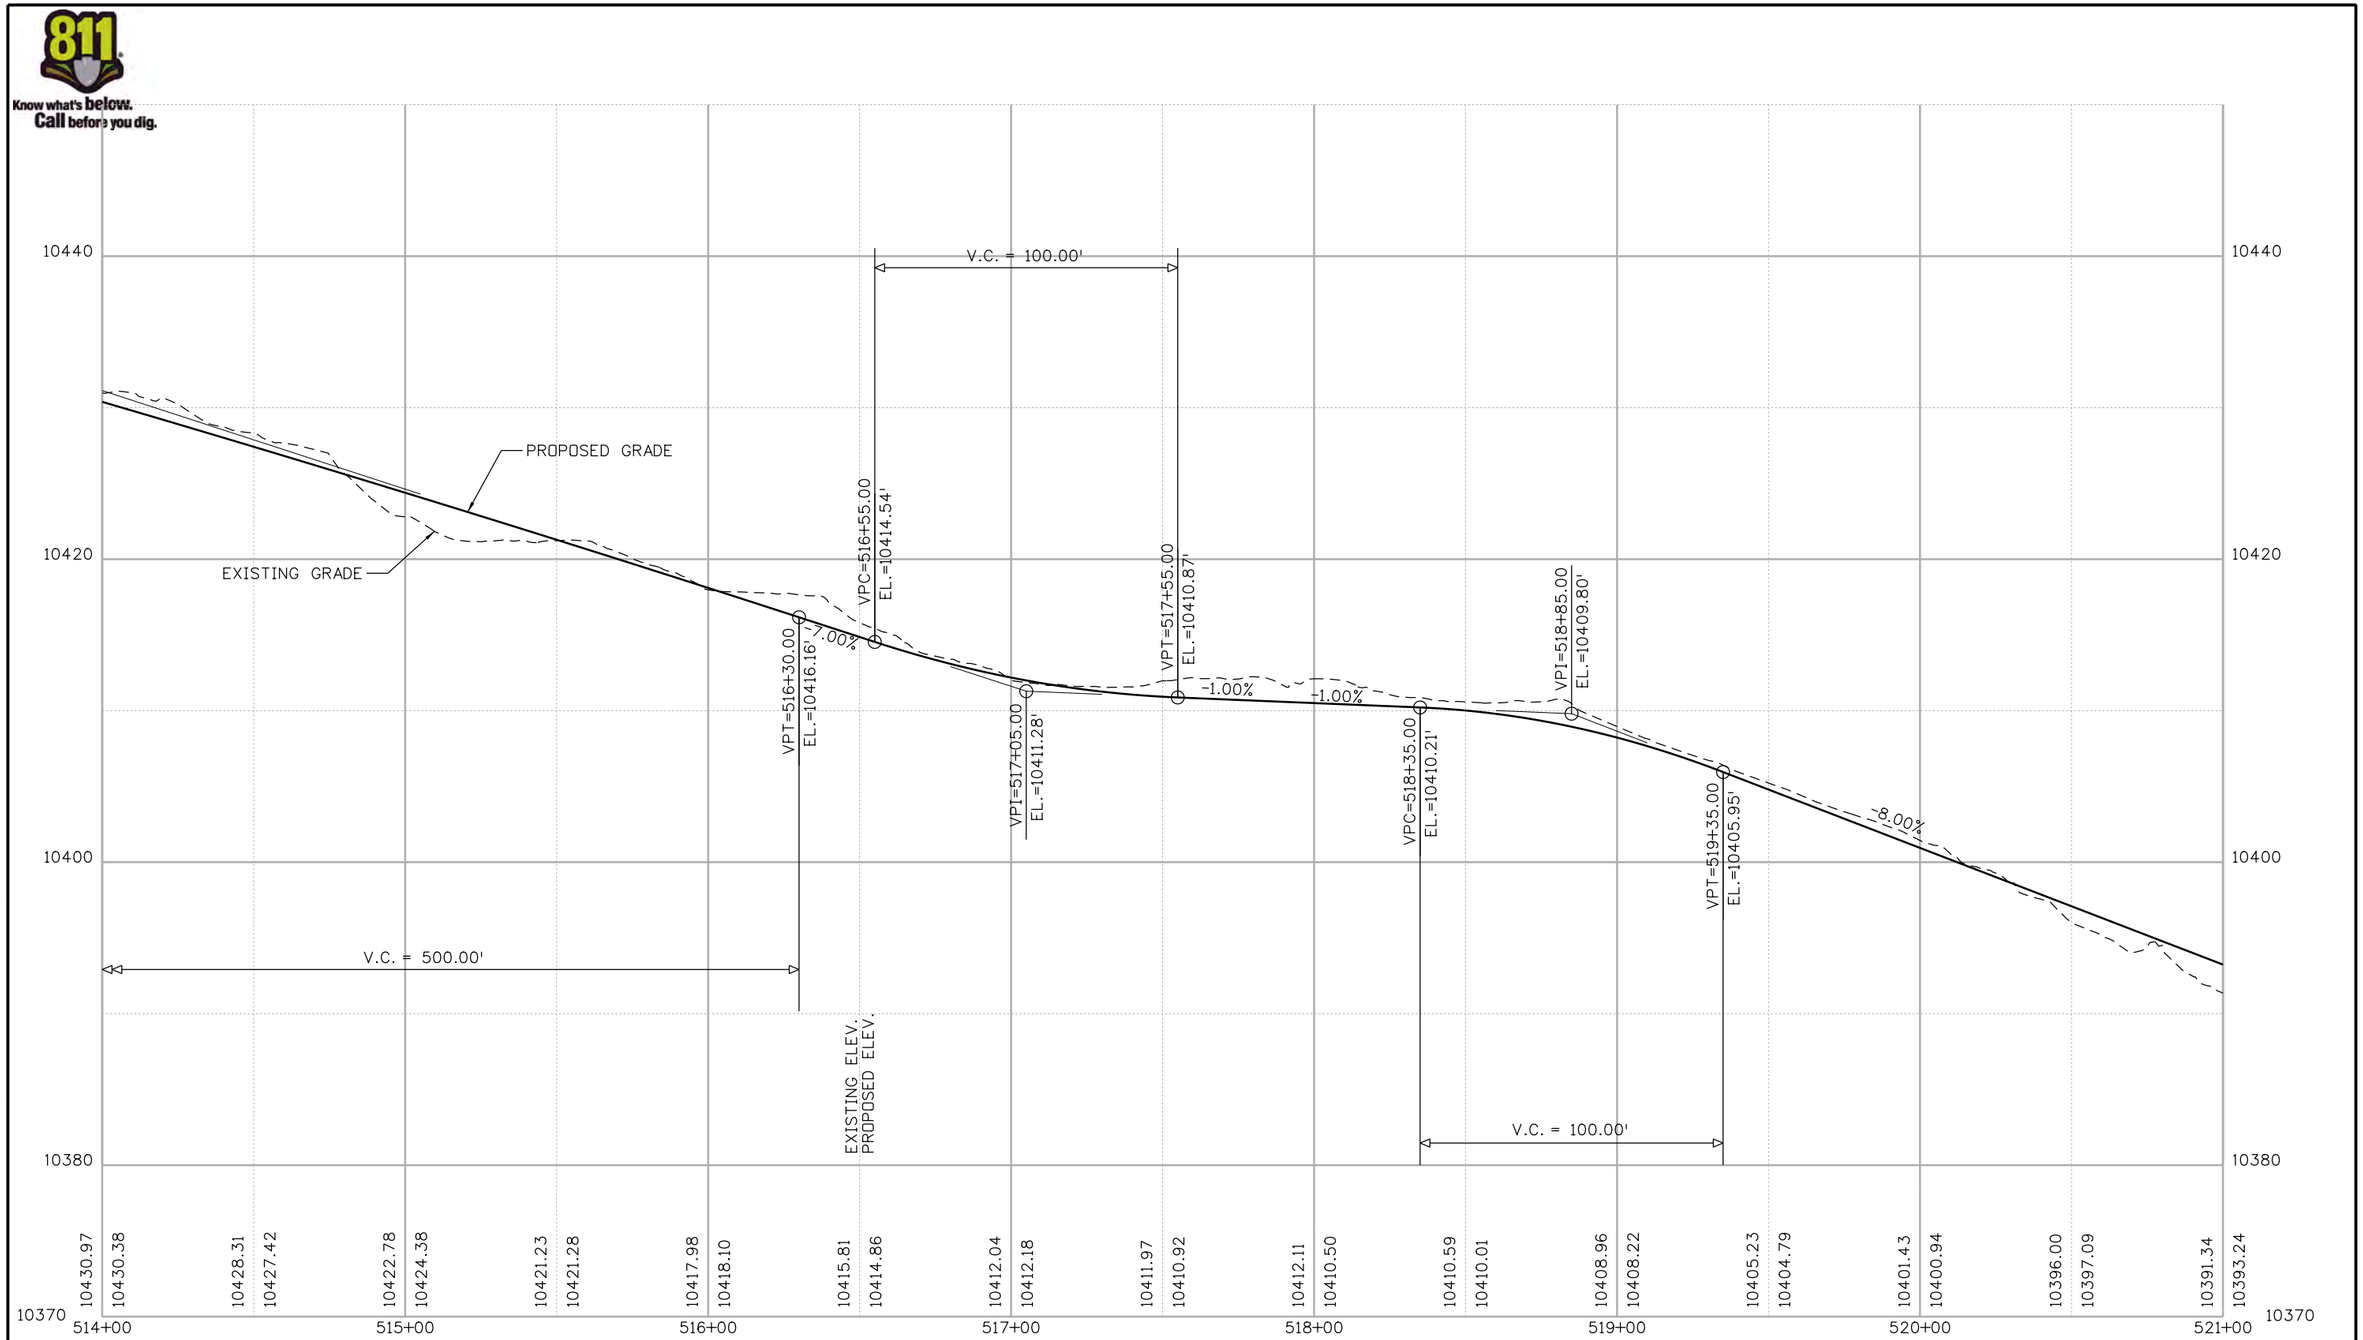

Nikolett 2:50:37 PM P:\1000.005.10 R3 C09 Blue River AGP\Trail Design\Sheets\22768DES_Profile03.dgn

Print Date: 1/10/2020
File Name: 22768DES_Profile03.dgn
Horiz. Scale: 1:50 Vert. Scale: As Noted

Stolfus
5690 DTC Boulevard, Suite 560E
Greenwood Village, CO 80111
Phone: 303-221-2330
Fax: 303-221-2331
www.stolfusandassociates.com

Sheet Revisions		
Date:	Comments	Init.

Colorado Department of Transportation
Region 3
2829 W. Howard Place
Denver, CO 80204
Phone: 303-757-9841
FAX: 303-757-9219

As Constructed
No Revisions:
Revised:
Void:

BLUE RIVER TRAIL
PROFILE

Designer:	CSA	Structure Numbers	
Detailer:	NG		
Sheet Subset:	PROFILE	Subset Sheets:	03 of 48

Project No./Code
XXXXXXXXX
23001
Sheet Number 79

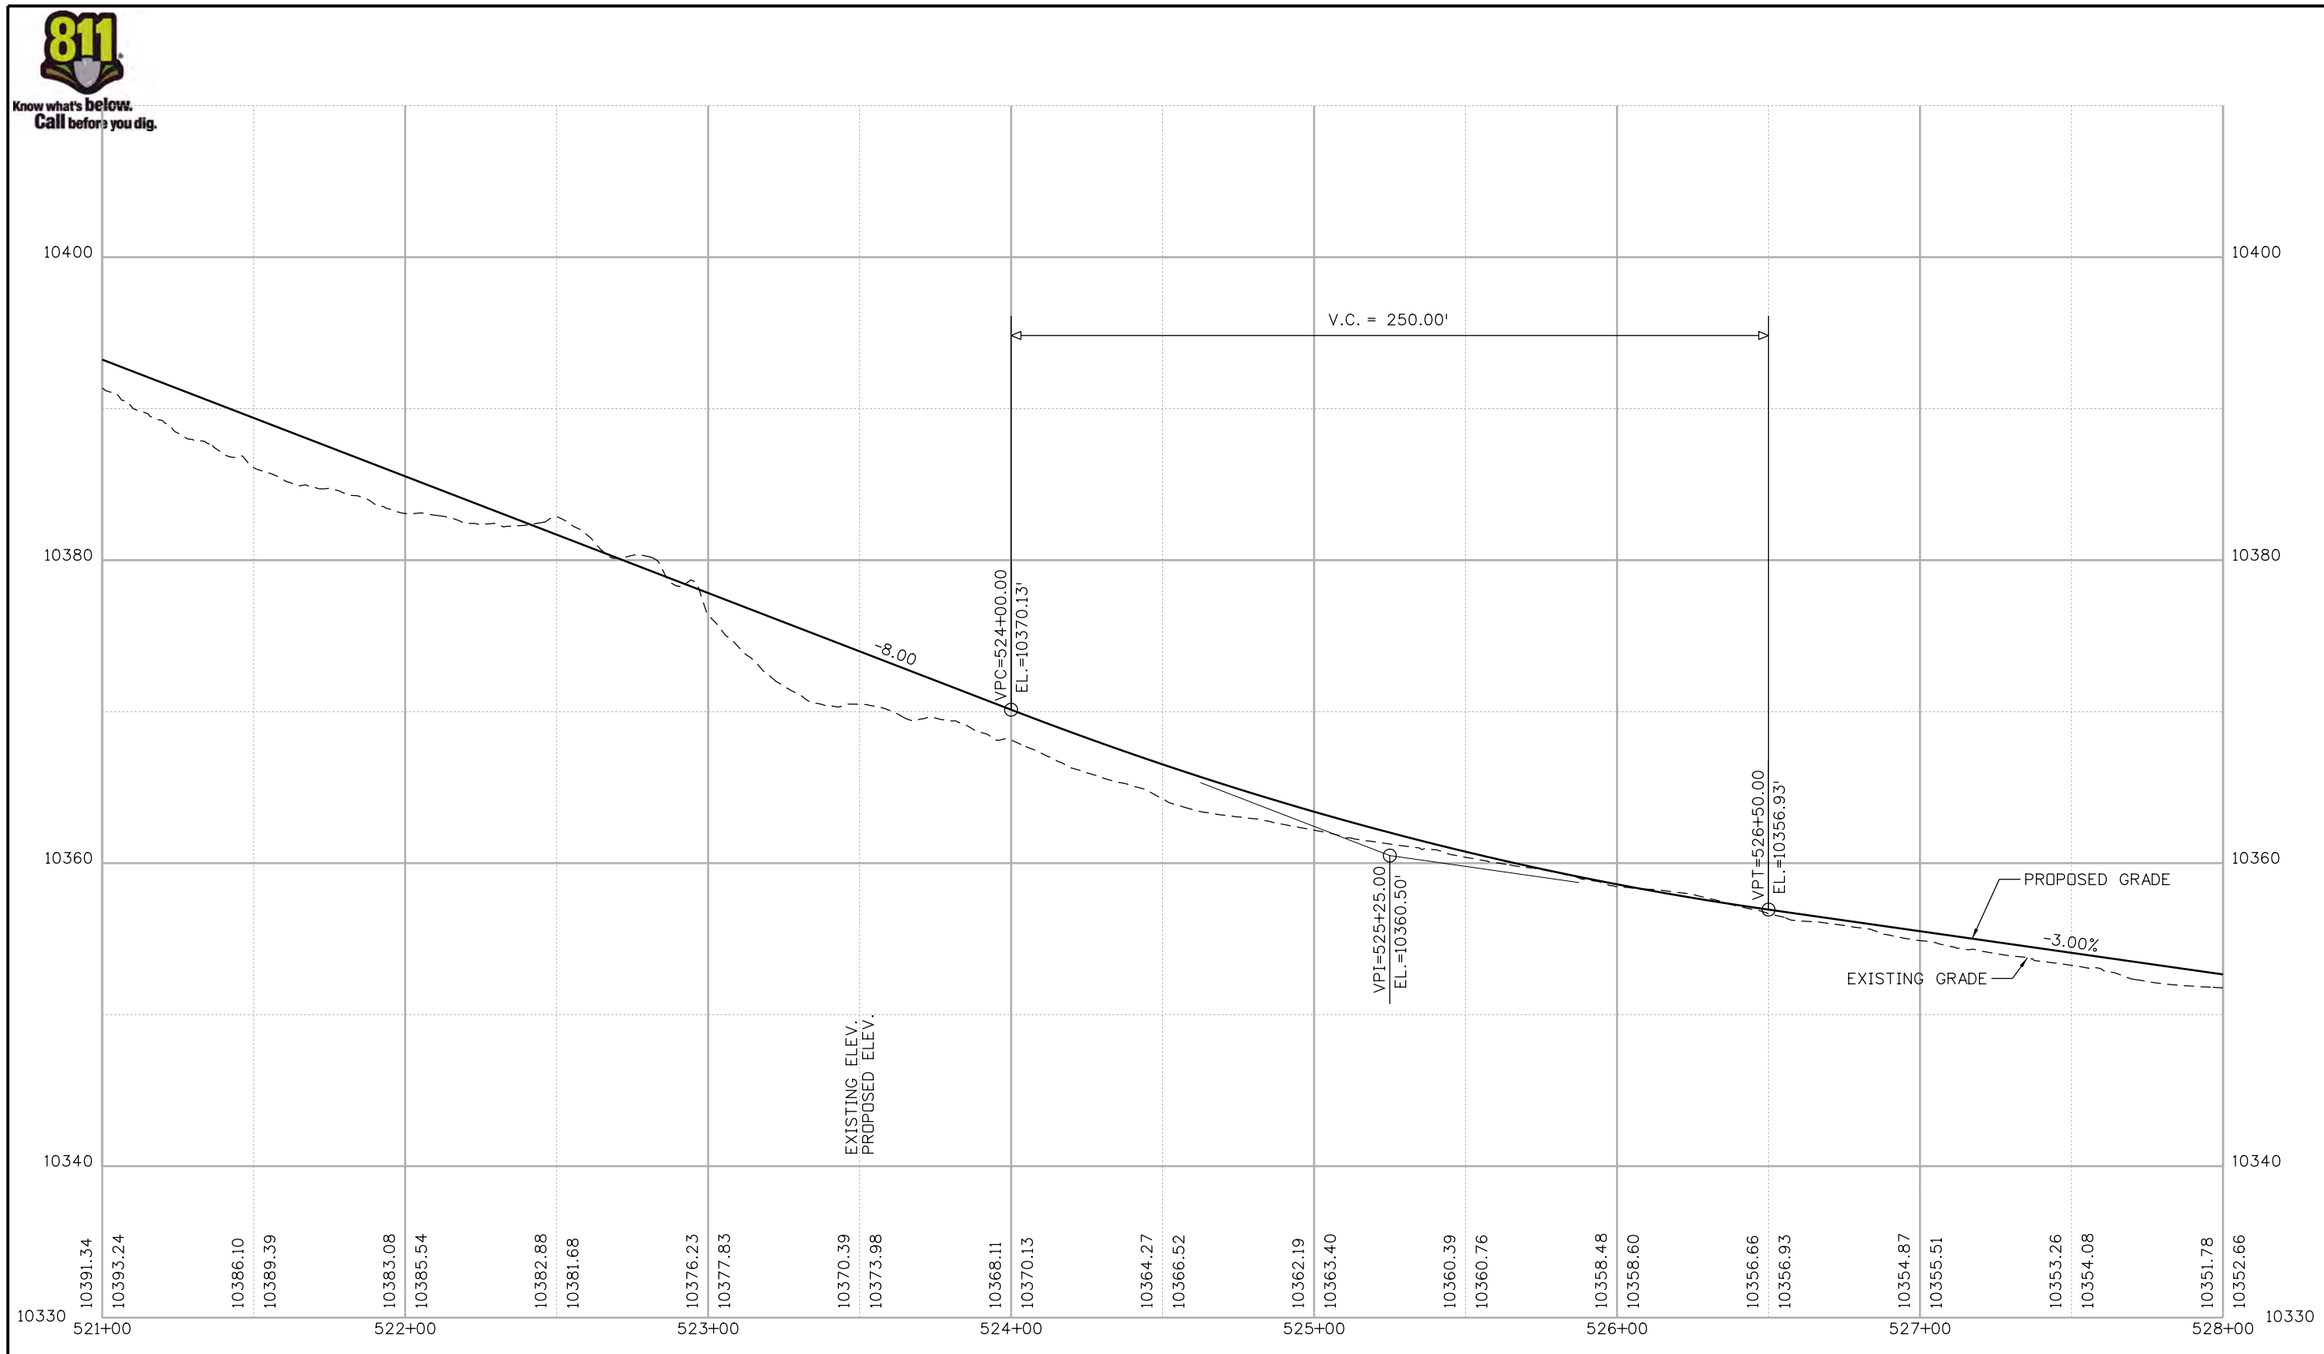

Nikolett 2:50:38 PM P:\1000.005.10 R3 C09 Blue River ACP\Trail Design\Sheets\22768DES_Profile04.dgn

Print Date: 1/10/2020
File Name: 22768DES_Profile04.dgn
Horiz. Scale: 1:50 Vert. Scale: As Noted

Stolfus
5690 DTC Boulevard, Suite 560E
Greenwood Village, CO 80111
Phone: 303-221-2330
Fax: 303-221-2331
www.stolfusandassociates.com

Sheet Revisions		
Date:	Comments	Init.

Colorado Department of Transportation
Region 3
2829 W. Howard Place
Denver, CO 80204
Phone: 303-757-9841
FAX: 303-757-9219

As Constructed
No Revisions:
Revised:
Void:

BLUE RIVER TRAIL PROFILE

Designer: CSA
Detailer: NG
Sheet Subset: PROFILE
Structure Numbers
Subset Sheets: 04 of 48

Project No./Code
XXXXXXXXX
23001
Sheet Number 80

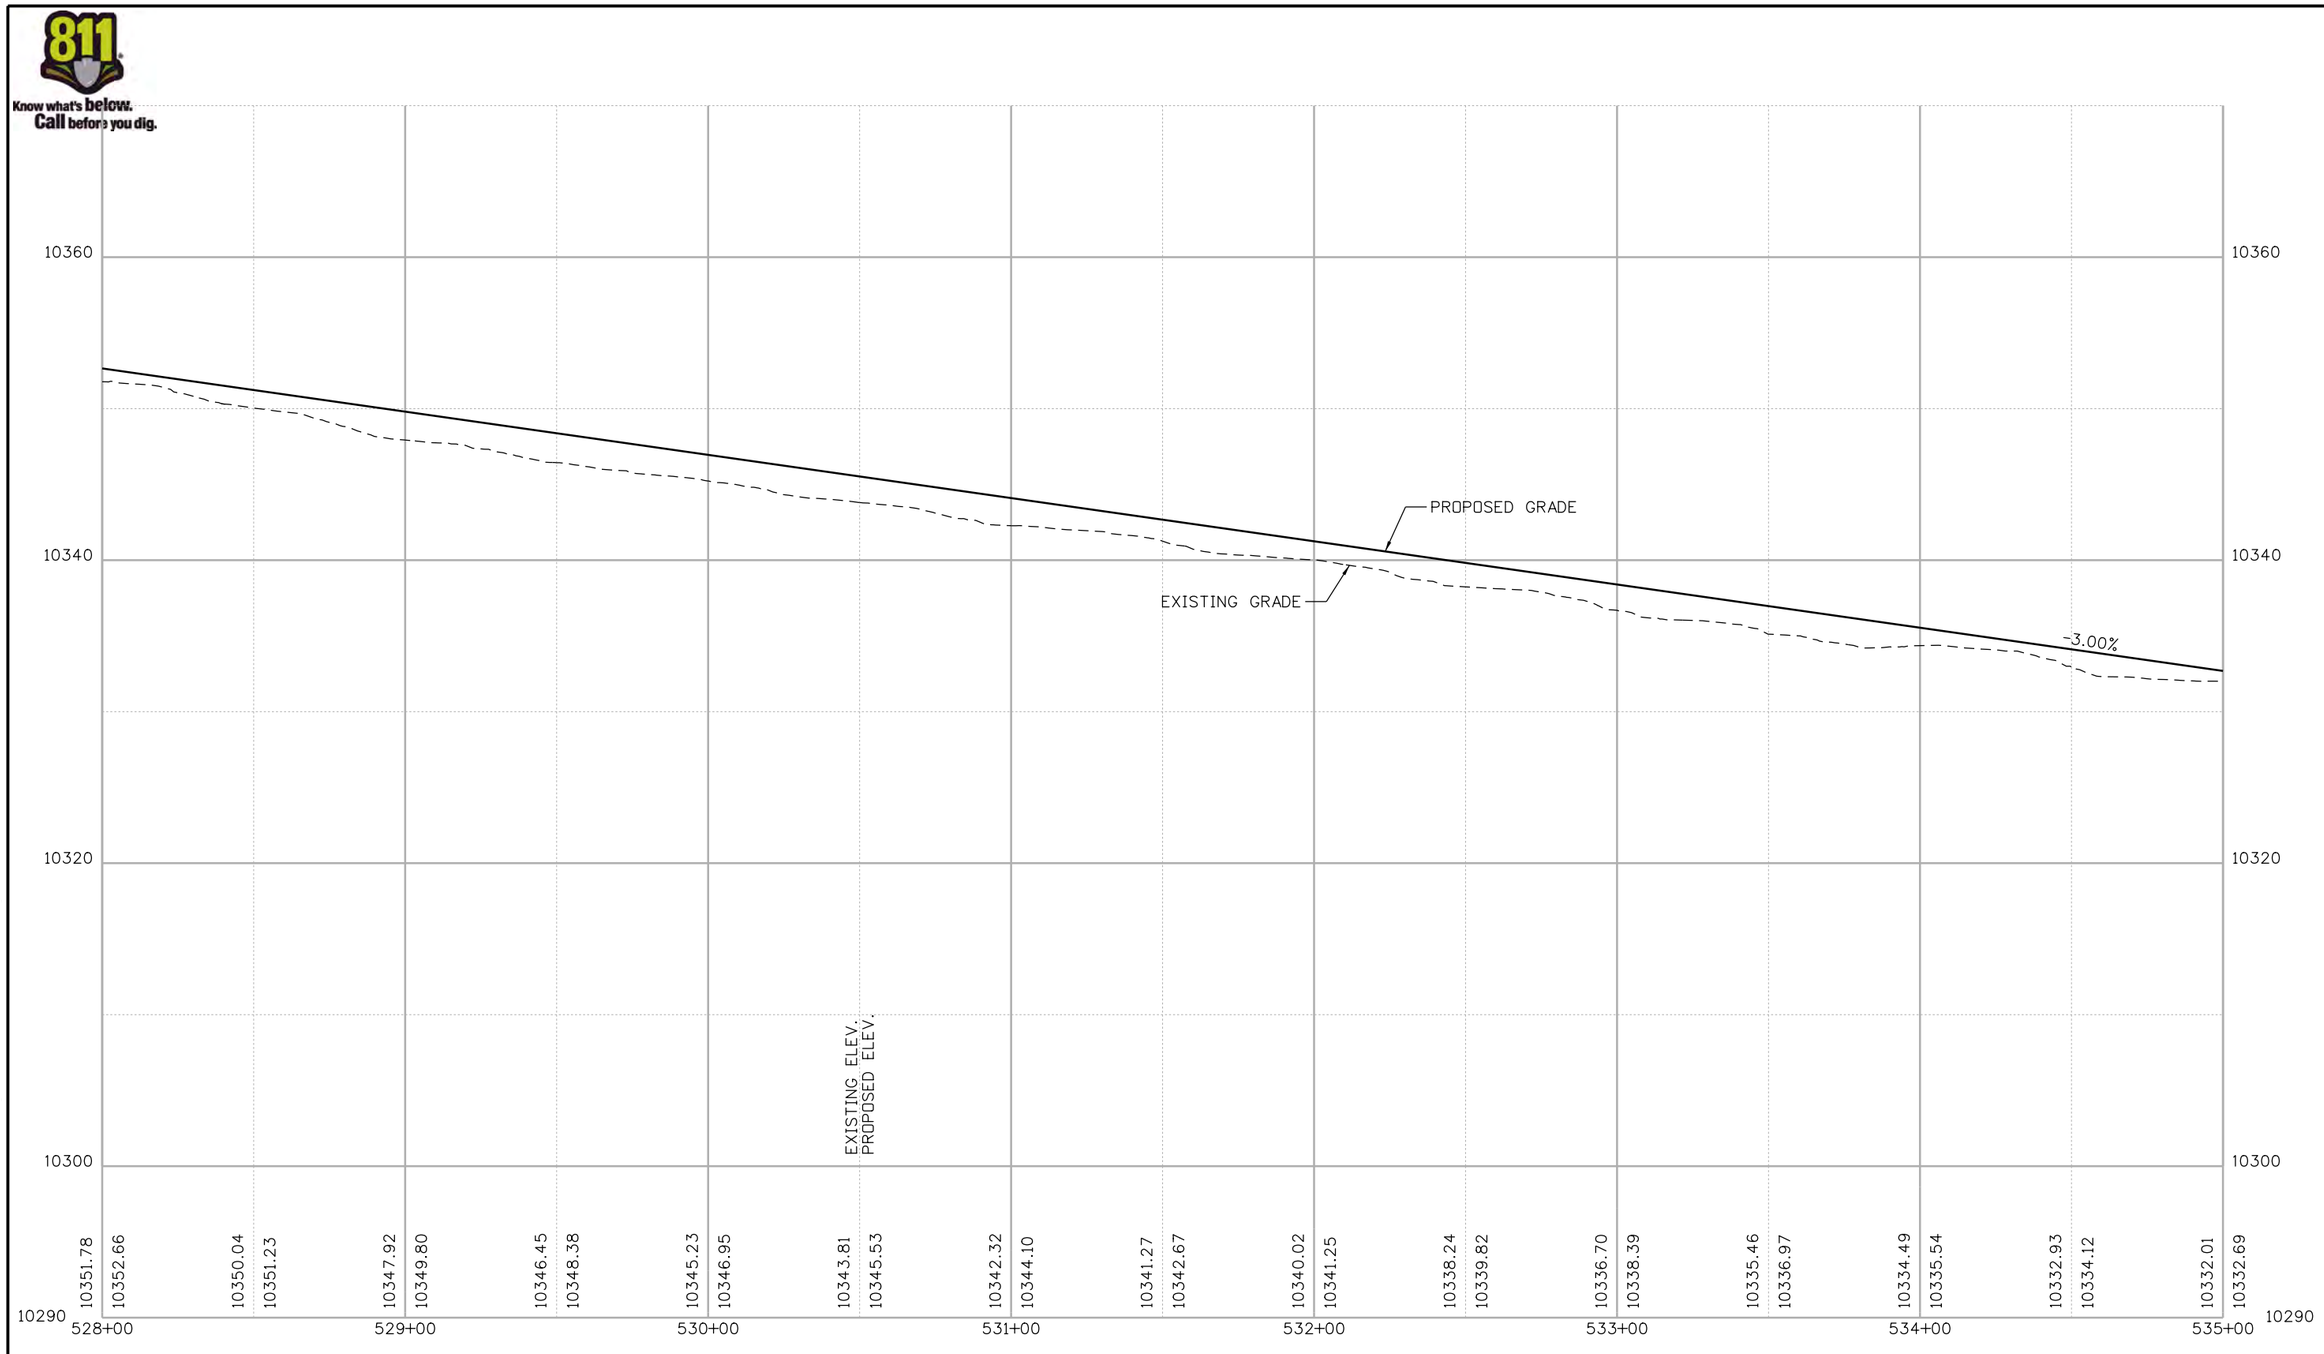

Nikolett 2:50:39 PM P:\1000.005.10 R3 C09 Blue River ACP\Trail Design\Sheets\22768DES_Profile05.dgn

Print Date: 1/10/2020
File Name: 22768DES_Profile05.dgn
Horiz. Scale: 1:50 Vert. Scale: As Noted

Stolfus
5690 DTC Boulevard, Suite 560E
Greenwood Village, CO 80111
Phone: 303-221-2330
Fax: 303-221-2331
www.stolfusandassociates.com

Sheet Revisions		
Date:	Comments	Init.

Colorado Department of Transportation
Region 3
2829 W. Howard Place
Denver, CO 80204
Phone: 303-757-9841
FAX: 303-757-9219

As Constructed
No Revisions:
Revised:
Void:

BLUE RIVER TRAIL
PROFILE

Designer: CSA
Detailer: NG
Sheet Subset: PROFILE
Structure Numbers
Subset Sheets: 05 of 48

Project No./Code
XXXXXXXXX
23001
Sheet Number 81

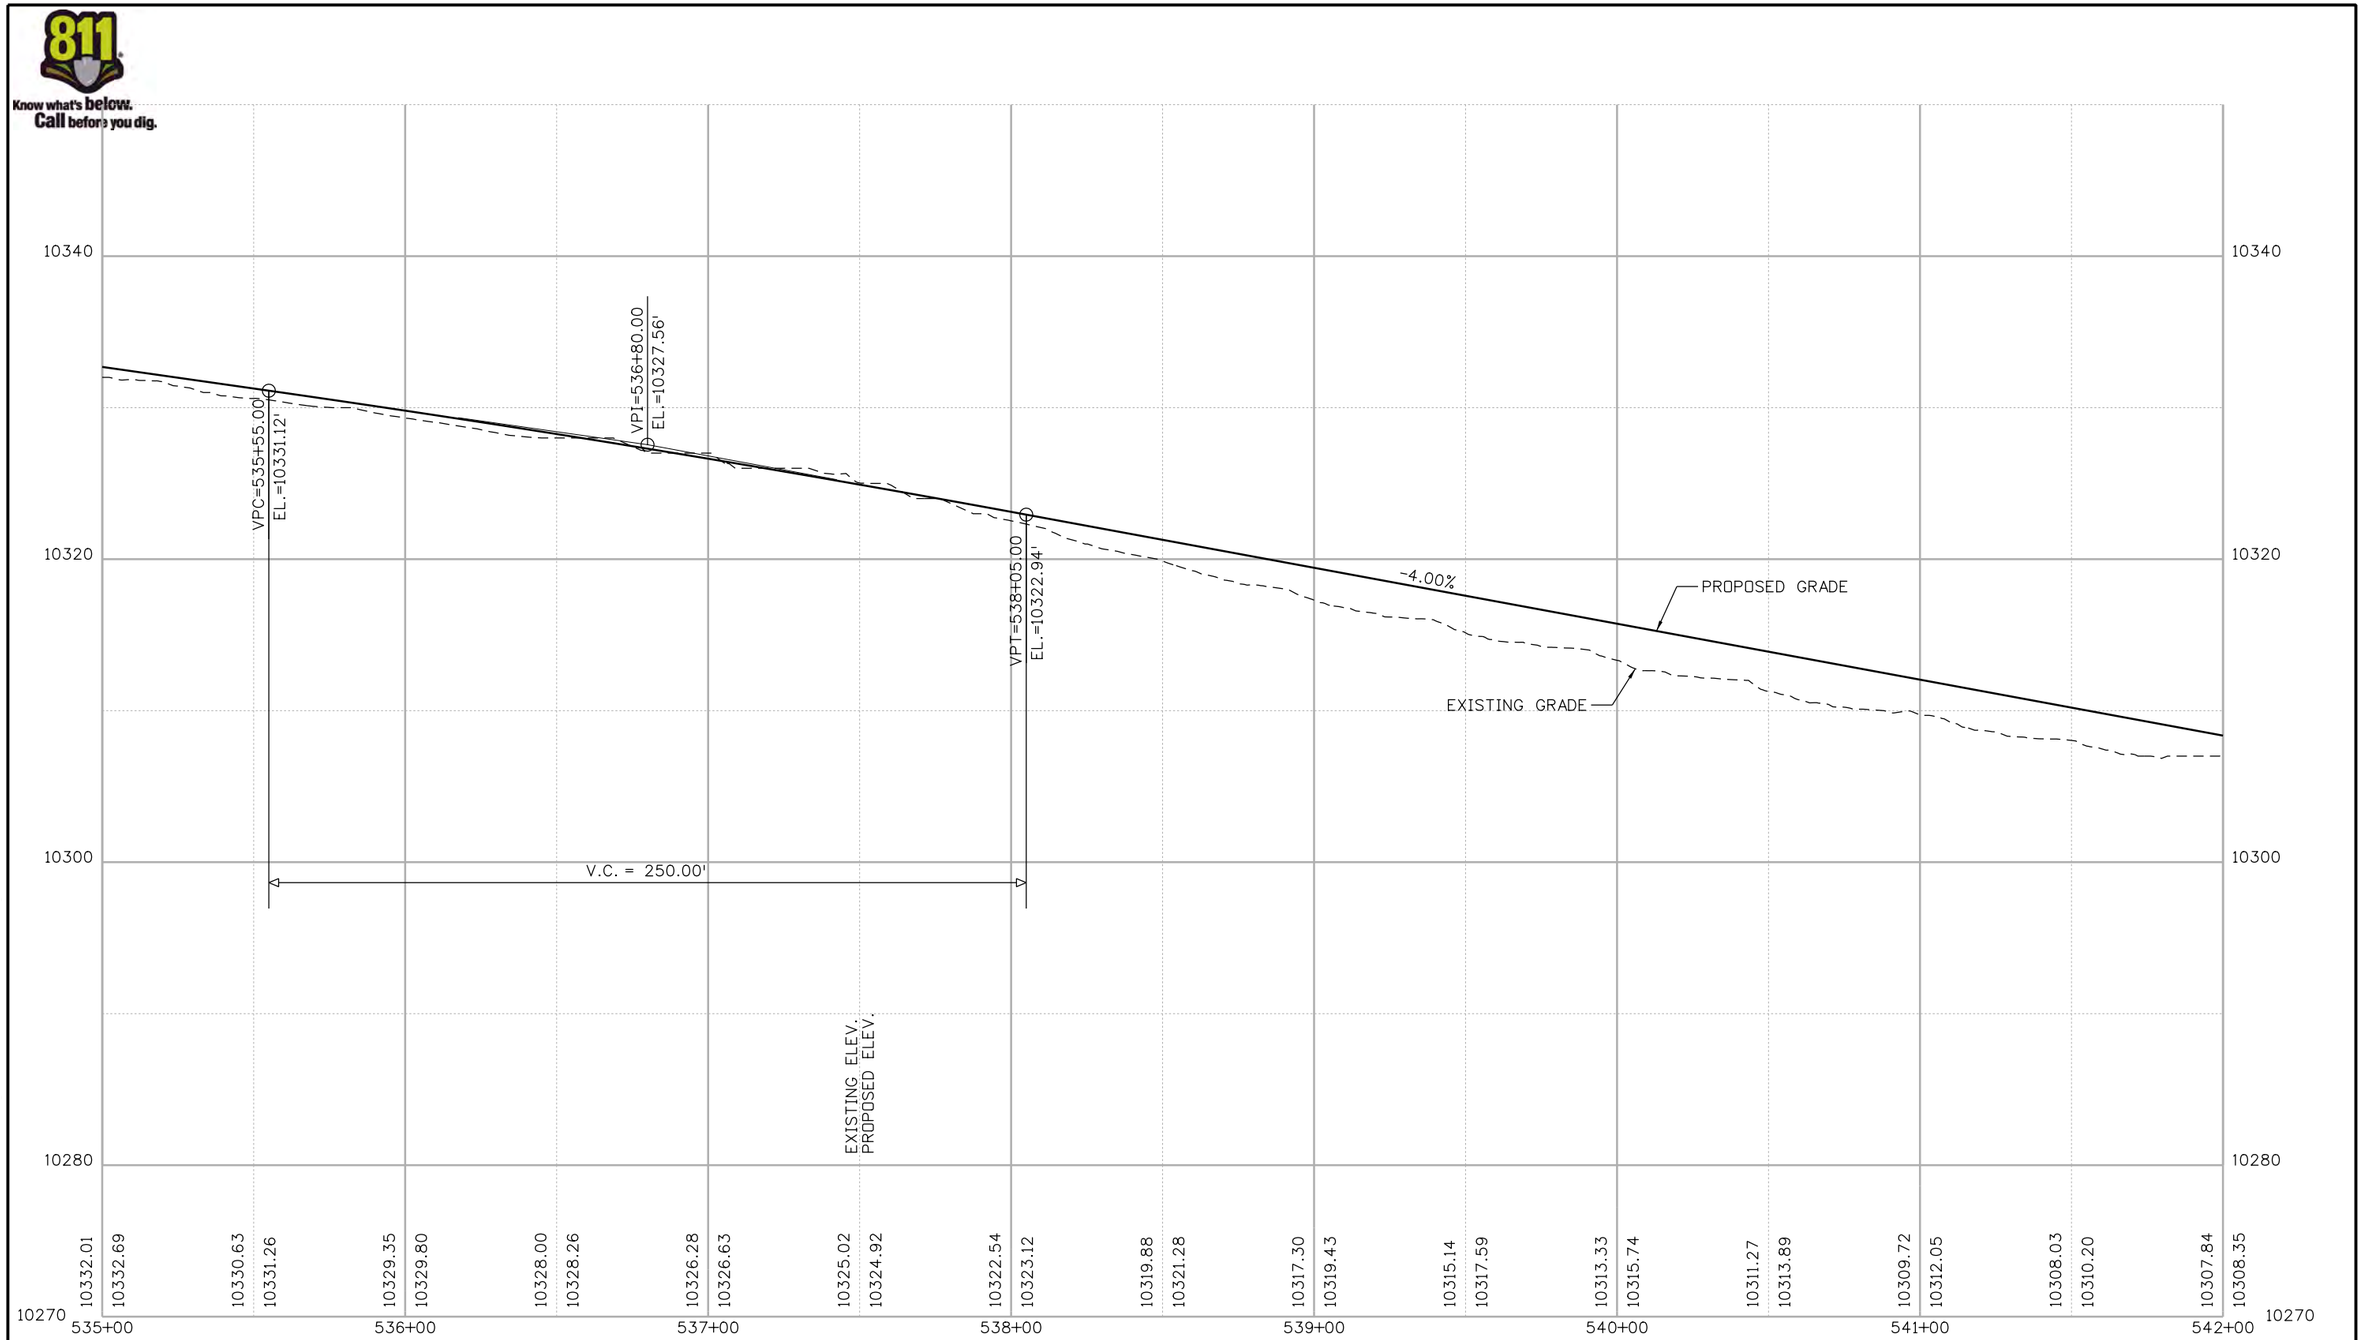

Nikolett 2:50:40 PM P:\1000.005.10 R3 CD9 Blue River ACP\Trail Design\Sheets\22768DES_Profile06.dgn

Print Date: 1/10/2020
File Name: 22768DES_Profile06.dgn
Horiz. Scale: 1:50 Vert. Scale: As Noted

Stolfus
5690 DTC Boulevard, Suite 560E
Greenwood Village, CO 80111
Phone: 303-221-2330
Fax: 303-221-2331
www.stolfusandassociates.com

Sheet Revisions		
Date:	Comments	Init.

Colorado Department of Transportation
Region 3
2829 W. Howard Place
Denver, CO 80204
Phone: 303-757-9841
FAX: 303-757-9219

As Constructed
No Revisions:
Revised:
Void:

BLUE RIVER TRAIL
PROFILE

Designer: CSA
Detailer: NG
Sheet Subset: PROFILE
Structure Numbers
Subset Sheets: 06 of 48

Project No./Code
XXXXXXXXX
23001
Sheet Number 82

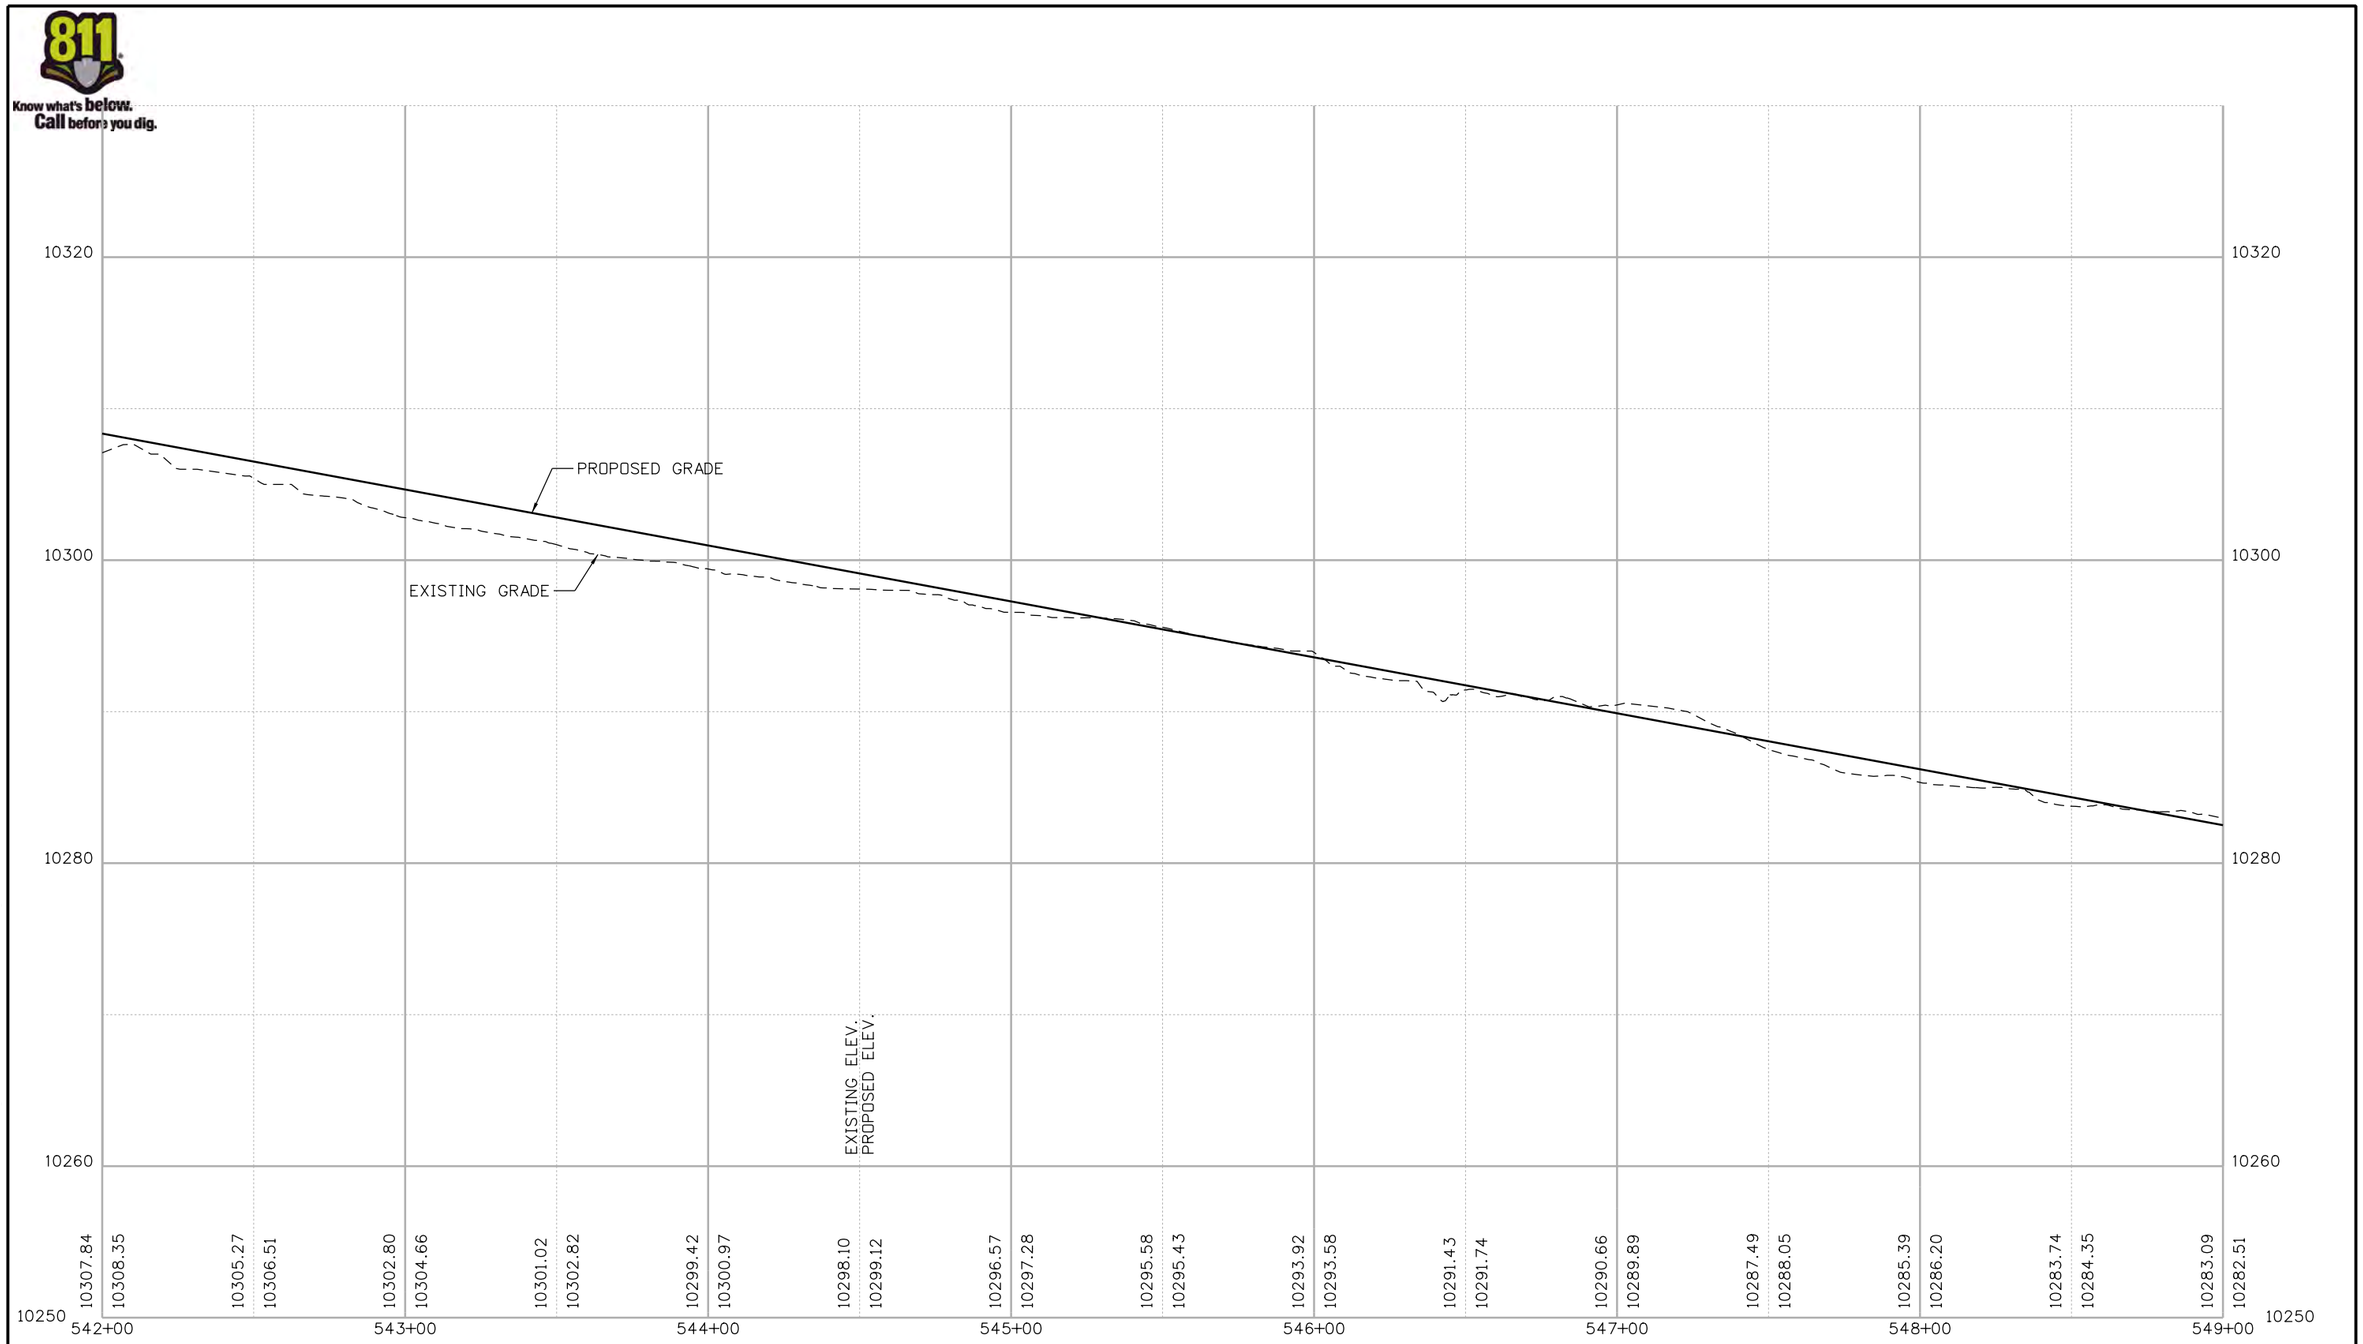

Nikolett 2:50:41 PM P:\1000.005.10 R3 C09 Blue River ACP\Trail Design\Sheets\22768DES_Profile07.dgn

Print Date: 1/10/2020
File Name: 22768DES_Profile07.dgn
Horiz. Scale: 1:50 Vert. Scale: As Noted

Stolfus
5690 DTC Boulevard, Suite 560E
Greenwood Village, CO 80111
Phone: 303-221-2330
Fax: 303-221-2331
www.stolfusandassociates.com

Sheet Revisions		
Date:	Comments	Init.

Colorado Department of Transportation
Region 3
2829 W. Howard Place
Denver, CO 80204
Phone: 303-757-9841
FAX: 303-757-9219

As Constructed
No Revisions:
Revised:
Void:

BLUE RIVER TRAIL
PROFILE

Designer: CSA
Detailer: NG
Sheet Subset: PROFILE
Structure Numbers
Subset Sheets: 07 of 48

Project No./Code
XXXXXXXXX
23001
Sheet Number 83

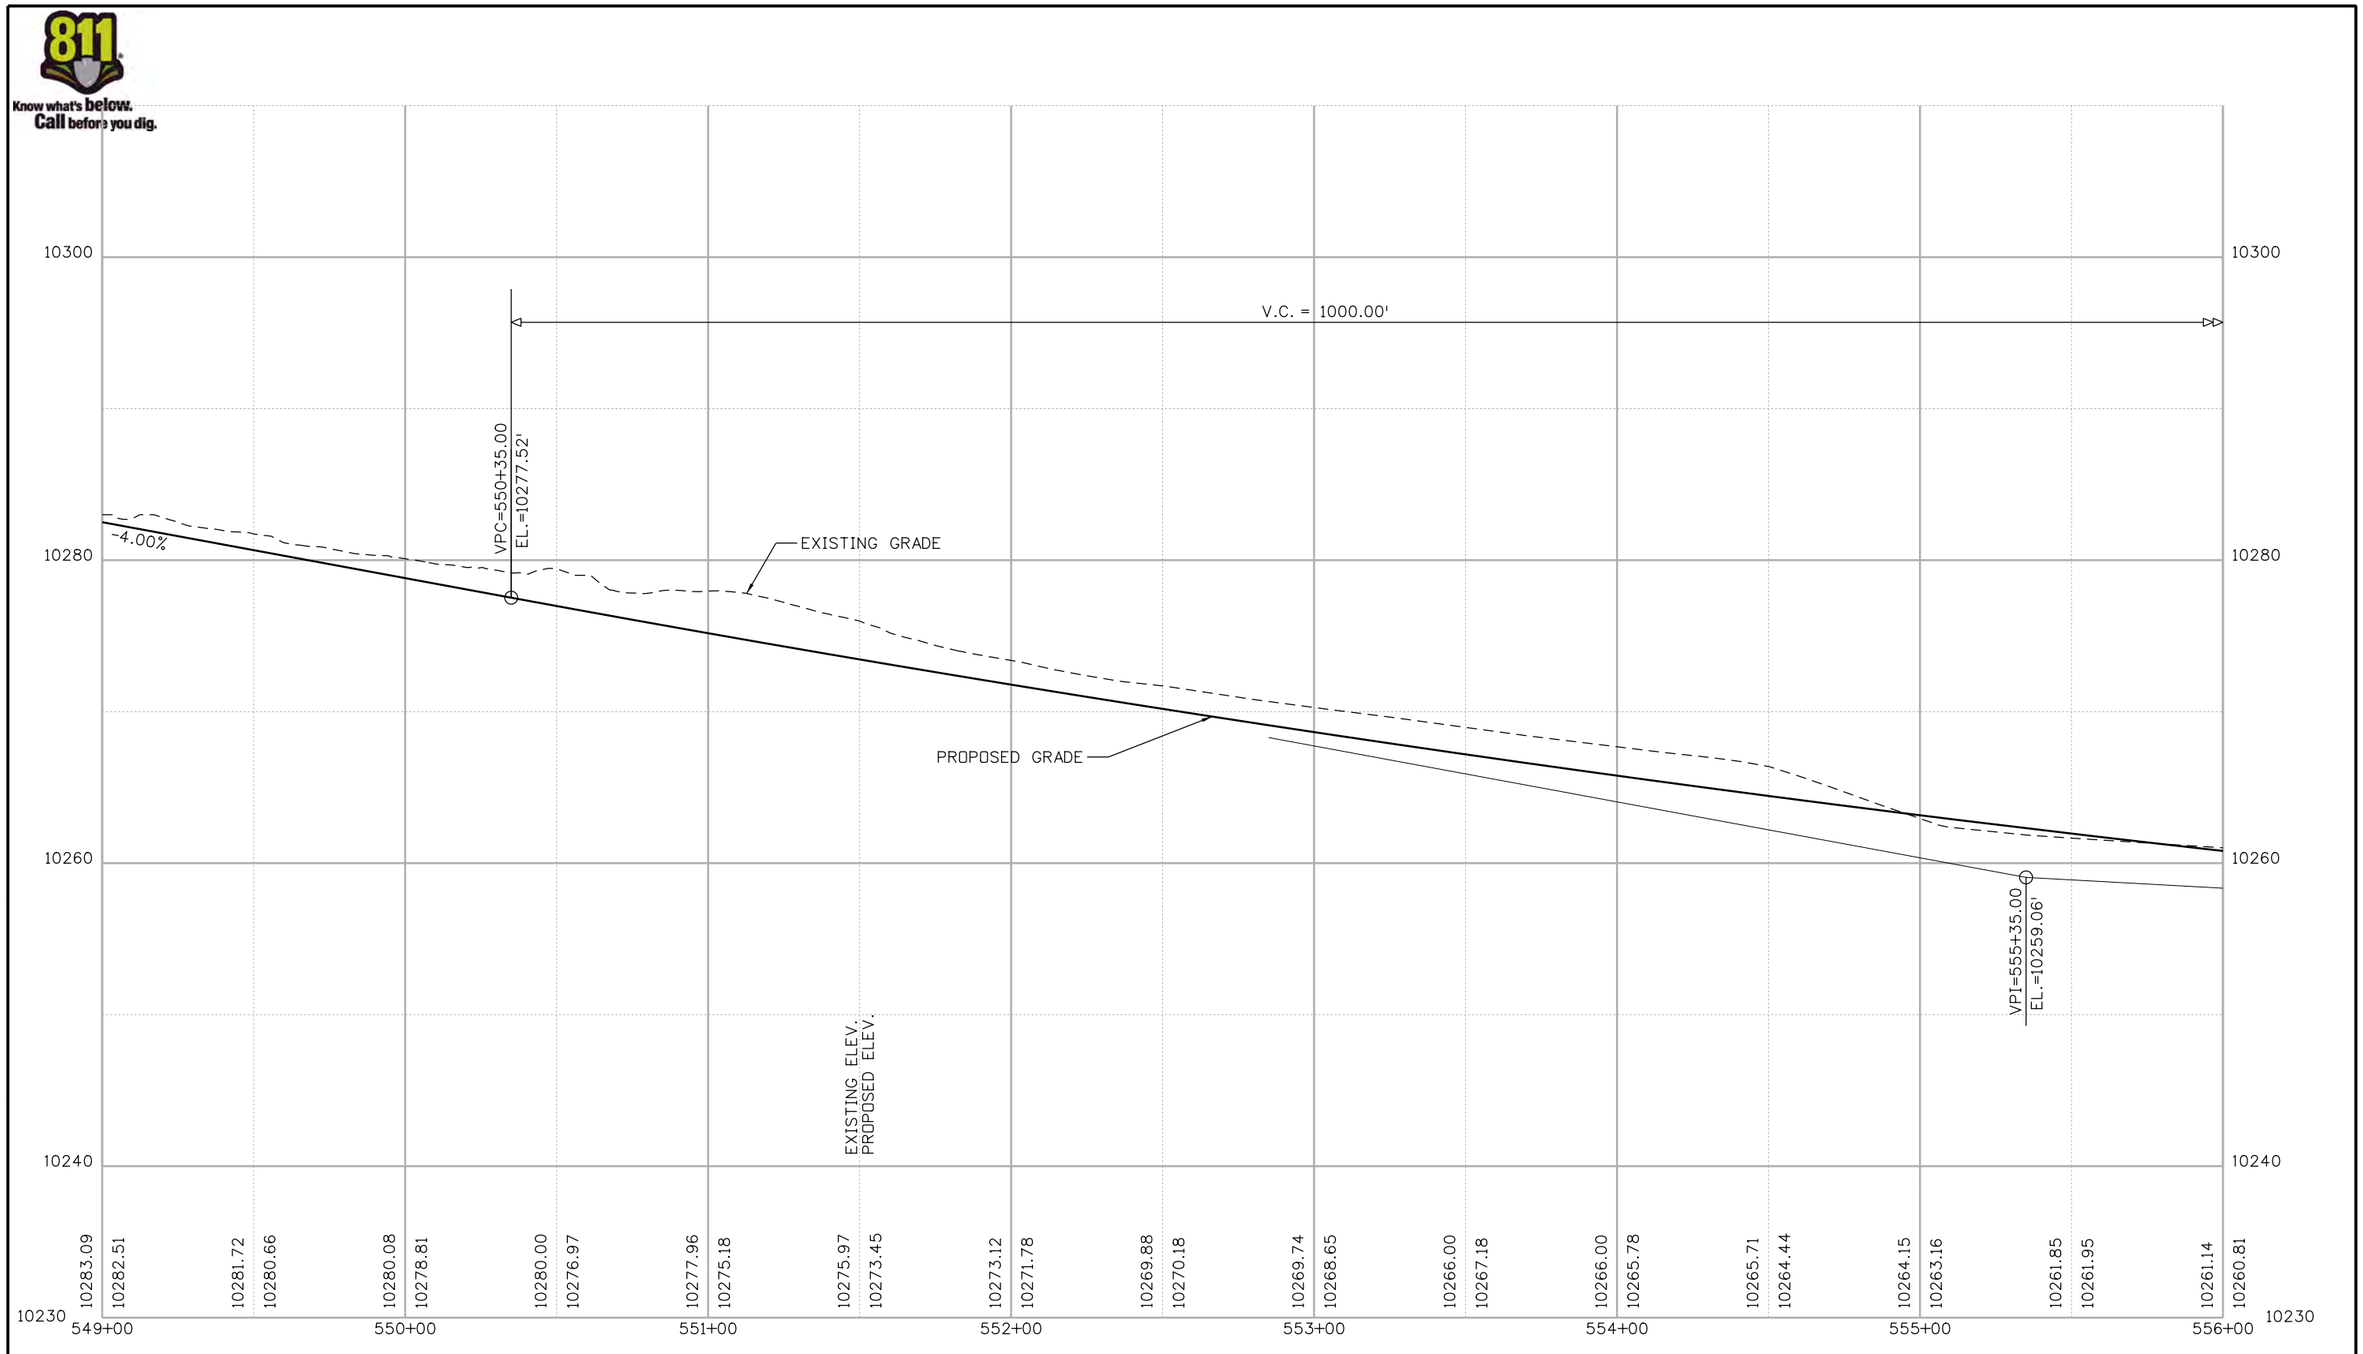

Nikolett 2:50:42 PM P:\1000.005.10 R3 C09 Blue River ACP\Trail Design\Sheets\22768DES_Profile08.dgn

Print Date: 1/10/2020
File Name: 22768DES_Profile08.dgn
Horiz. Scale: 1:50 Vert. Scale: As Noted

Stolfus
5690 DTC Boulevard, Suite 560E
Greenwood Village, CO 80111
Phone: 303-221-2330
Fax: 303-221-2331
www.stolfusandassociates.com

Sheet Revisions		
Date:	Comments	Init.

Colorado Department of Transportation
Region 3
2829 W. Howard Place
Denver, CO 80204
Phone: 303-757-9841
FAX: 303-757-9219

As Constructed
No Revisions:
Revised:
Void:

BLUE RIVER TRAIL
PROFILE

Designer: CSA
Detailer: NG
Sheet Subset: PROFILE
Structure Numbers
Subset Sheets: 08 of 48

Project No./Code
XXXXXXXXX
23001
Sheet Number 84

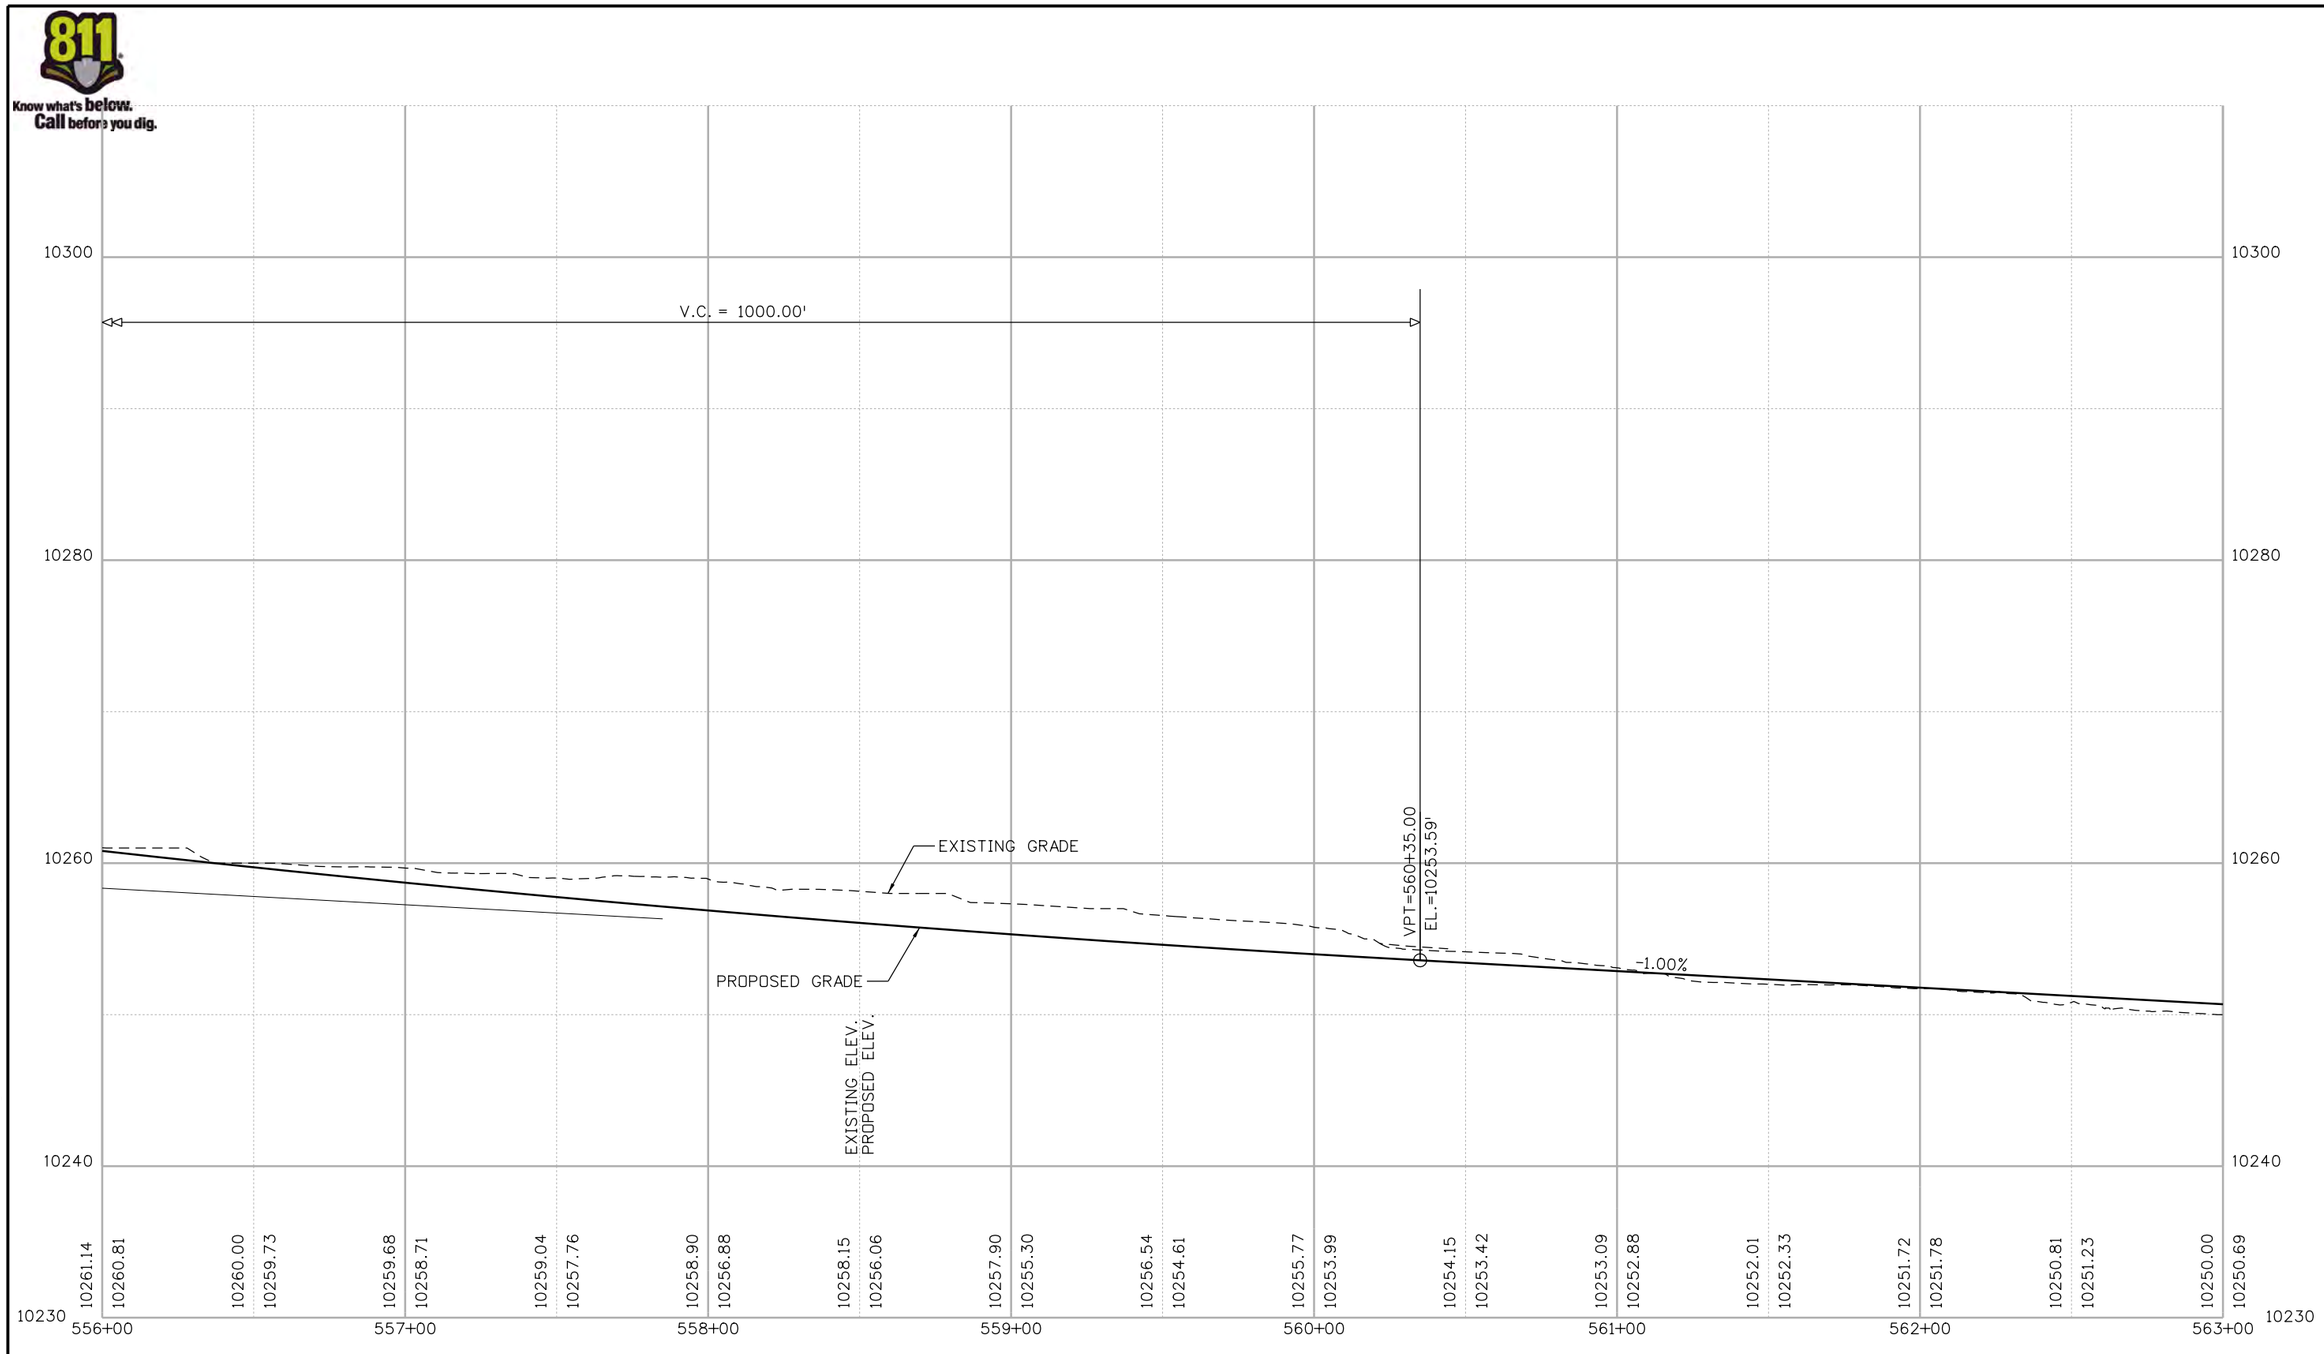

Nikolett 2:50:43 PM P:\1000.005.10 R3 C09 Blue River ACP\Trail Design\Sheets\22768DES_Profile09.dgn

Print Date: 1/10/2020
File Name: 22768DES_Profile09.dgn
Horiz. Scale: 1:50 Vert. Scale: As Noted

Stolfus
5690 DTC Boulevard, Suite 560E
Greenwood Village, CO 80111
Phone: 303-221-2330
Fax: 303-221-2331
www.stolfusandassociates.com

Sheet Revisions		
Date:	Comments	Init.

Colorado Department of Transportation
Region 3
2829 W. Howard Place
Denver, CO 80204
Phone: 303-757-9841
FAX: 303-757-9219

As Constructed
No Revisions:
Revised:
Void:

BLUE RIVER TRAIL
PROFILE

Designer: CSA
Detailer: NG
Sheet Subset: PROFILE
Structure Numbers
Subset Sheets: 09 of 48

Project No./Code
XXXXXXXXX
23001
Sheet Number 85

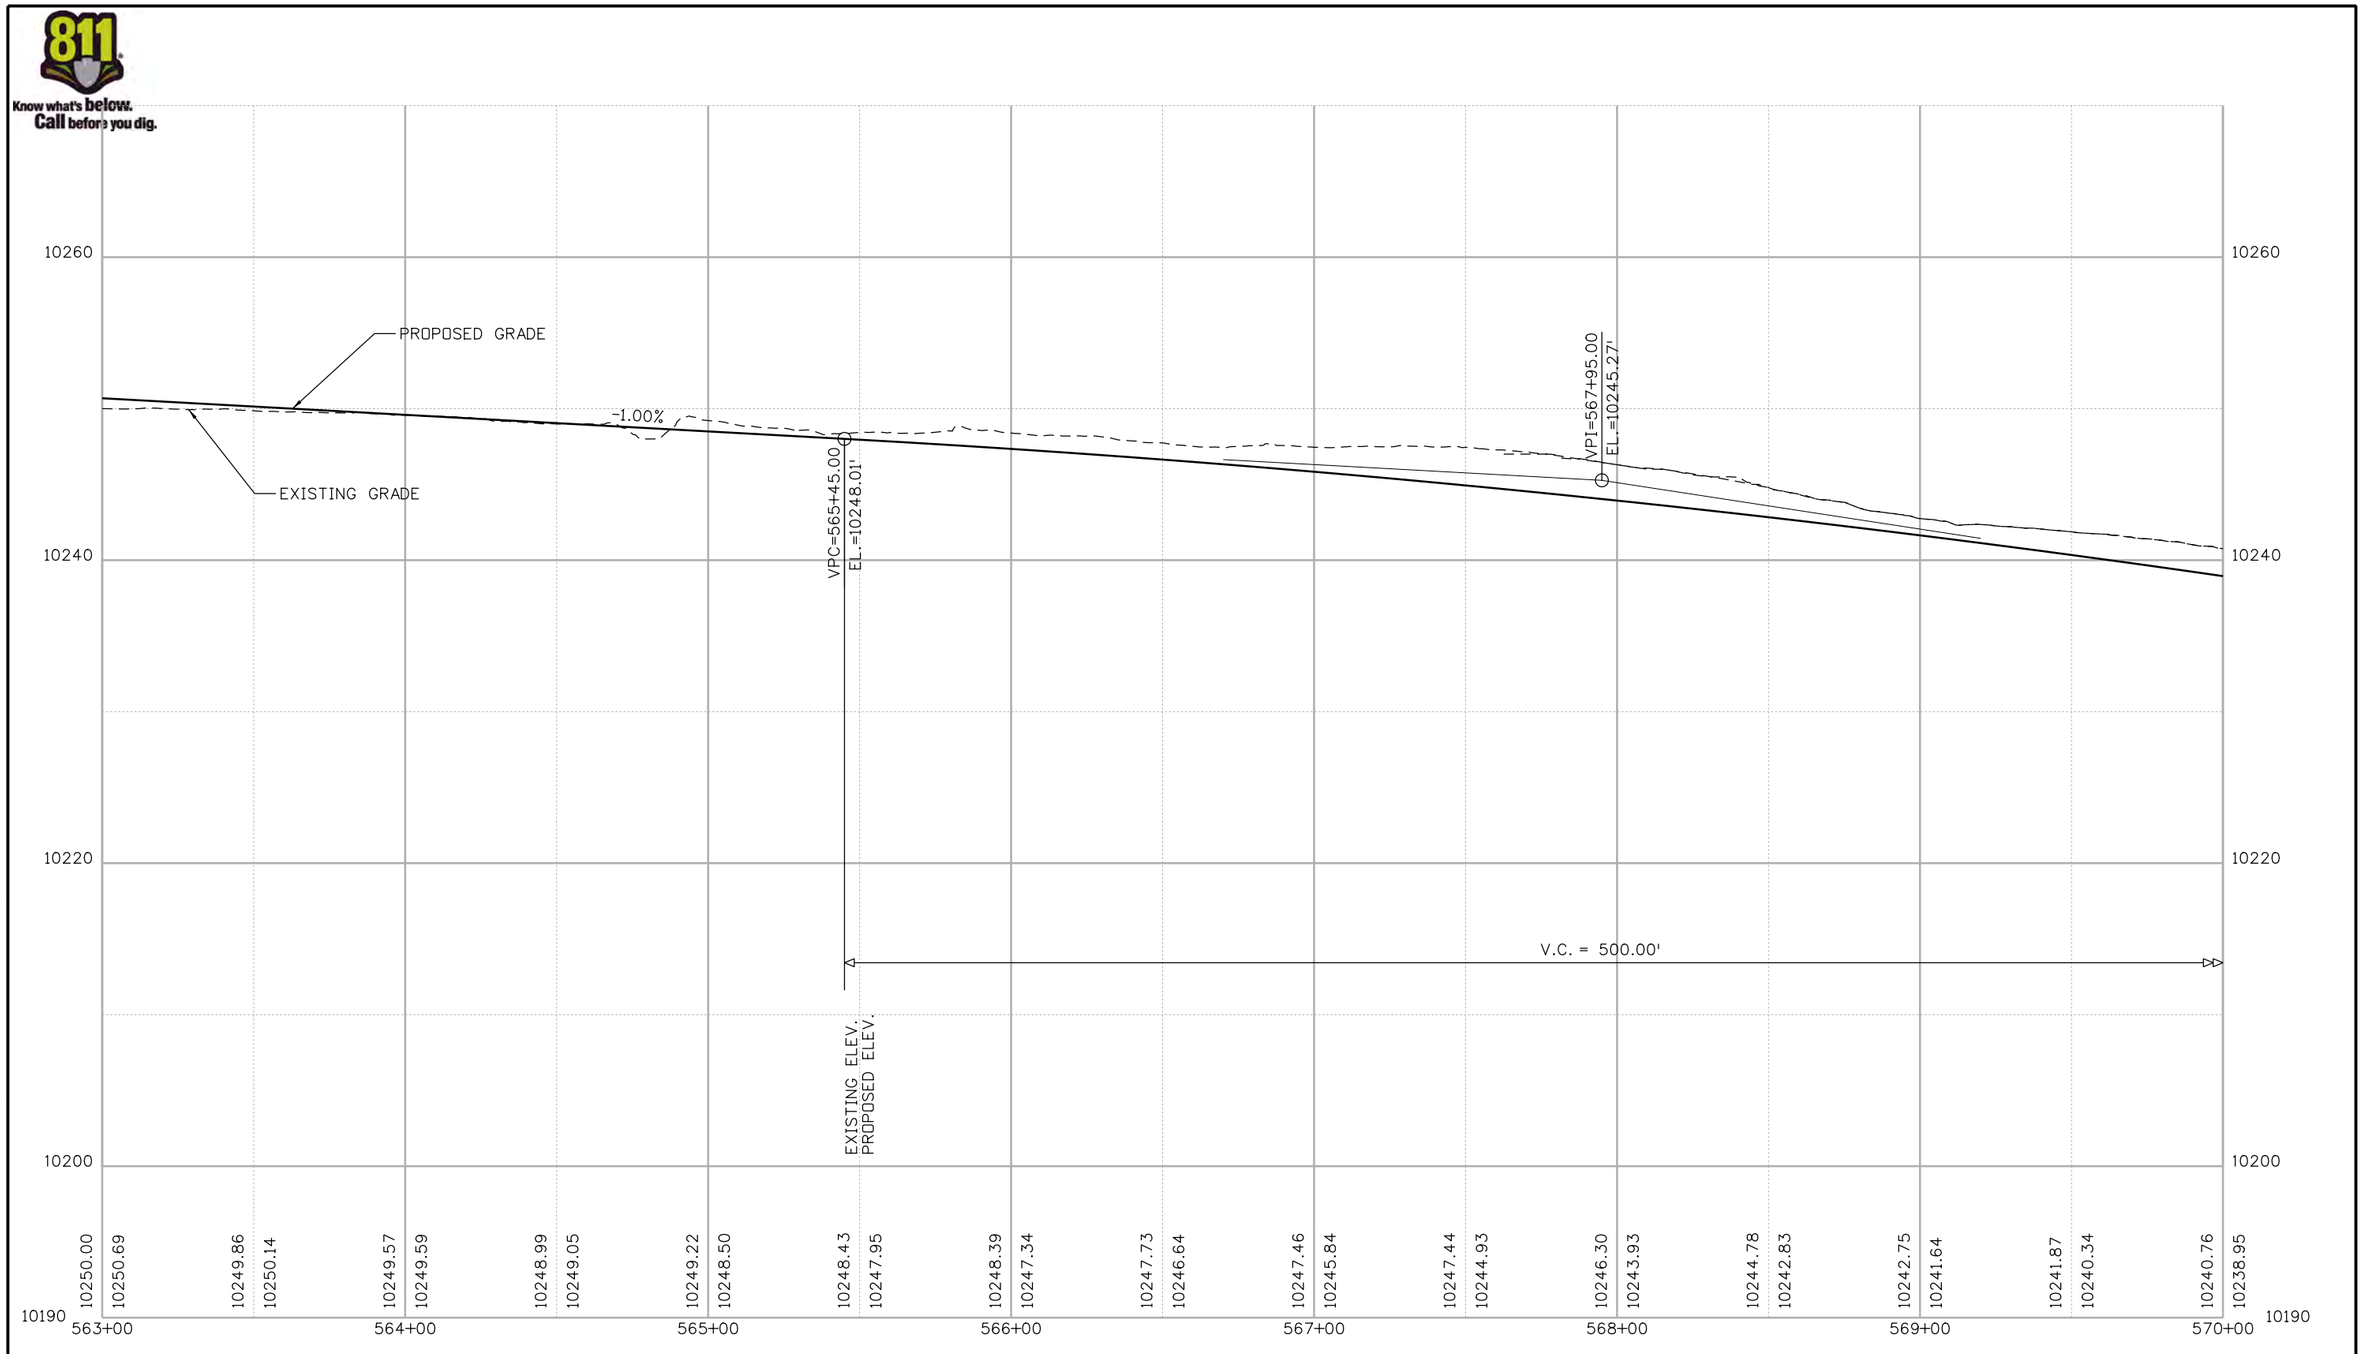

Nikolett 2:50:44 PM P:\1000.005.10 R3 C09 Blue River ACP\Trail Design\Sheets\22768DES_Profile10.dgn

Print Date: 1/10/2020
File Name: 22768DES_Profile10.dgn
Horiz. Scale: 1:50 Vert. Scale: As Noted

Stolfus
5690 DTC Boulevard, Suite 560E
Greenwood Village, CO 80111
Phone: 303-221-2330
Fax: 303-221-2331
www.stolfusandassociates.com

Sheet Revisions		
Date:	Comments	Init.

Colorado Department of Transportation
Region 3
2829 W. Howard Place
Denver, CO 80204
Phone: 303-757-9841
FAX: 303-757-9219

As Constructed
No Revisions:
Revised:
Void:

BLUE RIVER TRAIL
PROFILE

Designer: CSA
Detailer: NG
Sheet Subset: PROFILE
Structure Numbers
Subset Sheets: 10 of 48

Project No./Code
XXXXXXXXX
23001
Sheet Number 86

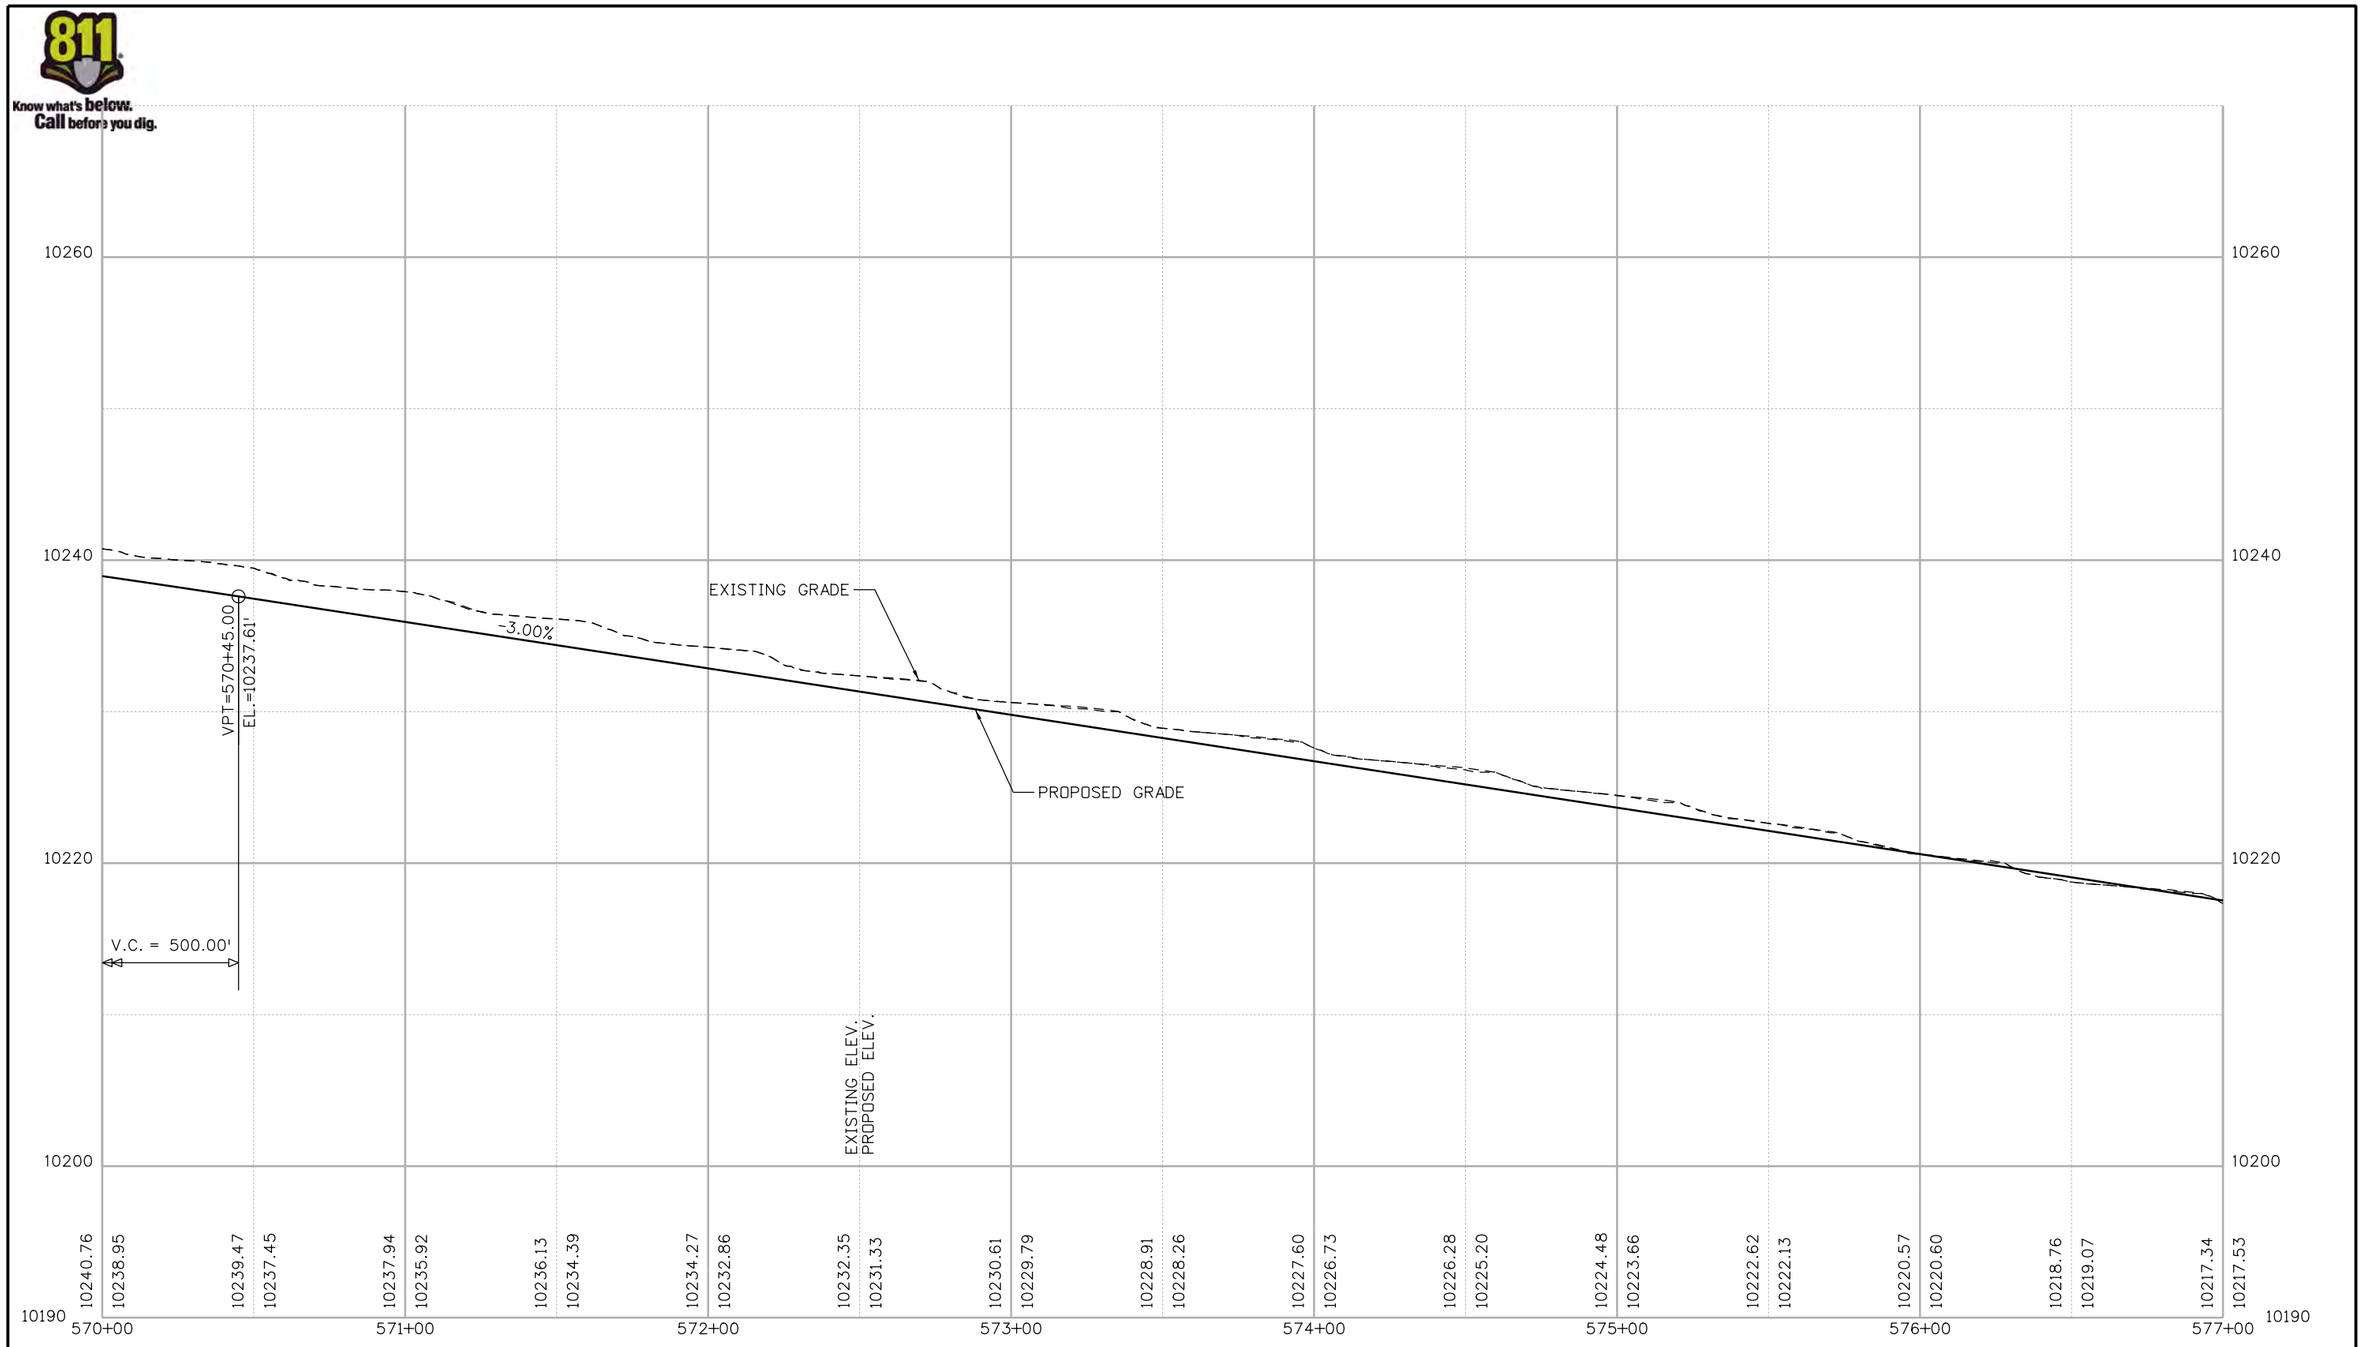

Nikolett 2:50:46 PM P:\1000.005.10 R3 C09 Blue River ACP\Trail Design\Sheets\22768DES_Profile11.dgn

Print Date: 1/10/2020
File Name: 22768DES_Profile11.dgn
Horiz. Scale: 1:50 Vert. Scale: As Noted

Stolfus
5690 DTC Boulevard, Suite 560E
Greenwood Village, CO 80111
Phone: 303-221-2330
Fax: 303-221-2331
www.stolfusandassociates.com

Sheet Revisions		
Date:	Comments	Init.

Colorado Department of Transportation
2829 W. Howard Place
Denver, CO 80204
Phone: 303-757-9841
FAX: 303-757-9219
Region 3

As Constructed
No Revisions:
Revised:
Void:

BLUE RIVER TRAIL
PROFILE

Designer:	CSA	Structure Numbers	
Detailer:	NG		
Sheet Subset:	PROFILE	Subset Sheets:	11 of 48

Project No./Code
XXXXXXXXX
23001
Sheet Number 87

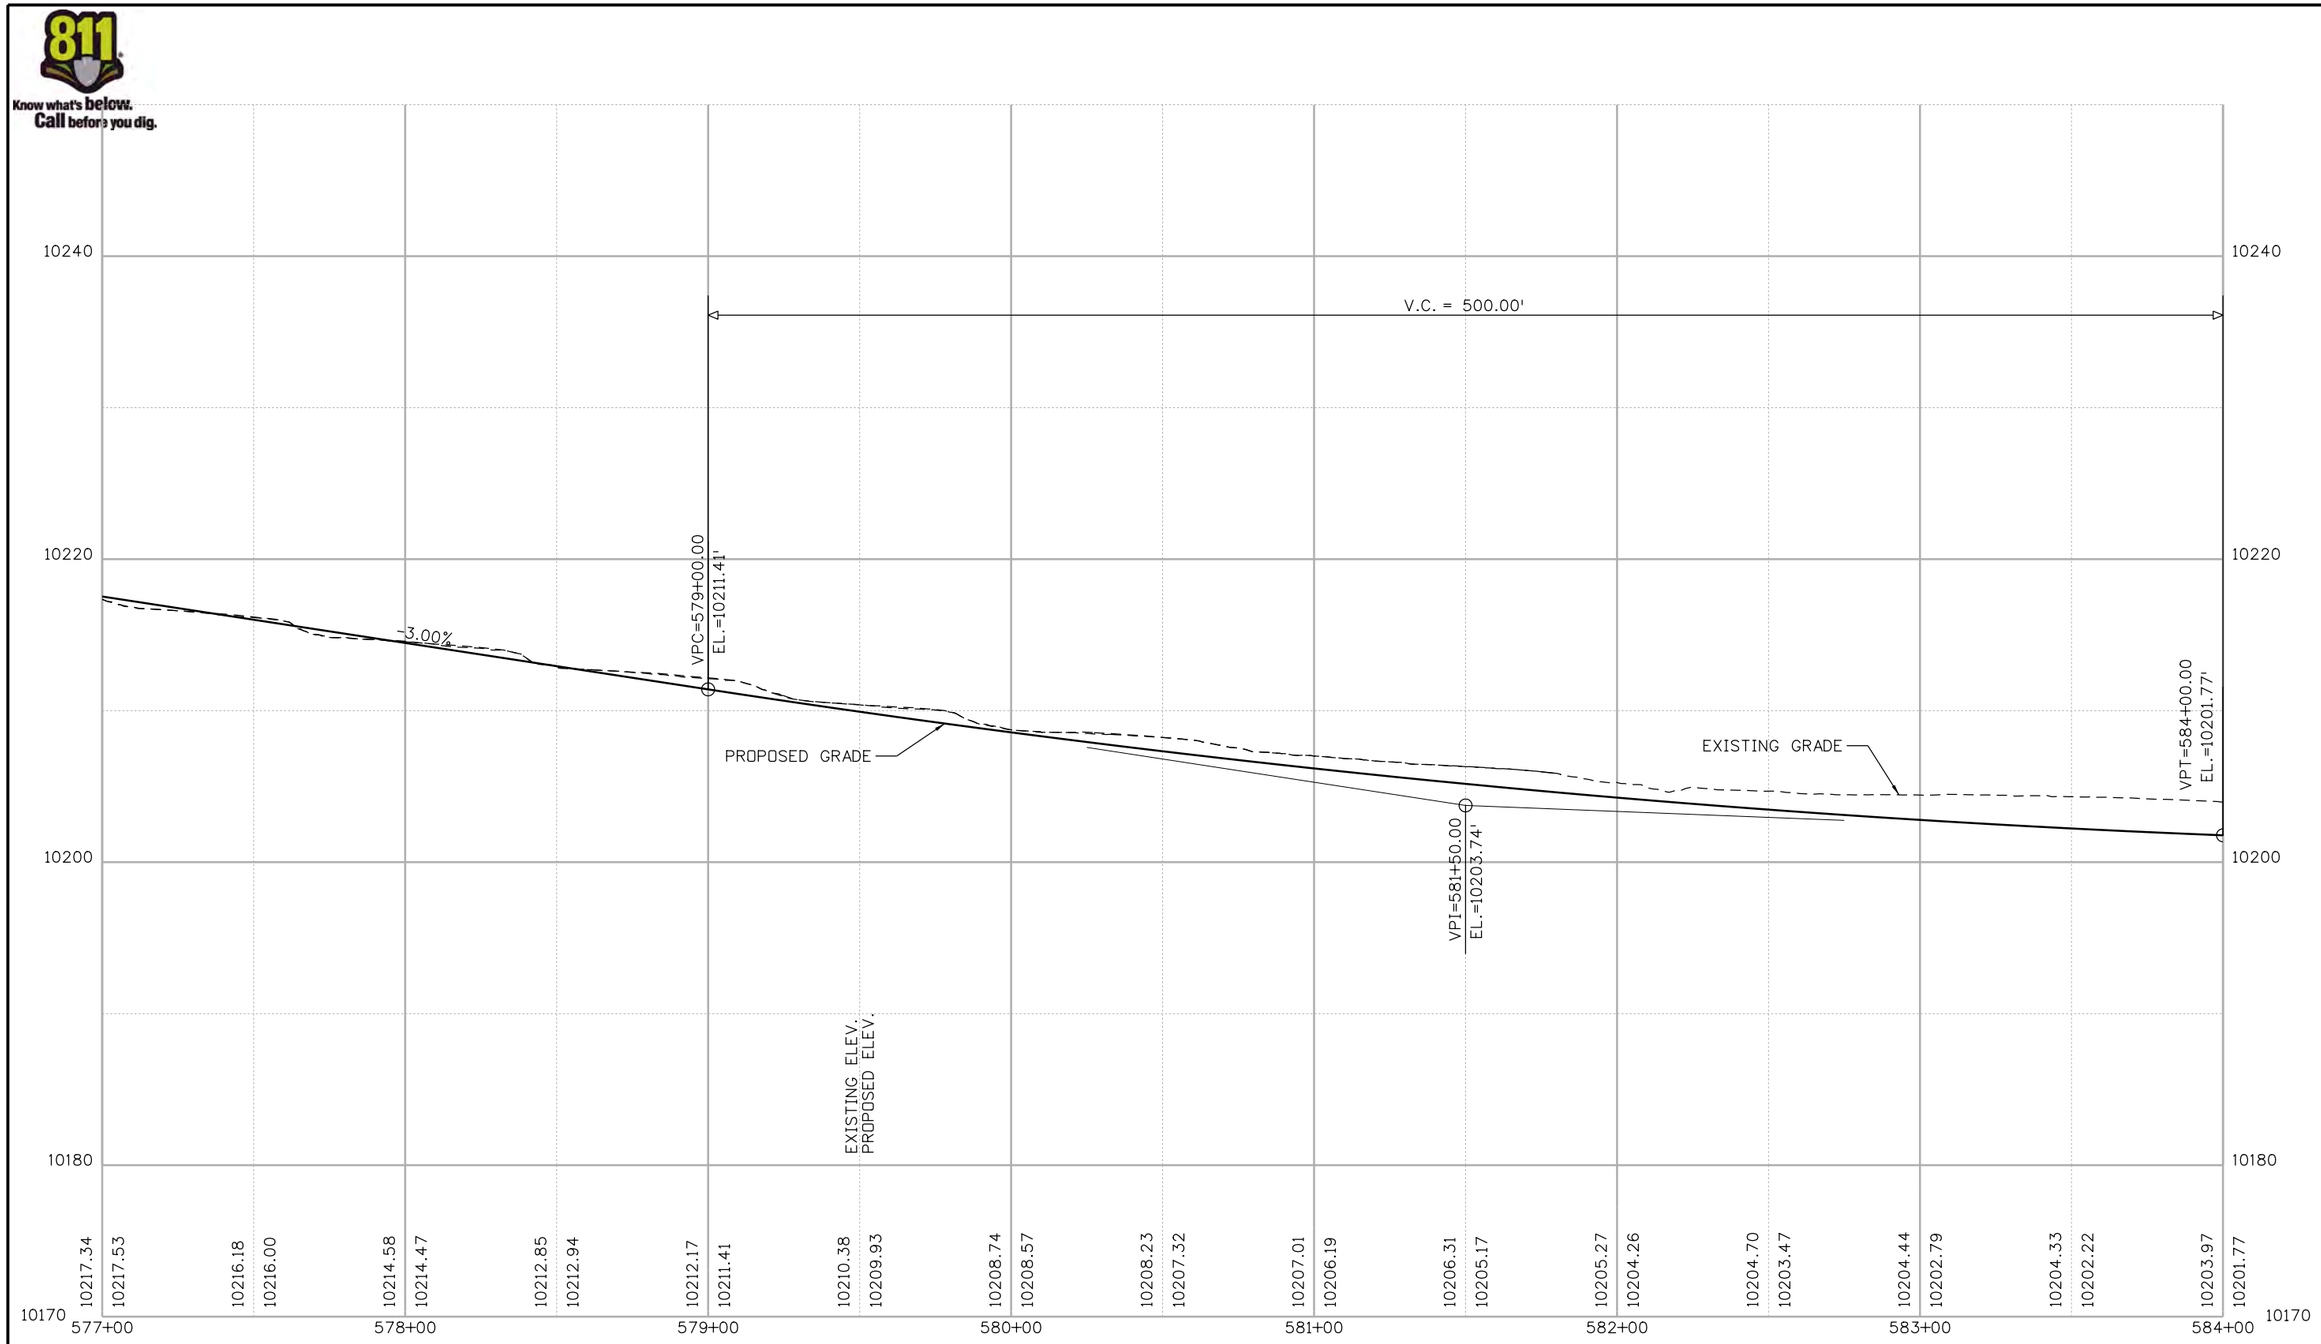

Nikolett 2:50:47 PM P:\1000.005.10 R3 C09 Blue River ACP\Trail Design\Sheets\22768DES_Profile12.dgn

Print Date: 1/10/2020
File Name: 22768DES_Profile12.dgn
Horiz. Scale: 1:50 Vert. Scale: As Noted

Stolfus
5690 DTC Boulevard, Suite 560E
Greenwood Village, CO 80111
Phone: 303-221-2330
Fax: 303-221-2331
www.stolfusandassociates.com

Sheet Revisions		
Date:	Comments	Init.

Colorado Department of Transportation
Region 3
2829 W. Howard Place
Denver, CO 80204
Phone: 303-757-9841
FAX: 303-757-9219

As Constructed
No Revisions:
Revised:
Void:

BLUE RIVER TRAIL
PROFILE

Designer: CSA
Detailer: NG
Sheet Subset: PROFILE
Structure Numbers
Subset Sheets: 12 of 48

Project No./Code
XXXXXXXXX
23001
Sheet Number 88

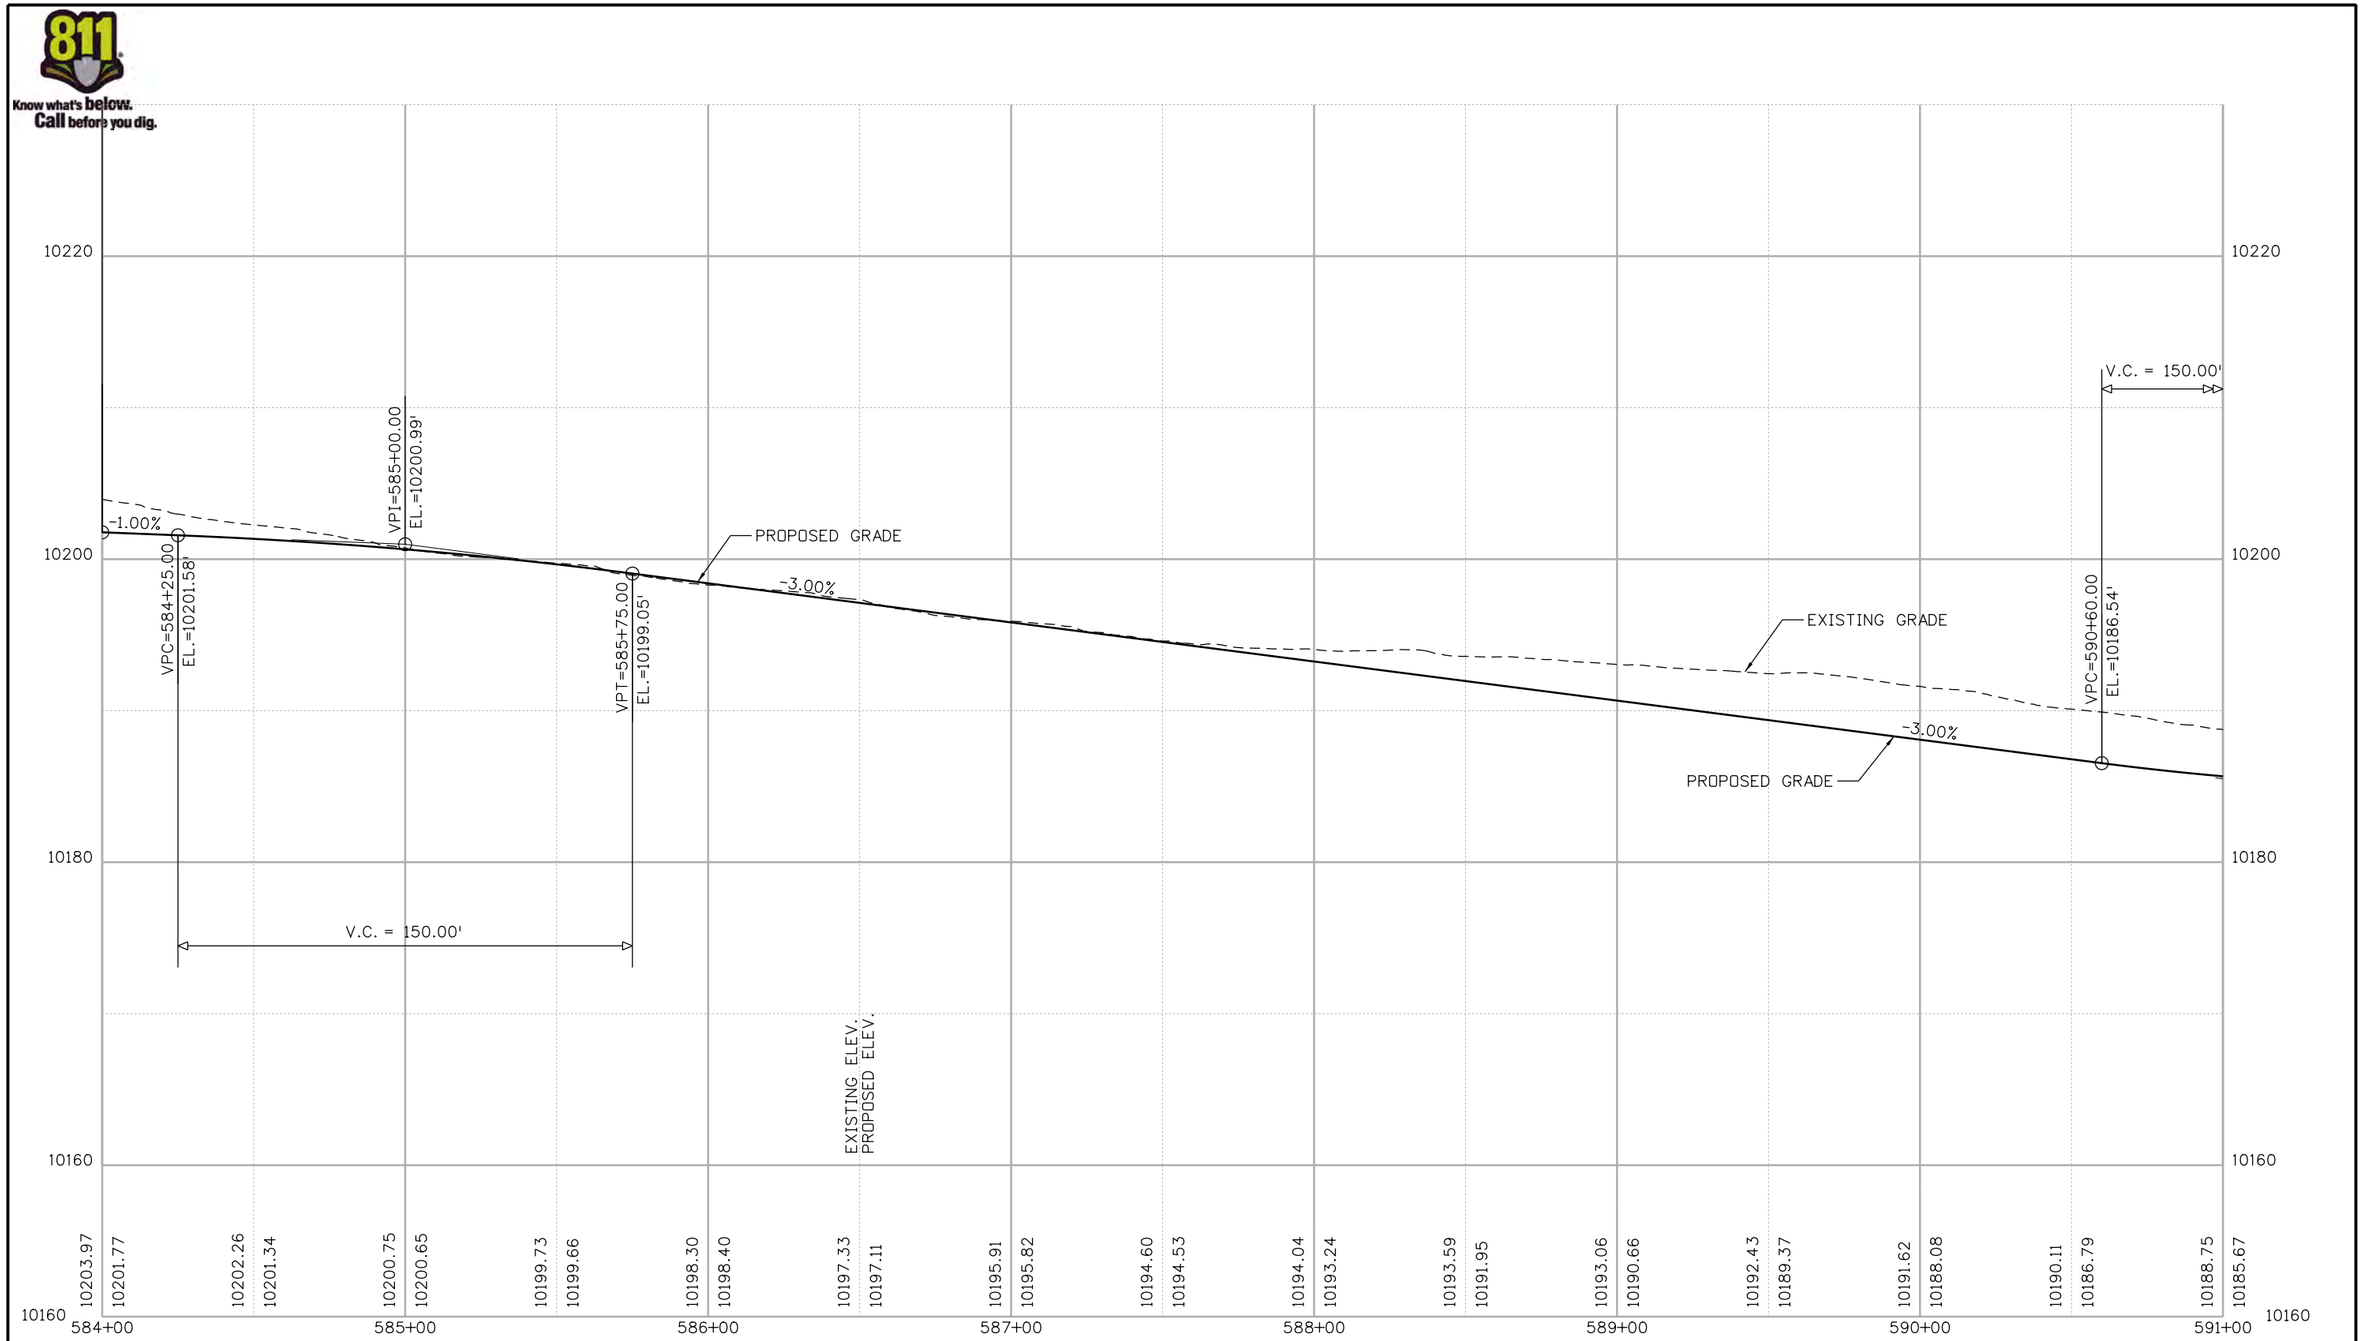

Nikolett 2:50:48 PM P:\1000.005.10 R3 C09 Blue River ACP\Trail Design\Sheets\22768DES_Profile13.dgn

Print Date: 1/10/2020
File Name: 22768DES_Profile13.dgn
Horiz. Scale: 1:50 Vert. Scale: As Noted

Stolfus
5690 DTC Boulevard, Suite 560E
Greenwood Village, CO 80111
Phone: 303-221-2330
Fax: 303-221-2331
www.stolfusandassociates.com

Sheet Revisions		
Date:	Comments	Init.

Colorado Department of Transportation
2829 W. Howard Place
Denver, CO 80204
Phone: 303-757-9841
FAX: 303-757-9219
Region 3

As Constructed
No Revisions:
Revised:
Void:

BLUE RIVER TRAIL
PROFILE

Designer: CSA
Detailer: NG
Sheet Subset: PROFILE
Structure Numbers
Subset Sheets: 13 of 48

Project No./Code
XXXXXXXXX
23001
Sheet Number 89

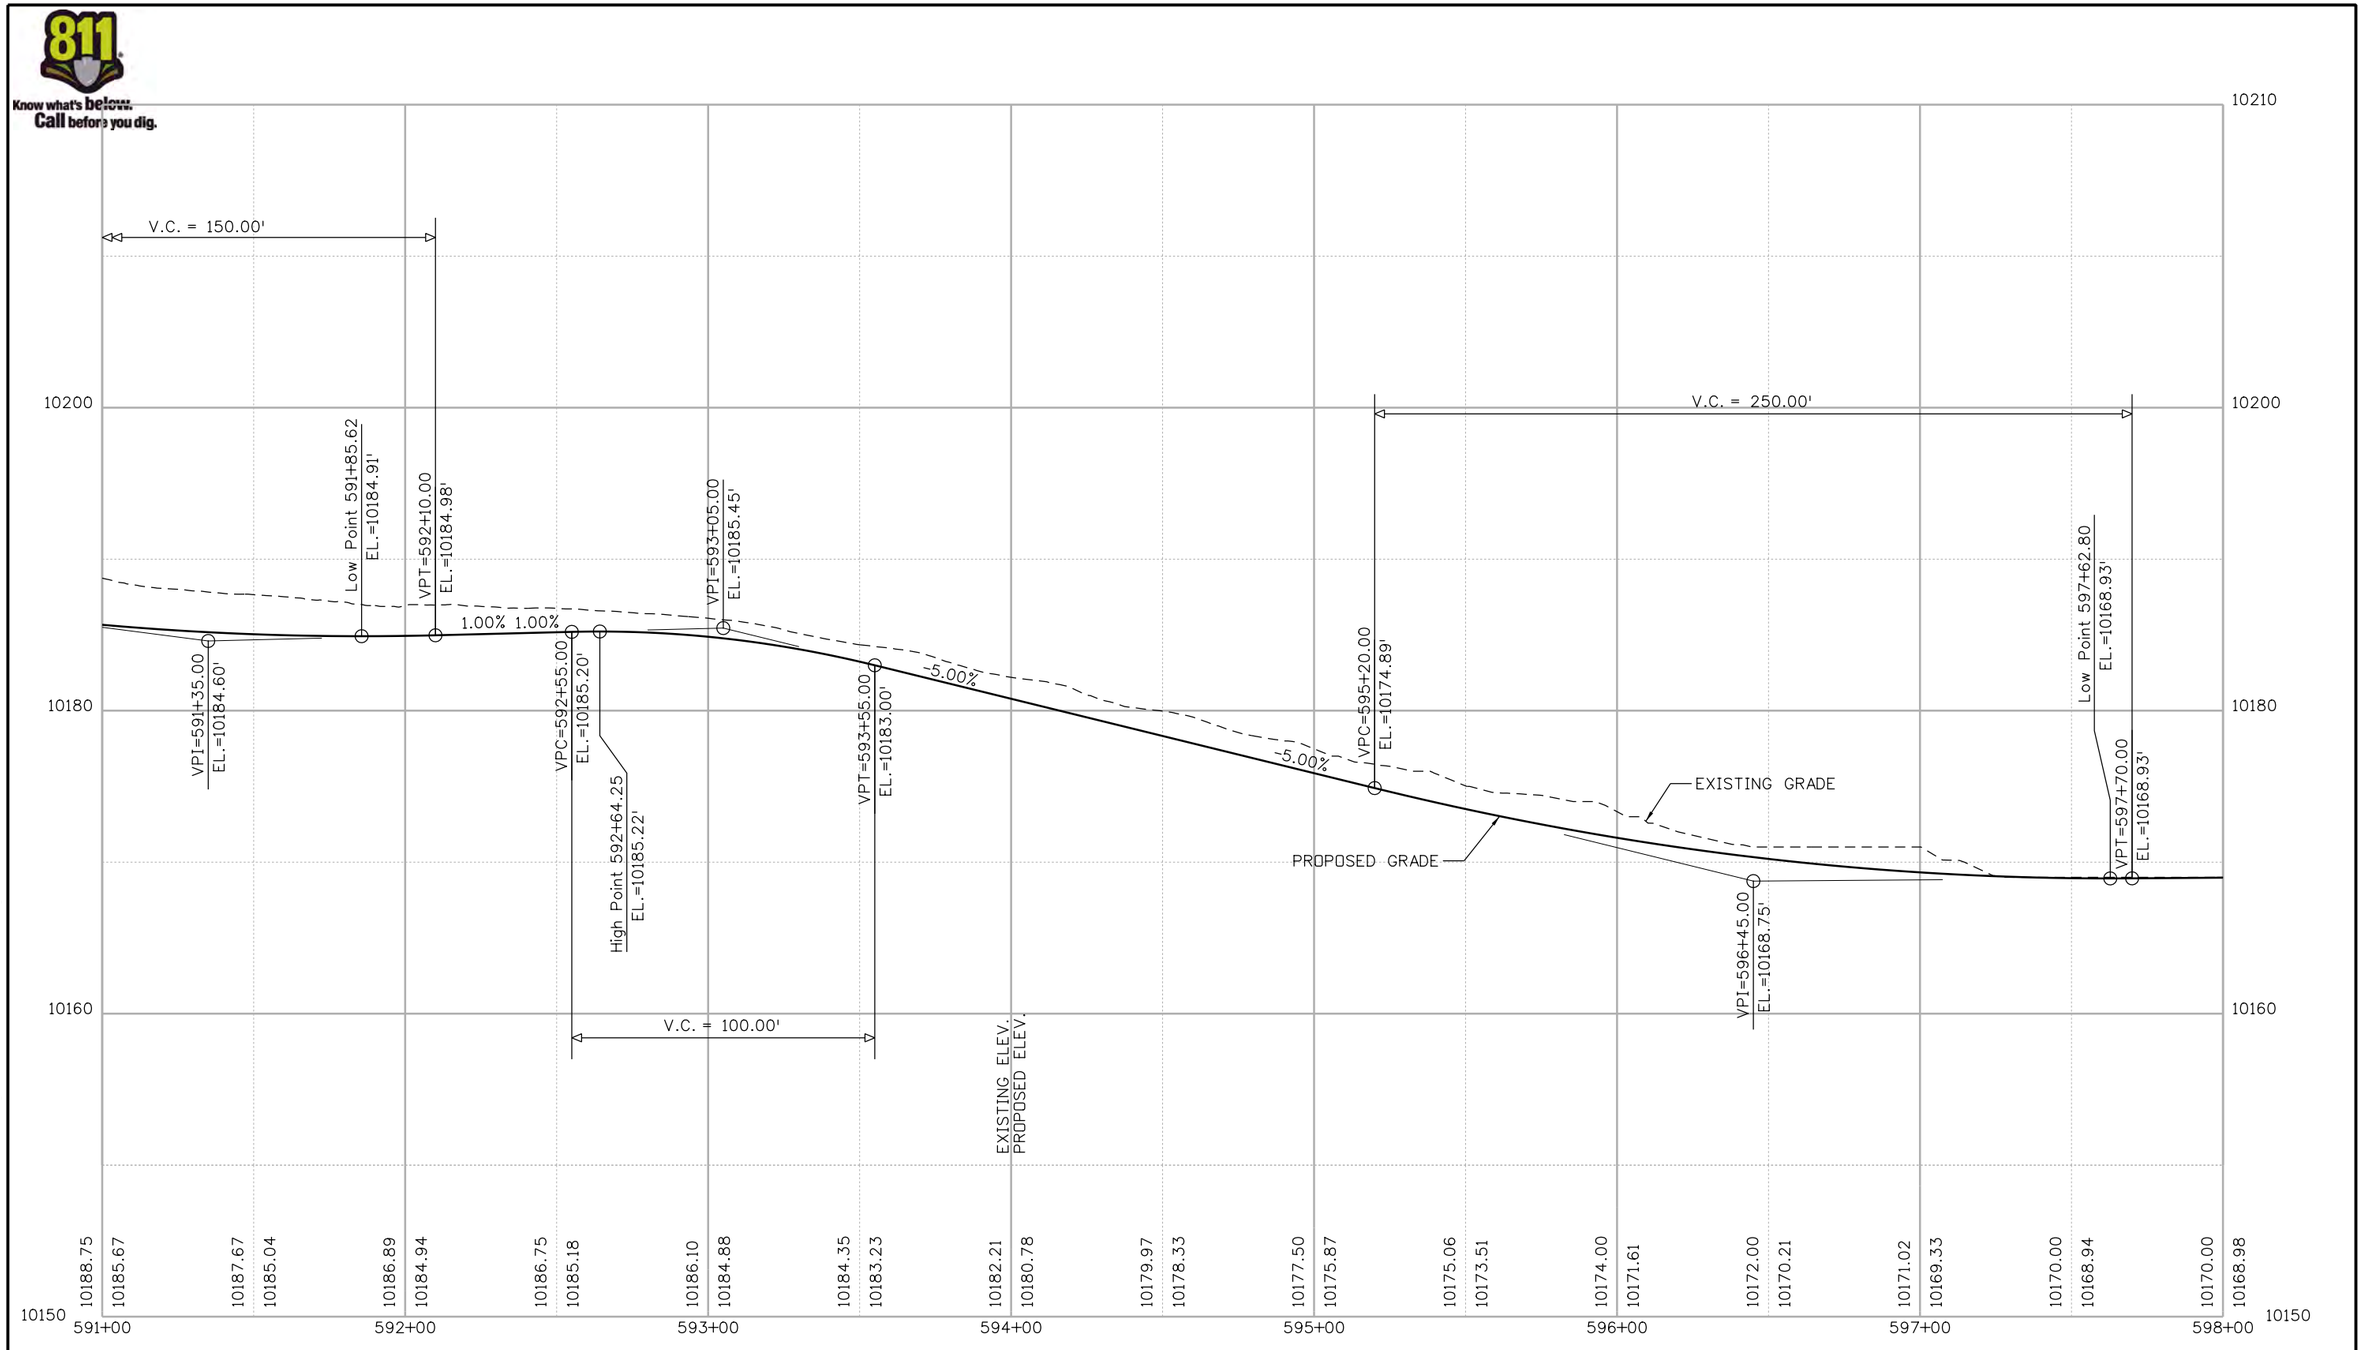

Nikolett 2:50:49 PM P:\1000.005.10 R3 C09 Blue River ACP\Trail Design\Sheets\22768DES_Profile14.dgn

Print Date: 1/10/2020
File Name: 22768DES_Profile14.dgn
Horiz. Scale: 1:50 Vert. Scale: As Noted

Stolfus
5690 DTC Boulevard, Suite 560E
Greenwood Village, CO 80111
Phone: 303-221-2330
Fax: 303-221-2331
www.stolfusandassociates.com

Sheet Revisions		
Date:	Comments	Init.

Colorado Department of Transportation
Region 3
2829 W. Howard Place
Denver, CO 80204
Phone: 303-757-9841
FAX: 303-757-9219

As Constructed
No Revisions:
Revised:
Void:

BLUE RIVER TRAIL
PROFILE

Designer: CSA
Detailer: NG
Sheet Subset: PROFILE
Structure Numbers
Subset Sheets: 14 of 48

Project No./Code
XXXXXXXXX
23001
Sheet Number 90

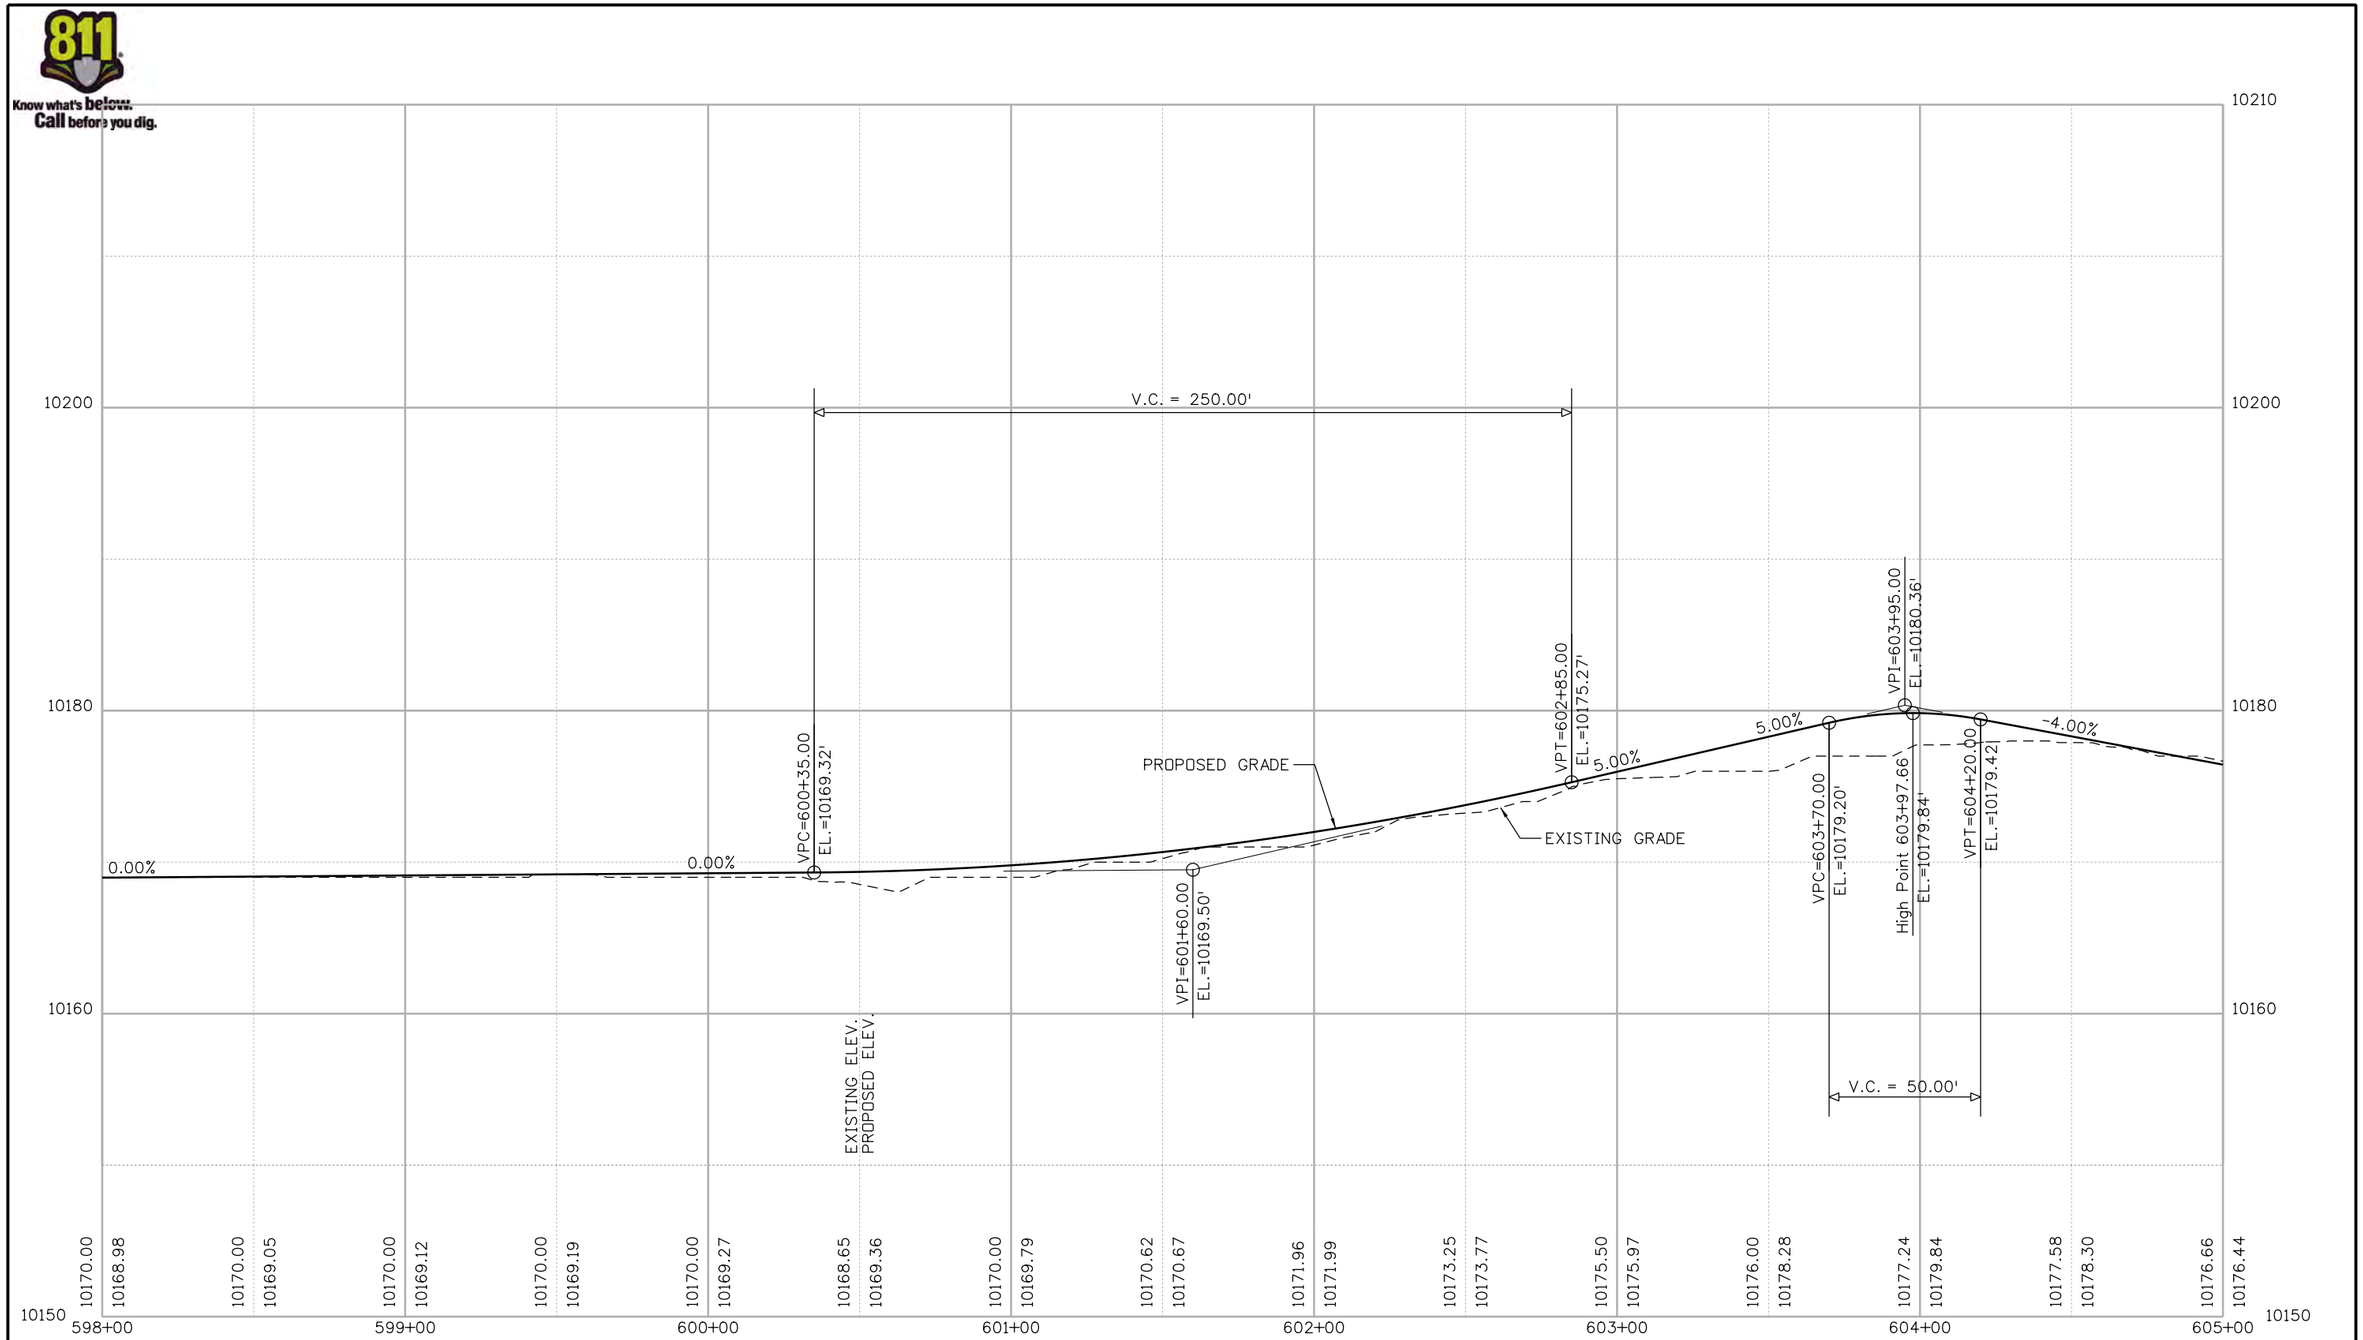

Nikolett 2:50:50 PM P:\1000.005.10 R3 C09 Blue River ACP\Trail Design\Sheets\22768DES_Profile15.dgn

Print Date: 1/10/2020
File Name: 22768DES_Profile15.dgn
Horiz. Scale: 1:50 Vert. Scale: As Noted

Stolfus
5690 DTC Boulevard, Suite 560E
Greenwood Village, CO 80111
Phone: 303-221-2330
Fax: 303-221-2331
www.stolfusandassociates.com

Sheet Revisions		
Date:	Comments	Init.

Colorado Department of Transportation
Region 3
2829 W. Howard Place
Denver, CO 80204
Phone: 303-757-9841
FAX: 303-757-9219

As Constructed
No Revisions:
Revised:
Void:

BLUE RIVER TRAIL
PROFILE

Designer:	CSA	Structure Numbers	
Detailer:	NG		
Sheet Subset:	PROFILE	Subset Sheets:	15 of 48

Project No./Code
XXXXXXXXX
23001
Sheet Number 91

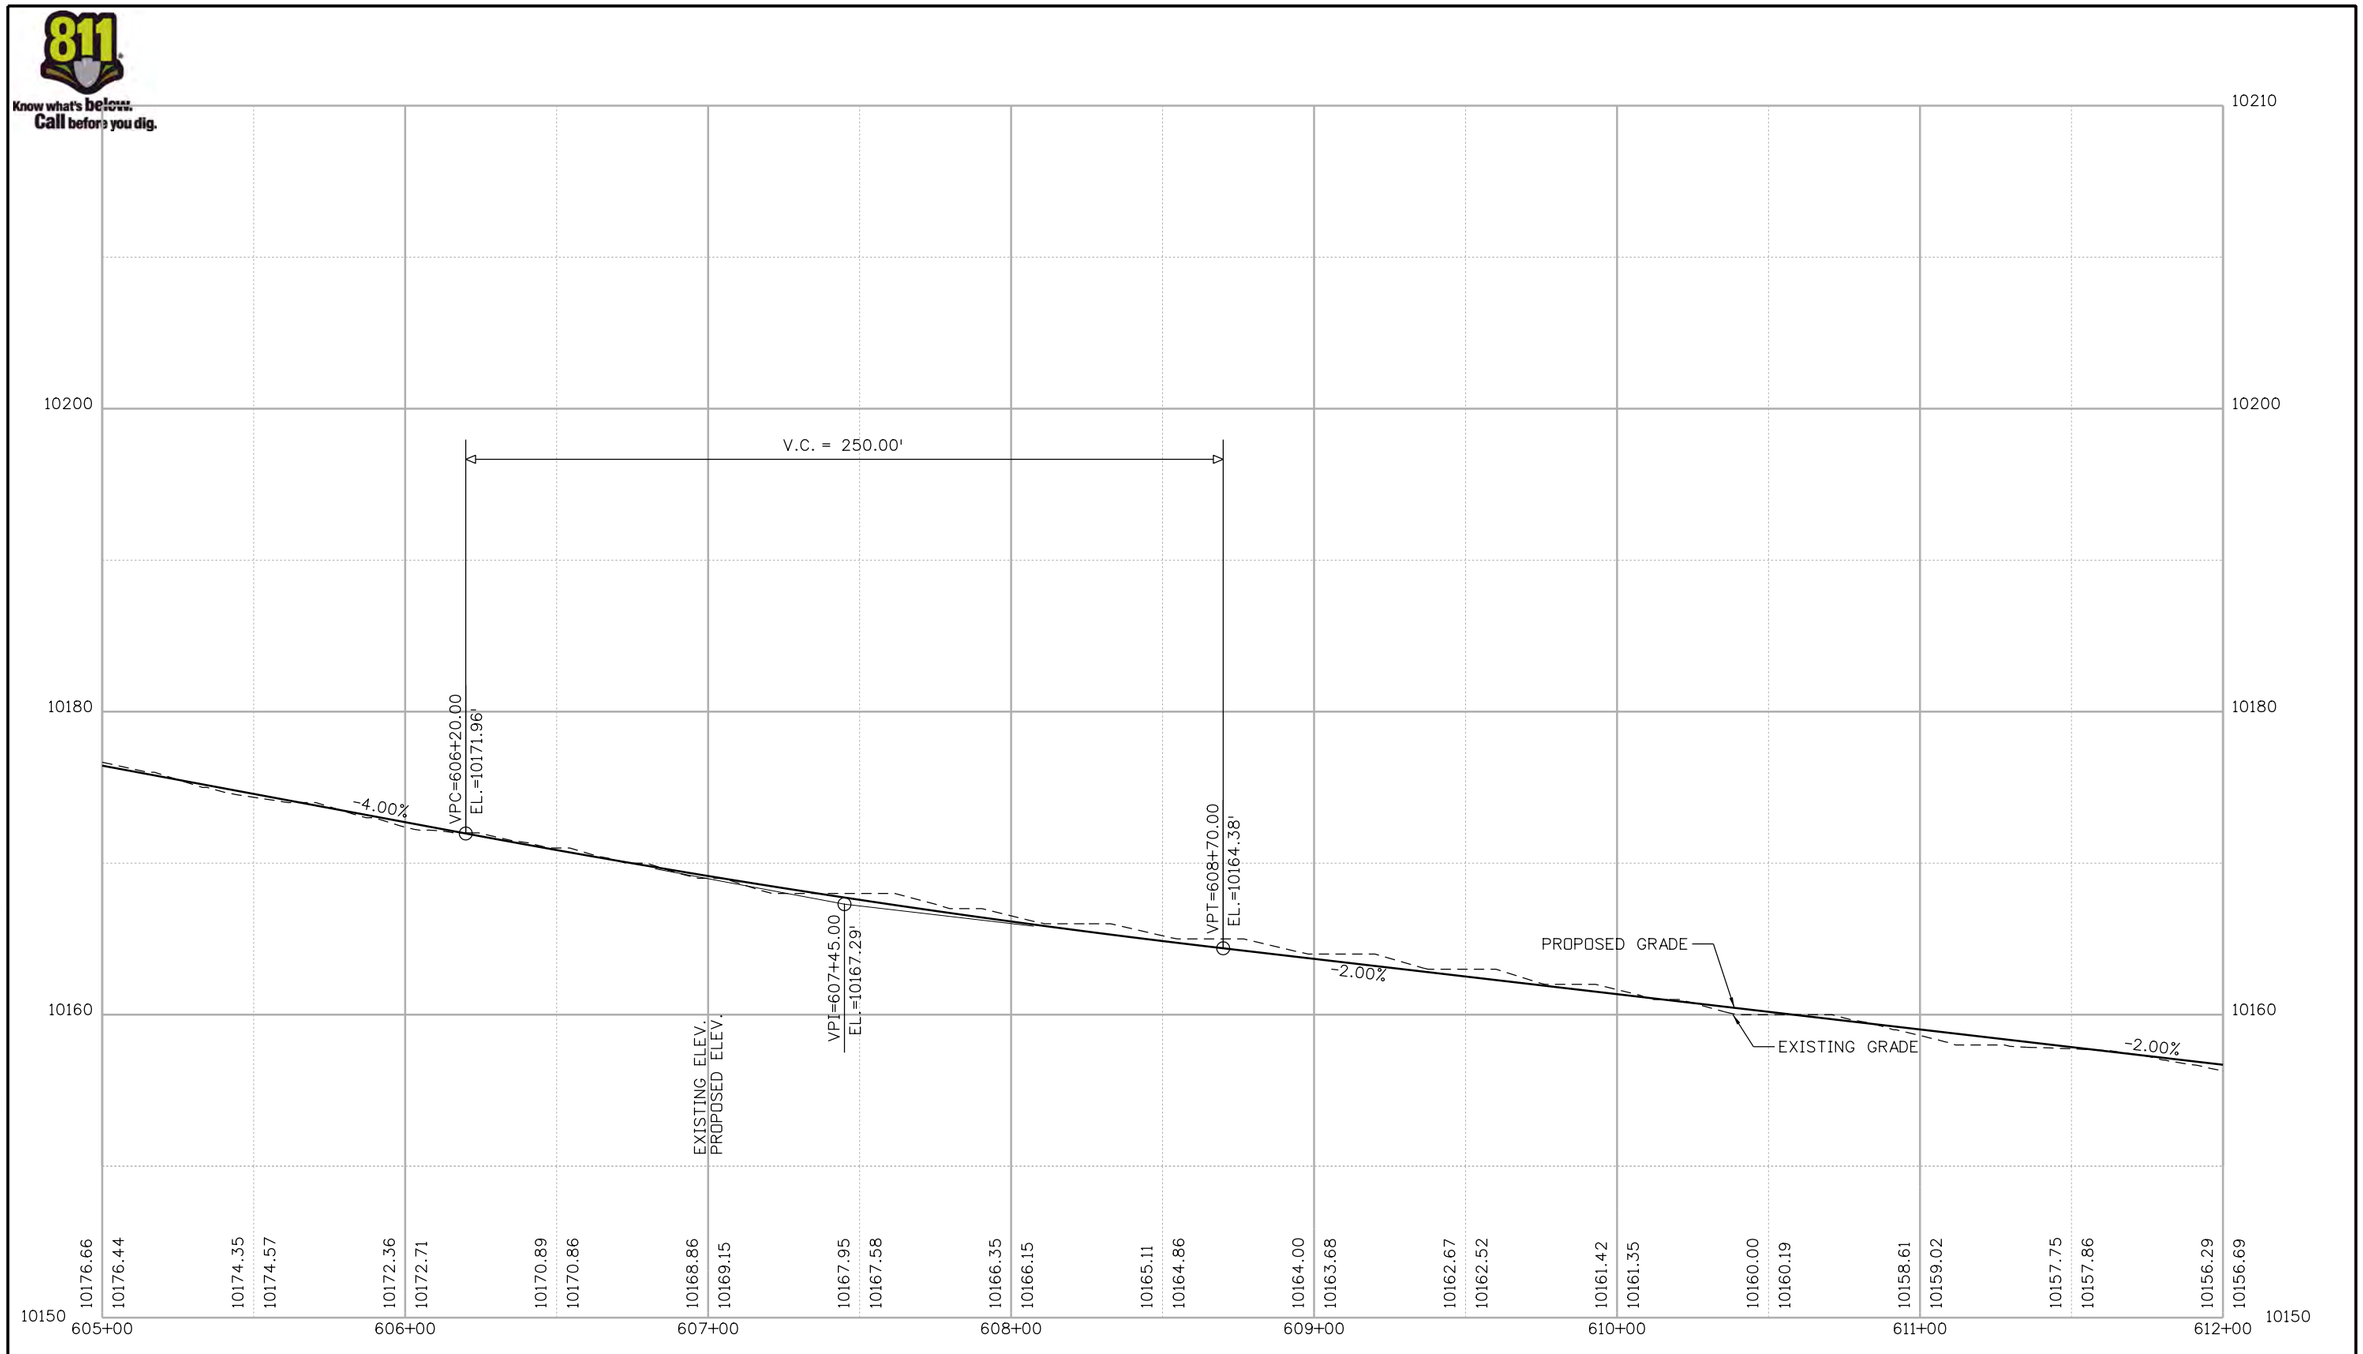

Nikolett 2:50:51 PM P:\1000.005.10 R3 C09 Blue River ACP\Trail Design\Sheets\22768DES_Profile16.dgn

Print Date: 1/10/2020
File Name: 22768DES_Profile16.dgn
Horiz. Scale: 1:50 Vert. Scale: As Noted

Stolfus
5690 DTC Boulevard, Suite 560E
Greenwood Village, CO 80111
Phone: 303-221-2330
Fax: 303-221-2331
www.stolfusandassociates.com

Sheet Revisions		
Date:	Comments	Init.

Colorado Department of Transportation
Region 3
2829 W. Howard Place
Denver, CO 80204
Phone: 303-757-9841
FAX: 303-757-9219

As Constructed
No Revisions:
Revised:
Void:

BLUE RIVER TRAIL PROFILE

Designer: CSA
Detailer: NG
Sheet Subset: PROFILE
Structure Numbers
Subset Sheets: 16 of 48

Project No./Code
XXXXXXXXX
23001
Sheet Number 92

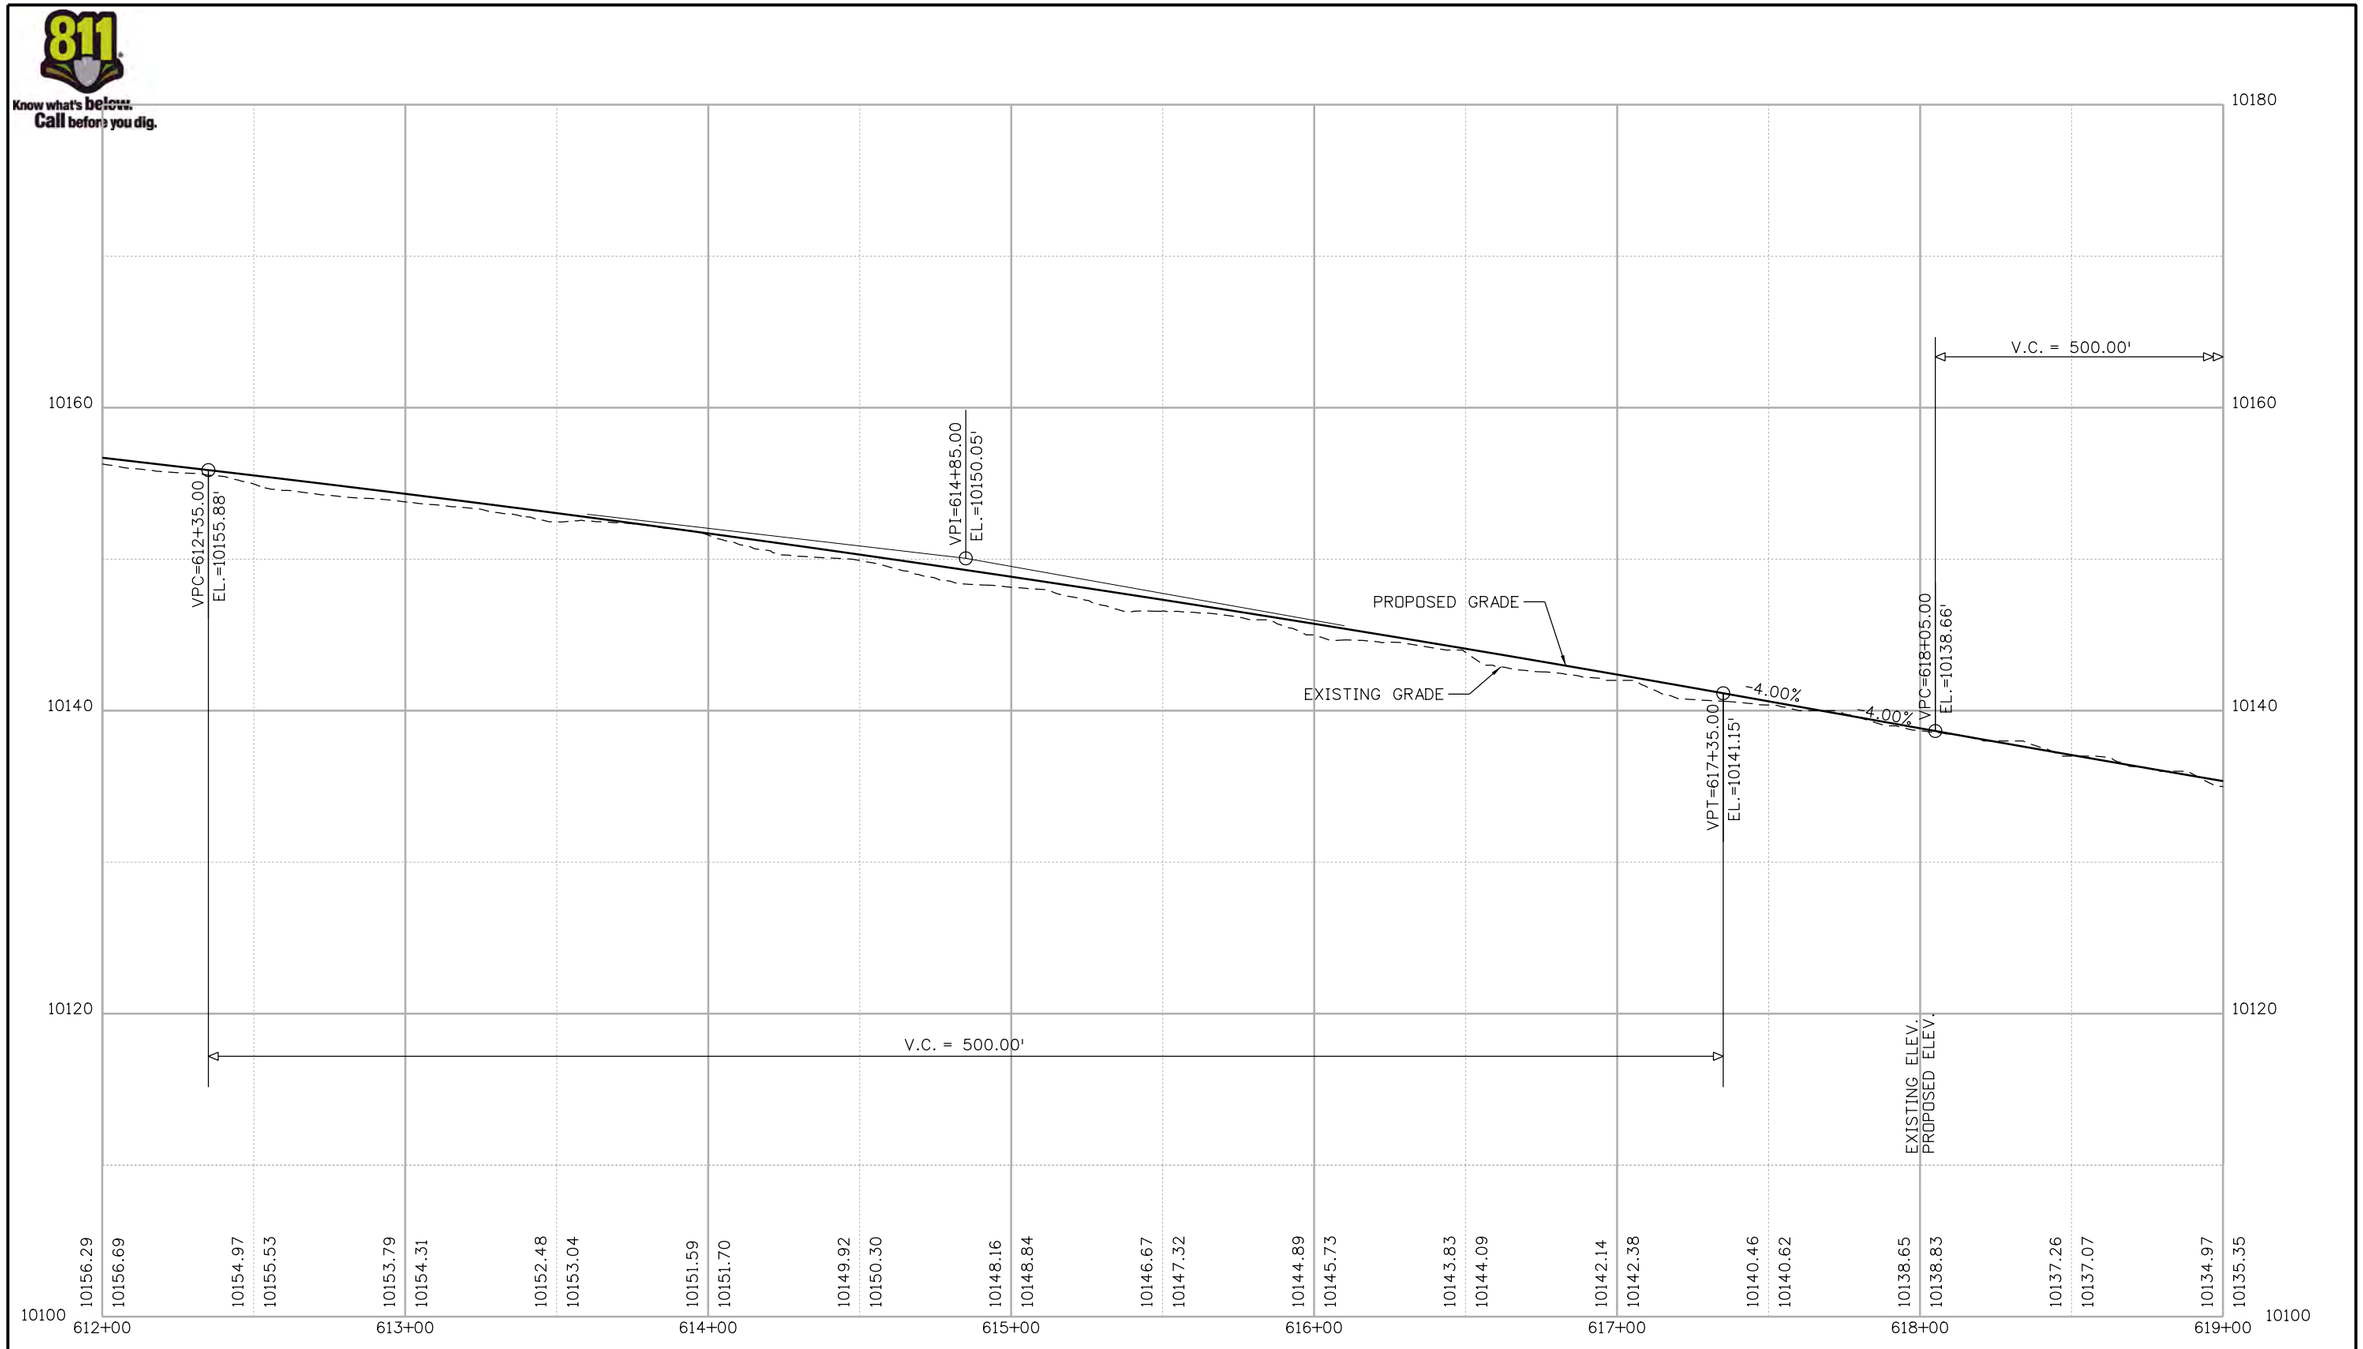

Know what's below. Call before you dig.

Nikolett 2:50:52 PM P:\1000.005.10 R3 C09 Blue River ACP\Trail Design\Sheets\22768DES_Profile17.dgn

Print Date: 1/10/2020
File Name: 22768DES_Profile17.dgn
Horiz. Scale: 1:50 Vert. Scale: As Noted

Stolfus
5690 DTC Boulevard, Suite 560E
Greenwood Village, CO 80111
Phone: 303-221-2330
Fax: 303-221-2331
WWW.STOLFUSANDASSOCIATES.COM

Sheet Revisions		
Date:	Comments	Init.

Colorado Department of Transportation
Region 3
2829 W. Howard Place
Denver, CO 80204
Phone: 303-757-9841
FAX: 303-757-9219

As Constructed
No Revisions:
Revised:
Void:

BLUE RIVER TRAIL
PROFILE

Designer: CSA
Detailer: NG
Sheet Subset: PROFILE
Structure Numbers
Subset Sheets: 17 of 48

Project No./Code
XXXXXXXXX
23001
Sheet Number 93

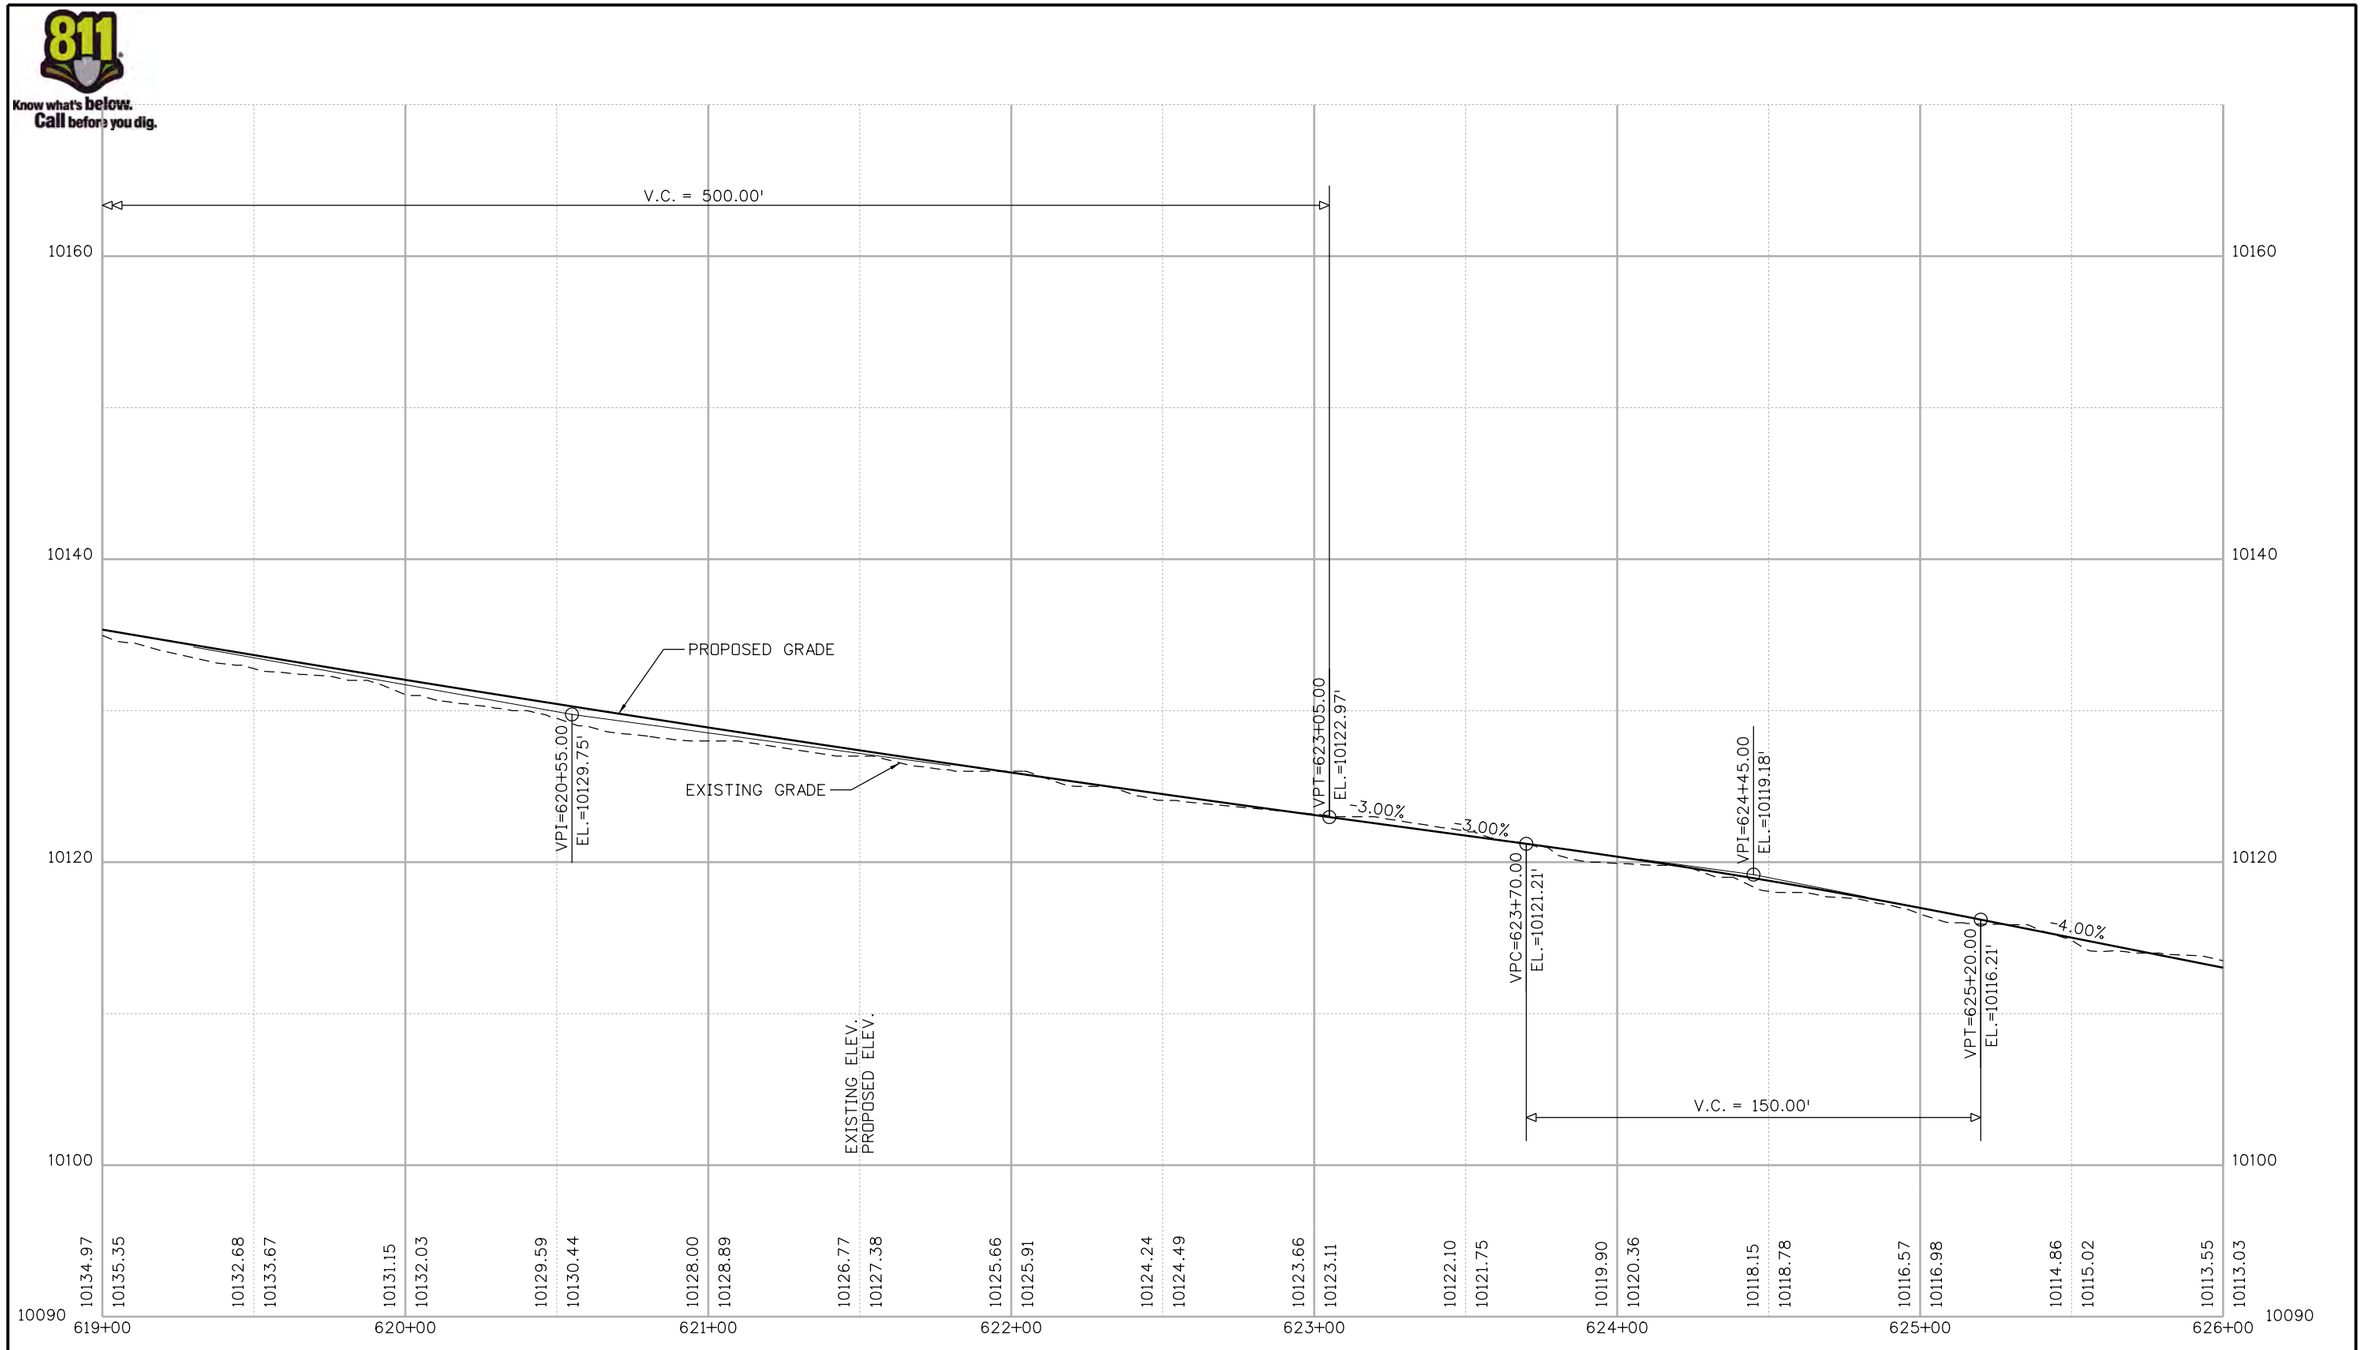

Nikolett 2:50:53 PM P:\1000.005.10 R3 C09 Blue River ACP\Trail Design\Sheets\22768DES_Profile18.dgn

Print Date: 1/10/2020
File Name: 22768DES_Profile18.dgn
Horiz. Scale: 1:50 Vert. Scale: As Noted

Stolfus
5690 DTC Boulevard, Suite 560E
Greenwood Village, CO 80111
Phone: 303-221-2330
Fax: 303-221-2331
WWW.STOLFUSANDASSOCIATES.COM

Sheet Revisions		
Date:	Comments	Init.

Colorado Department of Transportation
Region 3
2829 W. Howard Place
Denver, CO 80204
Phone: 303-757-9841
FAX: 303-757-9219

As Constructed
No Revisions:
Revised:
Void:

BLUE RIVER TRAIL
PROFILE

Designer: CSA
Detailer: NG
Sheet Subset: PROFILE
Structure Numbers
Subset Sheets: 18 of 48

Project No./Code
XXXXXXXXX
23001
Sheet Number 94

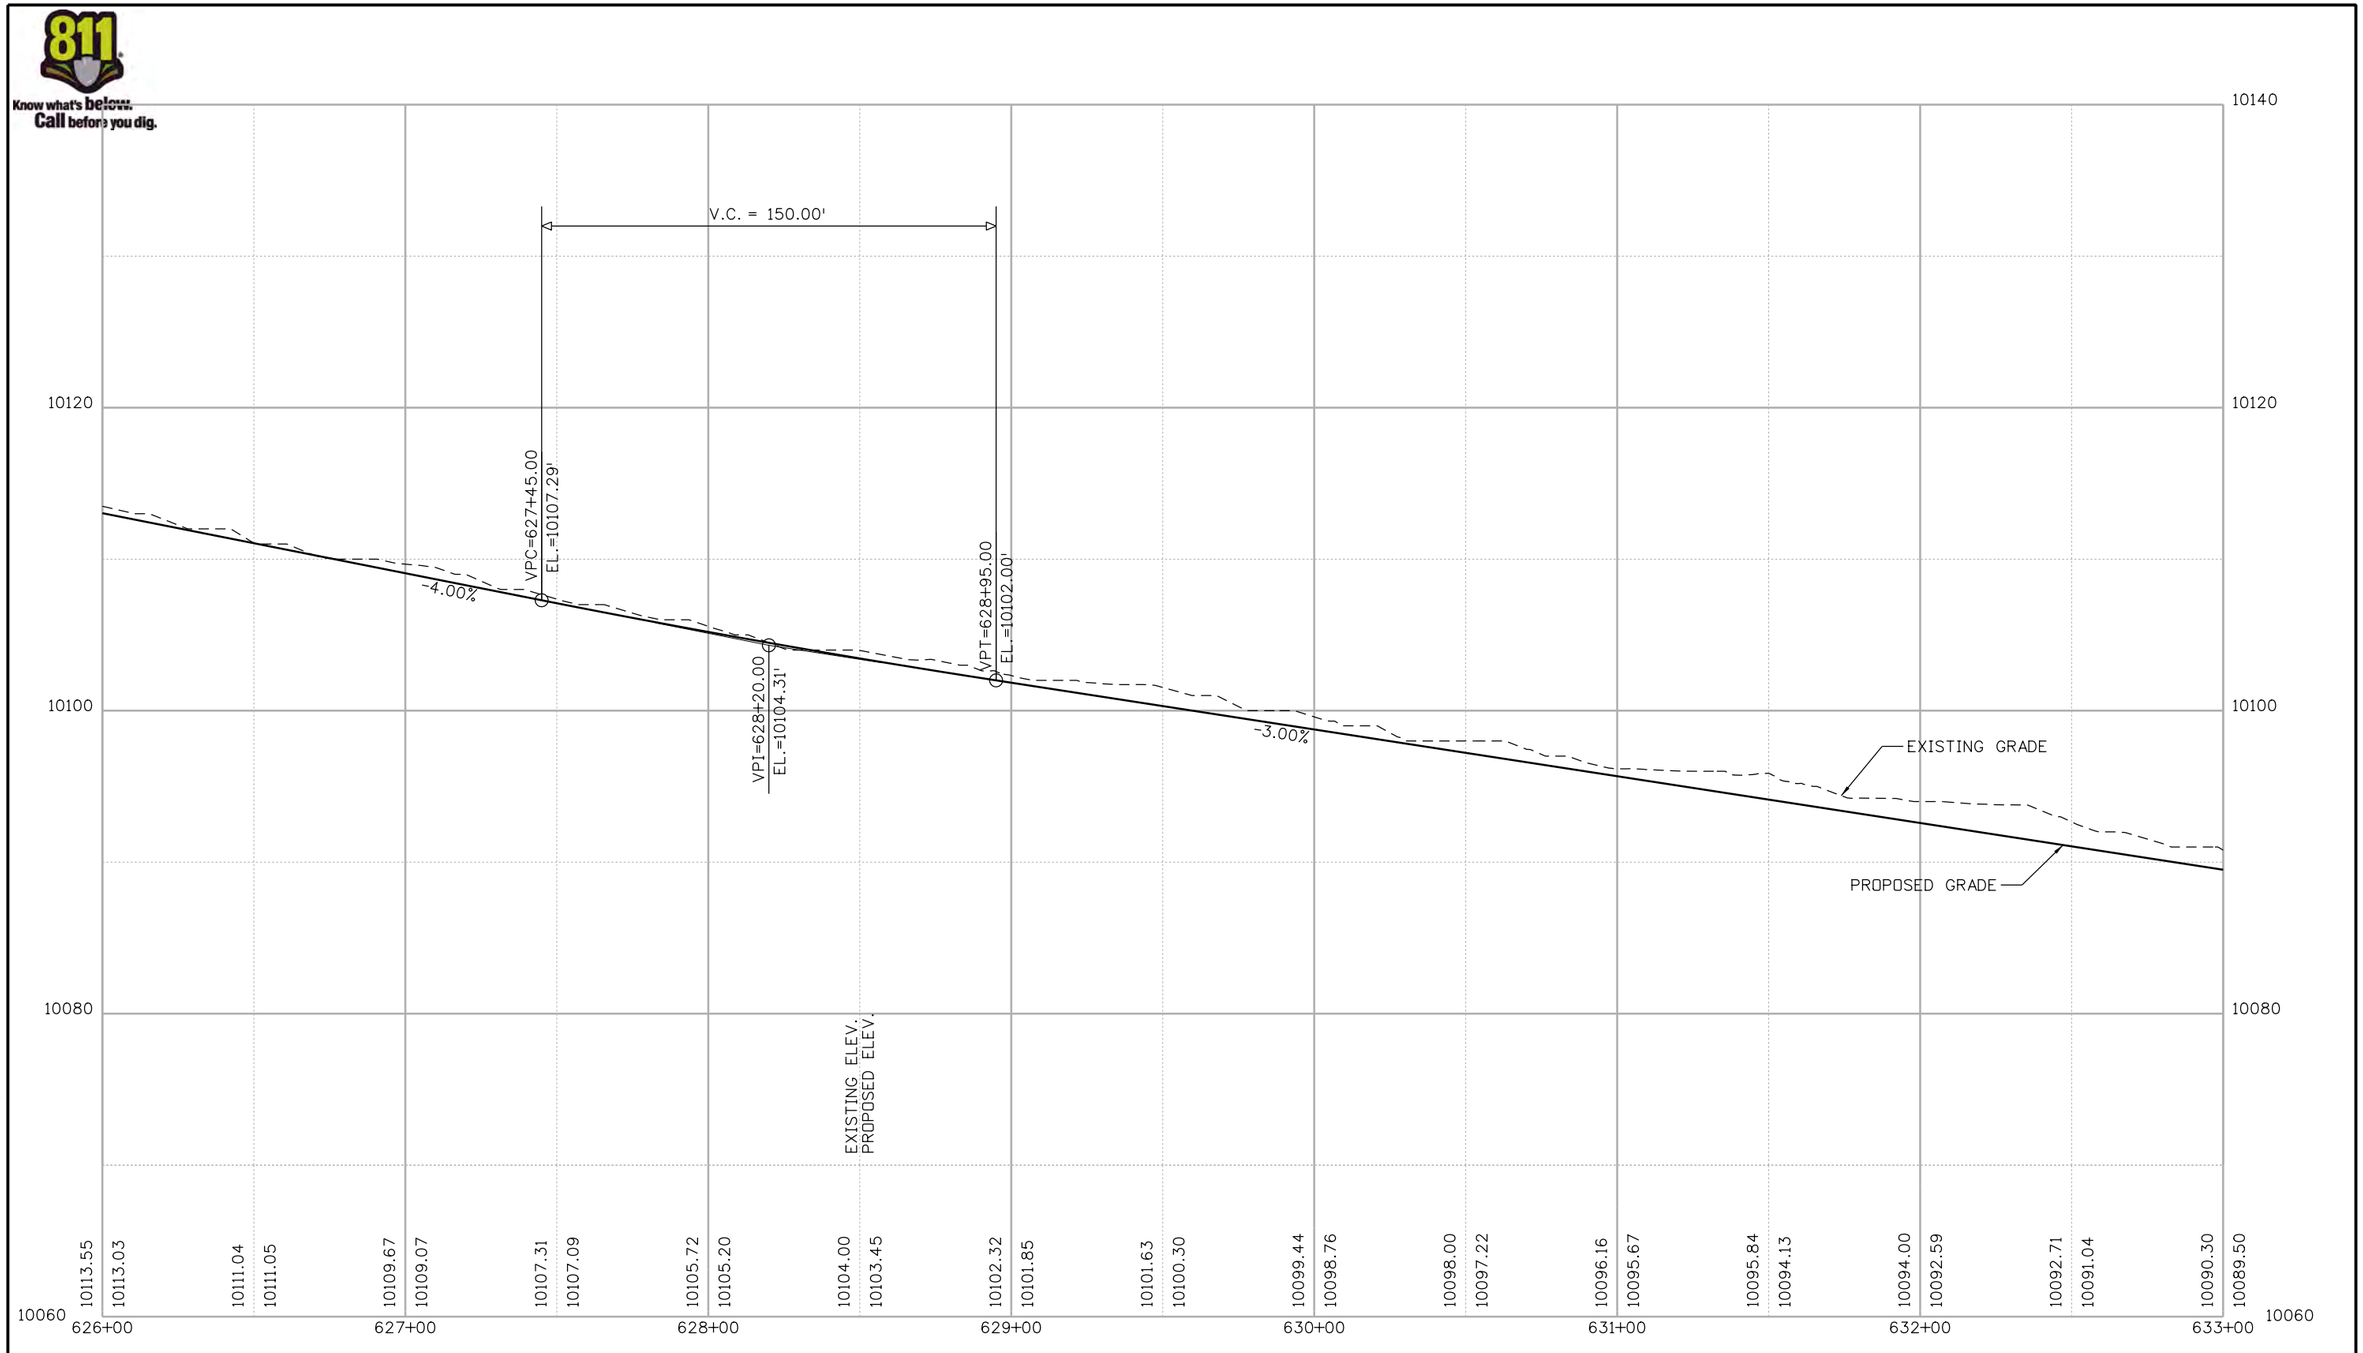

Know what's below. Call before you dig.

Nikolett 2:50:54 PM P:\1000.005.10 R3 C09 Blue River ACP\Trail Design\Sheets\22768DES_Profile19.dgn

Print Date: 1/10/2020
File Name: 22768DES_Profile19.dgn
Horiz. Scale: 1:50 Vert. Scale: As Noted

Stolfus
5690 DTC Boulevard, Suite 560E
Greenwood Village, CO 80111
Phone: 303-221-2330
Fax: 303-221-2331
www.stolfusandassociates.com

Sheet Revisions		
Date:	Comments	Init.

Colorado Department of Transportation
Region 3
2829 W. Howard Place
Denver, CO 80204
Phone: 303-757-9841
FAX: 303-757-9219

As Constructed
No Revisions:
Revised:
Void:

BLUE RIVER TRAIL
PROFILE

Designer: CSA
Detailer: NG
Sheet Subset: PROFILE
Structure Numbers
Subset Sheets: 19 of 48

Project No./Code
XXXXXXXXX
23001
Sheet Number 95

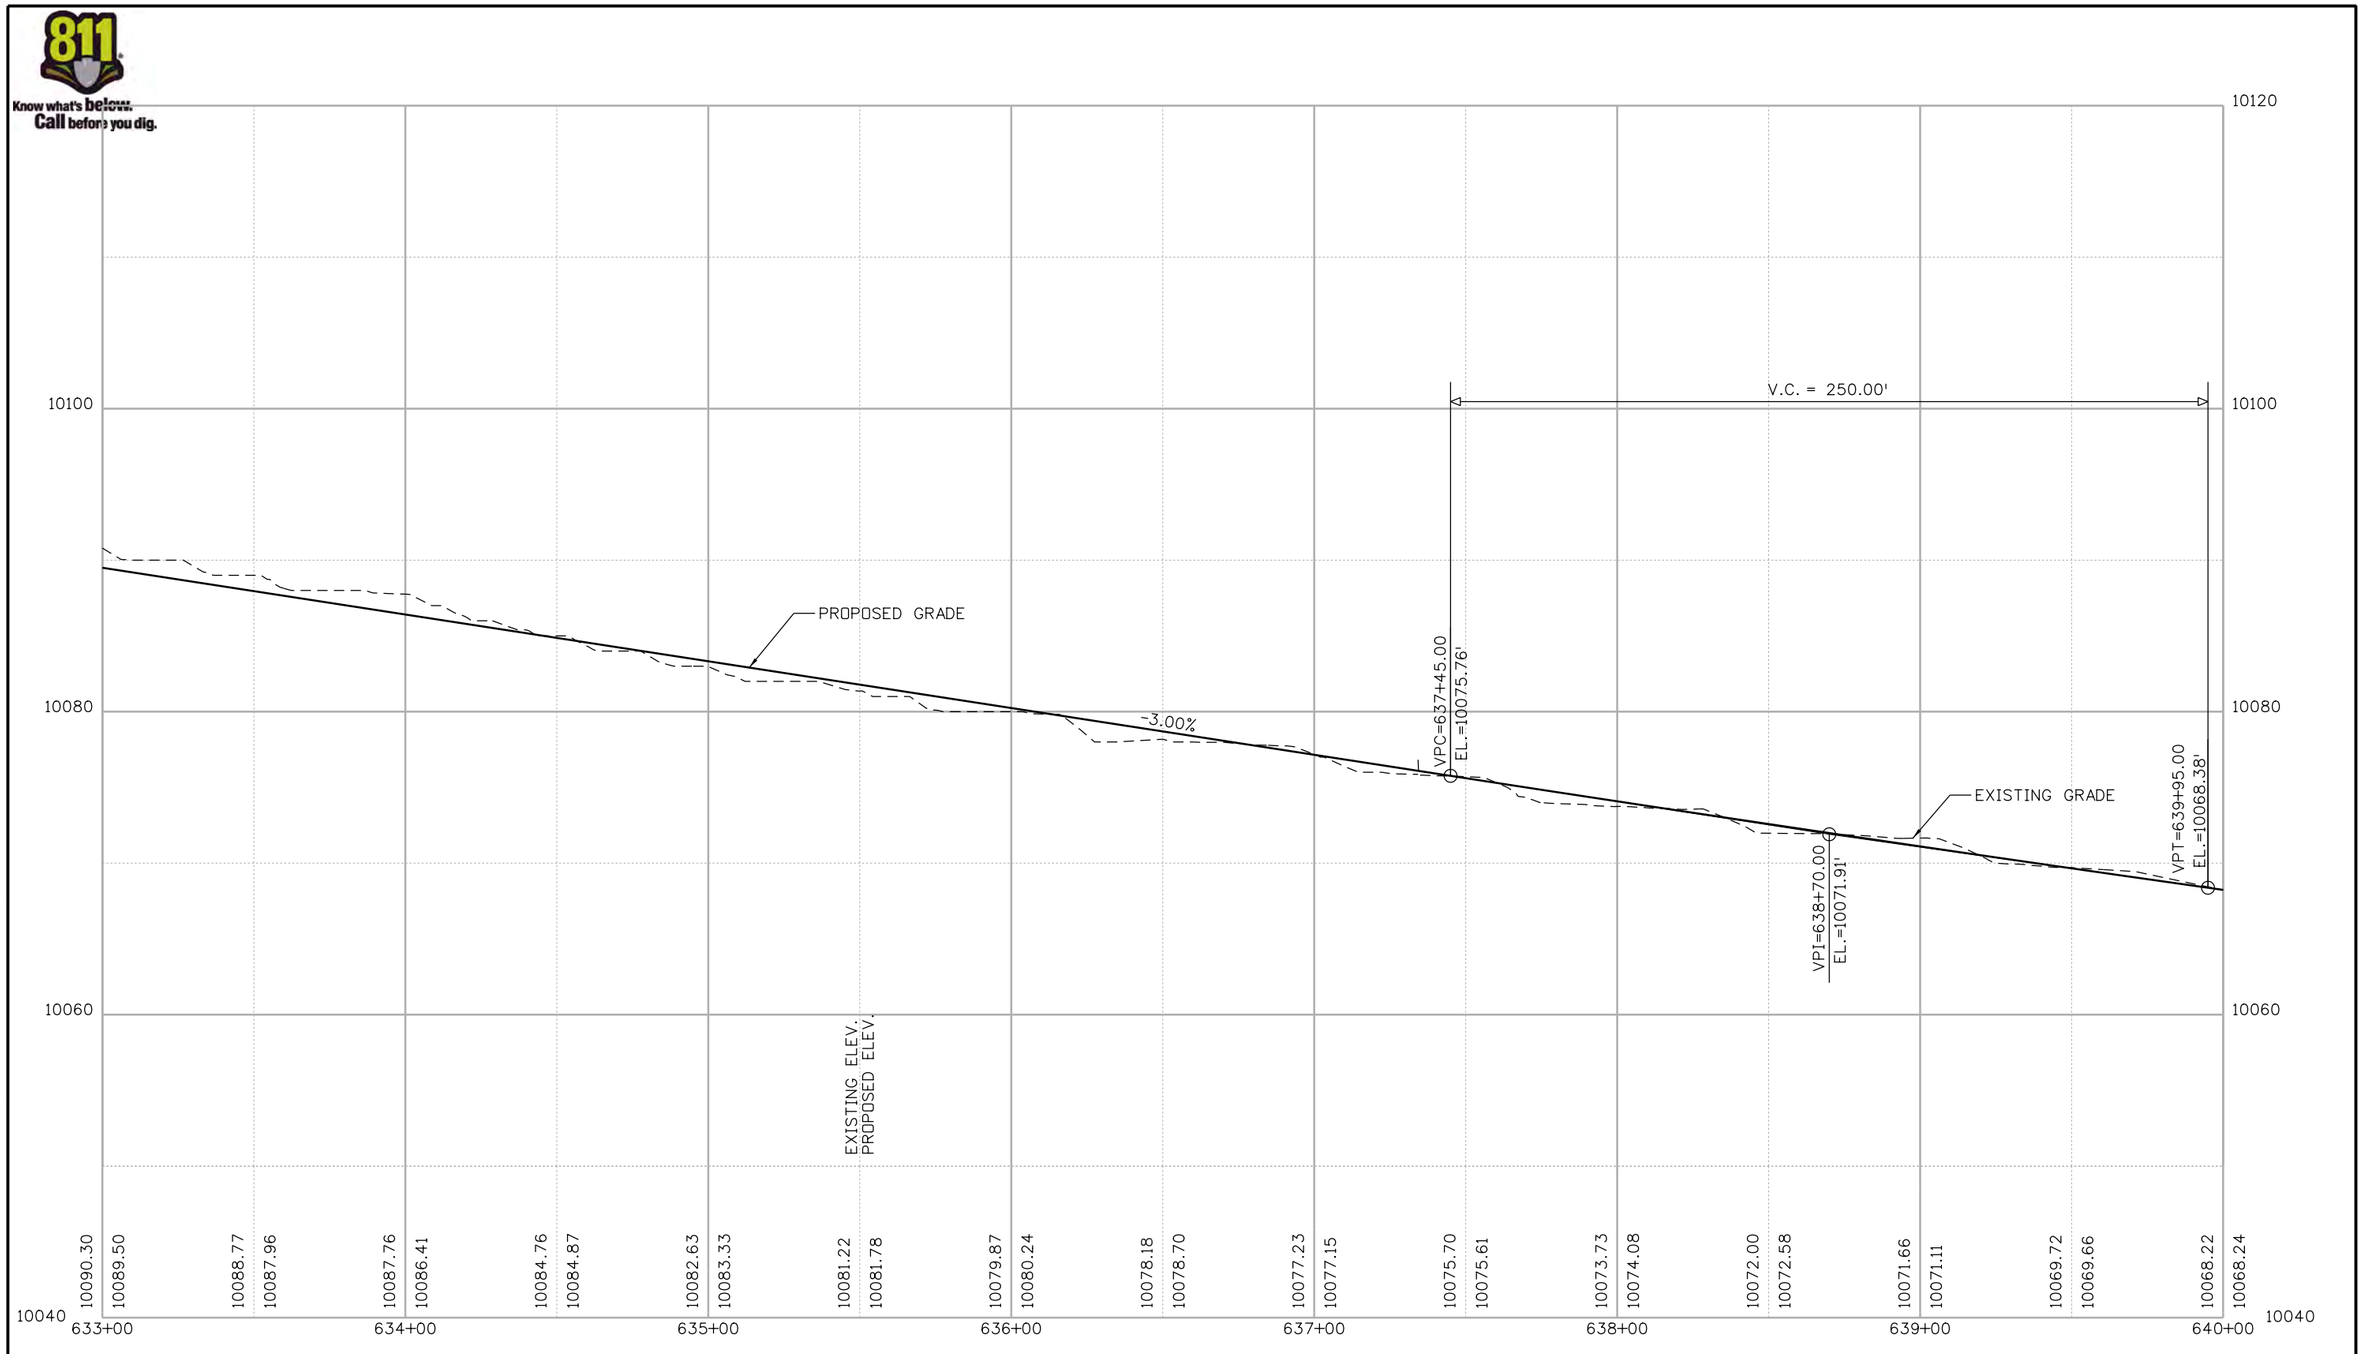

Nikolett 2:50:55 PM P:\1000.005.10 R3 C09 Blue River ACP\Trail Design\Sheets\22768DES_Profile20.dgn

Print Date: 1/10/2020
File Name: 22768DES_Profile20.dgn
Horiz. Scale: 1:50 Vert. Scale: As Noted

Stolfus
5690 DTC Boulevard, Suite 560E
Greenwood Village, CO 80111
Phone: 303-221-2330
Fax: 303-221-2331
www.stolfusandassociates.com

Sheet Revisions		
Date:	Comments	Init.

Colorado Department of Transportation
Region 3
2829 W. Howard Place
Denver, CO 80204
Phone: 303-757-9841
FAX: 303-757-9219

As Constructed
No Revisions:
Revised:
Void:

BLUE RIVER TRAIL
PROFILE

Designer: CSA
Detailer: NG
Sheet Subset: PROFILE
Structure Numbers
Subset Sheets: 20 of 48

Project No./Code
XXXXXXXXX
23001
Sheet Number 96

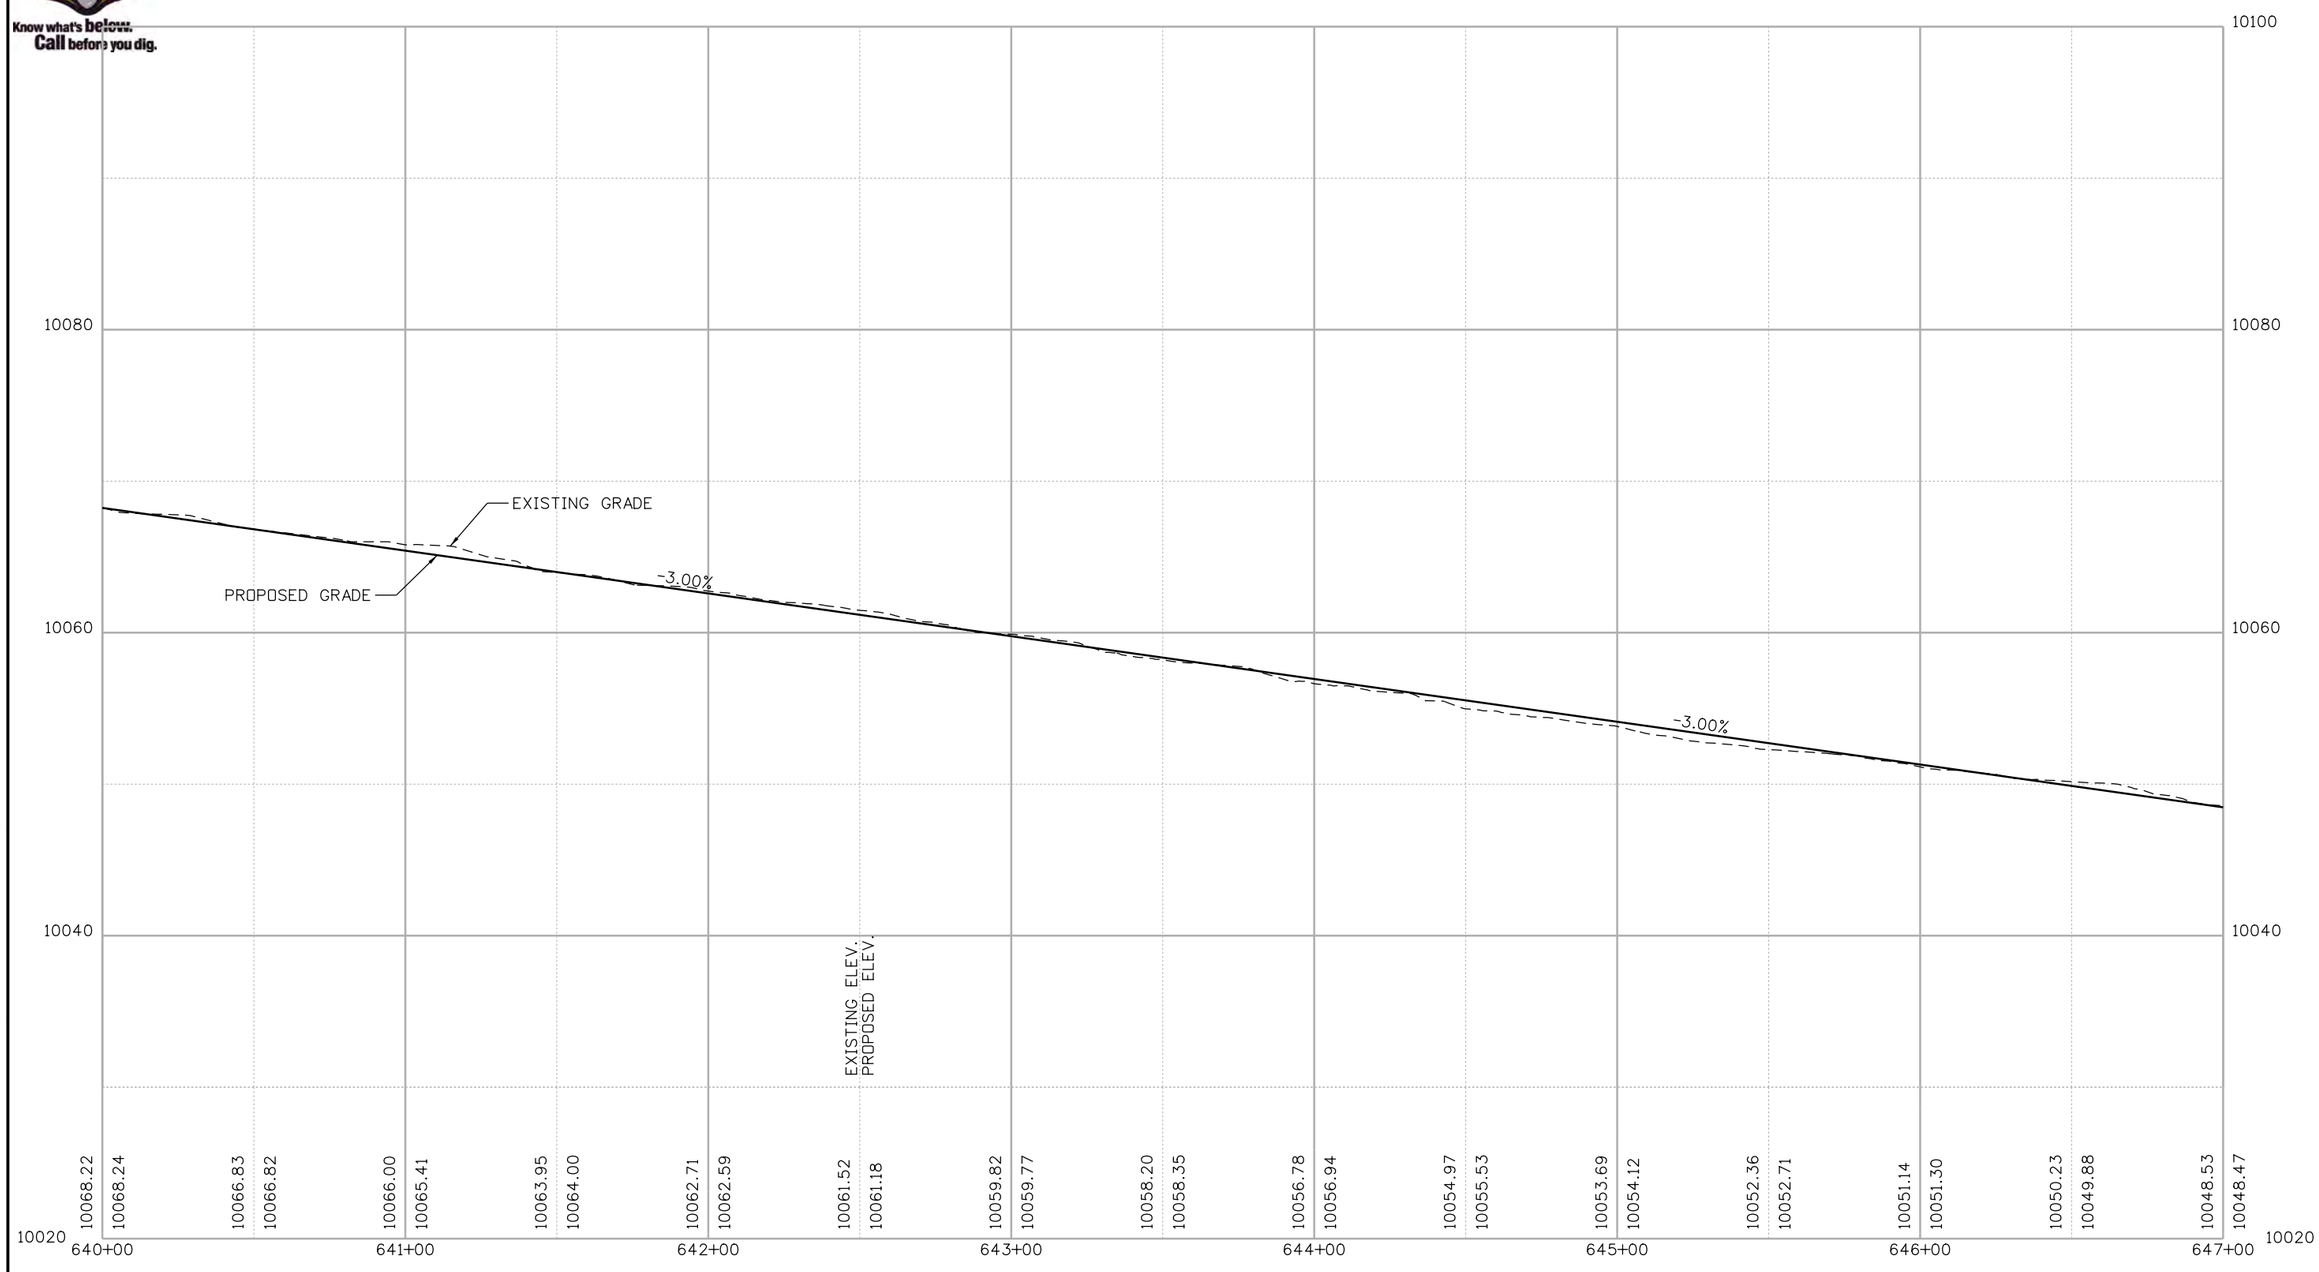

Nikolett 2:50:56 PM P:\1000.005.10 R3 C09 Blue River ACP\Trail Design\Sheets\22768DES_Profile21.dgn

Print Date: 1/10/2020
File Name: 22768DES_Profile21.dgn
Horiz. Scale: 1:50 Vert. Scale: As Noted

Stolfus
5690 DTC Boulevard, Suite 560E
Greenwood Village, CO 80111
Phone: 303-221-2330
Fax: 303-221-2331
www.stolfusandassociates.com

Sheet Revisions		
Date:	Comments	Init.

Colorado Department of Transportation
Region 3
2829 W. Howard Place
Denver, CO 80204
Phone: 303-757-9841
FAX: 303-757-9219

As Constructed
No Revisions:
Revised:
Void:

BLUE RIVER TRAIL
PROFILE

Designer: CSA
Detailer: NG
Sheet Subset: PROFILE
Structure Numbers
Subset Sheets: 21 of 48

Project No./Code
XXXXXXXXX
23001
Sheet Number 97

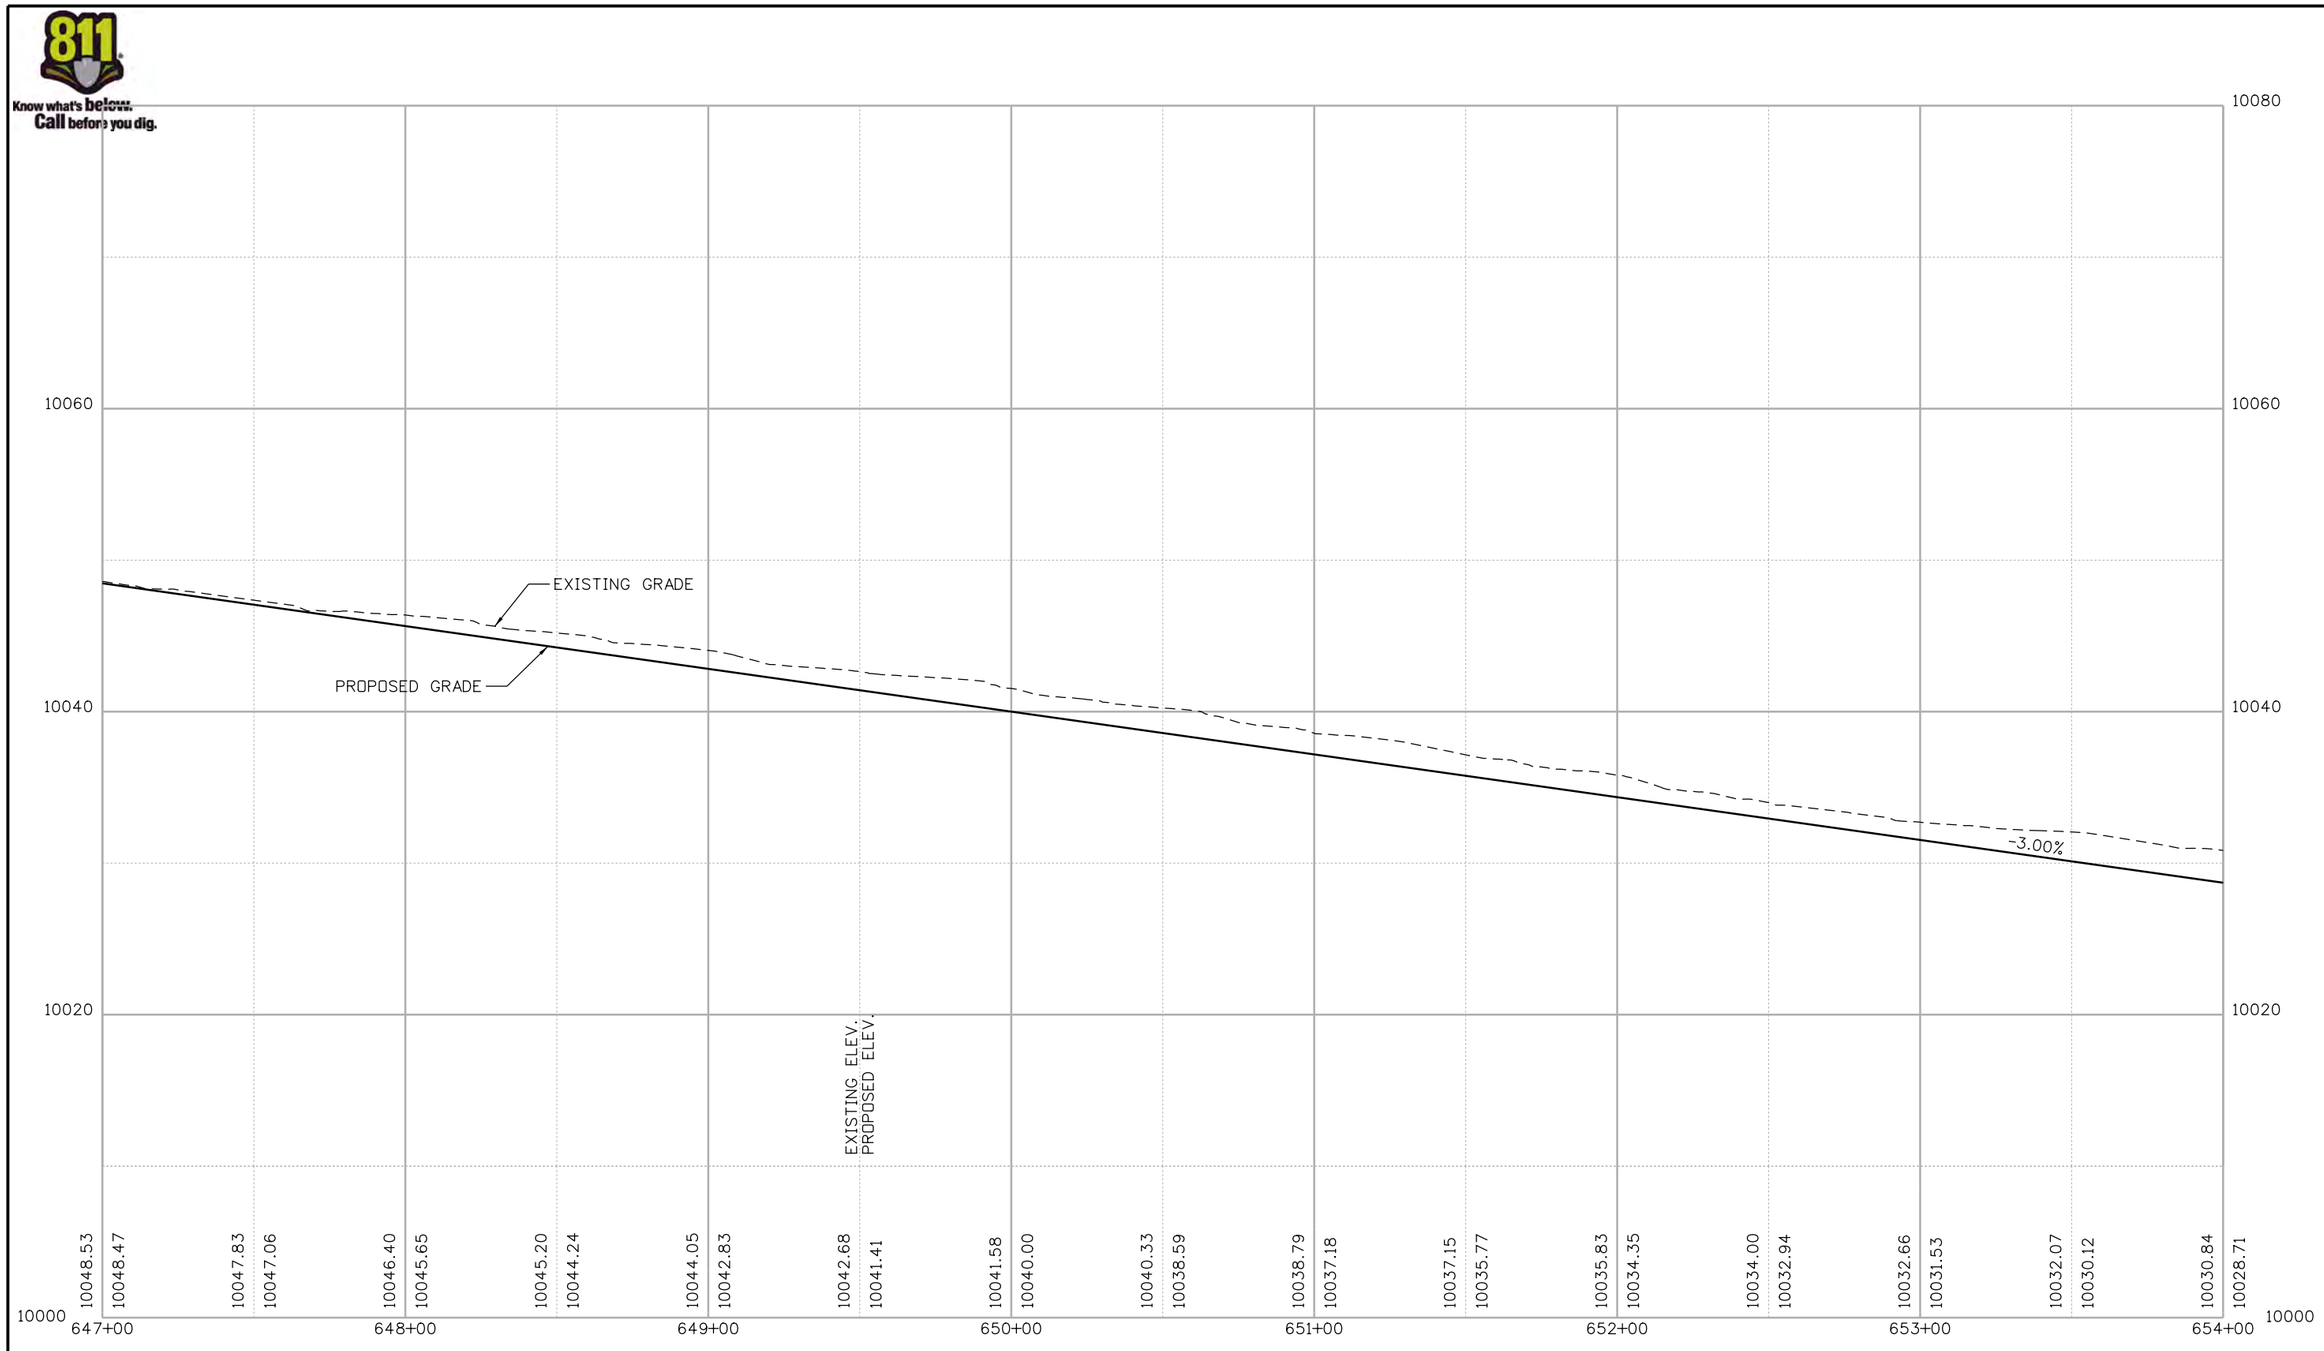

Nikolett 2:50:57 PM P:\1000.005.10 R3 C09 Blue River ACP\Trail Design\Sheets\22768DES_Profile22.dgn

Print Date: 1/10/2020
File Name: 22768DES_Profile22.dgn
Horiz. Scale: 1:50 Vert. Scale: As Noted

Stolfus
5690 DTC Boulevard, Suite 560E
Greenwood Village, CO 80111
Phone: 303-221-2330
Fax: 303-221-2331
www.stolfusandassociates.com

Sheet Revisions		
Date:	Comments	Init.

Colorado Department of Transportation
Region 3
2829 W. Howard Place
Denver, CO 80204
Phone: 303-757-9841
FAX: 303-757-9219

As Constructed
No Revisions:
Revised:
Void:

BLUE RIVER TRAIL
PROFILE

Designer: CSA
Detailer: NG
Sheet Subset: PROFILE
Structure Numbers
Subset Sheets: 22 of 48

Project No./Code
XXXXXXXXX
23001
Sheet Number 98

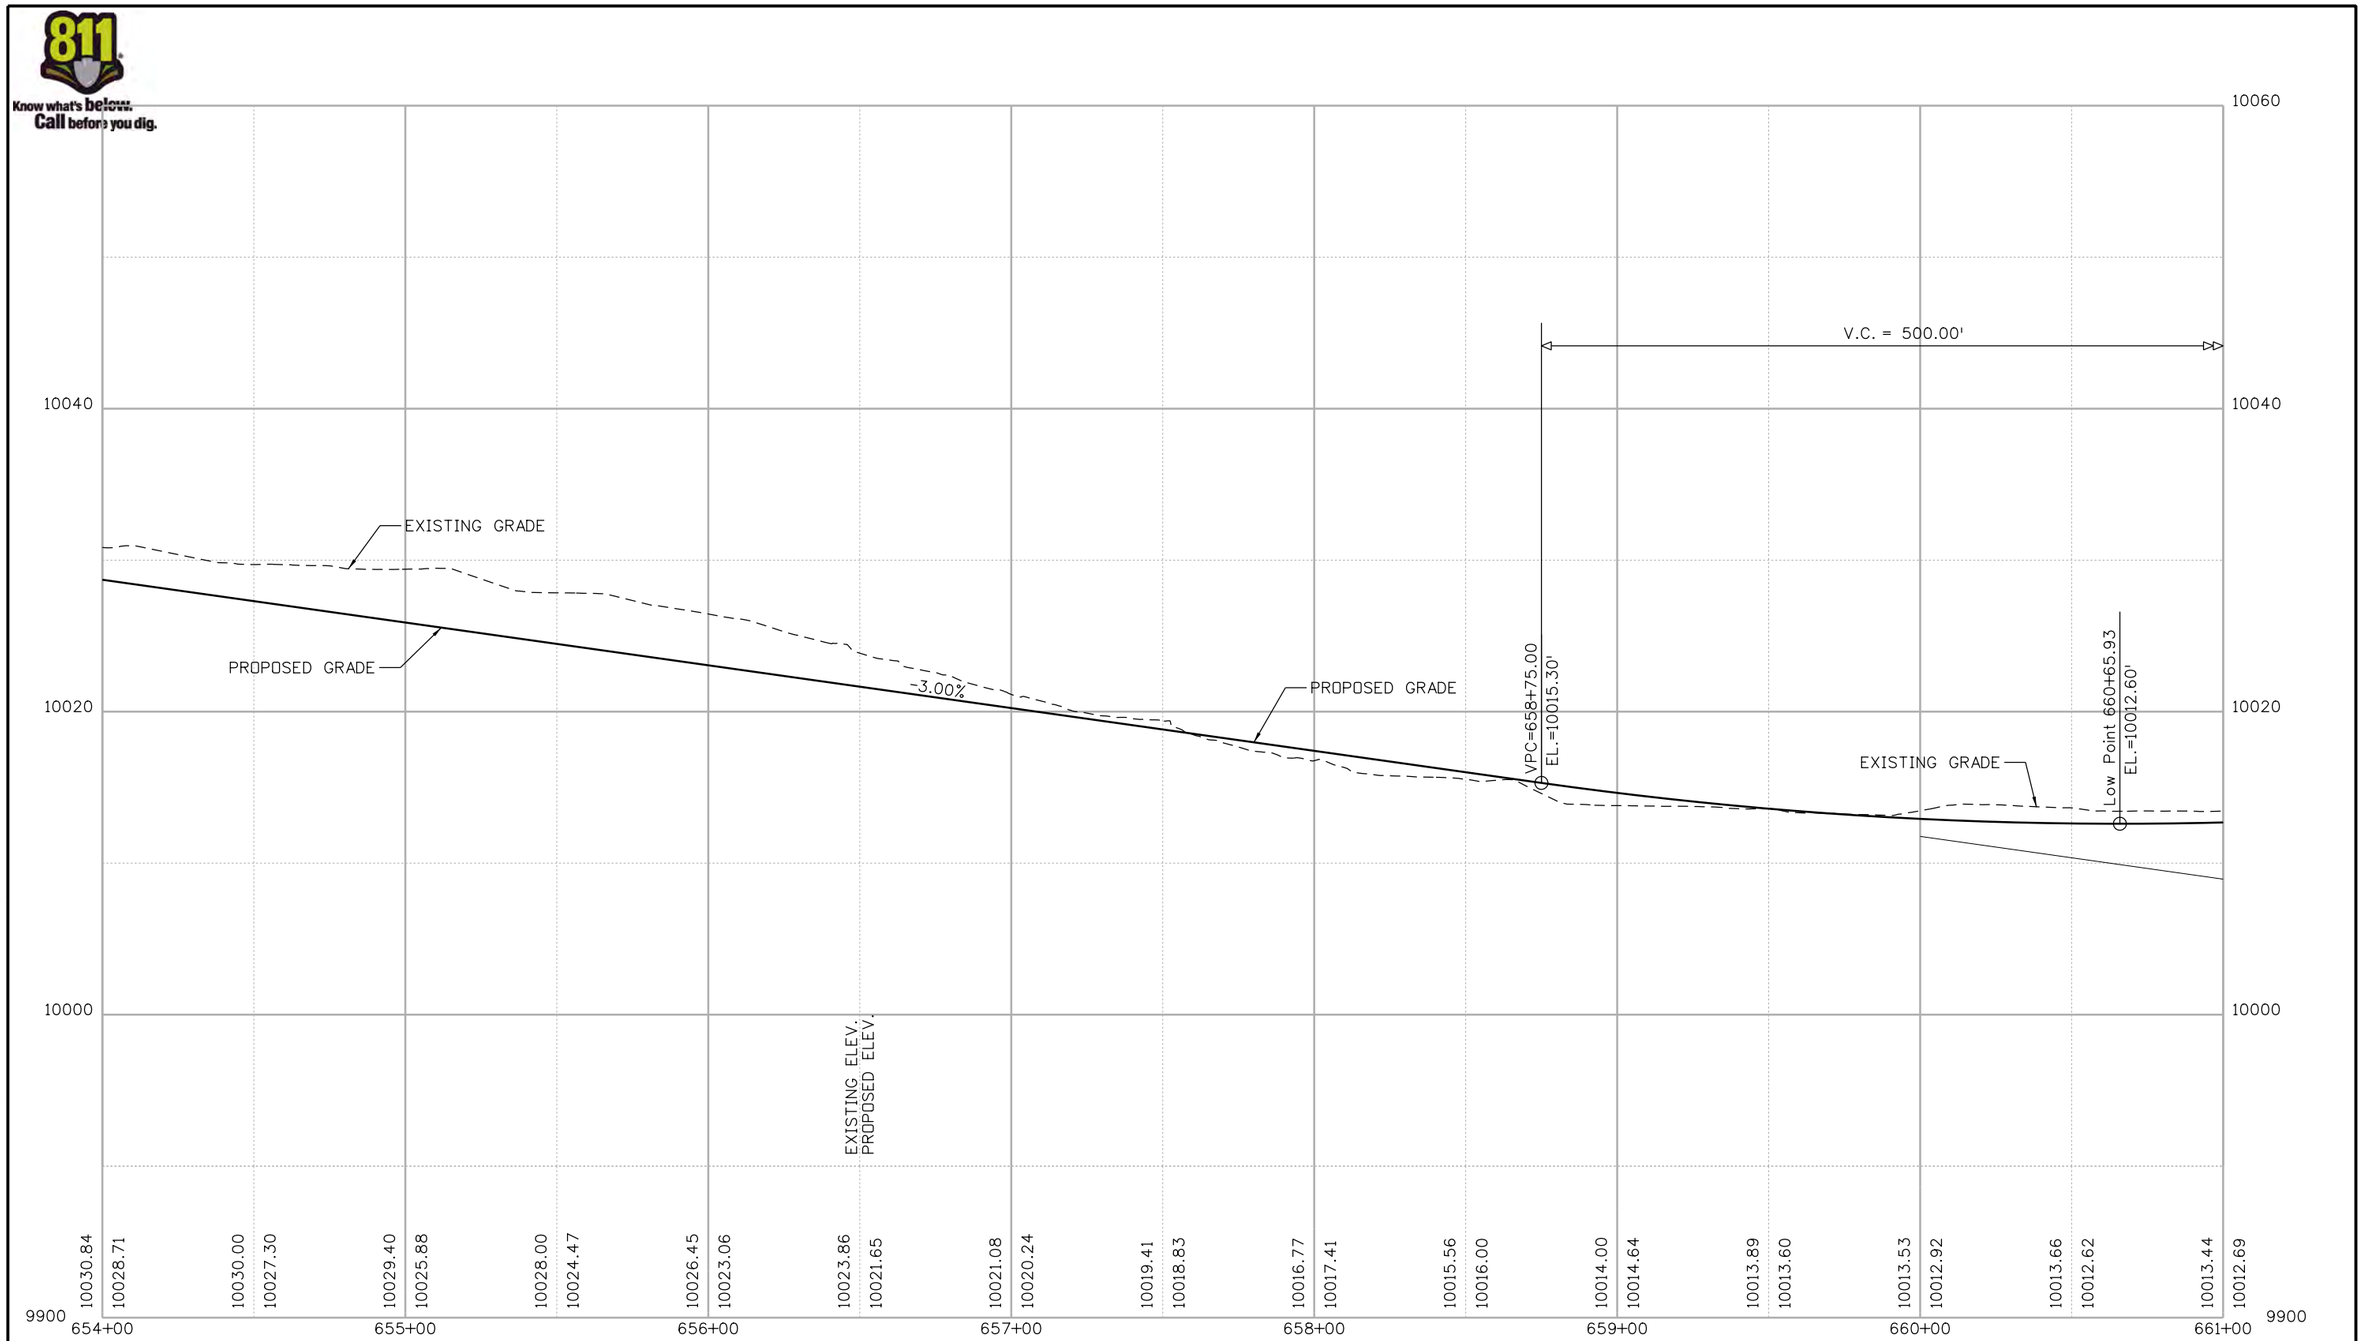

Nikolett 2:50:58 PM P:\1000.005.10 R3 C09 Blue River ACP\Trail Design\Sheets\22768DES_Profile23.dgn

Print Date: 1/10/2020
File Name: 22768DES_Profile23.dgn
Horiz. Scale: 1:50 Vert. Scale: As Noted

Stolfus
5690 DTC Boulevard, Suite 560E
Greenwood Village, CO 80111
Phone: 303-221-2330
Fax: 303-221-2331
WWW.STOLFUSANDASSOCIATES.COM

Sheet Revisions		
Date:	Comments	Init.

Colorado Department of Transportation
Region 3
2829 W. Howard Place
Denver, CO 80204
Phone: 303-757-9841
FAX: 303-757-9219

As Constructed
No Revisions:
Revised:
Void:

BLUE RIVER TRAIL
PROFILE

Designer: CSA
Detailer: NG
Sheet Subset: PROFILE
Structure Numbers
Subset Sheets: 23 of 48

Project No./Code
XXXXXXXXX
23001
Sheet Number 99

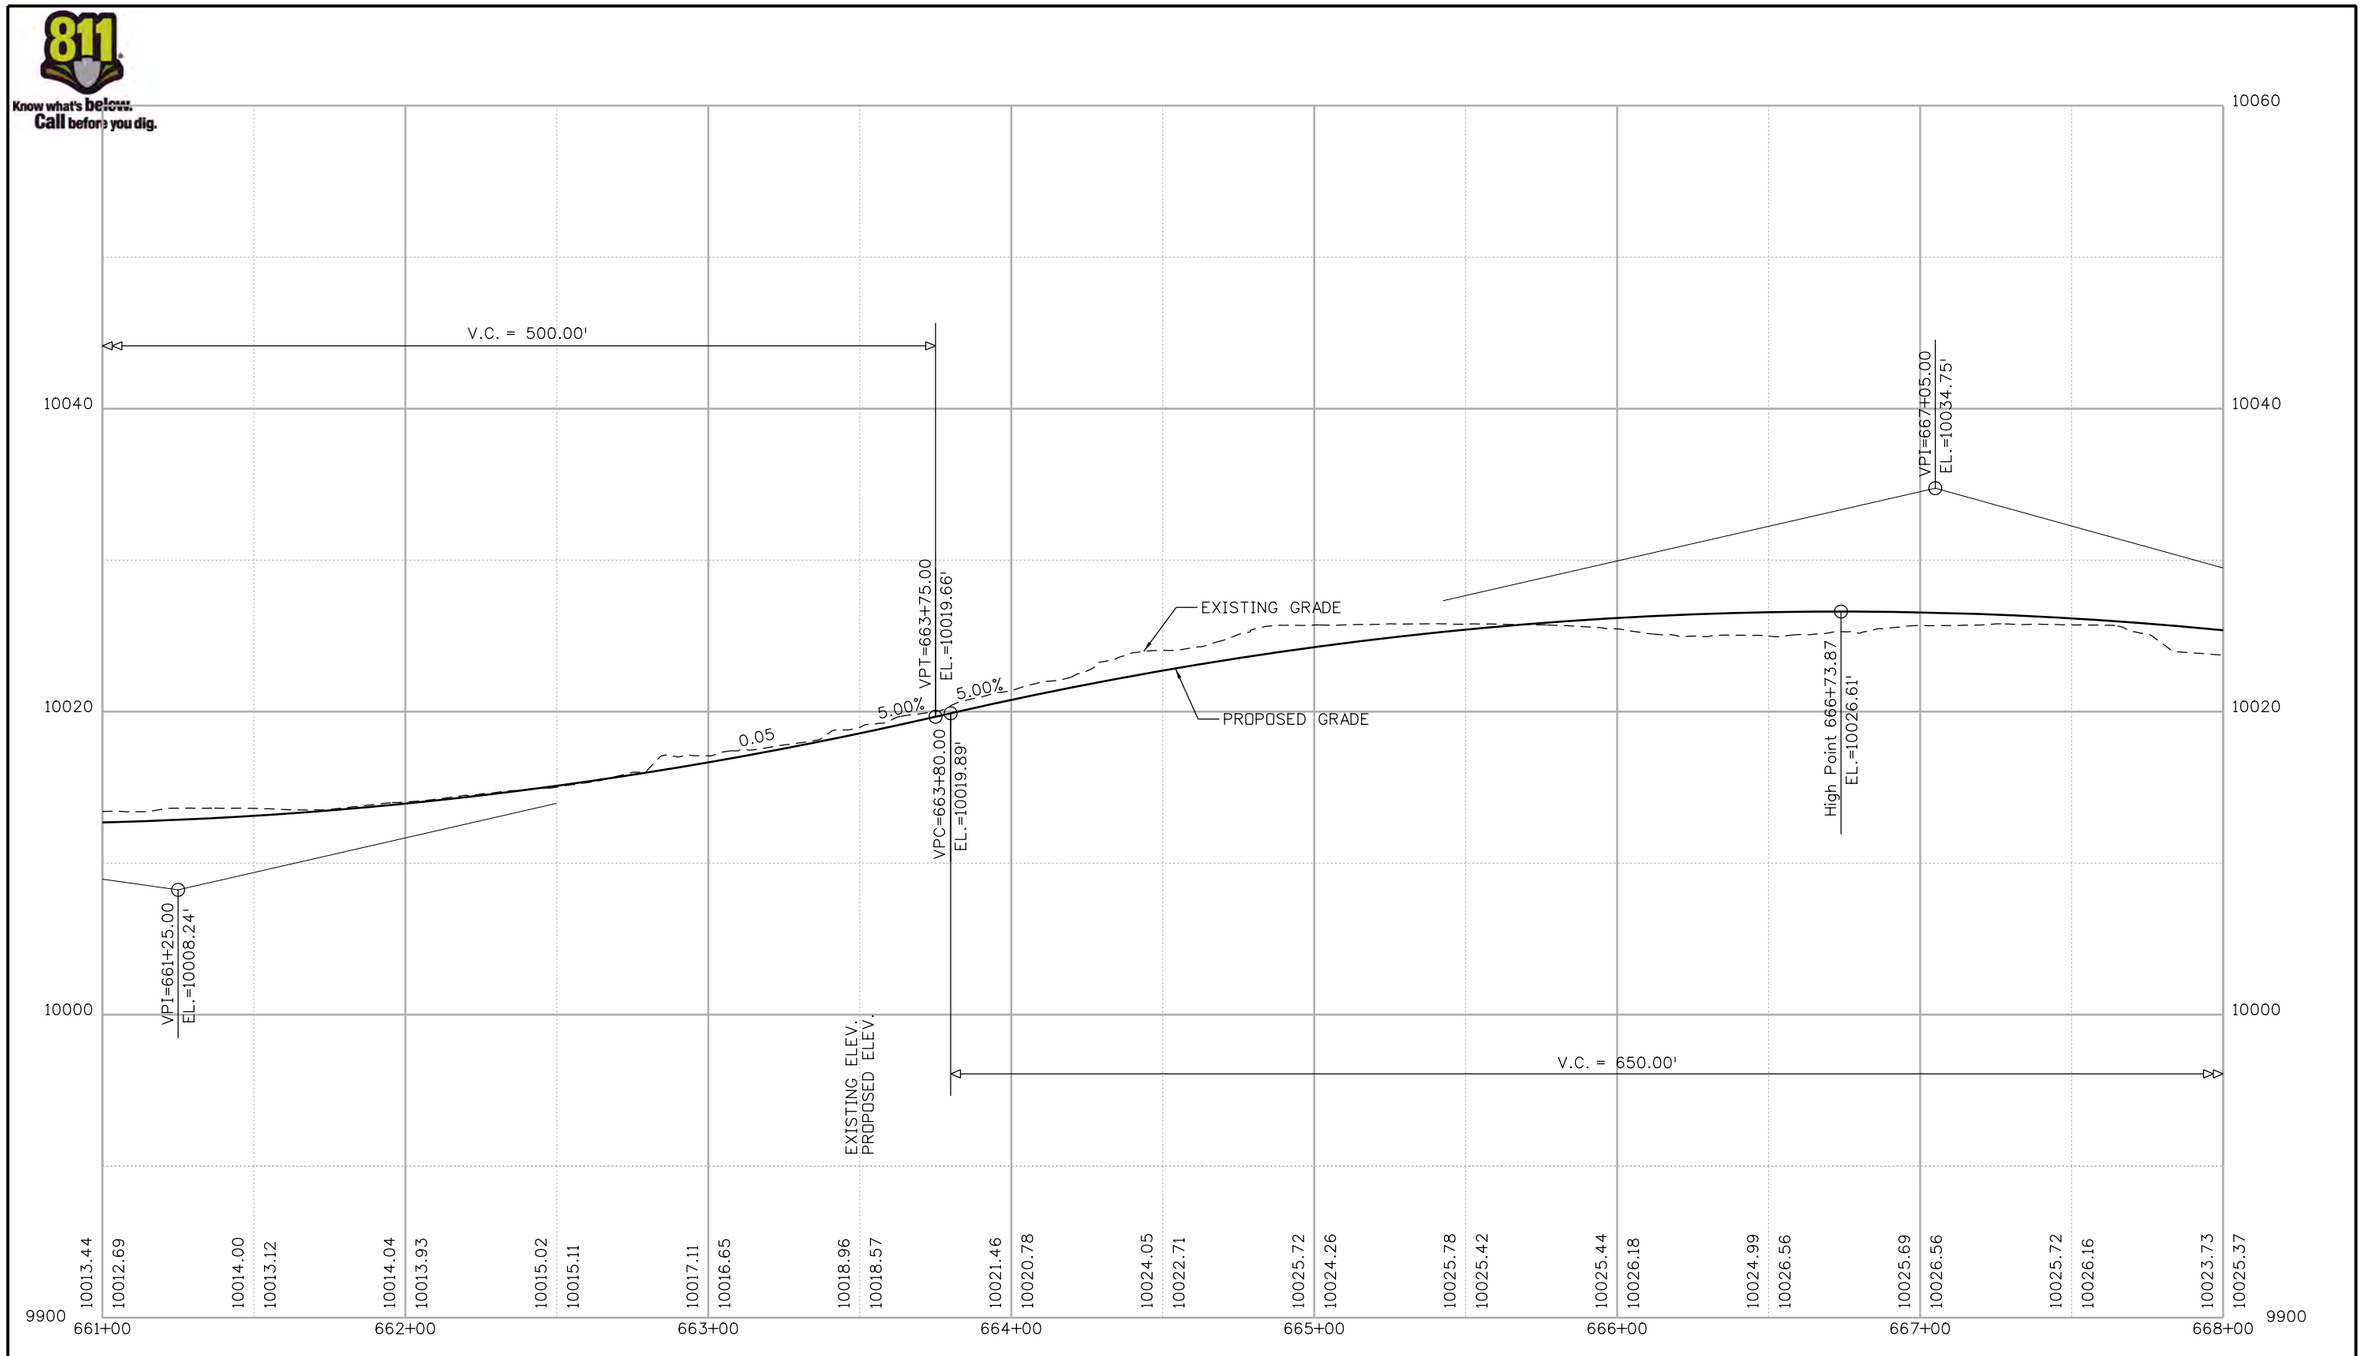

Nikolett 2:50:59 PM P:\1000.005.10 R3 C09 Blue River ACP\Trail Design\Sheets\22768DES_Profile24.dgn

Print Date: 1/10/2020
File Name: 22768DES_Profile24.dgn
Horiz. Scale: 1:50 Vert. Scale: As Noted

Stolfus
5690 DTC Boulevard, Suite 560E
Greenwood Village, CO 80111
Phone: 303-221-2330
Fax: 303-221-2331
www.stolfusandassociates.com

Sheet Revisions		
Date:	Comments	Init.

Colorado Department of Transportation
Region 3
2829 W. Howard Place
Denver, CO 80204
Phone: 303-757-9841
FAX: 303-757-9219

As Constructed
No Revisions:
Revised:
Void:

BLUE RIVER TRAIL
PROFILE

Designer: CSA
Detailer: NG
Sheet Subset: PROFILE
Structure Numbers
Subset Sheets: 24 of 48

Project No./Code
XXXXXXXXX
23001
Sheet Number 100

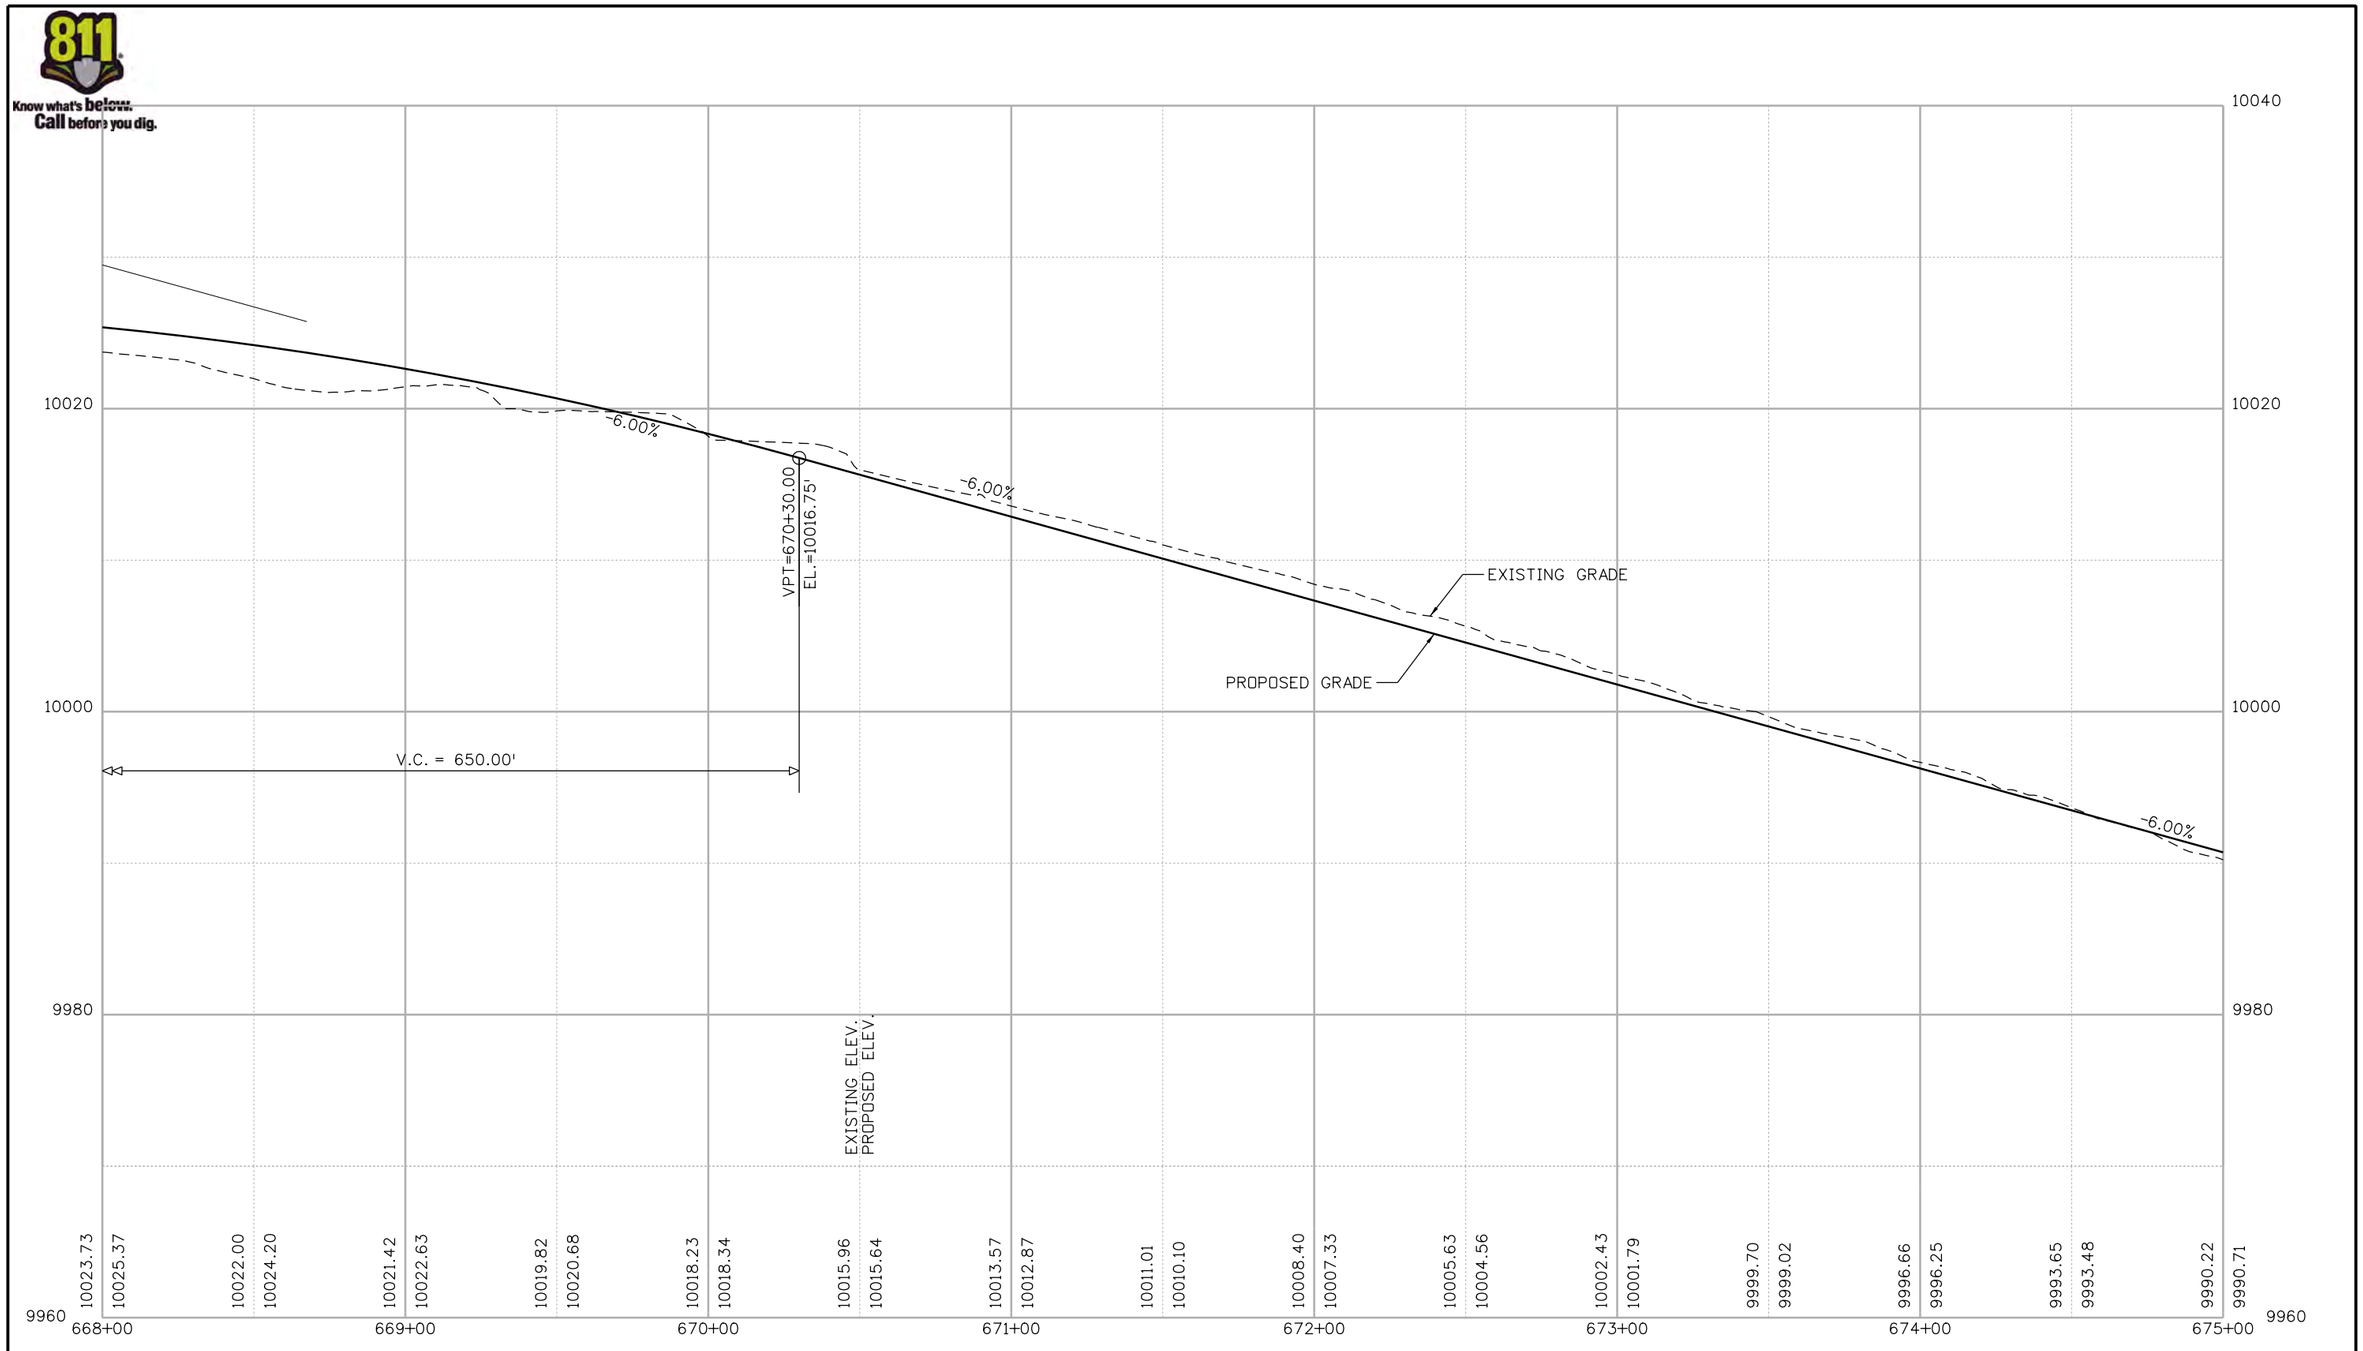

Nikolett 2:51:07 PM P:\1000.005.10 R3 CD9 Blue River ACP\Trail Design\Sheets\22768DES_Profile25.dgn

Print Date: 1/10/2020
File Name: 22768DES_Profile25.dgn
Horiz. Scale: 1:50 Vert. Scale: As Noted

Stolfus
5690 DTC Boulevard, Suite 560E
Greenwood Village, CO 80111
Phone: 303-221-2330
Fax: 303-221-2331
www.stolfusandassociates.com

Sheet Revisions

Date:	Comments	Init.

Colorado Department of Transportation
Region 3
2829 W. Howard Place
Denver, CO 80204
Phone: 303-757-9841
FAX: 303-757-9219

As Constructed
No Revisions:
Revised:
Void:

BLUE RIVER TRAIL
PROFILE

Designer: CSA
Detailer: NG
Sheet Subset: PROFILE
Structure Numbers
Subset Sheets: 25 of 48

Project No./Code
XXXXXXXXX
23001
Sheet Number 101

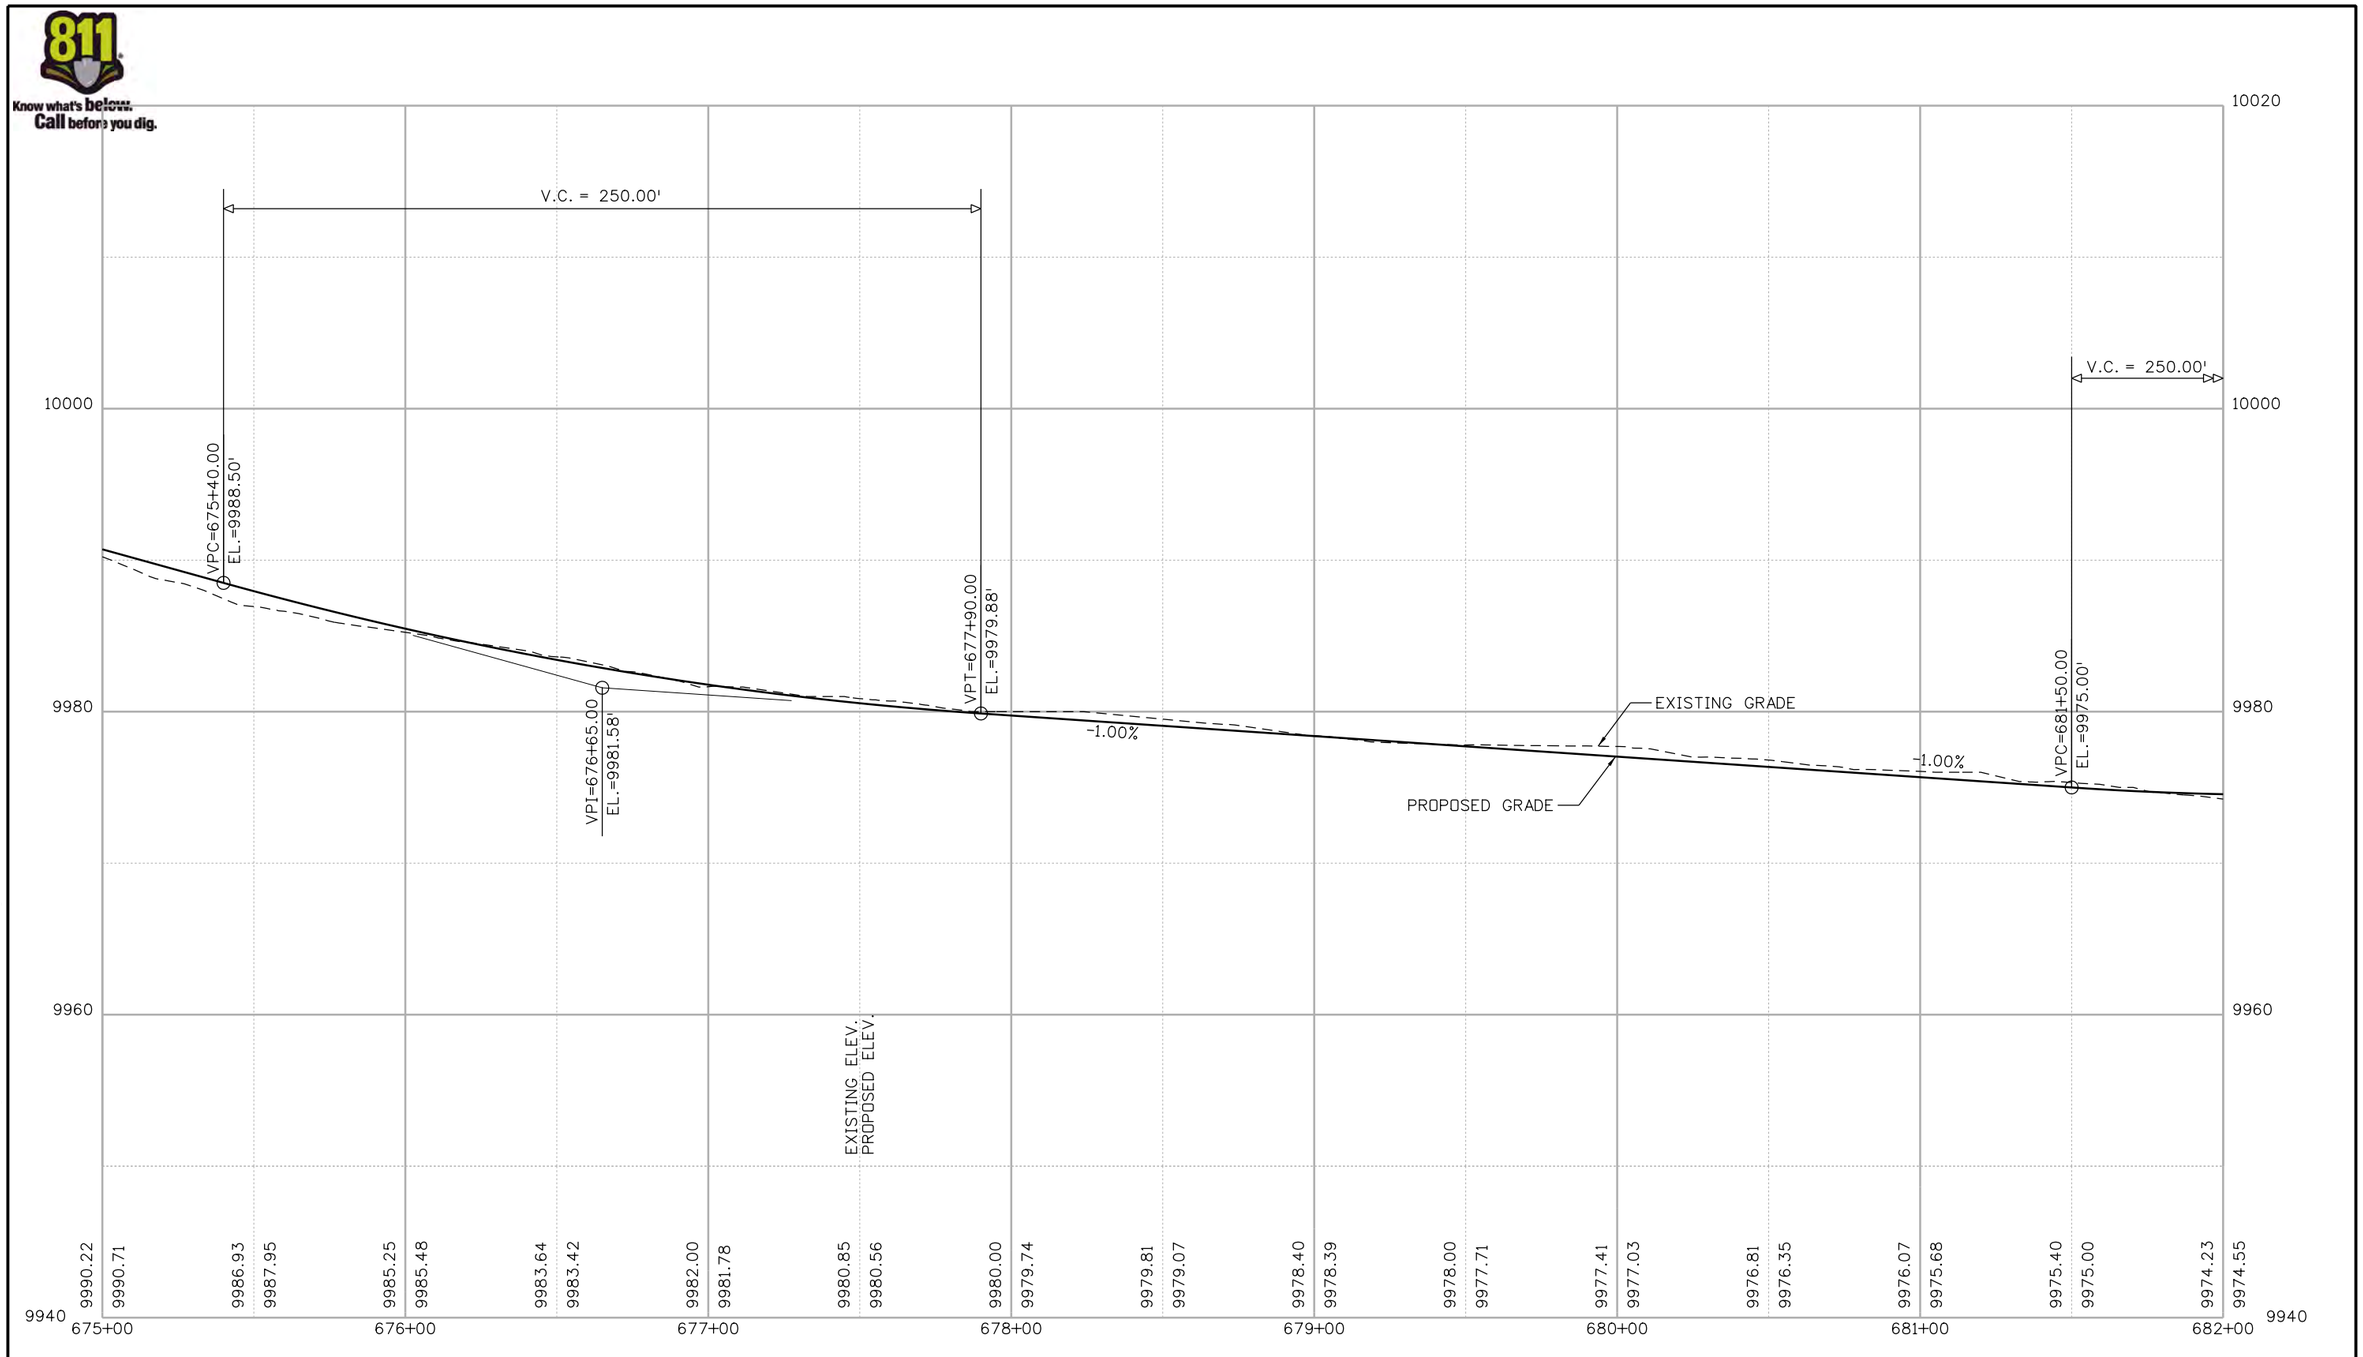

Nikolett 2:51:09 PM P:\1000.005.10 R3 C09 Blue River ACP\Trail Design\Sheets\22768DES_Profile26.dgn

Print Date: 1/10/2020
File Name: 22768DES_Profile26.dgn
Horiz. Scale: 1:50 Vert. Scale: As Noted

Stolfus
5690 DTC Boulevard, Suite 560E
Greenwood Village, CO 80111
Phone: 303-221-2330
Fax: 303-221-2331
www.stolfusandassociates.com

Sheet Revisions		
Date:	Comments	Init.

Colorado Department of Transportation
Region 3
2829 W. Howard Place
Denver, CO 80204
Phone: 303-757-9841
FAX: 303-757-9219

As Constructed
No Revisions:
Revised:
Void:

BLUE RIVER TRAIL
PROFILE

Designer: CSA
Detailer: NG
Sheet Subset: PROFILE
Structure Numbers
Subset Sheets: 26 of 48

Project No./Code
XXXXXXXXX
23001
Sheet Number 102

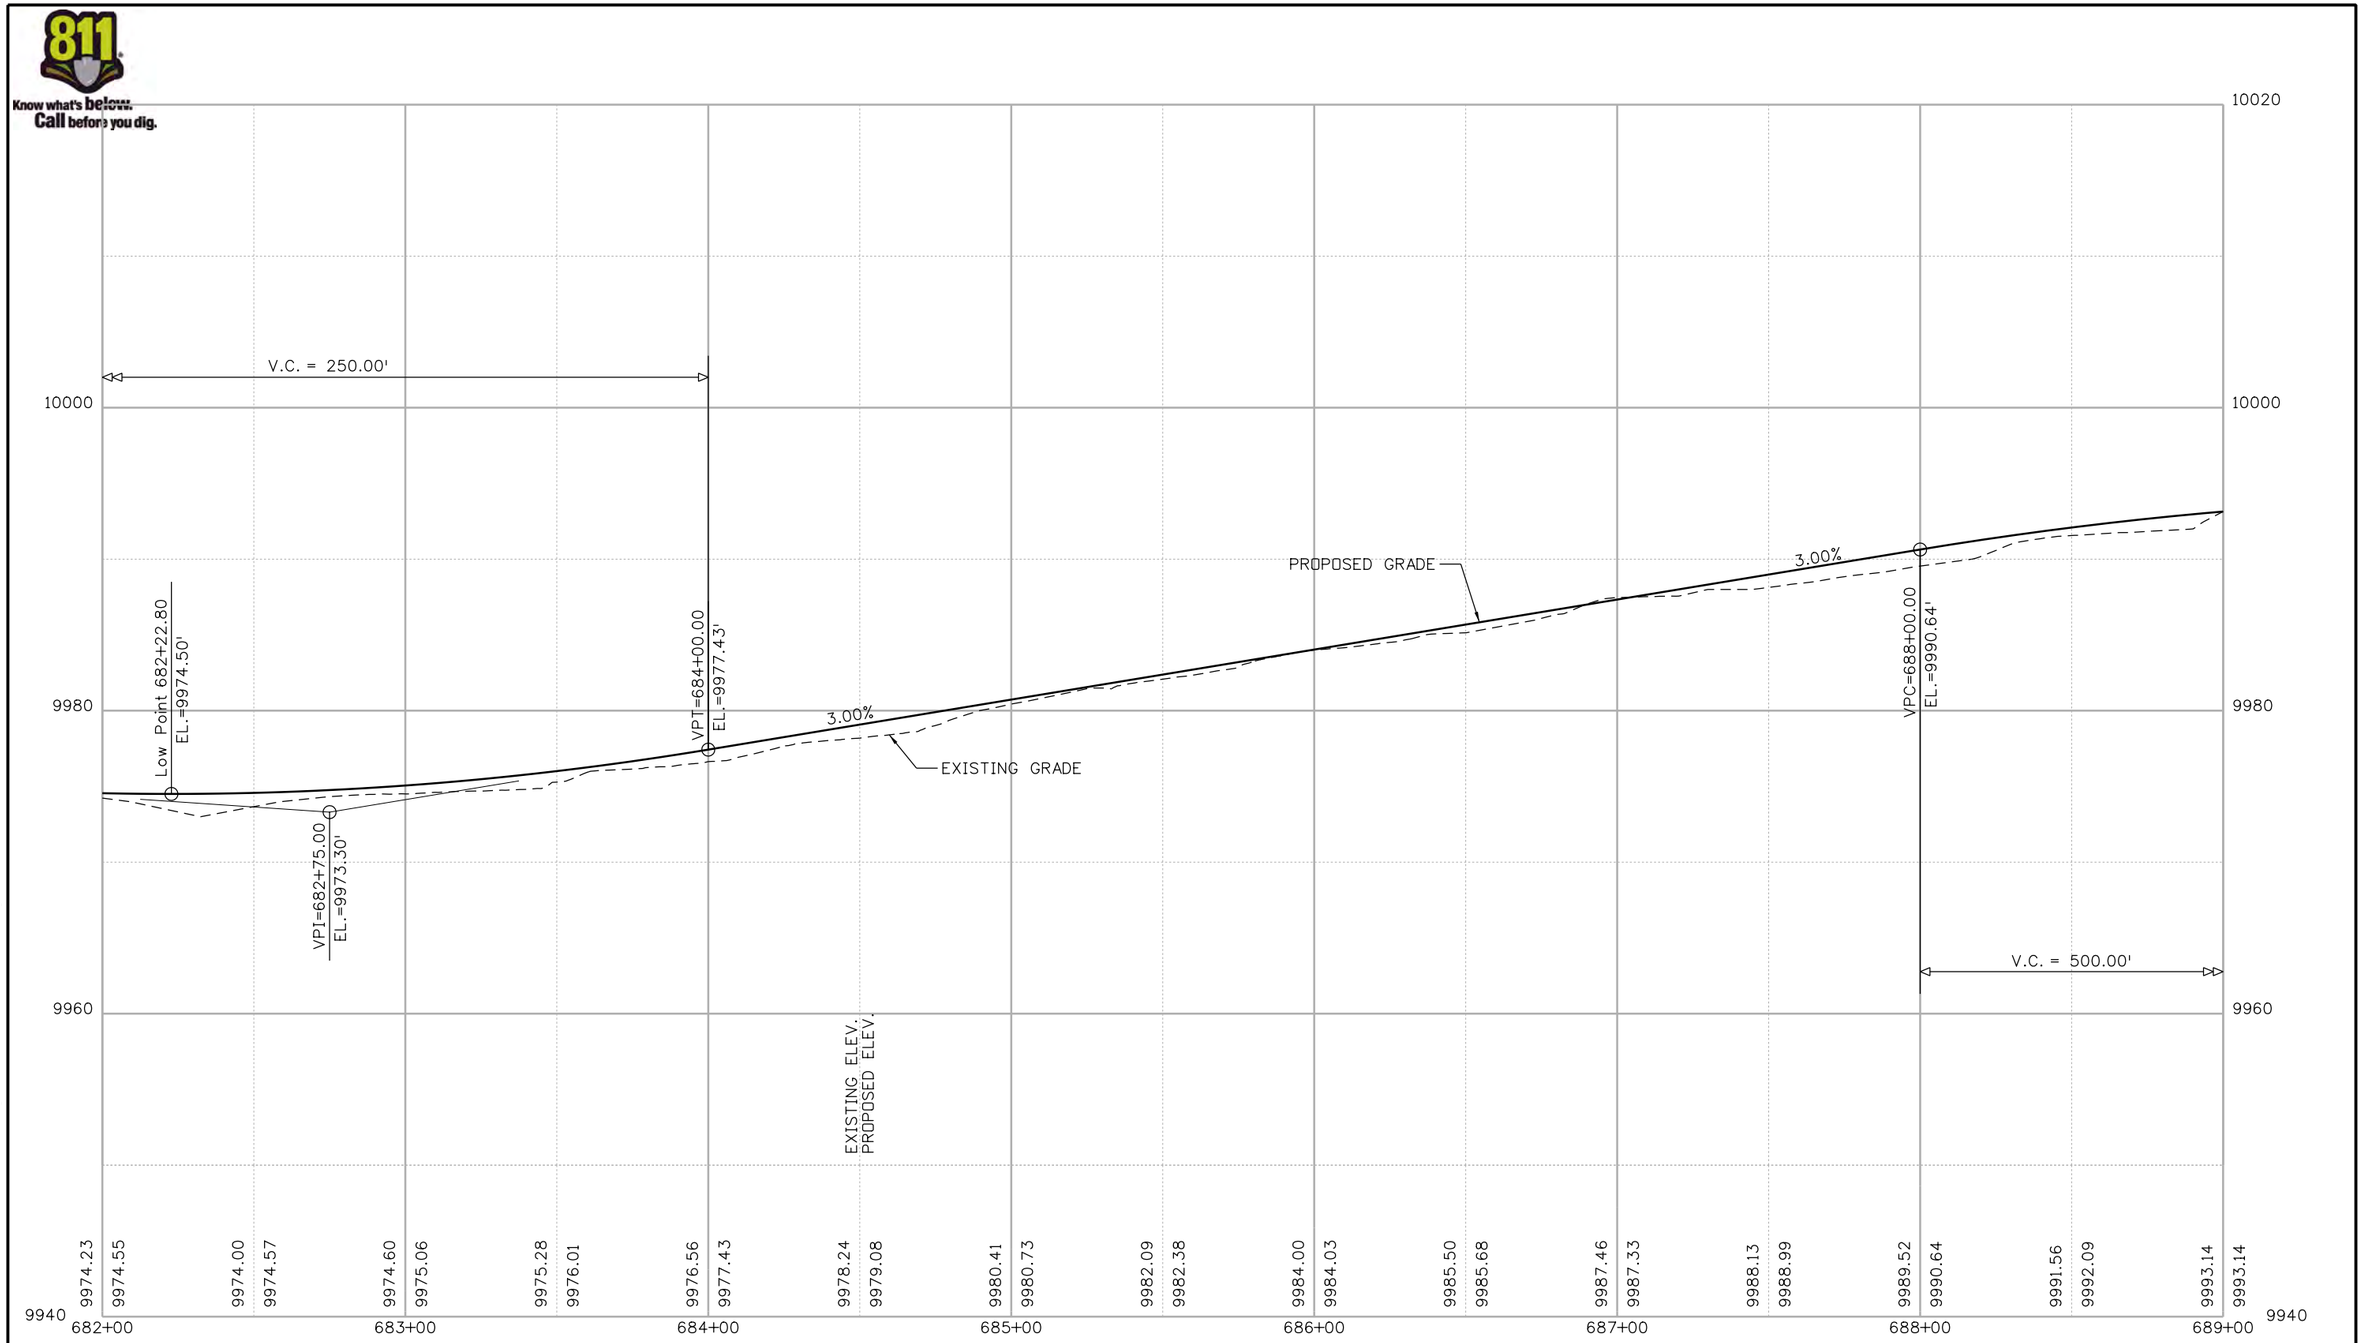

Nikolett 2:51:10 PM P:\1000.005.10 R3 CD9 Blue River ACP\Trail Design\Sheets\22768DES_Profile27.dgn

Print Date: 1/10/2020
File Name: 22768DES_Profile27.dgn
Horiz. Scale: 1:50 Vert. Scale: As Noted

Stolfus
5690 DTC Boulevard, Suite 560E
Greenwood Village, CO 80111
Phone: 303-221-2330
Fax: 303-221-2331
www.stolfusandassociates.com

Sheet Revisions		
Date:	Comments	Init.

Colorado Department of Transportation
Region 3
2829 W. Howard Place
Denver, CO 80204
Phone: 303-757-9841
FAX: 303-757-9219

As Constructed
No Revisions:
Revised:
Void:

BLUE RIVER TRAIL
PROFILE

Designer: CSA
Detailer: NG
Sheet Subset: PROFILE
Structure Numbers
Subset Sheets: 27 of 48

Project No./Code
XXXXXXXXX
23001
Sheet Number 103

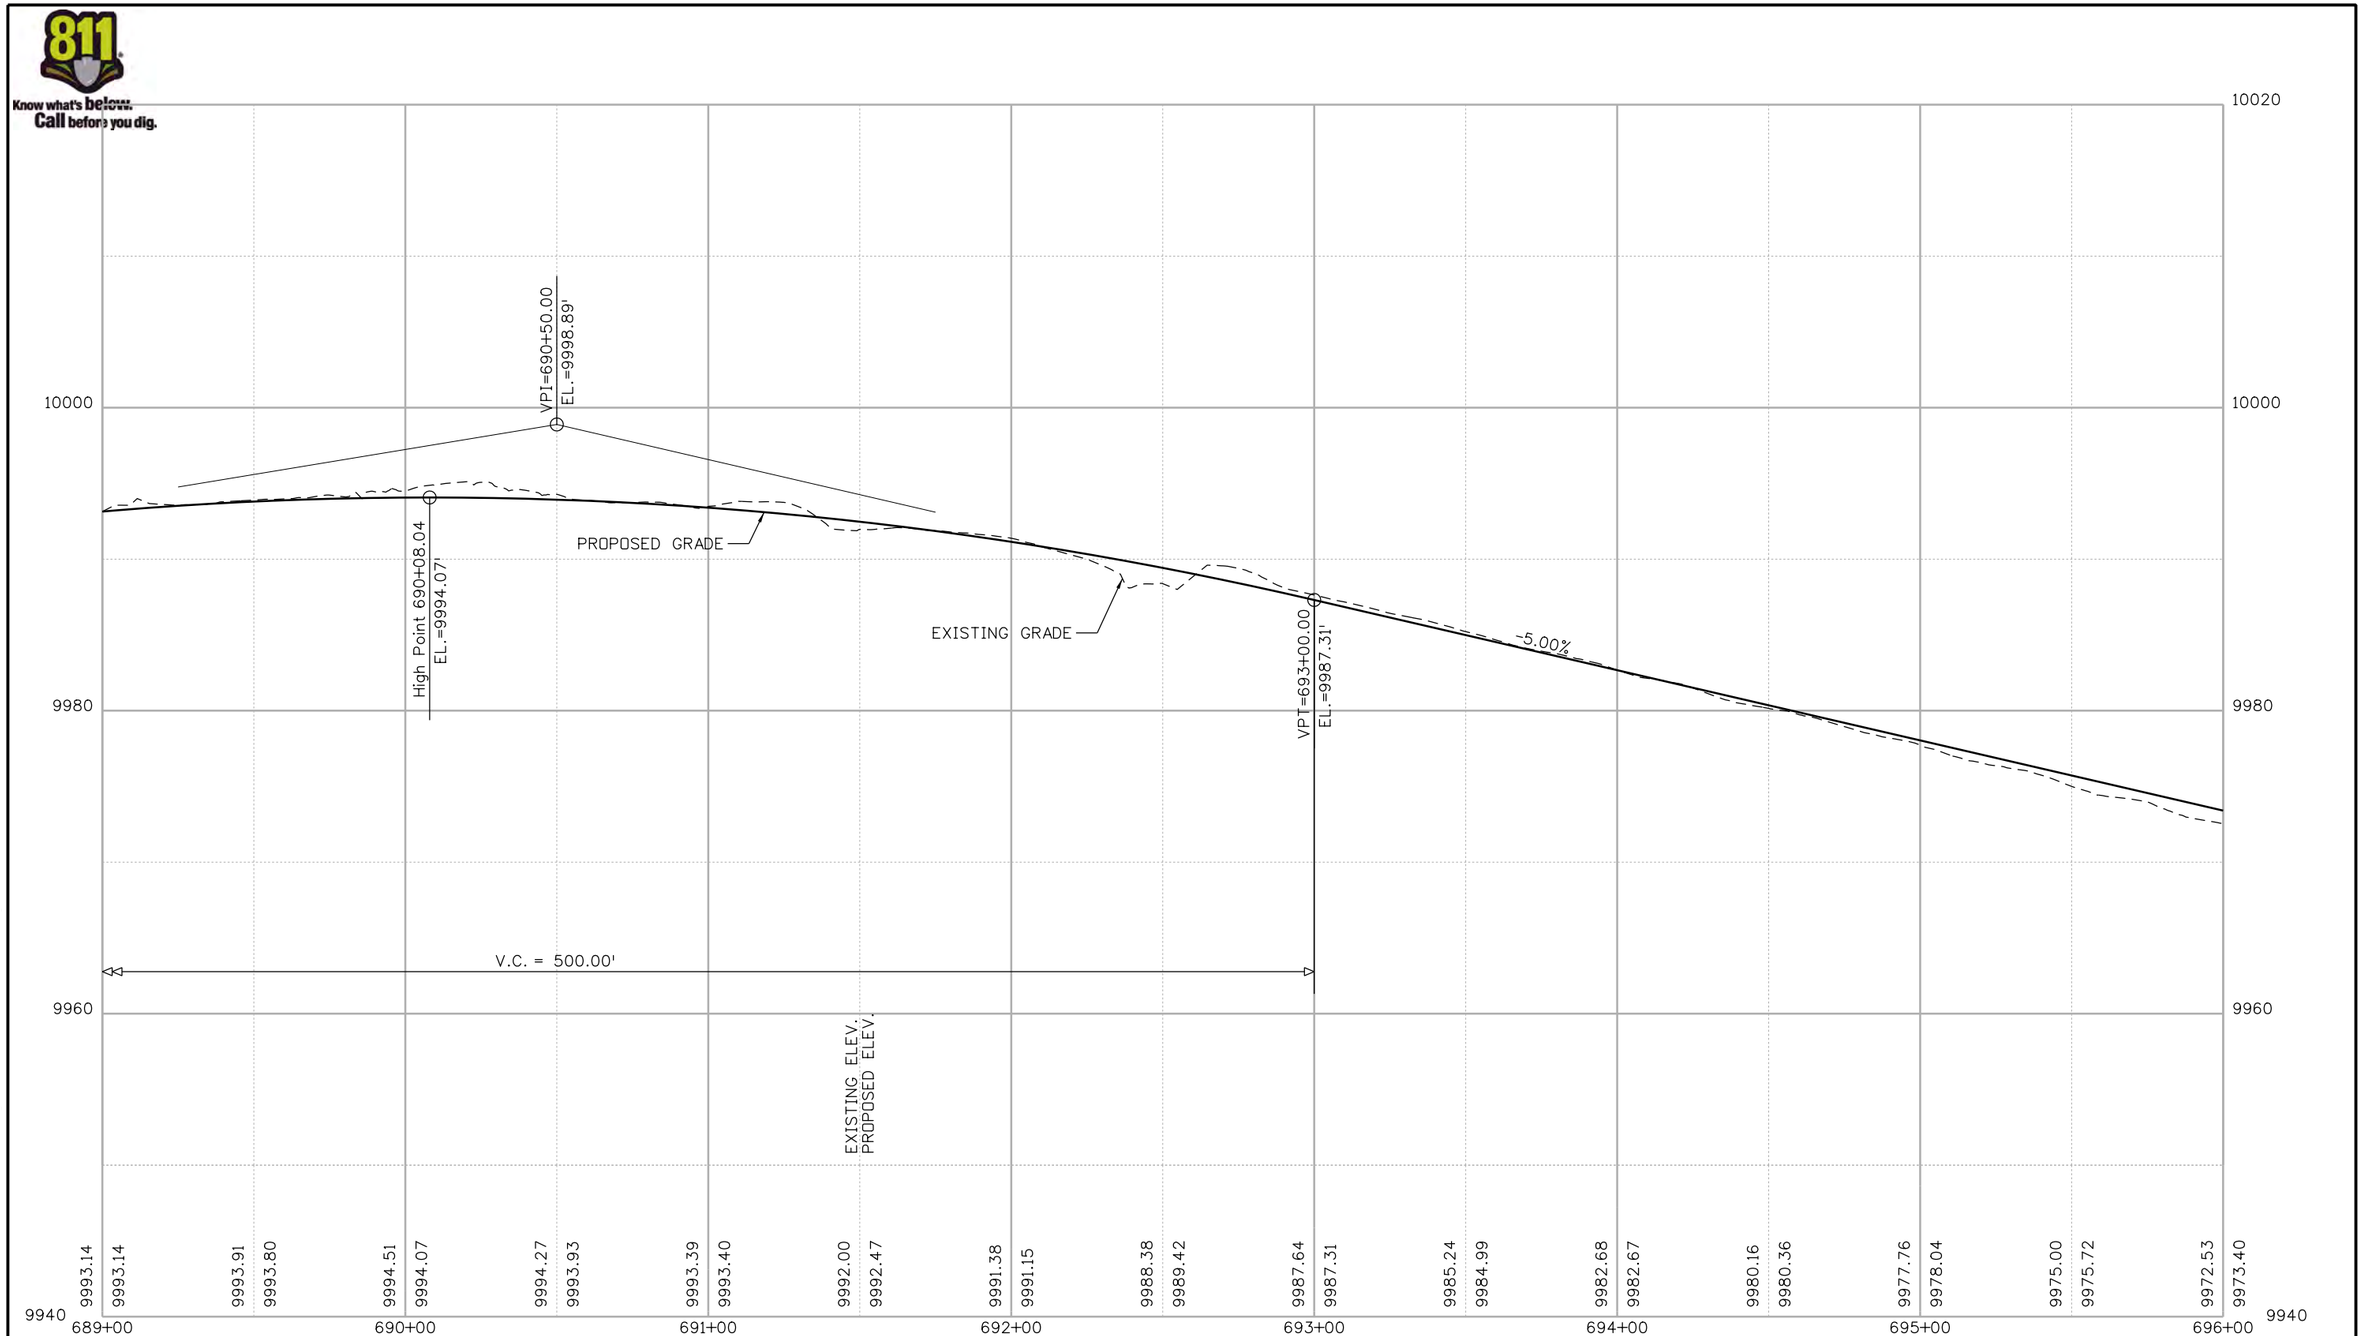

Nikolett 2:51:11 PM P:\1000.005.10 R3 C09 Blue River ACP\Trail Design\Sheets\22768DES_Profile28.dgn

Print Date: 1/10/2020
File Name: 22768DES_Profile28.dgn
Horiz. Scale: 1:50 Vert. Scale: As Noted

Stolfus
5690 DTC Boulevard, Suite 560E
Greenwood Village, CO 80111
Phone: 303-221-2330
Fax: 303-221-2331
www.stolfusandassociates.com

Sheet Revisions		
Date:	Comments	Init.

Colorado Department of Transportation
Region 3
2829 W. Howard Place
Denver, CO 80204
Phone: 303-757-9841
FAX: 303-757-9219

As Constructed
No Revisions:
Revised:
Void:

BLUE RIVER TRAIL
PROFILE

Designer:	CSA	Structure Numbers	
Detailer:	NG		
Sheet Subset:	PROFILE	Subset Sheets:	28 of 48

Project No./Code
XXXXXXXXX
23001
Sheet Number 104

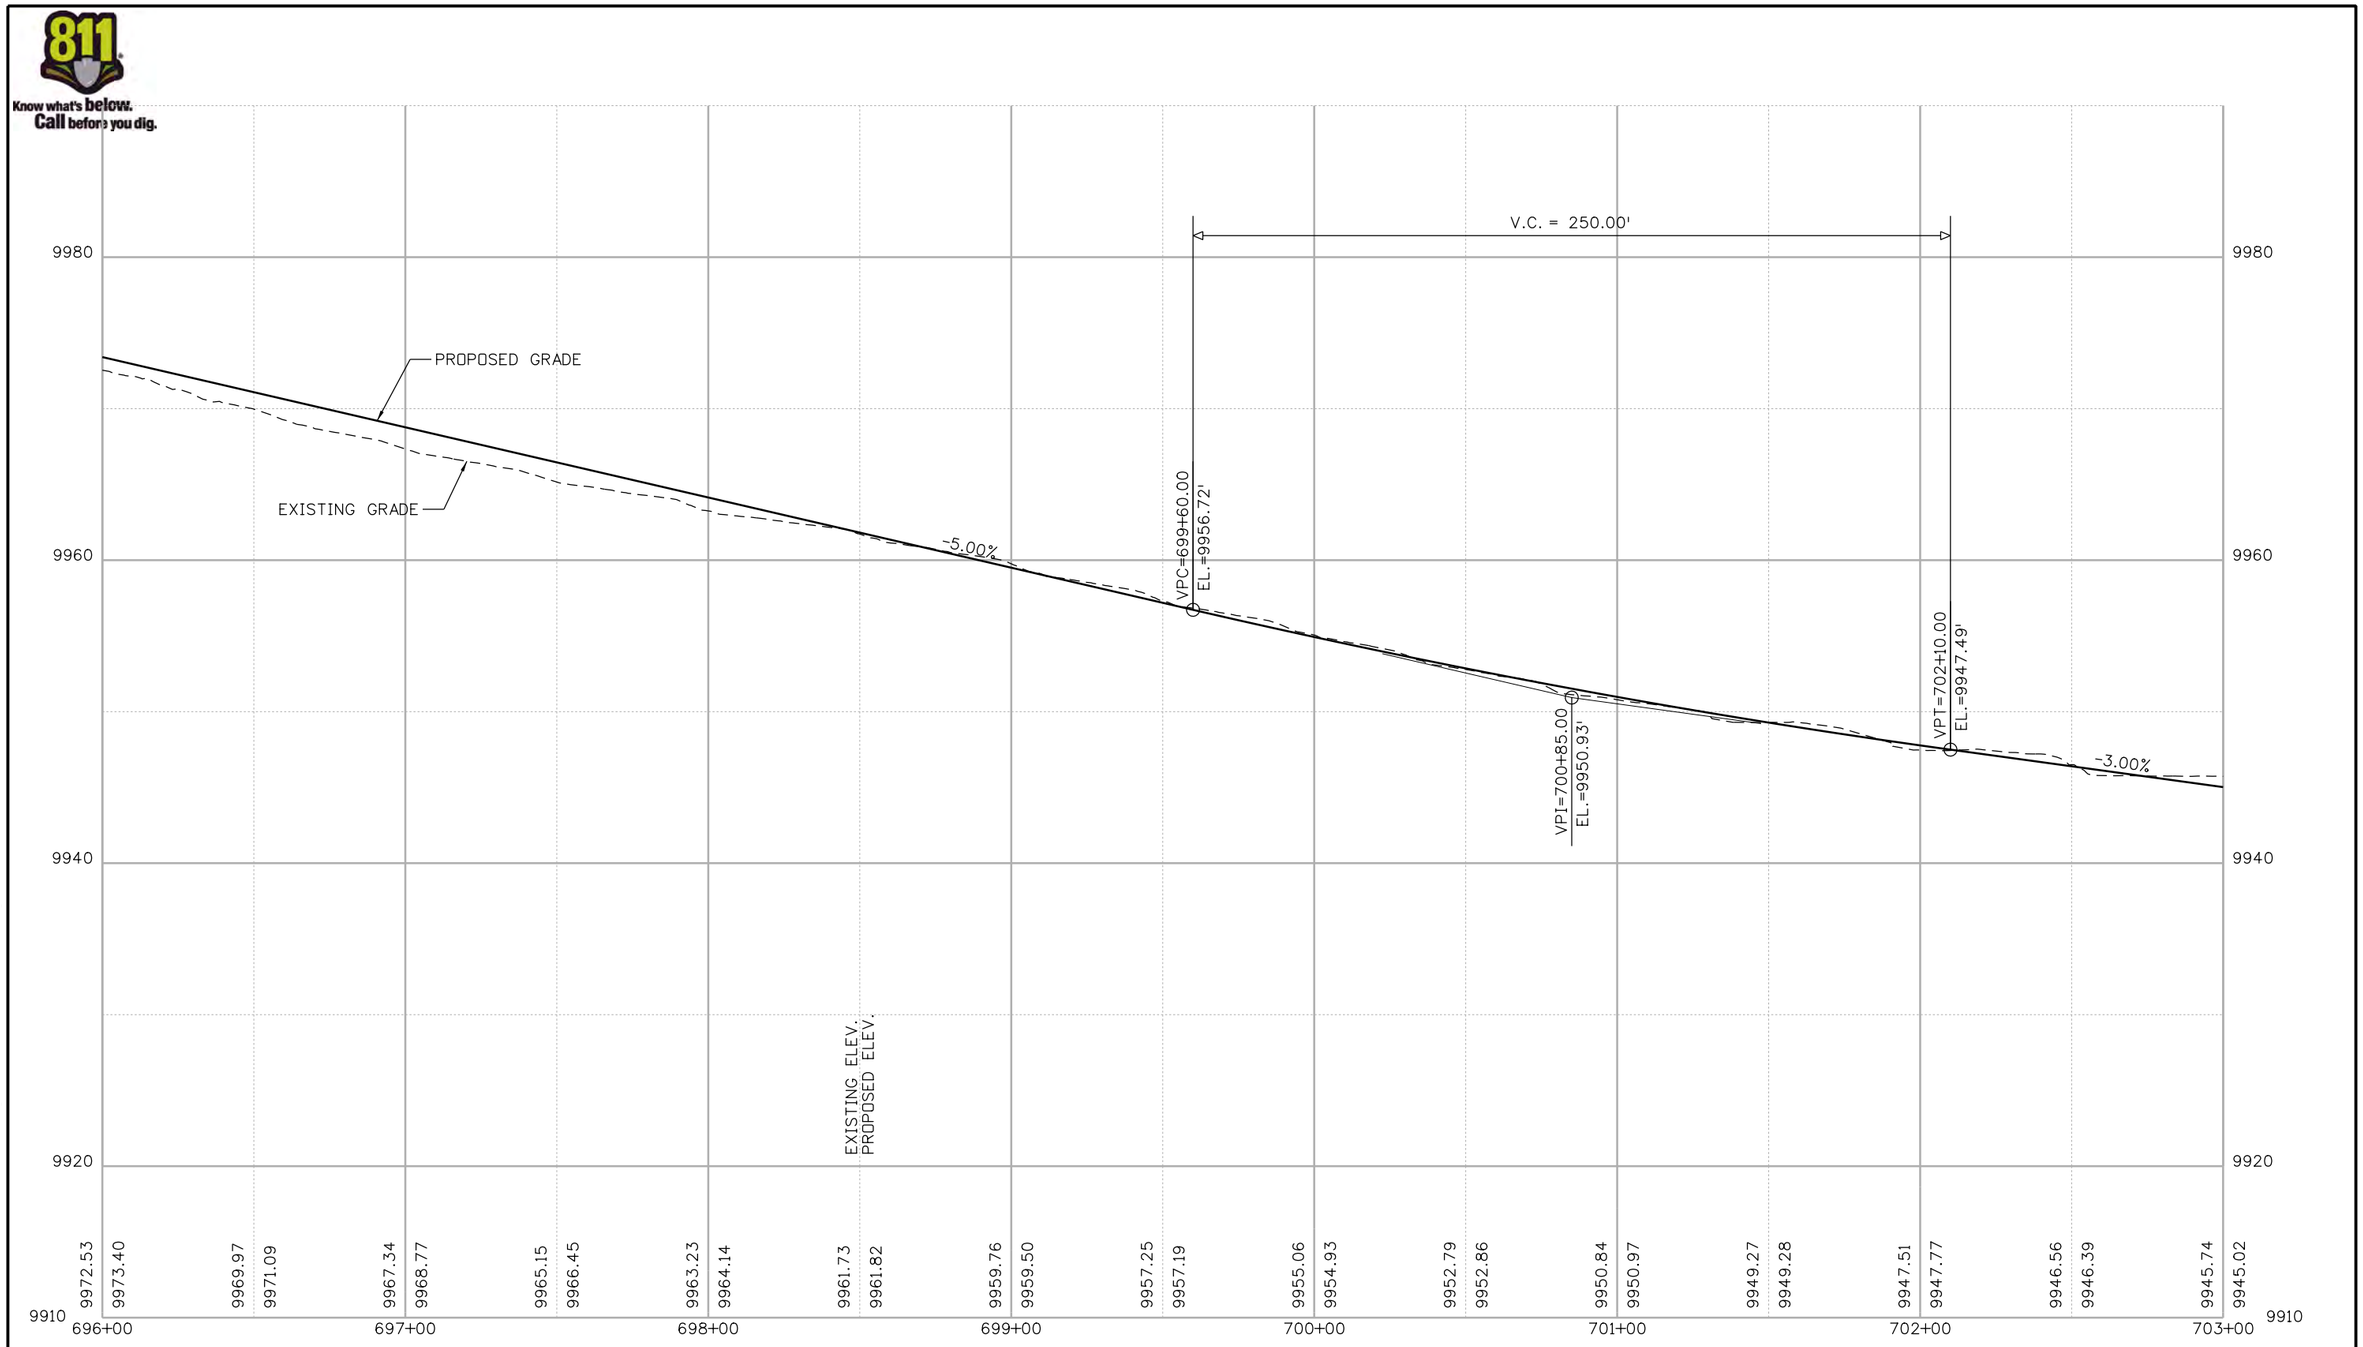

Nikolett 2:51:12 PM P:\1000.005.10 R3 C09 Blue River ACP\Trail Design\Sheets\22768DES_Profile29.dgn

Print Date: 1/10/2020
File Name: 22768DES_Profile29.dgn
Horiz. Scale: 1:50 Vert. Scale: As Noted

Stolfus
5690 DTC Boulevard, Suite 560E
Greenwood Village, CO 80111
Phone: 303-221-2330
Fax: 303-221-2331
www.stolfusandassociates.com

Sheet Revisions		
Date:	Comments	Init.

Colorado Department of Transportation
Region 3
2829 W. Howard Place
Denver, CO 80204
Phone: 303-757-9841
FAX: 303-757-9219

As Constructed
No Revisions:
Revised:
Void:

BLUE RIVER TRAIL
PROFILE

Designer: CSA
Detailer: NG
Sheet Subset: PROFILE
Structure Numbers
Subset Sheets: 29 of 48

Project No./Code
XXXXXXXXX
23001
Sheet Number 105

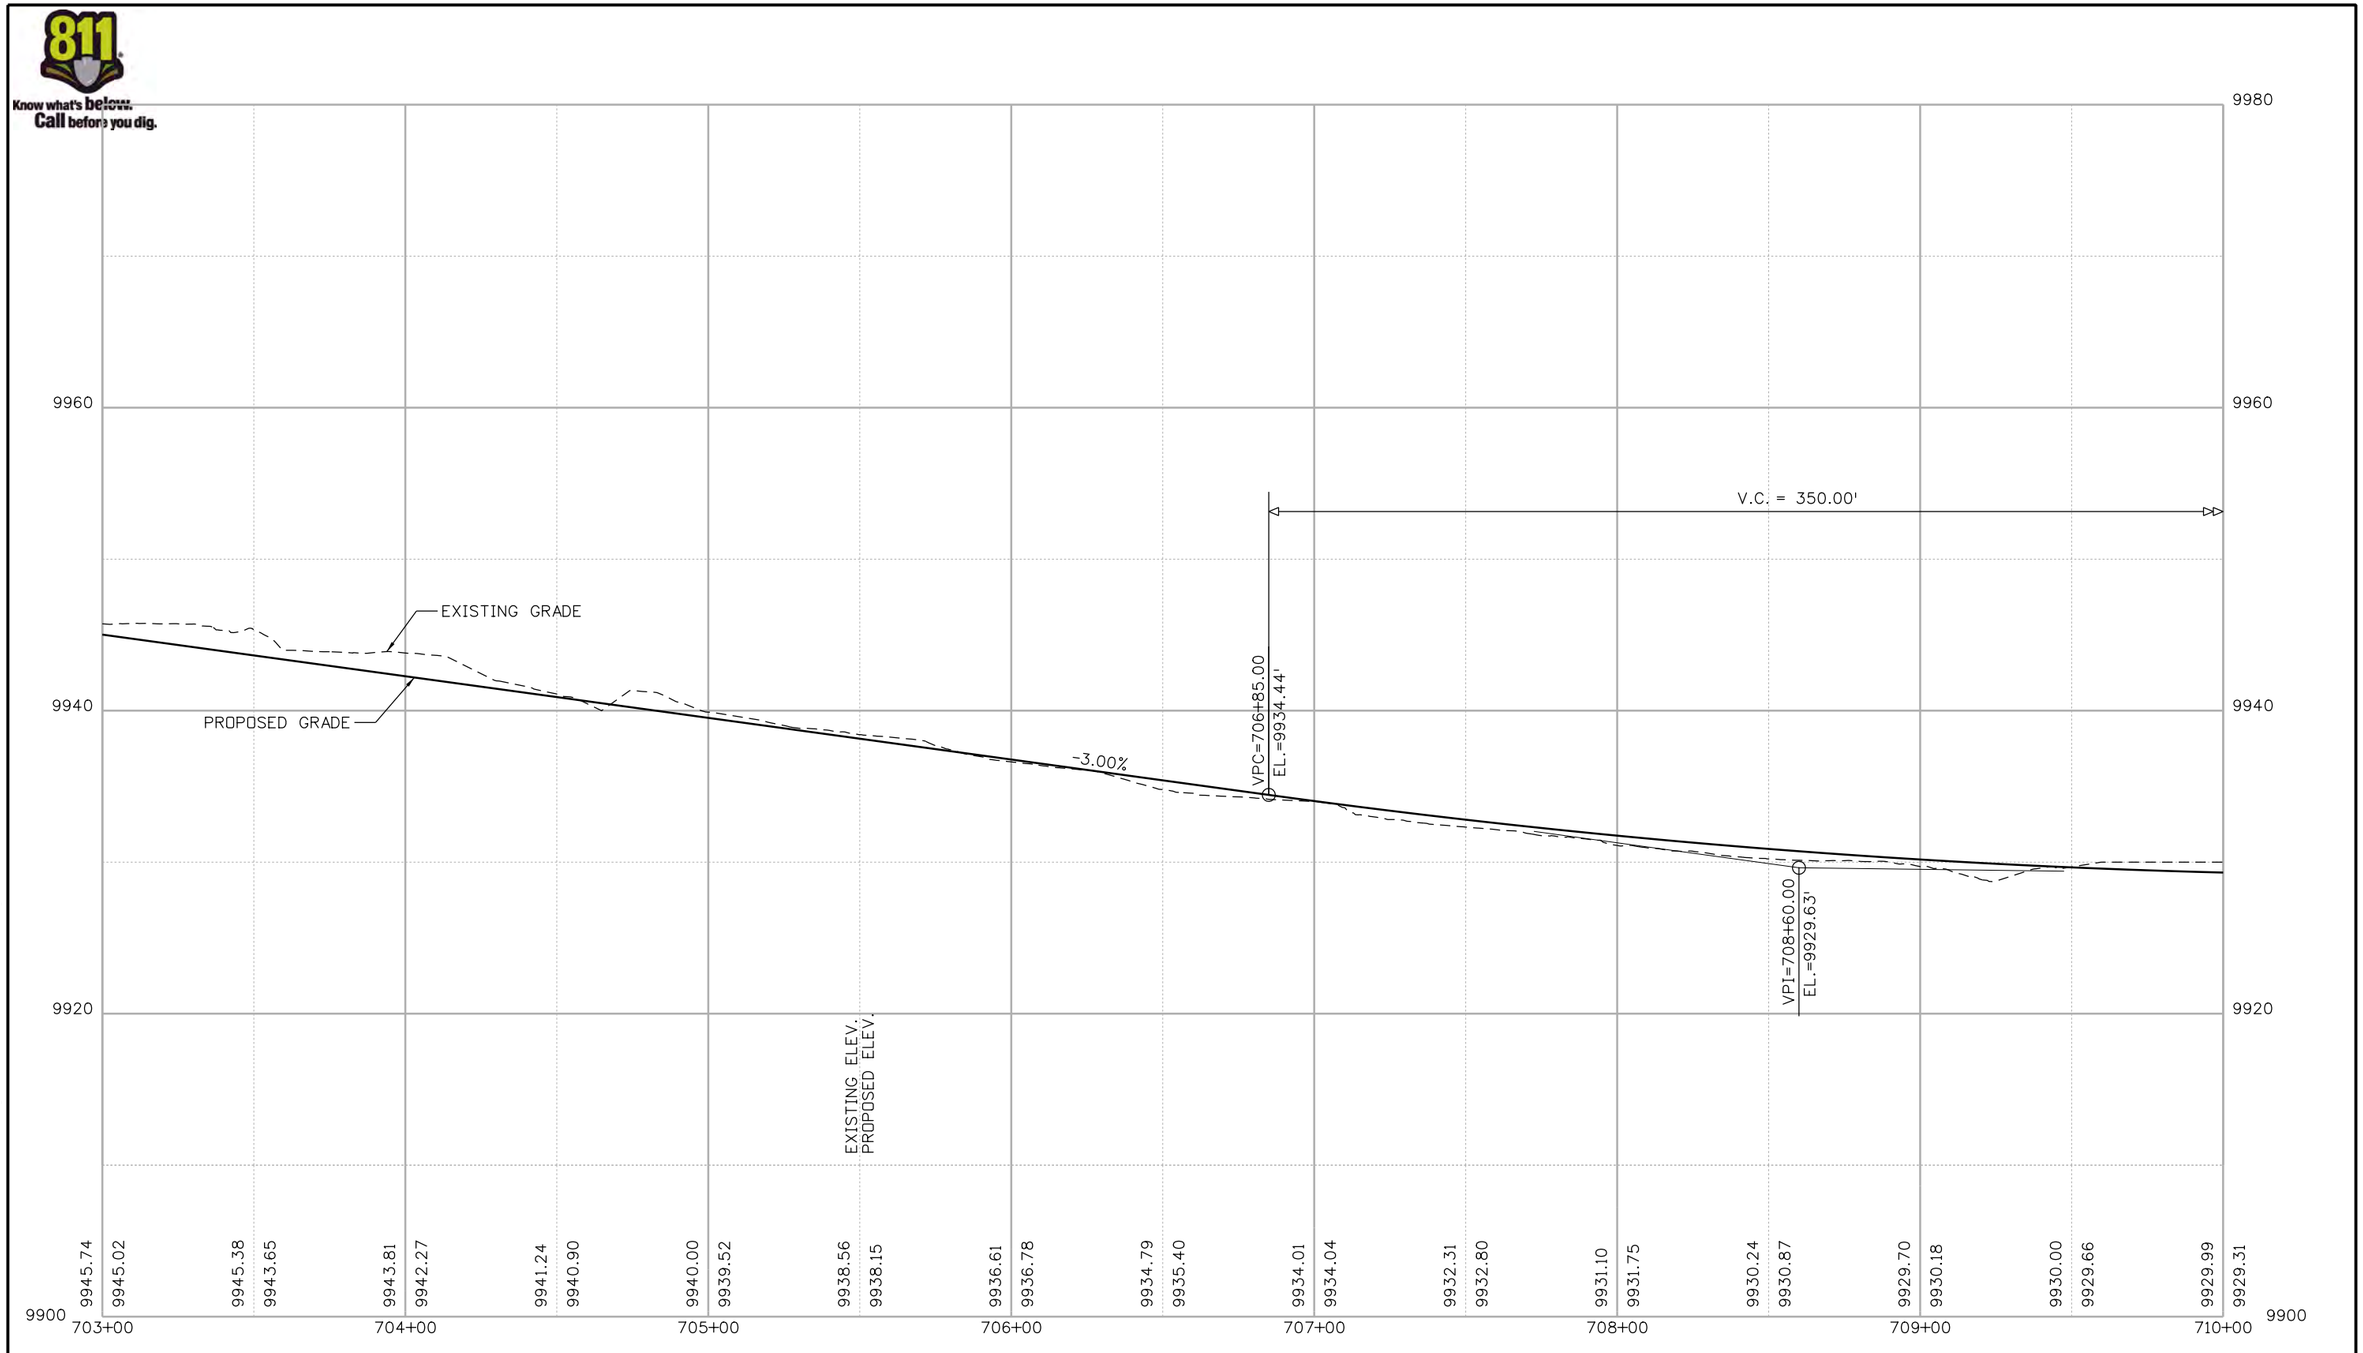

Nikolett 2:51:14 PM P:\1000.005.10 R3 C09 Blue River ACP\Trail Design\Sheets\22768DES_Profile30.dgn

Print Date: 1/10/2020
File Name: 22768DES_Profile30.dgn
Horiz. Scale: 1:50 Vert. Scale: As Noted

Stolfus
5690 DTC Boulevard, Suite 560E
Greenwood Village, CO 80111
Phone: 303-221-2330
Fax: 303-221-2331
www.stolfusandassociates.com

Sheet Revisions		
Date:	Comments	Init.

Colorado Department of Transportation
Region 3
2829 W. Howard Place
Denver, CO 80204
Phone: 303-757-9841
FAX: 303-757-9219

As Constructed
No Revisions:
Revised:
Void:

BLUE RIVER TRAIL
PROFILE

Designer: CSA
Detailer: NG
Sheet Subset: PROFILE
Structure Numbers
Subset Sheets: 30 of 48

Project No./Code
XXXXXXXXX
23001
Sheet Number 106

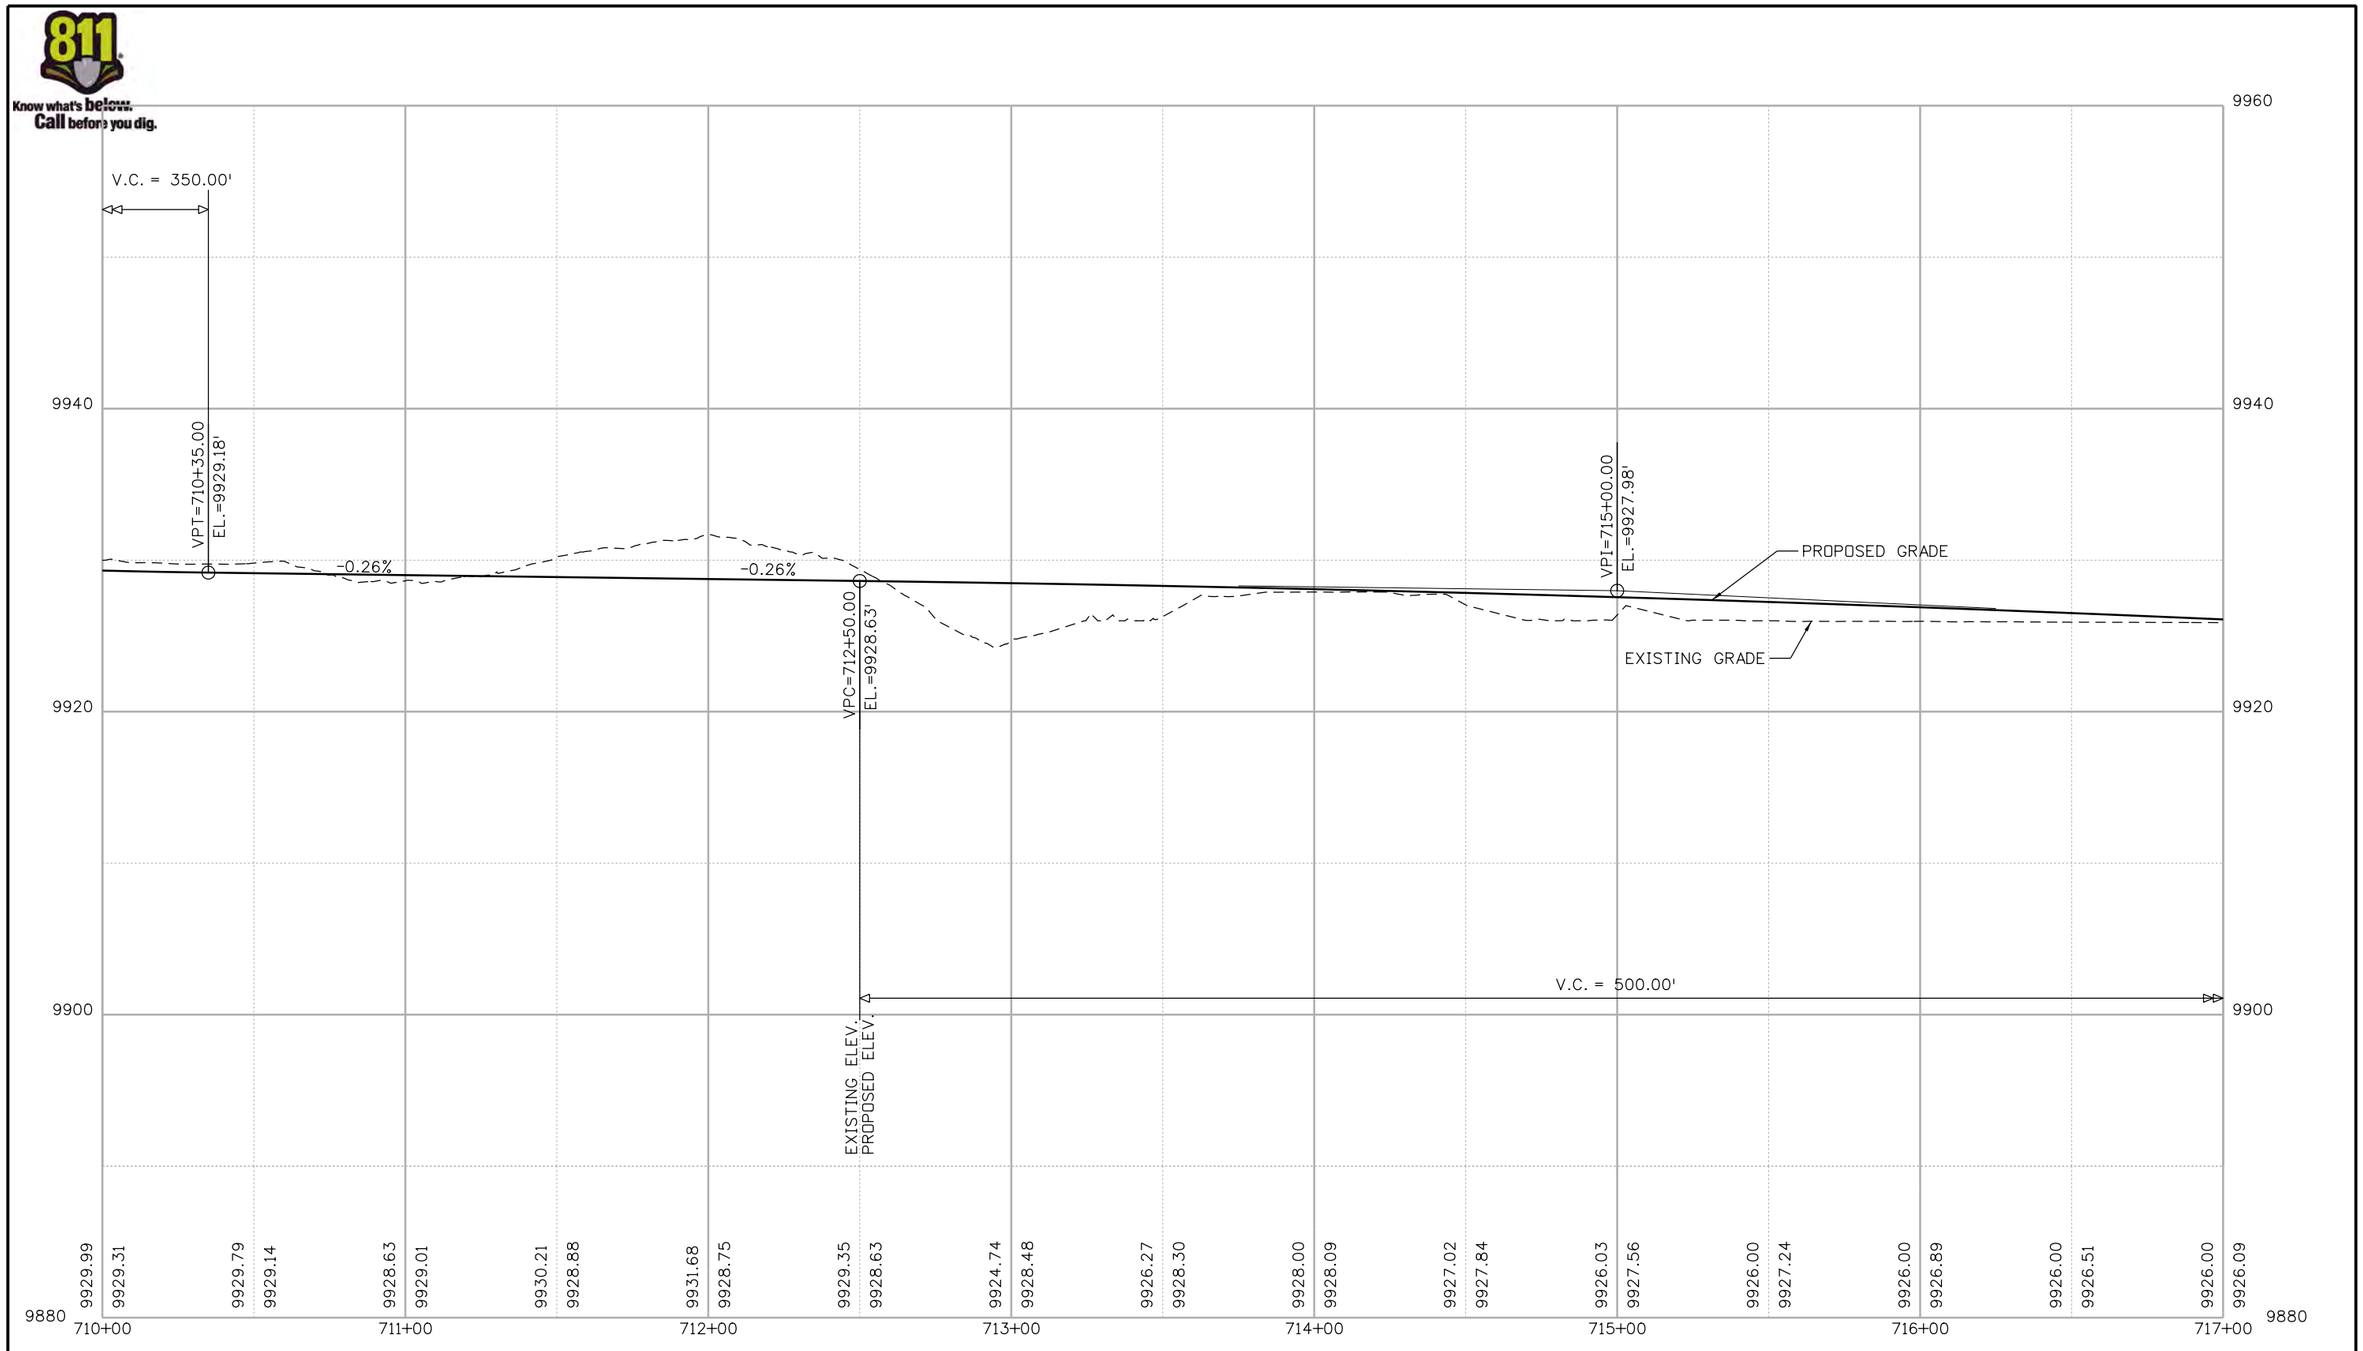

Nikolett 2:51:15 PM P:\1000.005.10 R3 C09 Blue River ACP\Trail Design\Sheets\22768DES_Profile31.dgn

Print Date: 1/10/2020
File Name: 22768DES_Profile31.dgn
Horiz. Scale: 1:50 Vert. Scale: As Noted

Stolfus
5690 DTC Boulevard, Suite 560E
Greenwood Village, CO 80111
Phone: 303-221-2330
Fax: 303-221-2331
www.stolfusandassociates.com

Sheet Revisions		
Date:	Comments	Init.

Colorado Department of Transportation
Region 3
2829 W. Howard Place
Denver, CO 80204
Phone: 303-757-9841
FAX: 303-757-9219

As Constructed
No Revisions:
Revised:
Void:

BLUE RIVER TRAIL
PROFILE

Designer: CSA
Detailer: NG
Sheet Subset: PROFILE
Structure Numbers
Subset Sheets: 31 of 48

Project No./Code
XXXXXXXXX
23001
Sheet Number 107

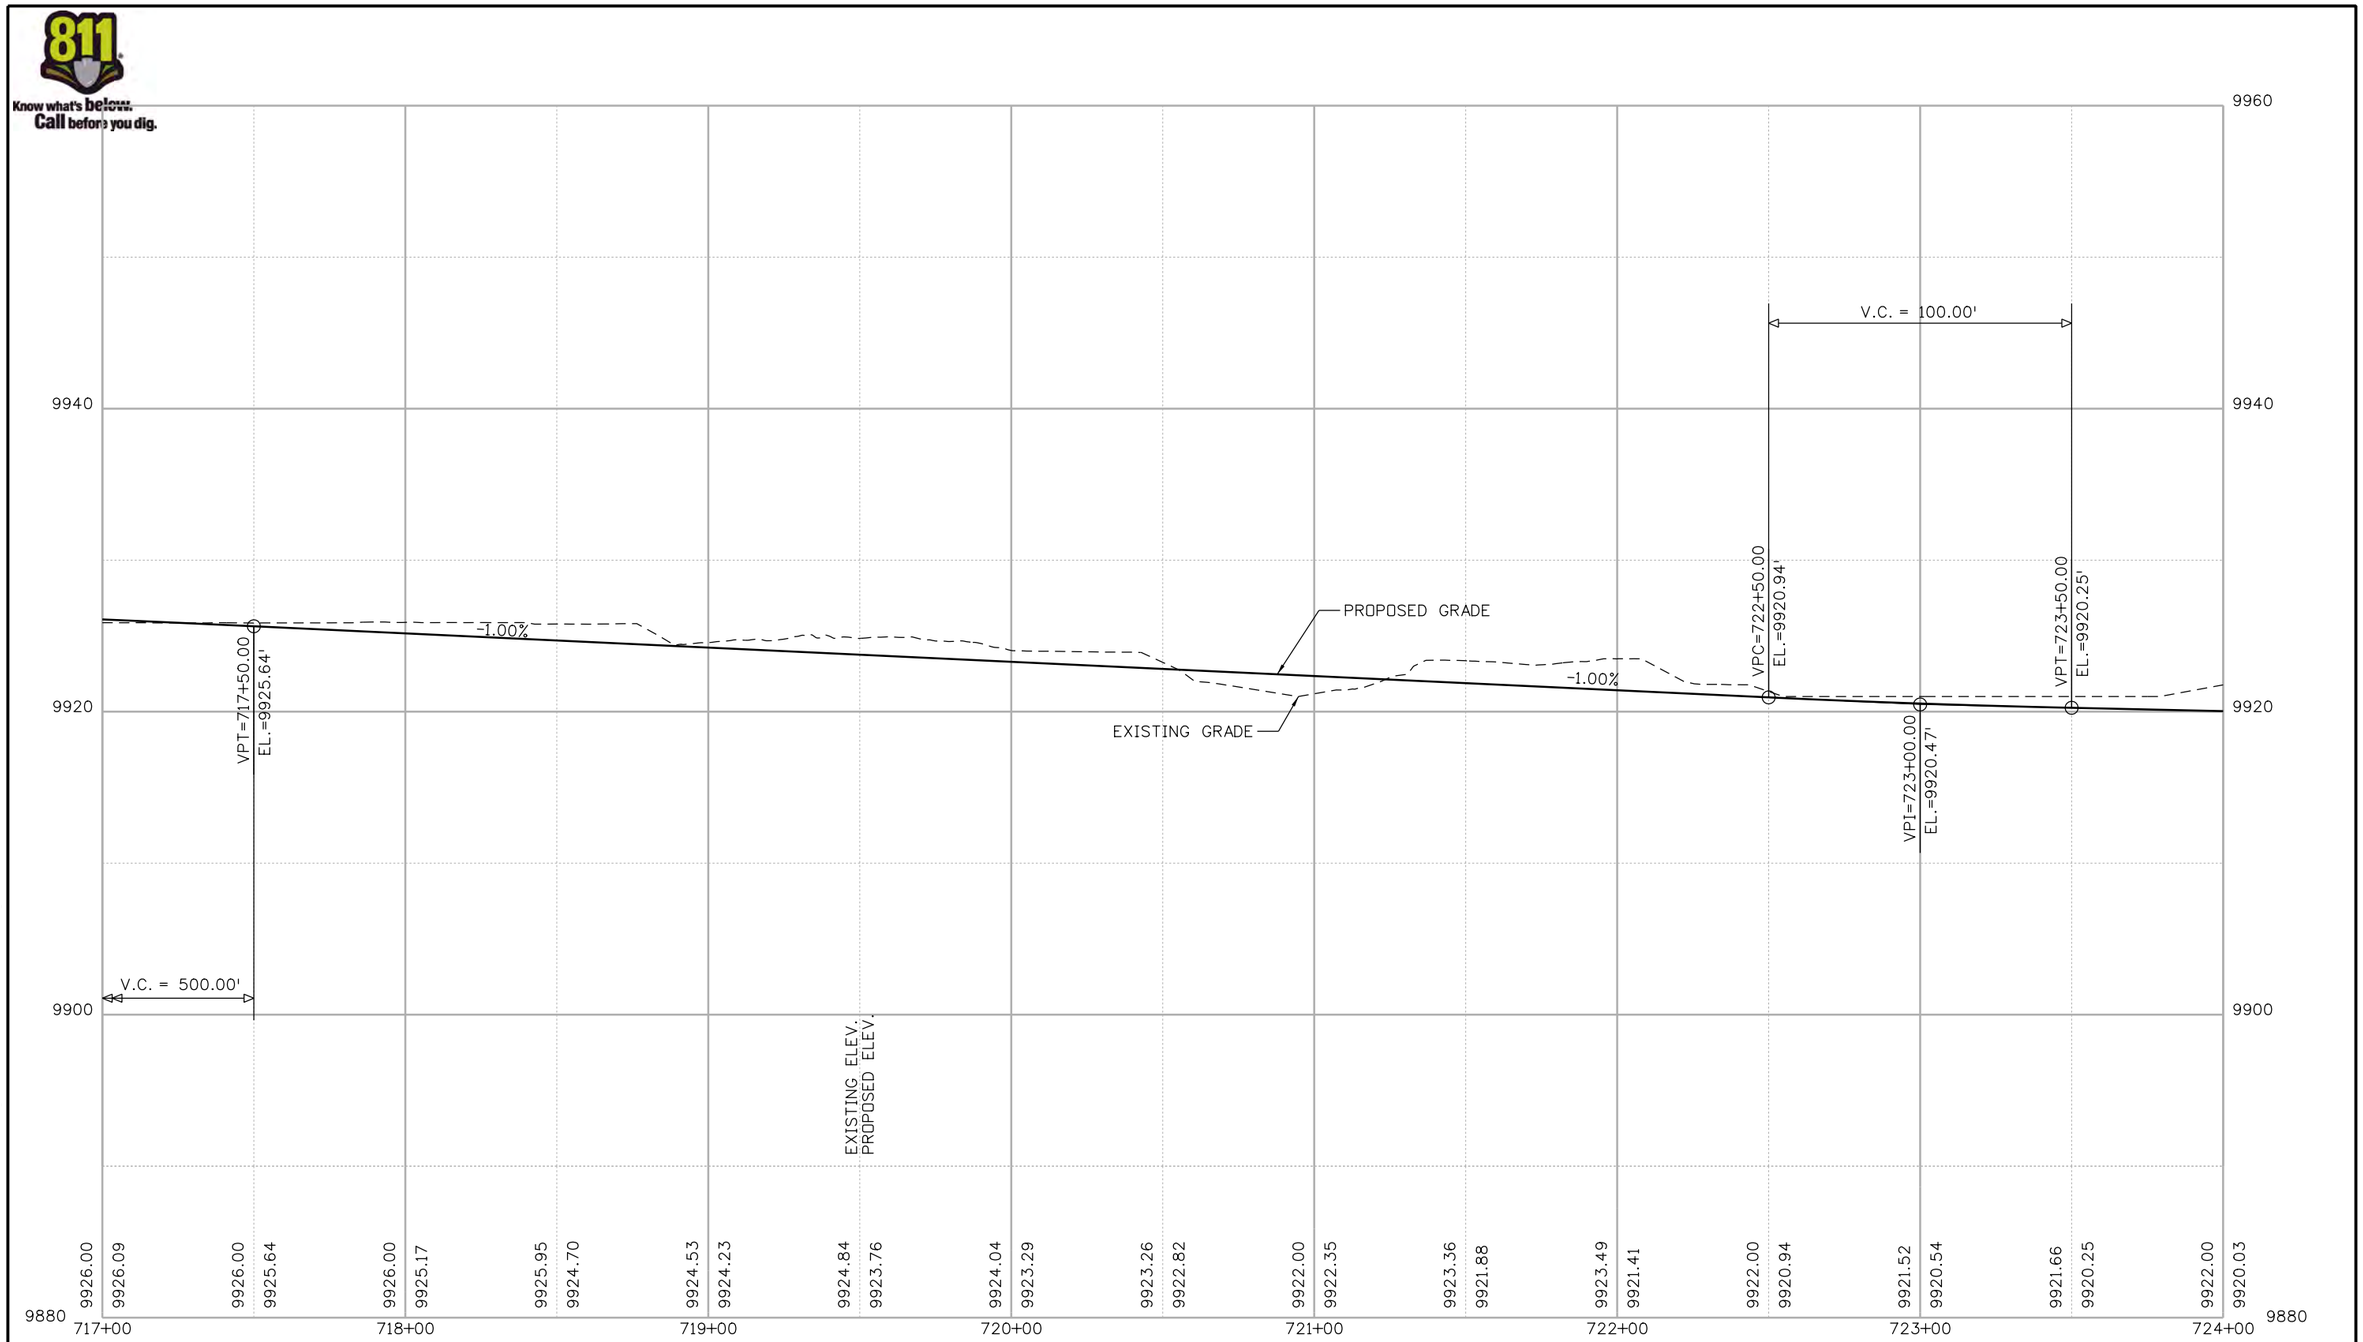

Print Date: 1/10/2020
File Name: 22768DES_Profile32.dgn
Horiz. Scale: 1:50 Vert. Scale: As Noted

Stolfus
5690 DTC Boulevard, Suite 560E
Greenwood Village, CO 80111
Phone: 303-221-2330
Fax: 303-221-2331
www.stolfusandassociates.com

Sheet Revisions		
Date:	Comments	Init.

Colorado Department of Transportation
2829 W. Howard Place
Denver, CO 80204
Phone: 303-757-9841
FAX: 303-757-9219
Region 3

As Constructed
No Revisions:
Revised:
Void:

BLUE RIVER TRAIL
PROFILE

Designer: CSA
Detailer: NG
Sheet Subset: PROFILE
Structure Numbers
Subset Sheets: 32 of 48

Project No./Code
XXXXXXXXX
23001
Sheet Number 108

Nikolett 2:51:16 PM P:\1000.005.10 R3 C09 Blue River ACP\Trail Design\Sheets\22768DES_Profile32.dgn

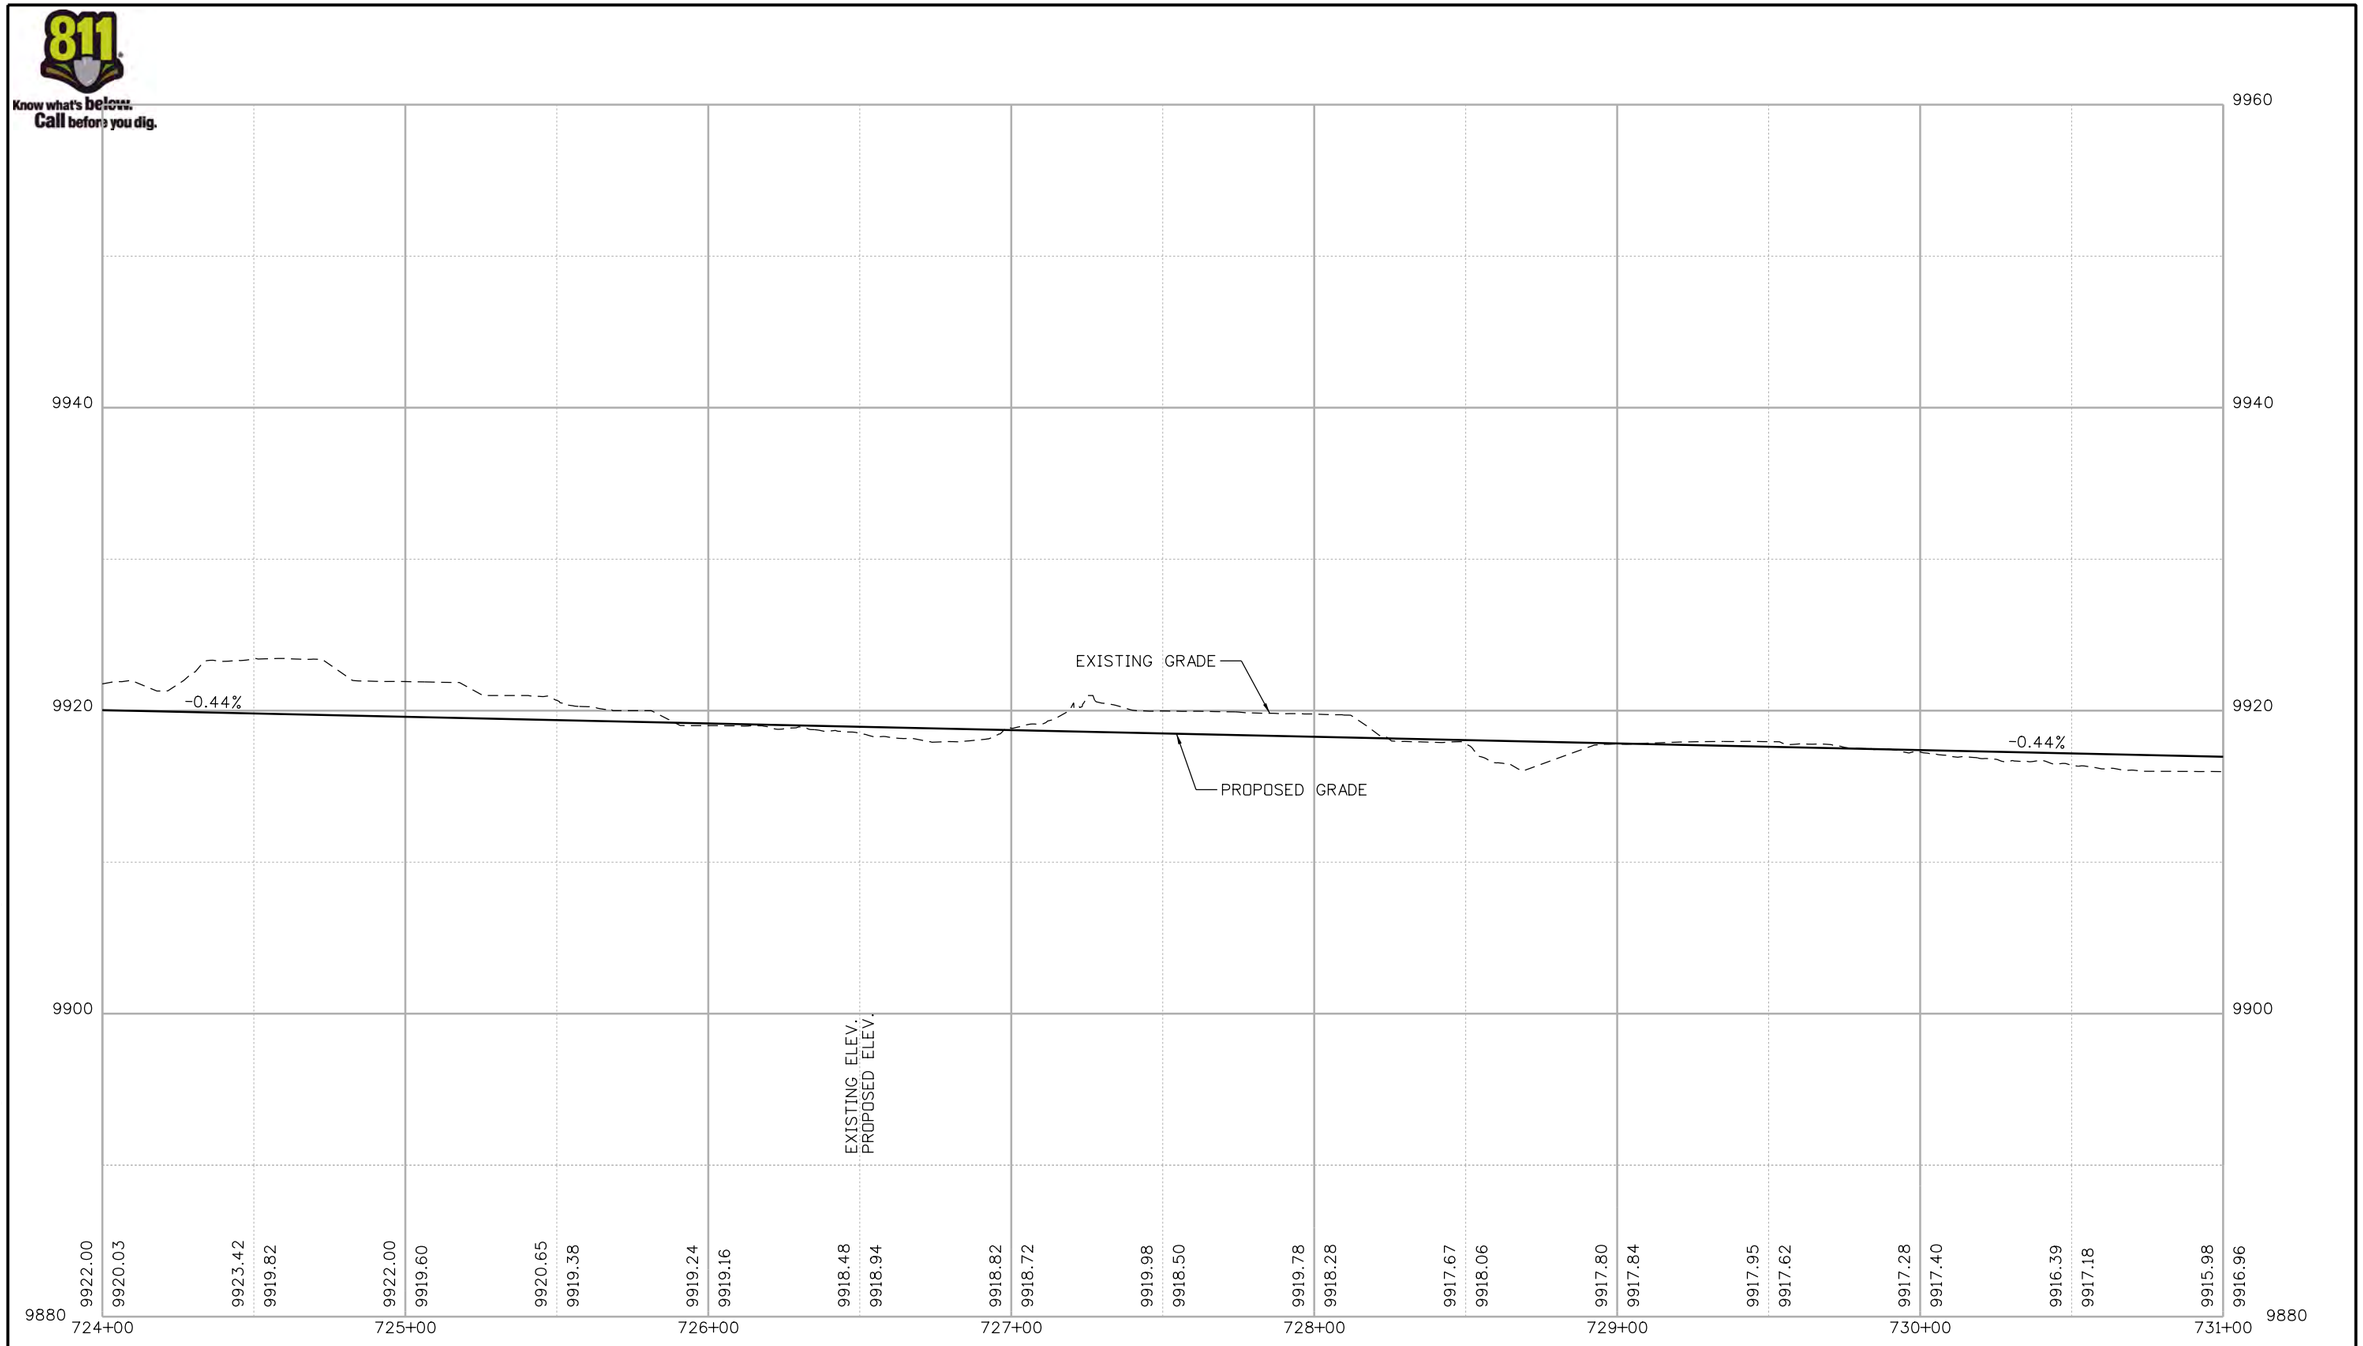

Nikolett 2:51:17 PM P:\1000.005.10 R3 C09 Blue River ACP\Trail Design\Sheets\22768DES_Profile33.dgn

Print Date: 1/10/2020
File Name: 22768DES_Profile33.dgn
Horiz. Scale: 1:50 Vert. Scale: As Noted

Stolfus
5690 DTC Boulevard, Suite 560E
Greenwood Village, CO 80111
Phone: 303-221-2330
Fax: 303-221-2331
www.stolfusandassociates.com

Sheet Revisions		
Date:	Comments	Init.

Colorado Department of Transportation
Region 3
2829 W. Howard Place
Denver, CO 80204
Phone: 303-757-9841
FAX: 303-757-9219

As Constructed
No Revisions:
Revised:
Void:

BLUE RIVER TRAIL
PROFILE

Designer: CSA
Detailer: NG
Sheet Subset: PROFILE
Structure Numbers
Subset Sheets: 33 of 48

Project No./Code
XXXXXXXXX
23001
Sheet Number 109

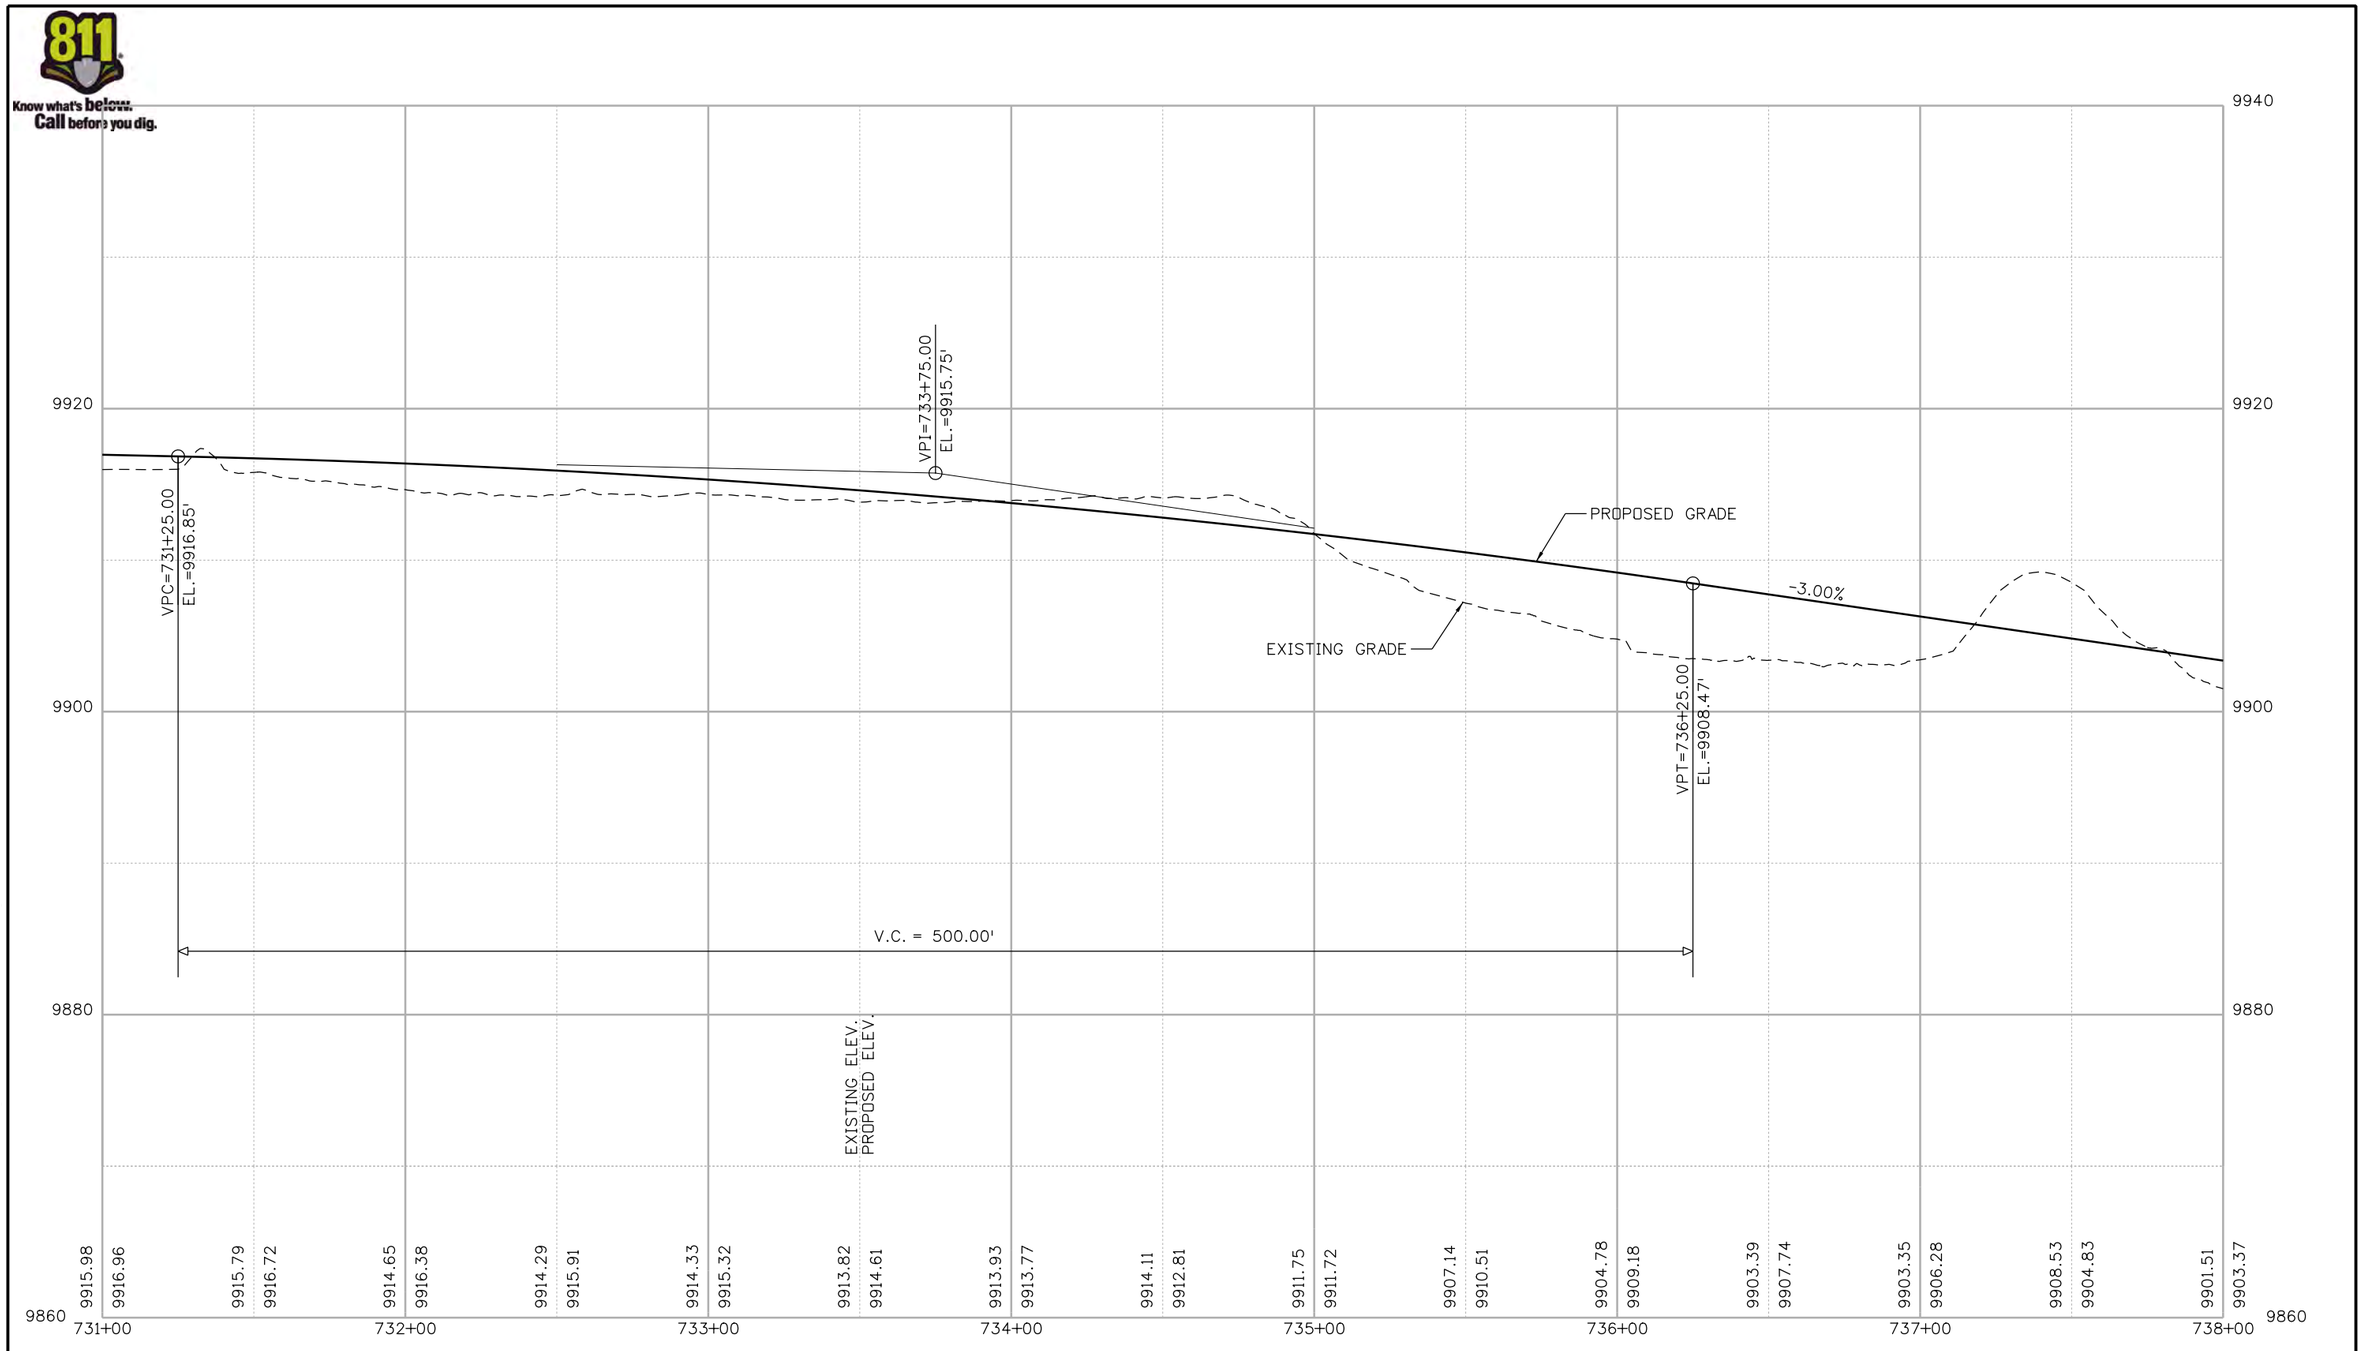

Know what's below. Call before you dig.

Nikolett 2:51:18 PM P:\1000.005.10 R3 C09 Blue River ACP\Trail Design\Sheets\22768DES_Profile34.dgn

Print Date: 1/10/2020
File Name: 22768DES_Profile34.dgn
Horiz. Scale: 1:50 Vert. Scale: As Noted

Stolfus
5690 DTC Boulevard, Suite 560E
Greenwood Village, CO 80111
Phone: 303-221-2330
Fax: 303-221-2331
www.stolfusandassociates.com

Sheet Revisions		
Date:	Comments	Init.

Colorado Department of Transportation
Region 3
2829 W. Howard Place
Denver, CO 80204
Phone: 303-757-9841
FAX: 303-757-9219

As Constructed
No Revisions:
Revised:
Void:

BLUE RIVER TRAIL
PROFILE

Designer: CSA
Detailer: NG
Sheet Subset: PROFILE
Structure Numbers
Subset Sheets: 34 of 48

Project No./Code
XXXXXXXXX
23001
Sheet Number 110

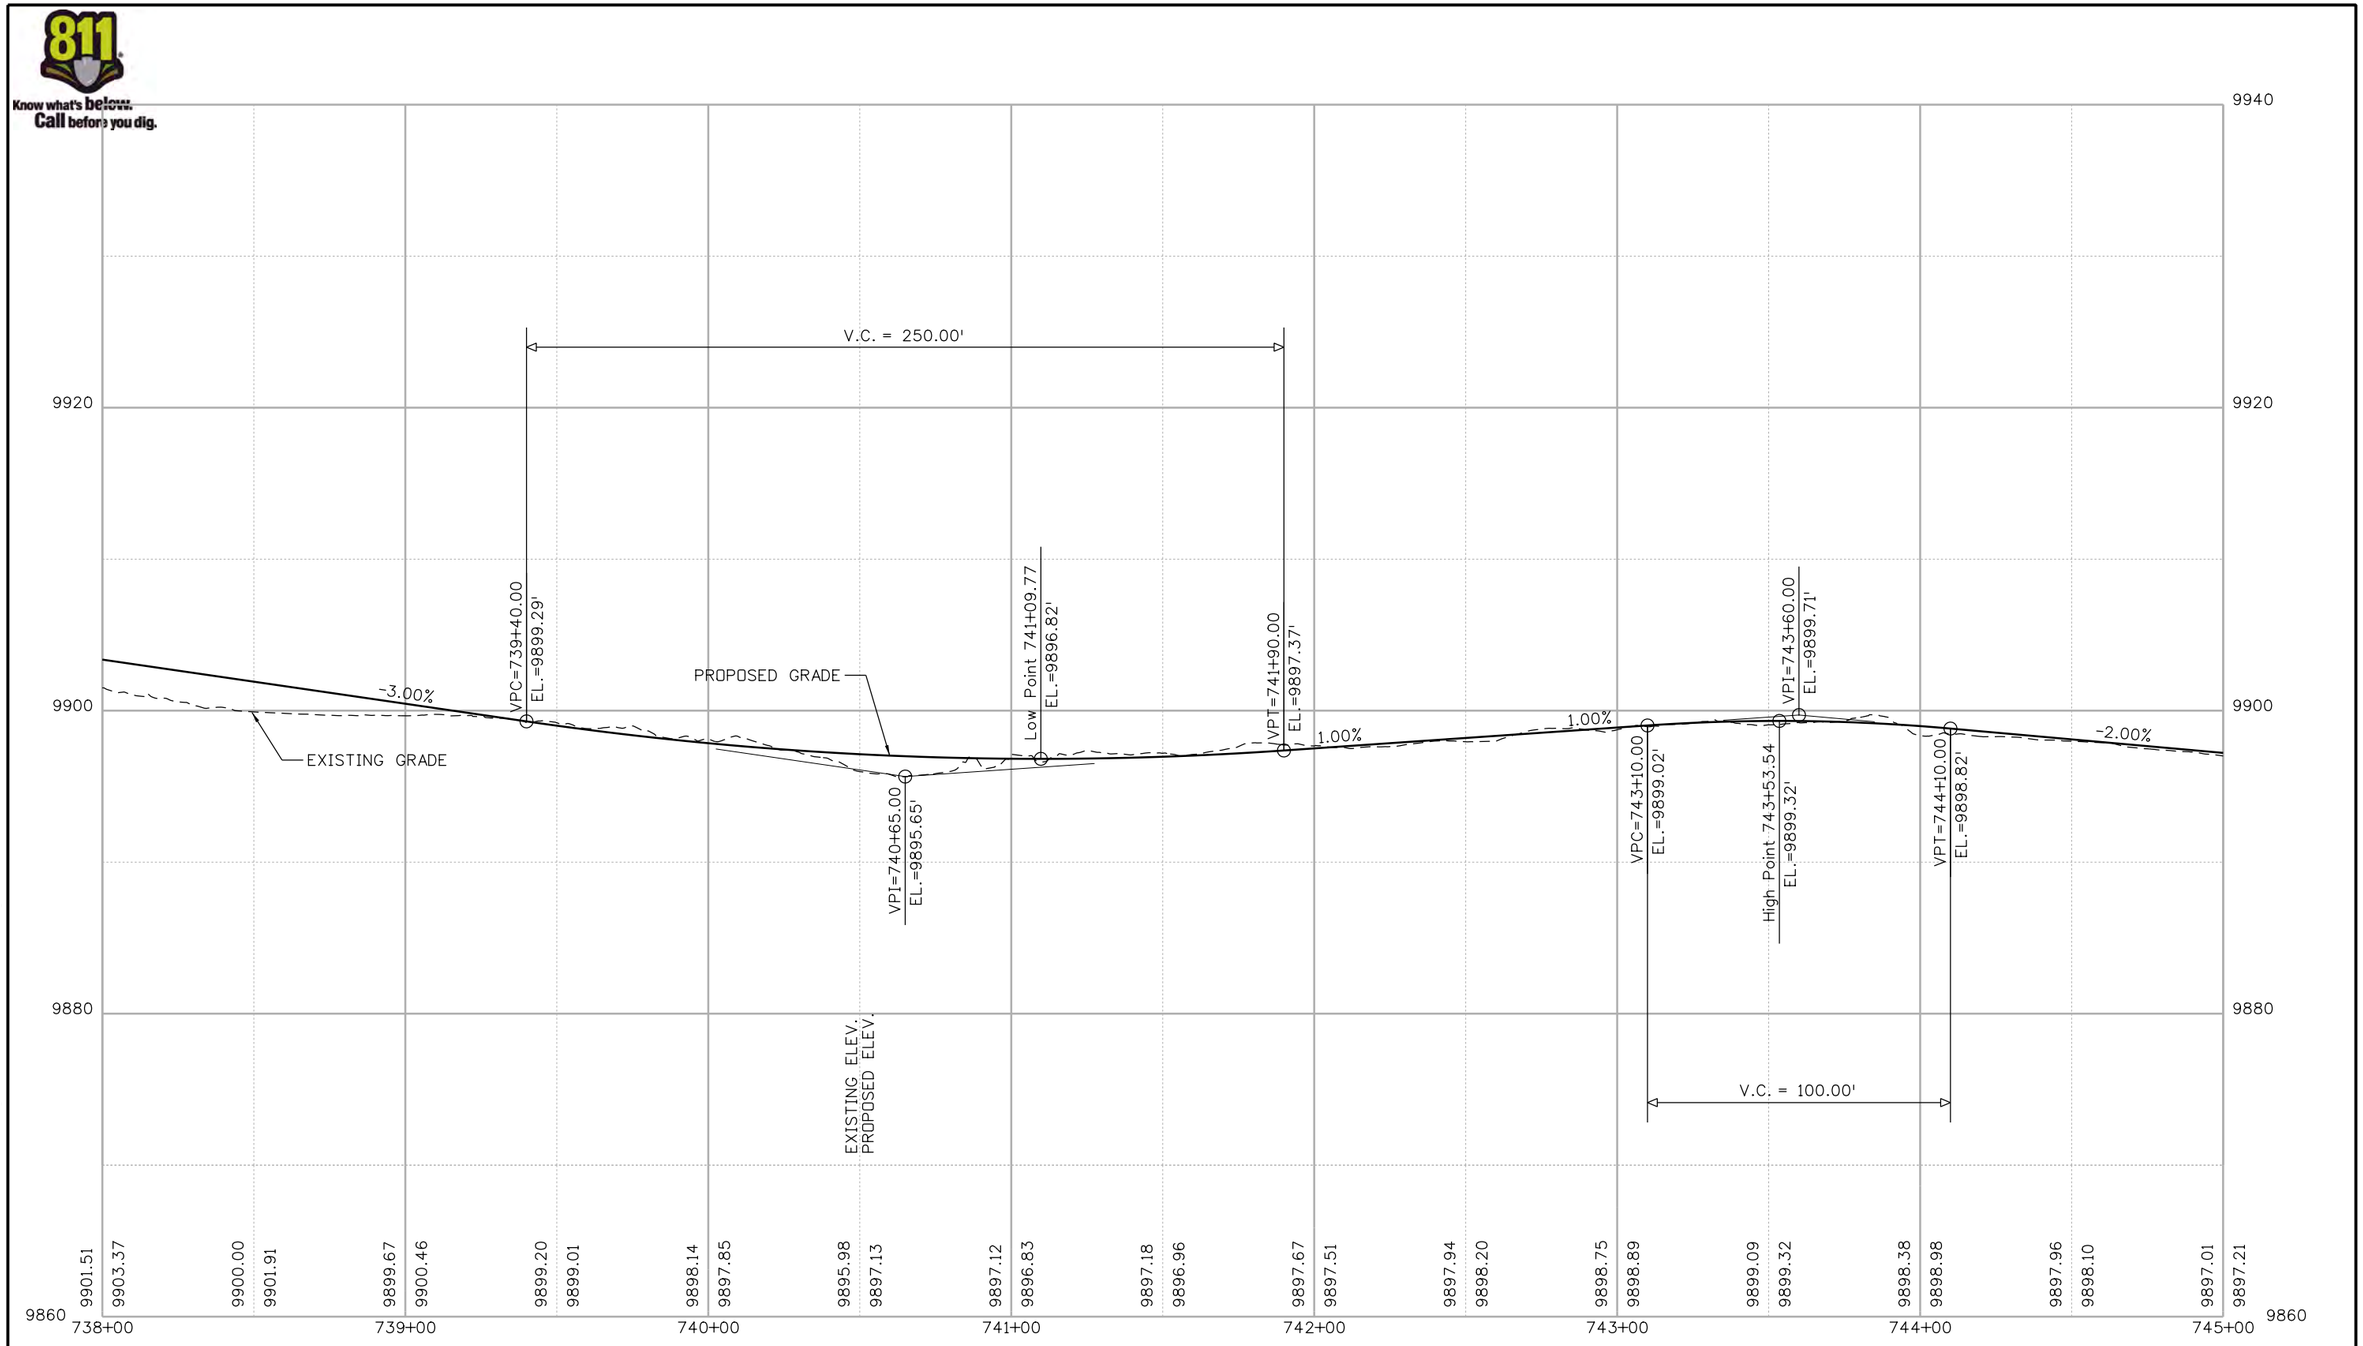

Know what's below. Call before you dig.

Nikolett 2:51:19 PM P:\1000.005.10 R3 C09 Blue River ACP\Trail Design\Sheets\22768DES_Profile35.dgn

Print Date: 1/10/2020
File Name: 22768DES_Profile35.dgn
Horiz. Scale: 1:50 Vert. Scale: As Noted

Stolfus
5690 DTC Boulevard, Suite 560E
Greenwood Village, CO 80111
Phone: 303-221-2330
Fax: 303-221-2331
WWW.STOLFUSANDASSOCIATES.COM

Sheet Revisions		
Date:	Comments	Init.

Colorado Department of Transportation
Region 3
2829 W. Howard Place
Denver, CO 80204
Phone: 303-757-9841
FAX: 303-757-9219

As Constructed
No Revisions:
Revised:
Void:

BLUE RIVER TRAIL
PROFILE

Designer: CSA
Detailer: NG
Sheet Subset: PROFILE
Structure Numbers
Subset Sheets: 35 of 48

Project No./Code
XXXXXXXXX
23001
Sheet Number 111

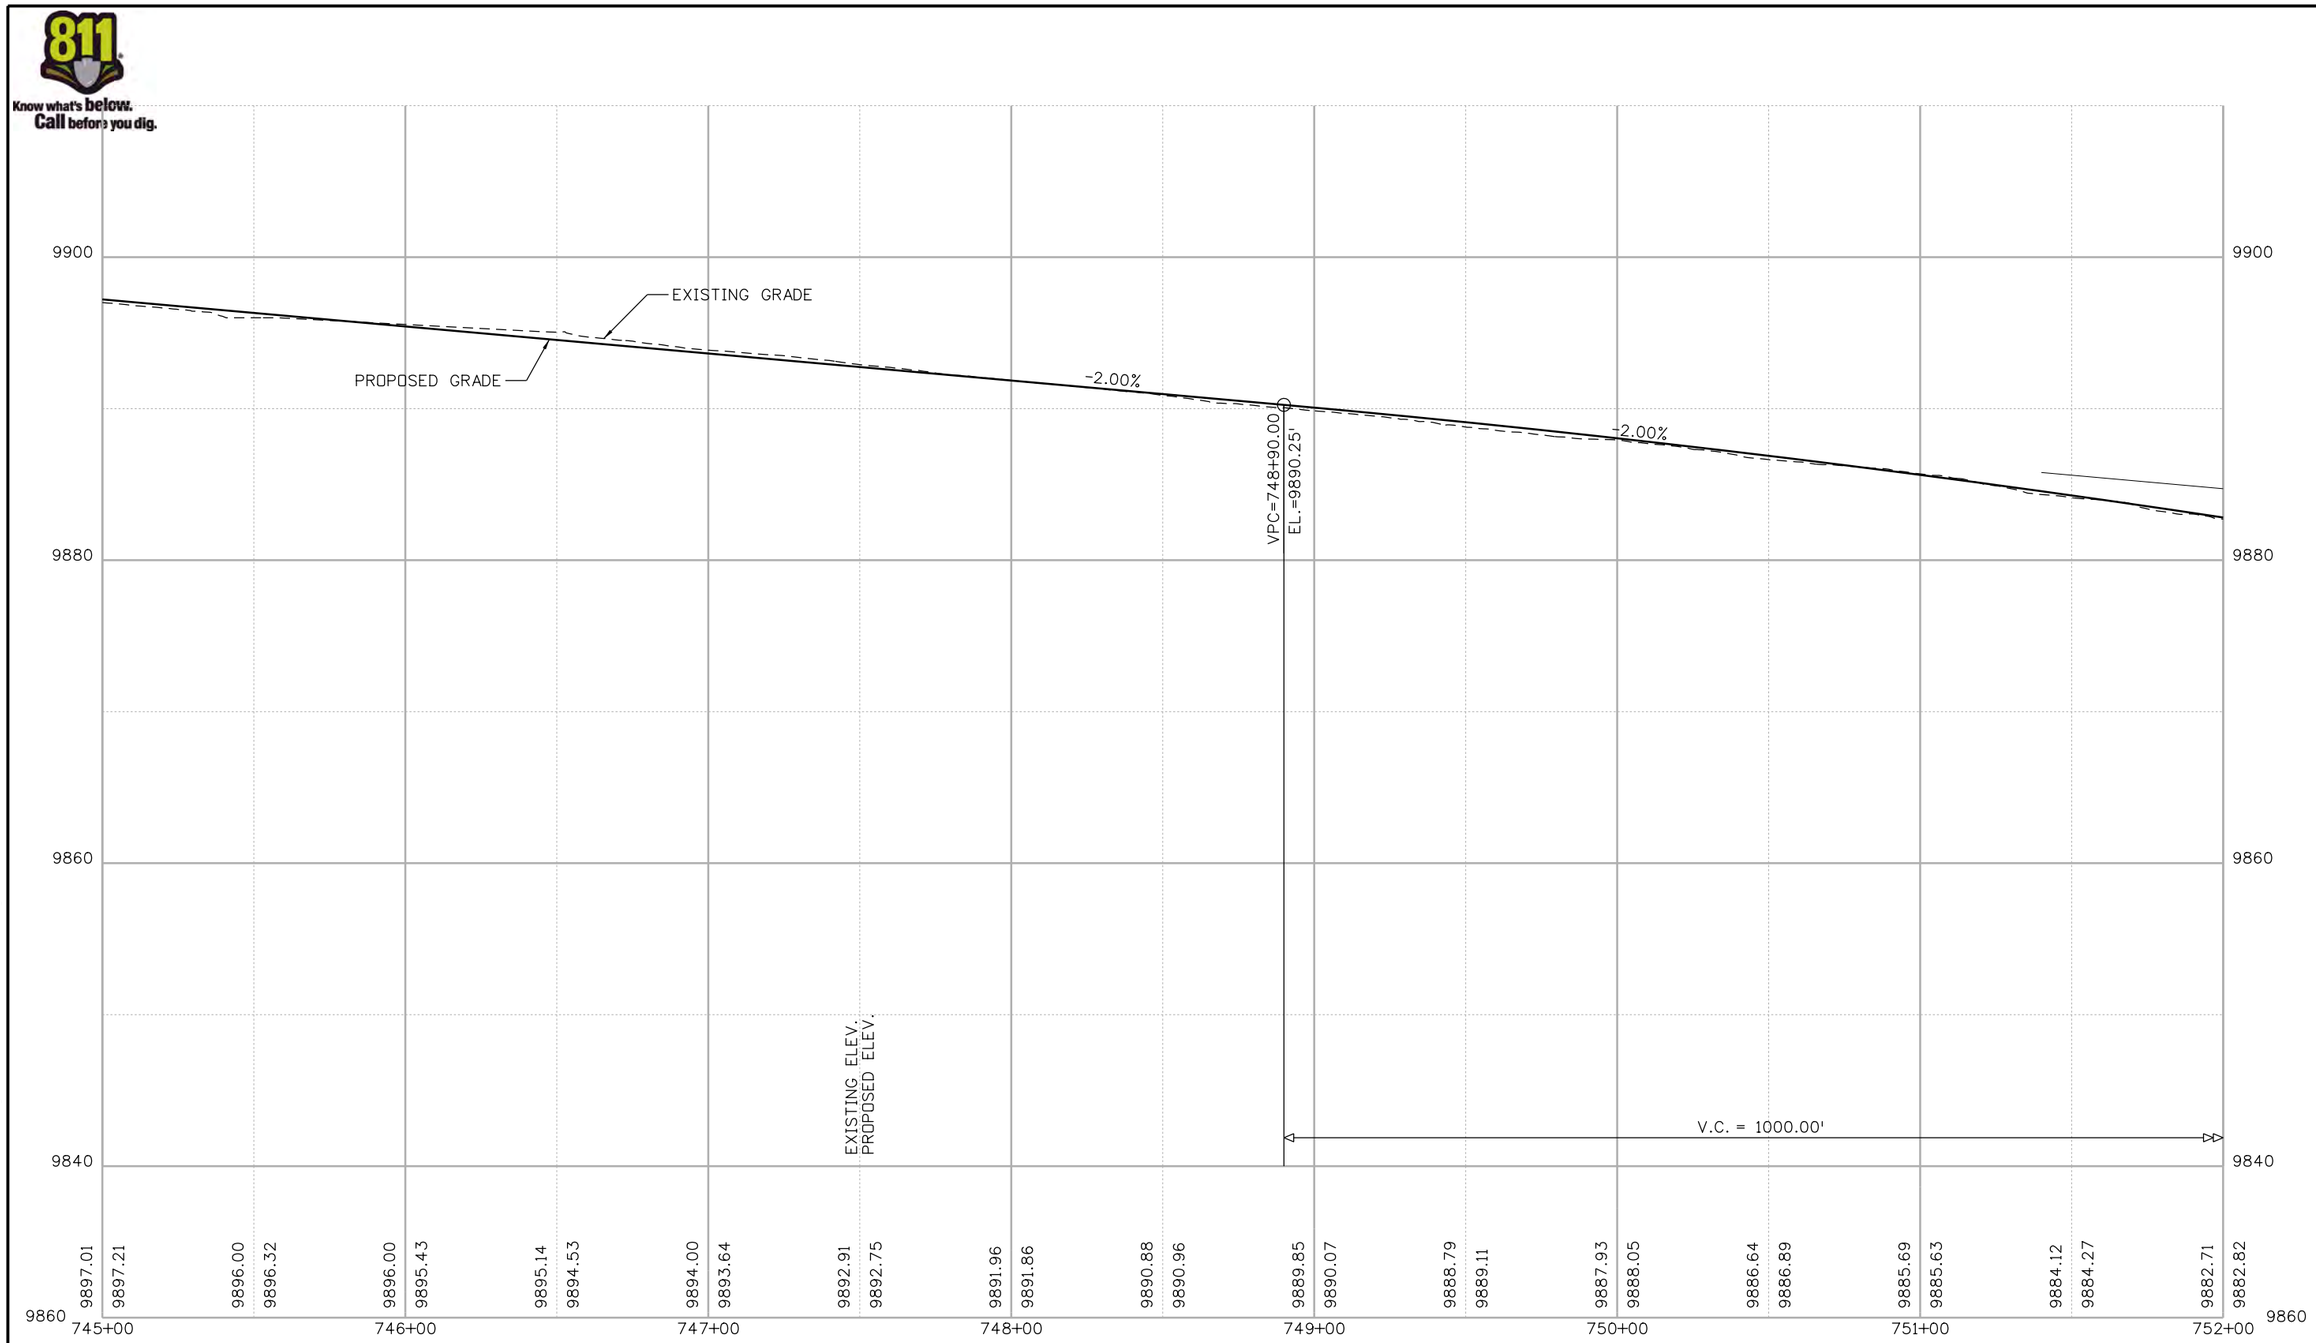

Know what's below. Call before you dig.

Nikolett 2:51:20 PM P:\1000.005.10 R3 CD9 Blue River ACP\Trail Design\Sheets\22768DES_Profile36.dgn

Print Date: 1/10/2020
File Name: 22768DES_Profile36.dgn
Horiz. Scale: 1:50 Vert. Scale: As Noted

Stolfus
5690 DTC Boulevard, Suite 560E
Greenwood Village, CO 80111
Phone: 303-221-2330
Fax: 303-221-2331
www.stolfusandassociates.com

Sheet Revisions		
Date:	Comments	Init.

Colorado Department of Transportation
Region 3
2829 W. Howard Place
Denver, CO 80204
Phone: 303-757-9841
FAX: 303-757-9219

As Constructed
No Revisions:
Revised:
Void:

BLUE RIVER TRAIL
PROFILE

Designer: CSA
Detailer: NG
Sheet Subset: PROFILE
Structure Numbers
Subset Sheets: 36 of 48

Project No./Code
XXXXXXXXX
23001
Sheet Number 112

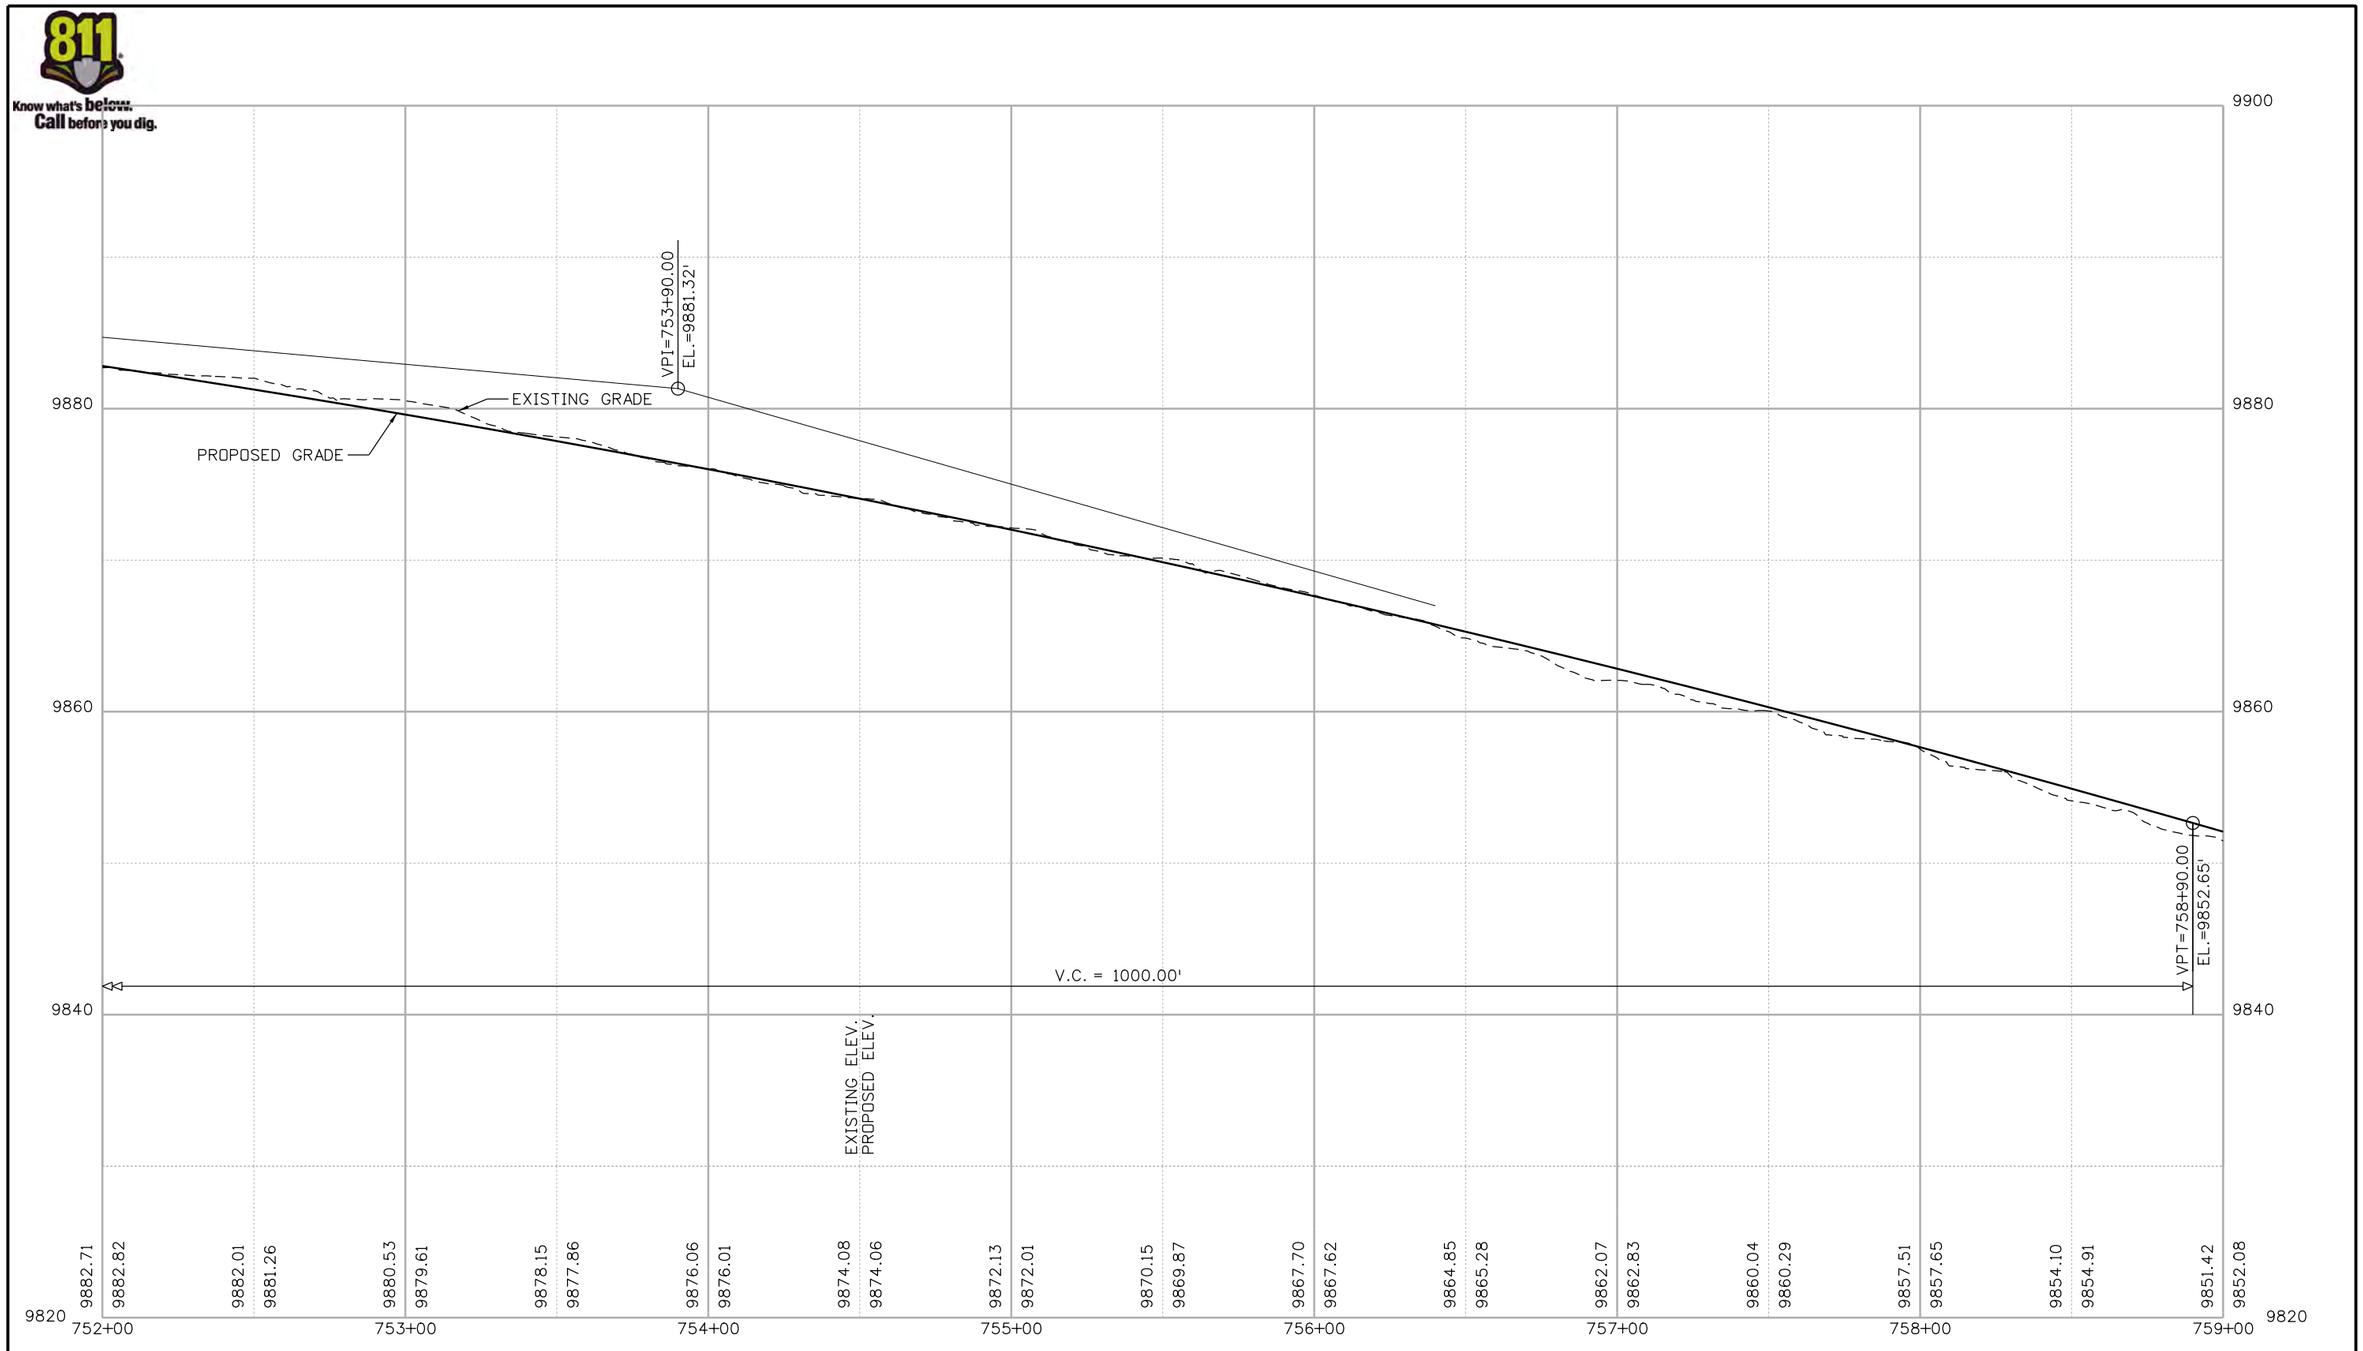

Nikolett 2:51:21 PM P:\1000.005.10 R3 C09 Blue River ACP\Trail Design\Sheets\22768DES_Profile37.dgn

Print Date: 1/10/2020	Sheet Revisions	Colorado Department of Transportation	As Constructed
File Name: 22768DES_Profile37.dgn	Date: / Comments / Init.	2829 W. Howard Place, Denver, CO 80204, Phone: 303-757-9841, FAX: 303-757-9219	No Revisions:
Horiz. Scale: 1:50 Vert. Scale: As Noted		Region 3	Revised:
Stolfus — 5690 DTC Boulevard, Suite 560E, Greenwood Village, CO 80111, Phone: 303-221-2330, Fax: 303-221-2331, www.stolfusandassociates.com			Void:

BLUE RIVER TRAIL PROFILE			Project No./Code
Designer: CSA	Structure Numbers		XXXXXXXXX
Detailer: NG			23001
Sheet Subset: PROFILE	Subset Sheets: 37 of 48		Sheet Number 113

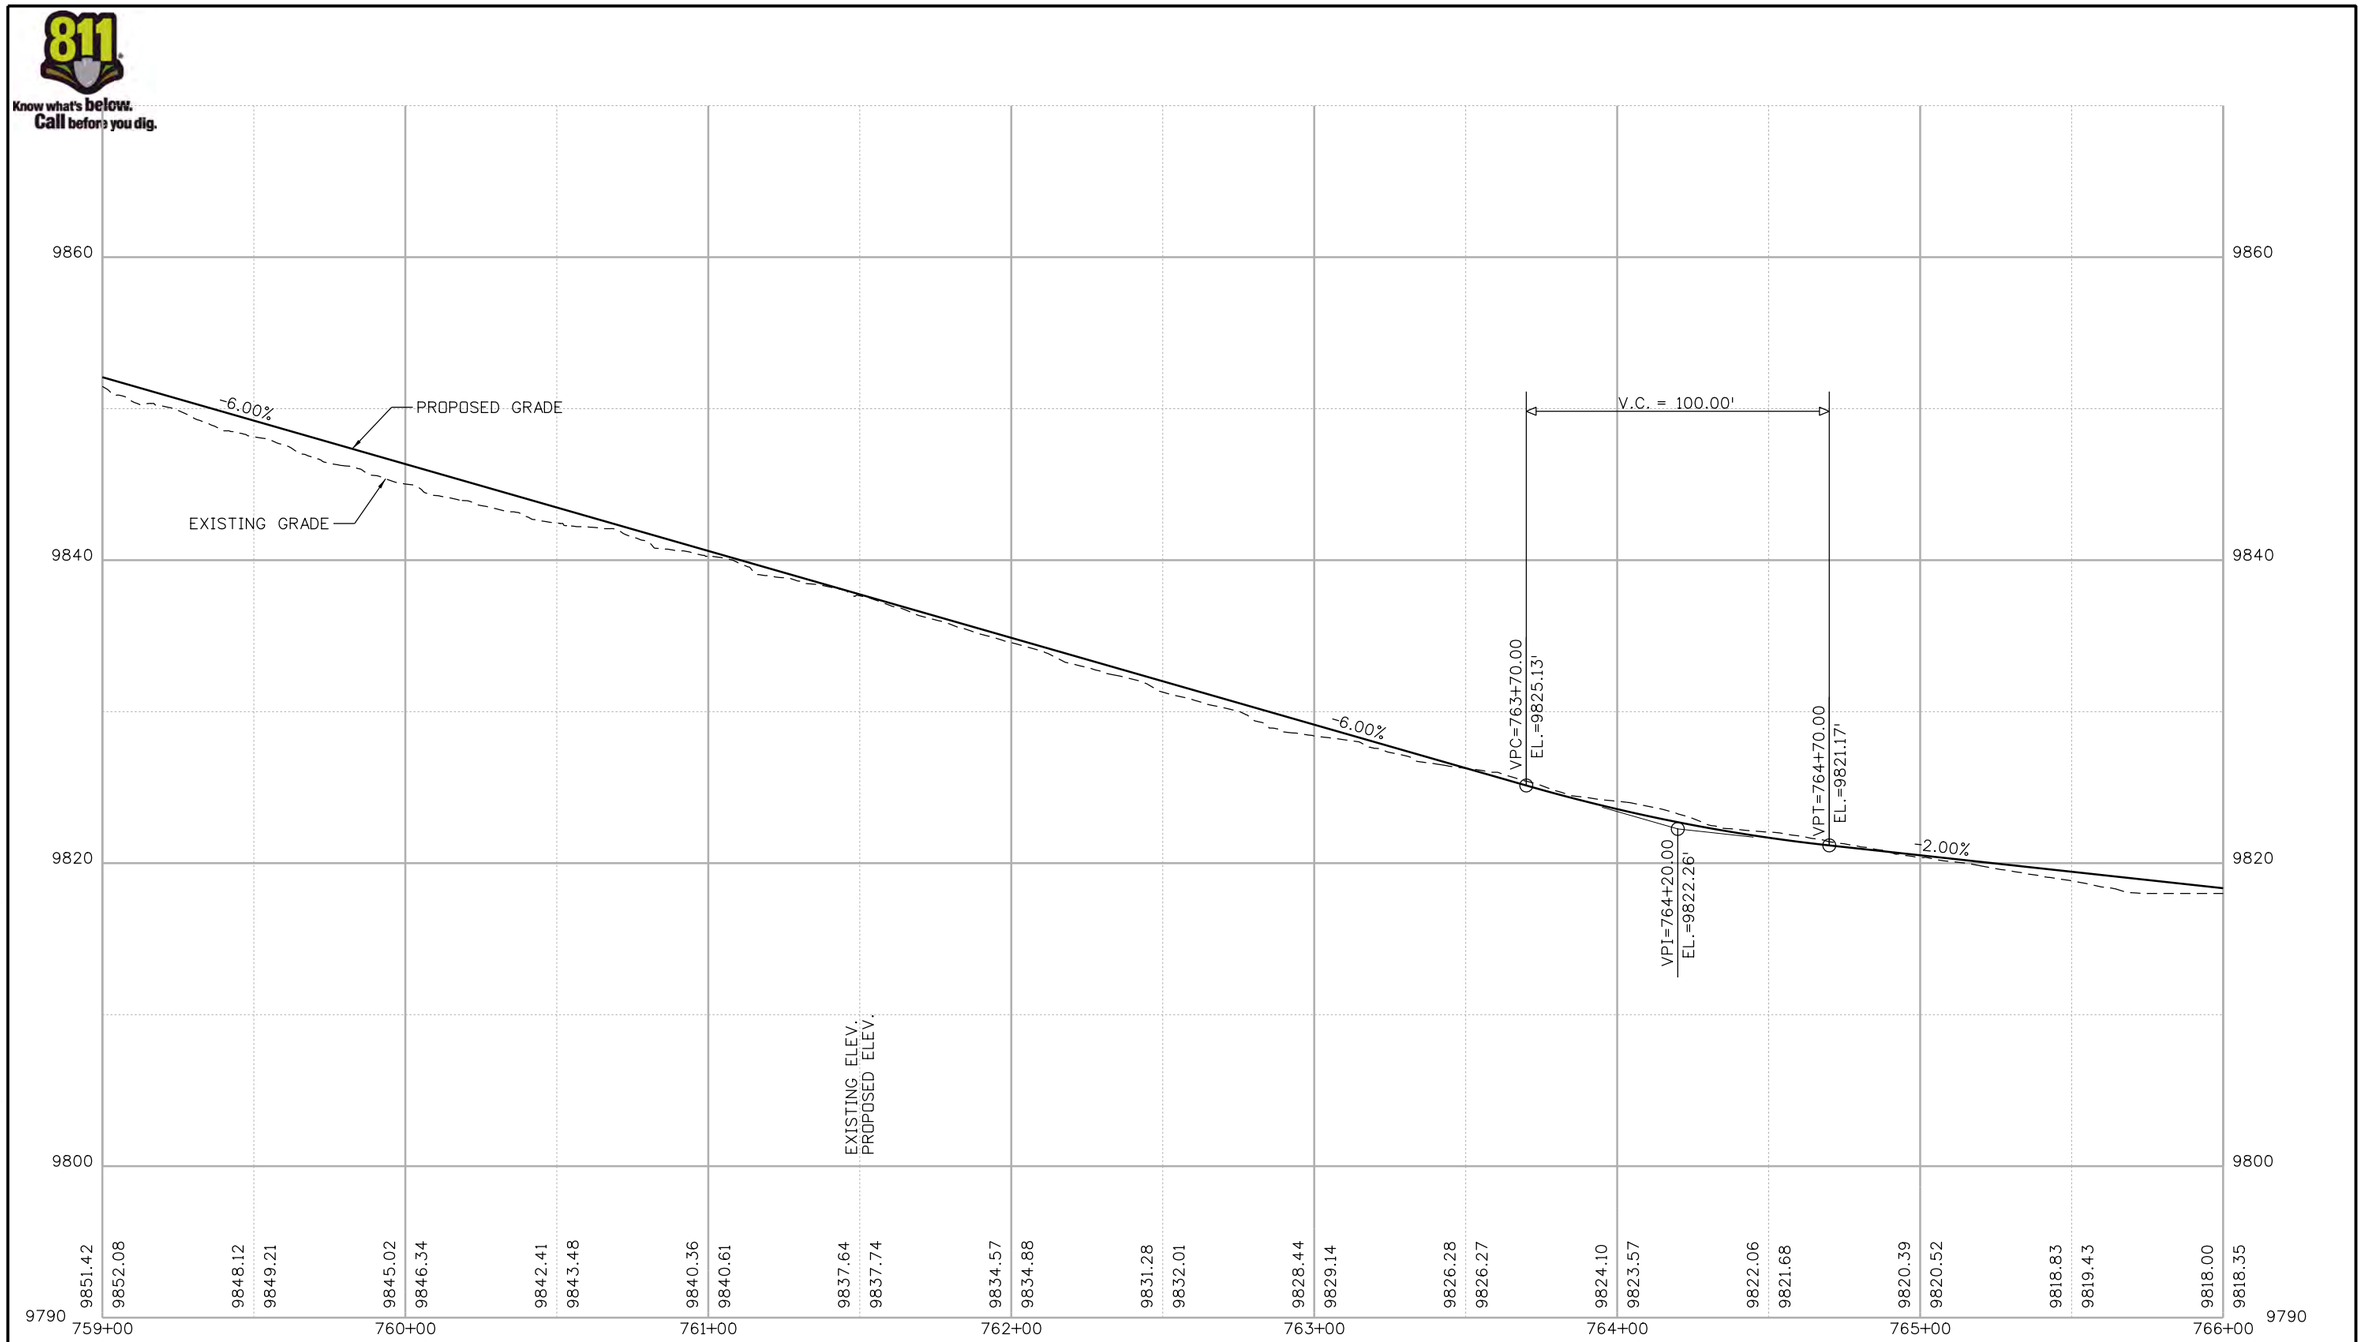

Nikolett 2:51:22 PM P:\1000.005.10 R3 C09 Blue River ACP\Trail Design\Sheets\22768DES_Profile38.dgn

Print Date: 1/10/2020
File Name: 22768DES_Profile38.dgn
Horiz. Scale: 1:50 Vert. Scale: As Noted

Stolfus
5690 DTC Boulevard, Suite 560E
Greenwood Village, CO 80111
Phone: 303-221-2330
Fax: 303-221-2331
www.stolfusandassociates.com

Sheet Revisions		
Date:	Comments	Init.

Colorado Department of Transportation
Region 3
2829 W. Howard Place
Denver, CO 80204
Phone: 303-757-9841
FAX: 303-757-9219

As Constructed
No Revisions:
Revised:
Void:

BLUE RIVER TRAIL
PROFILE

Designer:	CSA	Structure Numbers	
Detailer:	NG		
Sheet Subset:	PROFILE	Subset Sheets:	38 of 48

Project No./Code
XXXXXXXXX
23001
Sheet Number 114

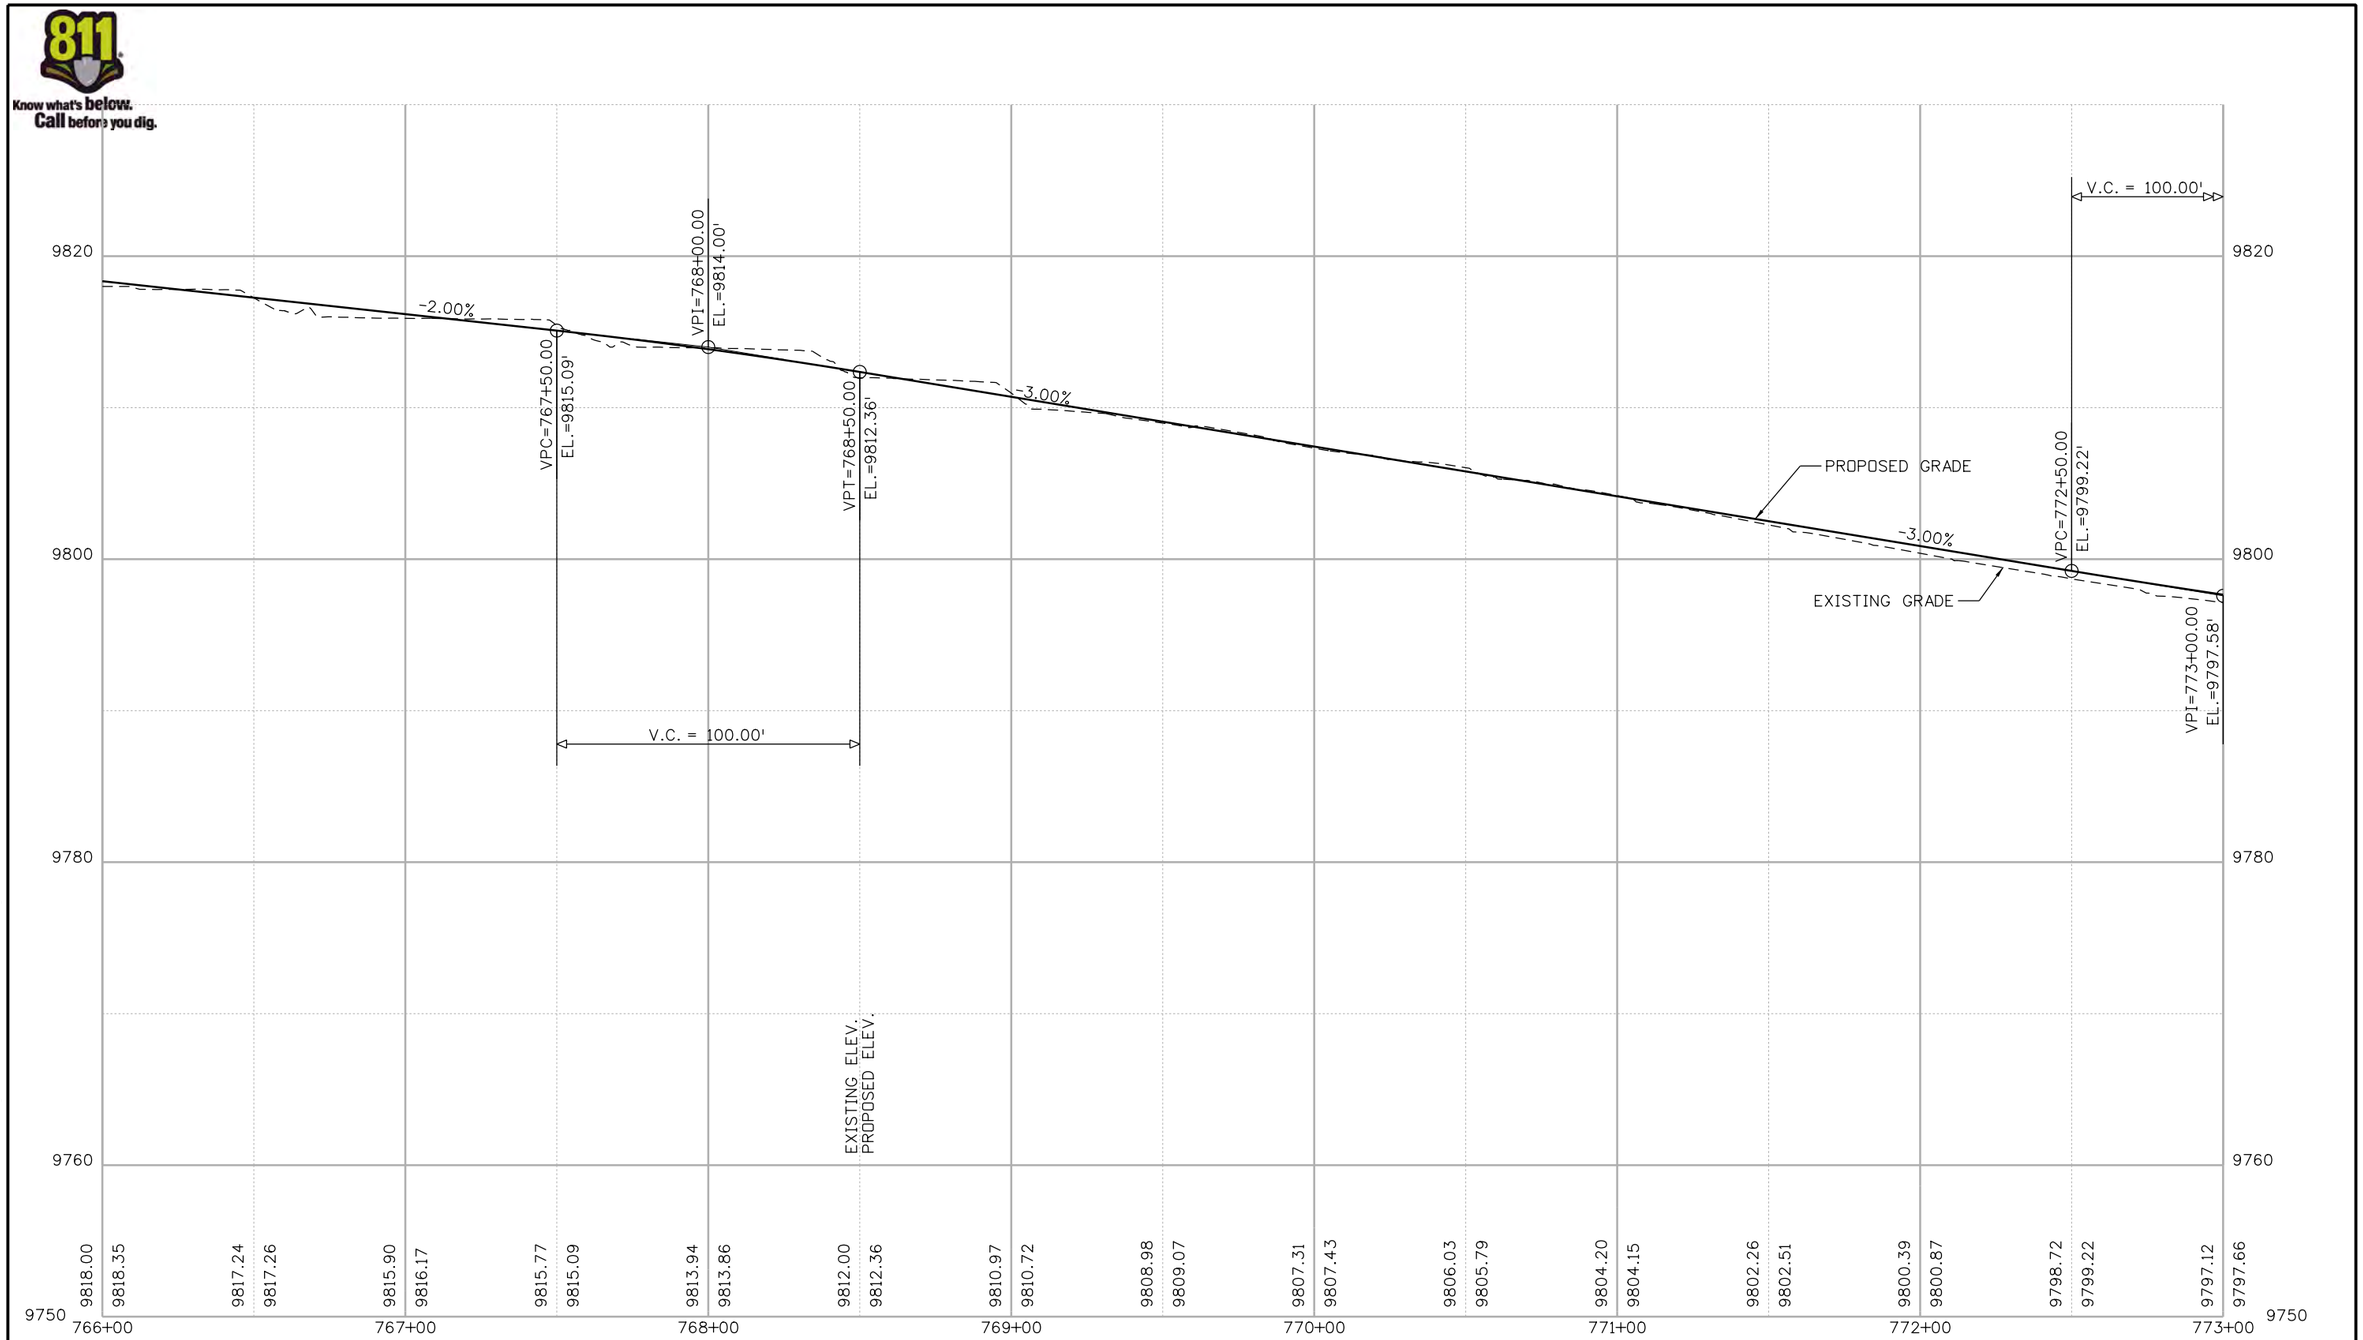

Nikolett 2:51:23 PM P:\1000.005.10 R3 CD9 Blue River ACP\Trail Design\Sheets\22768DES_Profile39.dgn

Print Date: 1/10/2020
File Name: 22768DES_Profile39.dgn
Horiz. Scale: 1:50 Vert. Scale: As Noted

Stolfus
5690 DTC Boulevard, Suite 560E
Greenwood Village, CO 80111
Phone: 303-221-2330
Fax: 303-221-2331
www.stolfusandassociates.com

Sheet Revisions		
Date:	Comments	Init.

Colorado Department of Transportation
Region 3
2829 W. Howard Place
Denver, CO 80204
Phone: 303-757-9841
FAX: 303-757-9219

As Constructed
No Revisions:
Revised:
Void:

BLUE RIVER TRAIL
PROFILE

Designer: CSA
Detailer: NG
Sheet Subset: PROFILE
Structure Numbers
Subset Sheets: 39 of 48

Project No./Code
XXXXXXXXX
23001
Sheet Number 115

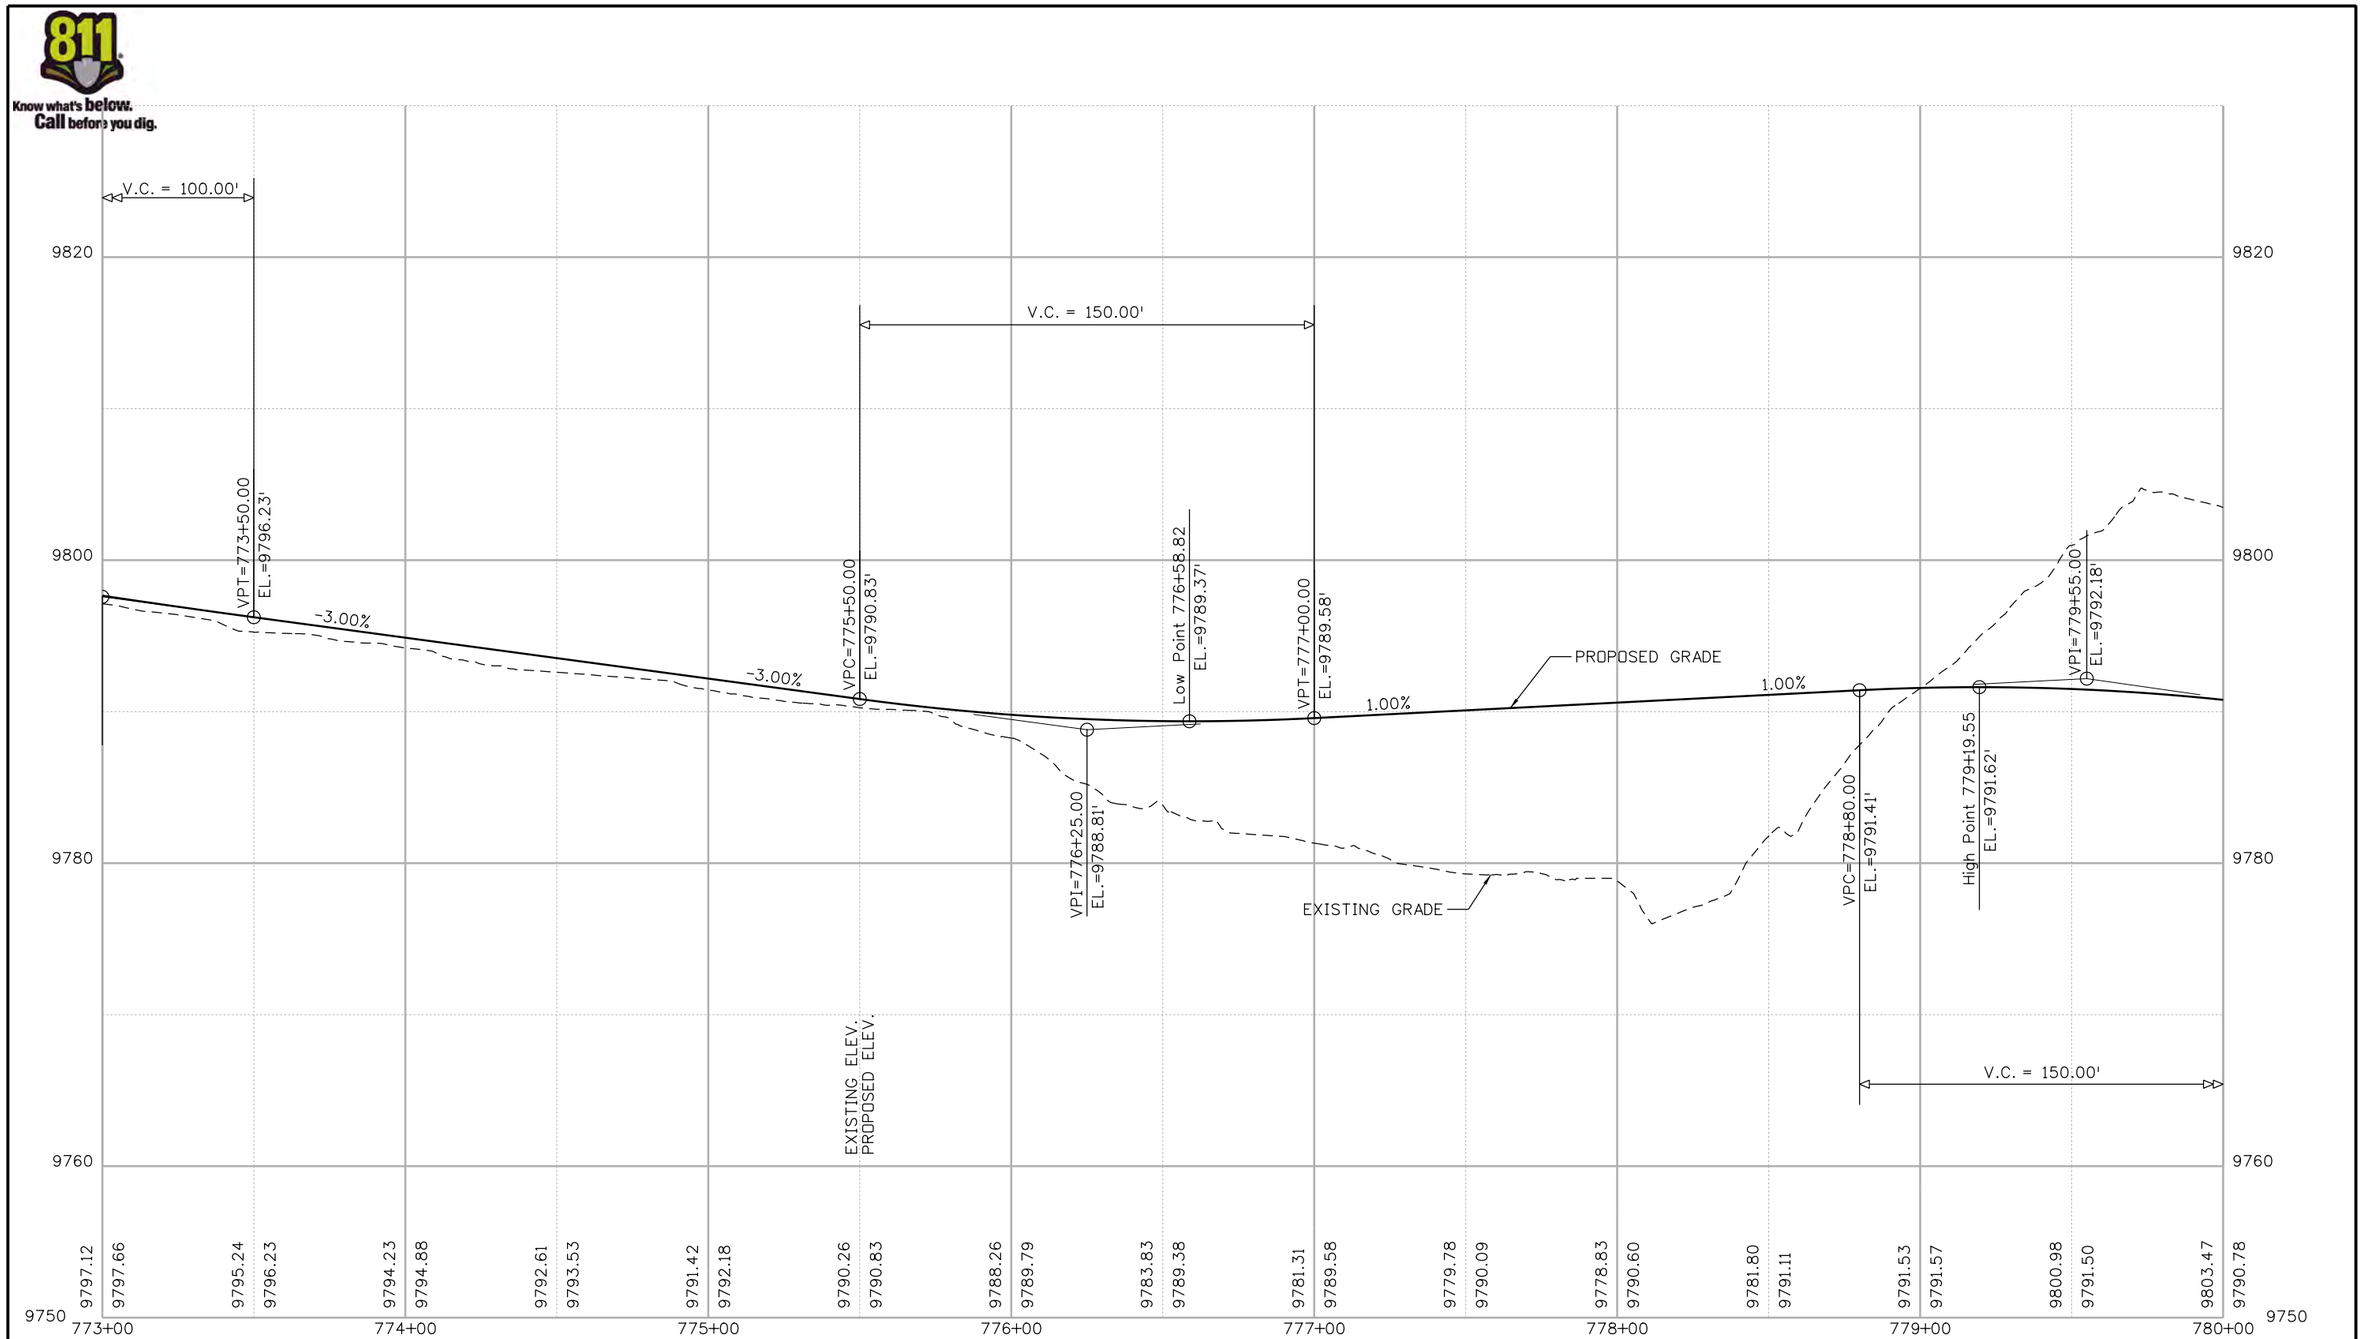

Nikolett 2:51:24 PM P:\1000.005.10 R3 C09 Blue River ACP\Trail Design\Sheets\22768DES_Profile40.dgn

Print Date: 1/10/2020
File Name: 22768DES_Profile40.dgn
Horiz. Scale: 1:50 Vert. Scale: As Noted

Stolfus
5690 DTC Boulevard, Suite 560E
Greenwood Village, CO 80111
Phone: 303-221-2330
Fax: 303-221-2331
www.stolfusandassociates.com

Sheet Revisions		
Date:	Comments	Init.

Colorado Department of Transportation
2829 W. Howard Place
Denver, CO 80204
Phone: 303-757-9841
FAX: 303-757-9219
Region 3

As Constructed
No Revisions:
Revised:
Void:

BLUE RIVER TRAIL
PROFILE

Designer: CSA
Detailer: NG
Sheet Subset: PROFILE
Structure Numbers
Subset Sheets: 40 of 48

Project No./Code
XXXXXXXXX
23001
Sheet Number 116

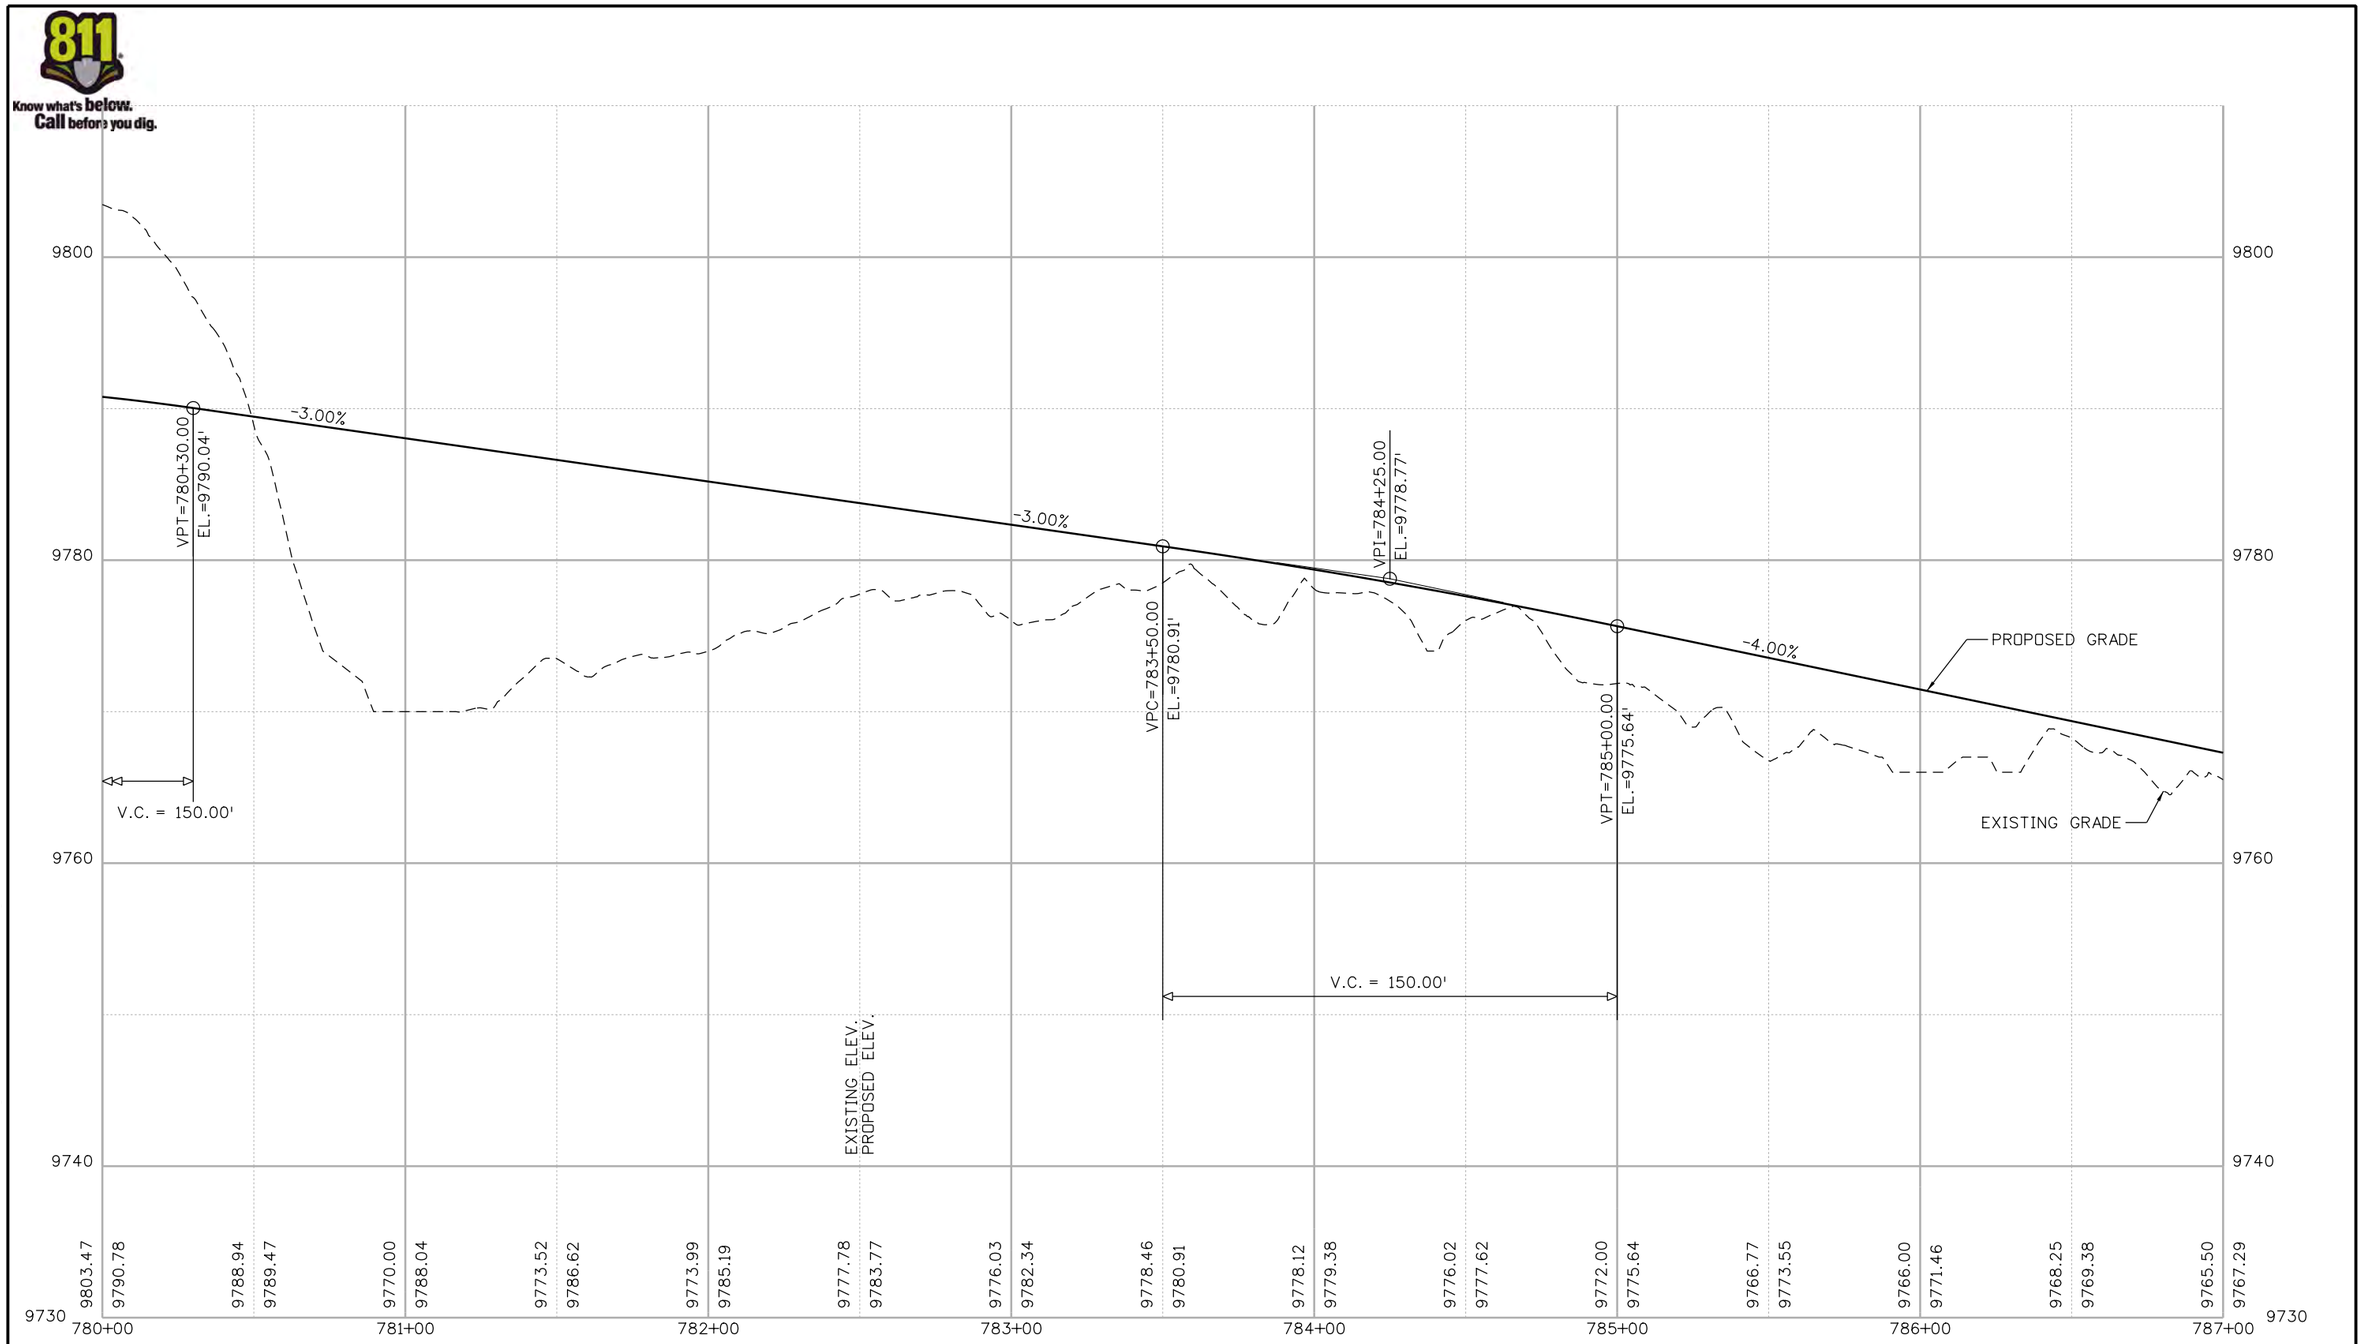

Nikolett 2:51:26 PM P:\1000.005.10 R3 C09 Blue River ACP\Trail Design\Sheets\22768DES_Profile41.dgn

Print Date: 1/10/2020
File Name: 22768DES_Profile41.dgn
Horiz. Scale: 1:50 Vert. Scale: As Noted

Stolfus
5690 DTC Boulevard, Suite 560E
Greenwood Village, CO 80111
Phone: 303-221-2330
Fax: 303-221-2331
www.stolfusandassociates.com

Sheet Revisions		
Date:	Comments	Init.

Colorado Department of Transportation
2829 W. Howard Place
Denver, CO 80204
Phone: 303-757-9841
FAX: 303-757-9219
Region 3

As Constructed
No Revisions:
Revised:
Void:

BLUE RIVER TRAIL
PROFILE

Designer: CSA
Detailer: NG
Sheet Subset: PROFILE
Structure Numbers
Subset Sheets: 41 of 48

Project No./Code
XXXXXXXXX
23001
Sheet Number 117

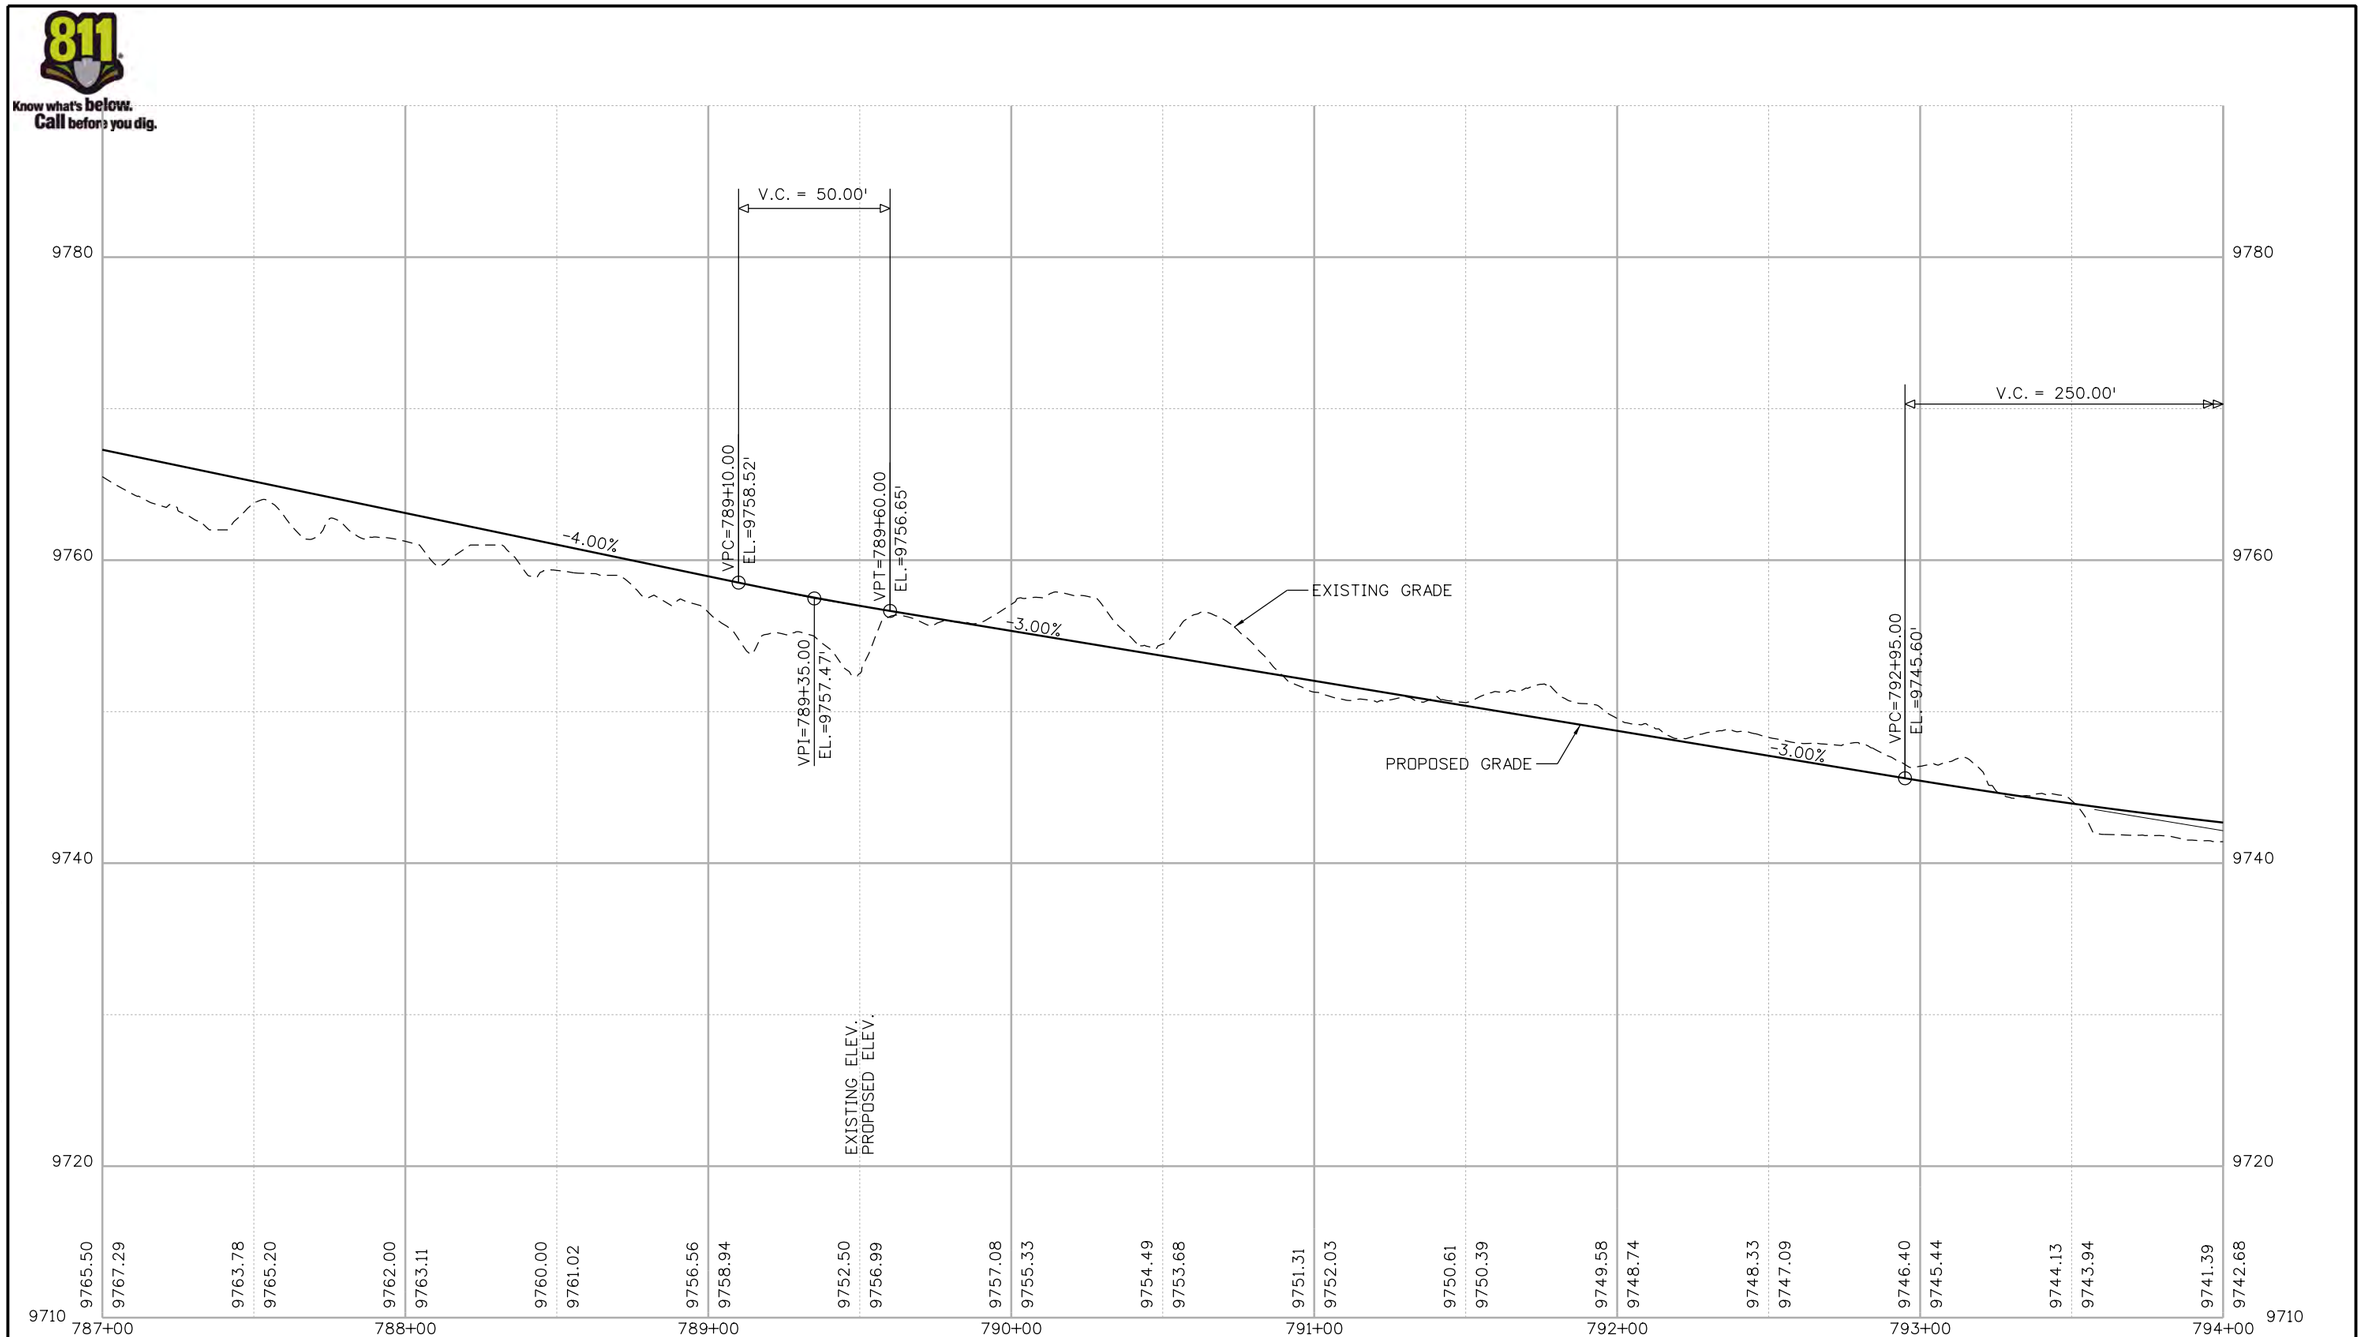

Know what's below. Call before you dig.

Nikolett 2:51:27 PM P:\1000.005.10 R3 C09 Blue River ACP\Trail Design\Sheets\22768DES_Profile42.dgn

Print Date: 1/10/2020
File Name: 22768DES_Profile42.dgn
Horiz. Scale: 1:50 Vert. Scale: As Noted

Stolfus
5690 DTC Boulevard, Suite 560E
Greenwood Village, CO 80111
Phone: 303-221-2330
Fax: 303-221-2331
WWW.STOLFUSANDASSOCIATES.COM

Sheet Revisions		
Date:	Comments	Init.

Colorado Department of Transportation
Region 3
2829 W. Howard Place
Denver, CO 80204
Phone: 303-757-9841
FAX: 303-757-9219

As Constructed
No Revisions:
Revised:
Void:

BLUE RIVER TRAIL
PROFILE

Designer: CSA
Detailer: NG
Sheet Subset: PROFILE
Structure Numbers
Subset Sheets: 42 of 48

Project No./Code
XXXXXXXXX
23001
Sheet Number 118

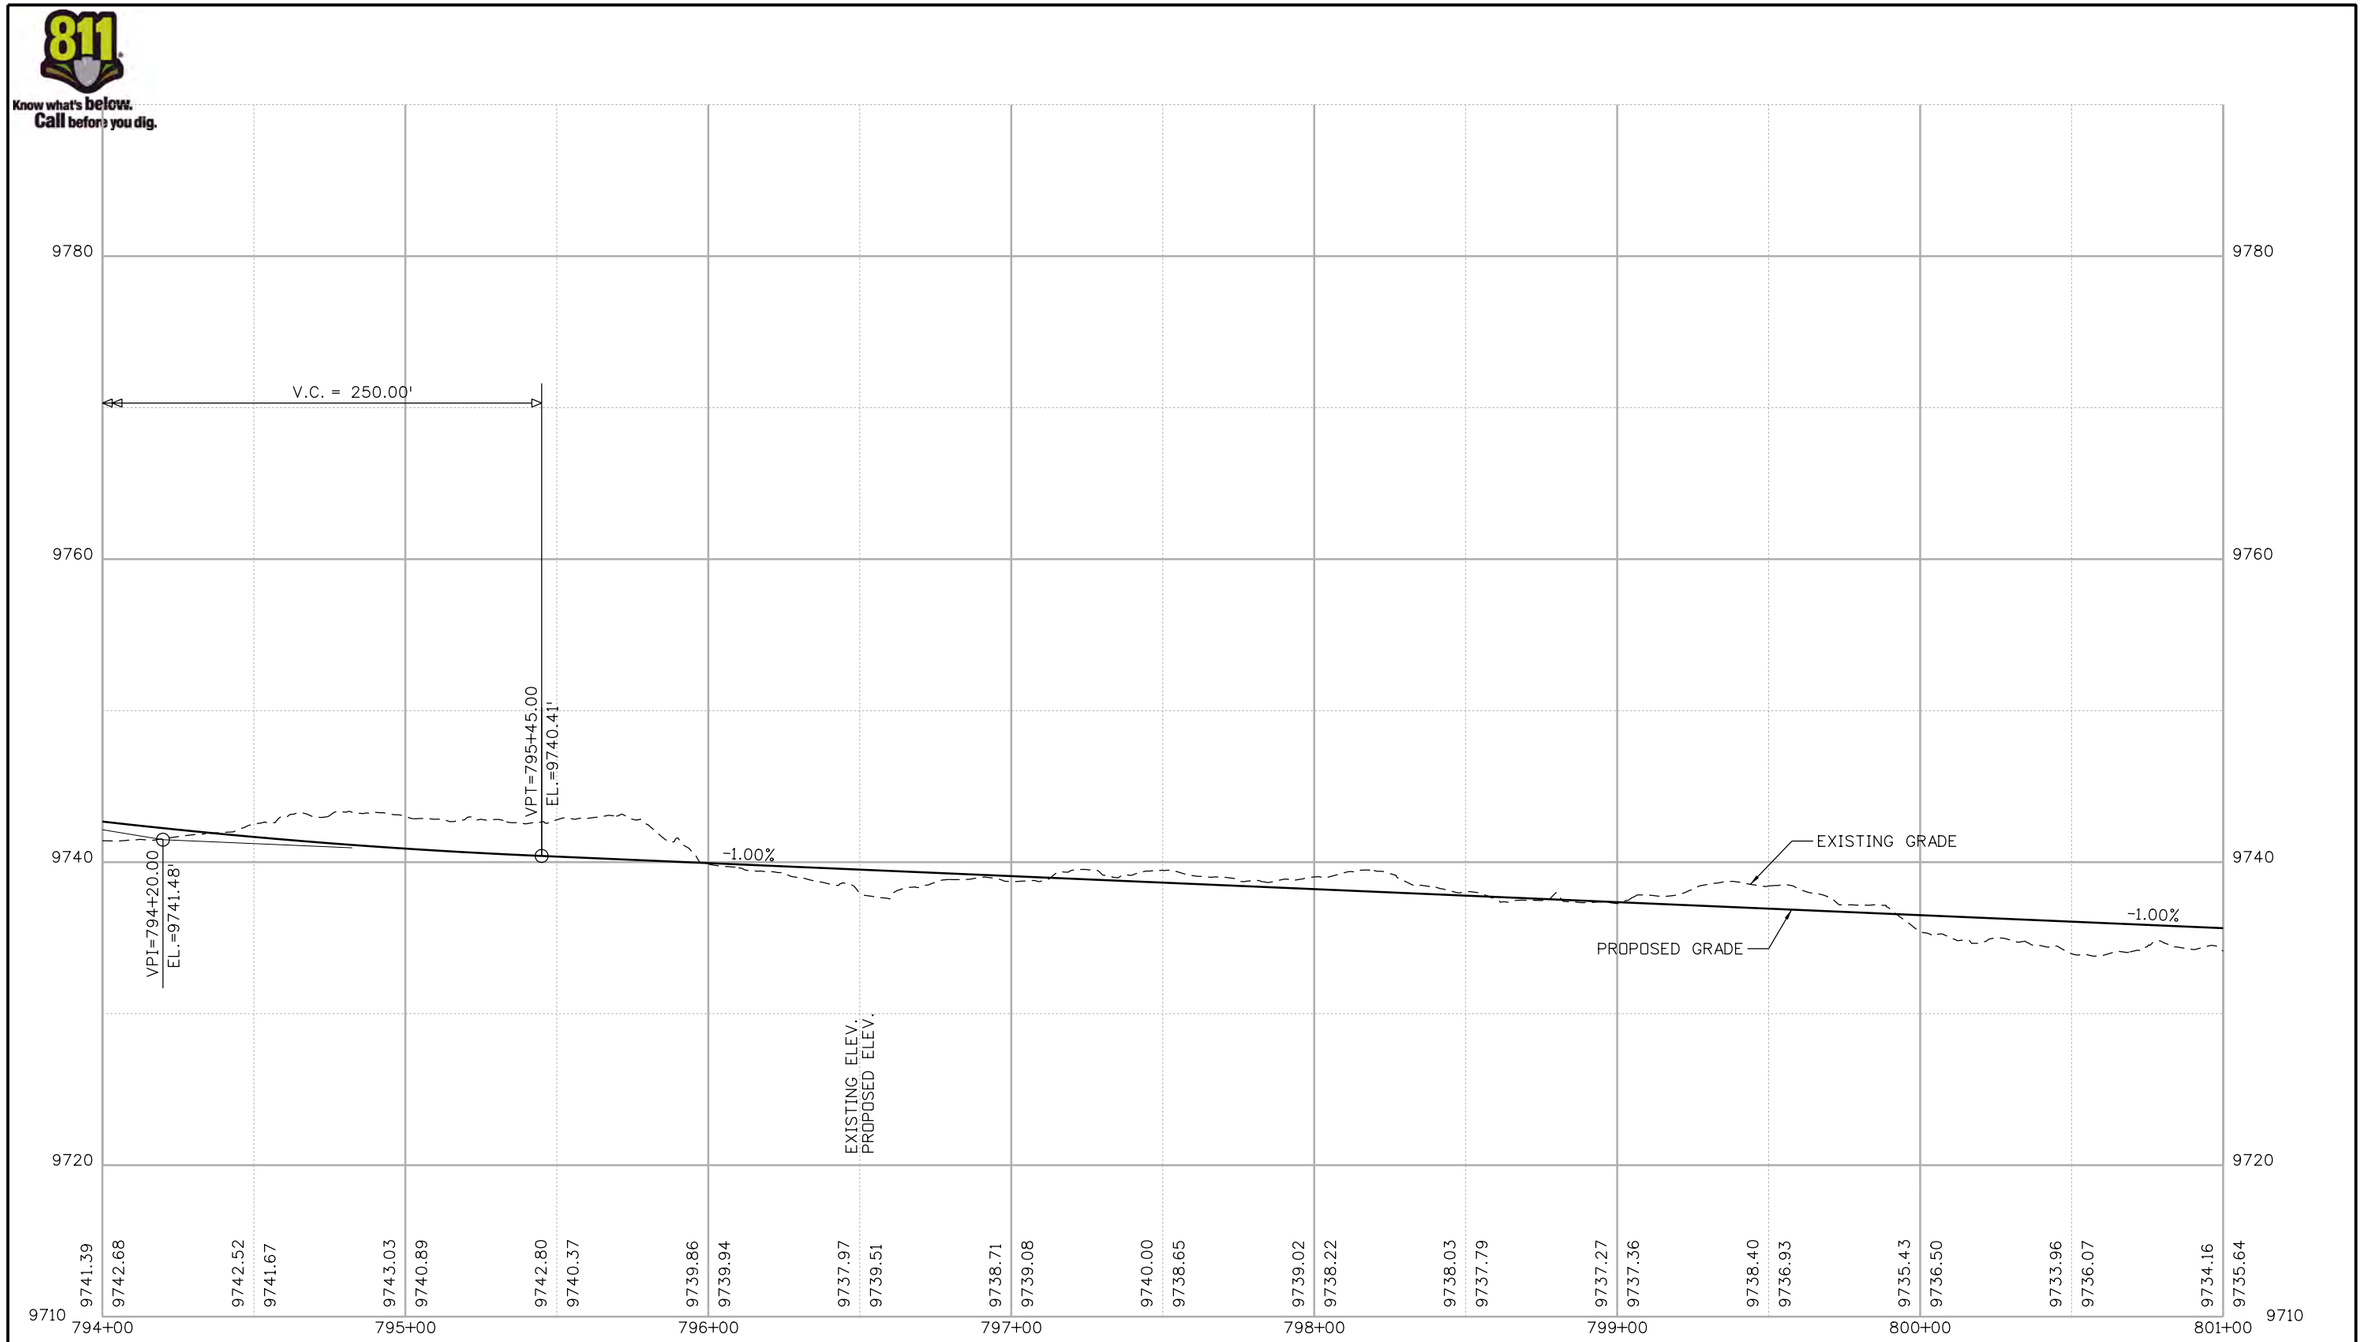

Nikolett 2:51:28 PM P:\1000.005.10 R3 C09 Blue River ACP\TrailDesign\Sheets\22768DES_Profile43.dgn

Print Date: 1/10/2020
File Name: 22768DES_Profile43.dgn
Horiz. Scale: 1:50 Vert. Scale: As Noted

Stolfus
5690 DTC Boulevard, Suite 560E
Greenwood Village, CO 80111
Phone: 303-221-2330
Fax: 303-221-2331
www.stolfusandassociates.com

Sheet Revisions		
Date:	Comments	Init.

Colorado Department of Transportation
Region 3
2829 W. Howard Place
Denver, CO 80204
Phone: 303-757-9841
FAX: 303-757-9219

As Constructed
No Revisions:
Revised:
Void:

BLUE RIVER TRAIL
PROFILE

Designer:	CSA	Structure Numbers	
Detailer:	NG		
Sheet Subset:	PROFILE	Subset Sheets:	43 of 48

Project No./Code
XXXXXXXXX
23001
Sheet Number 119

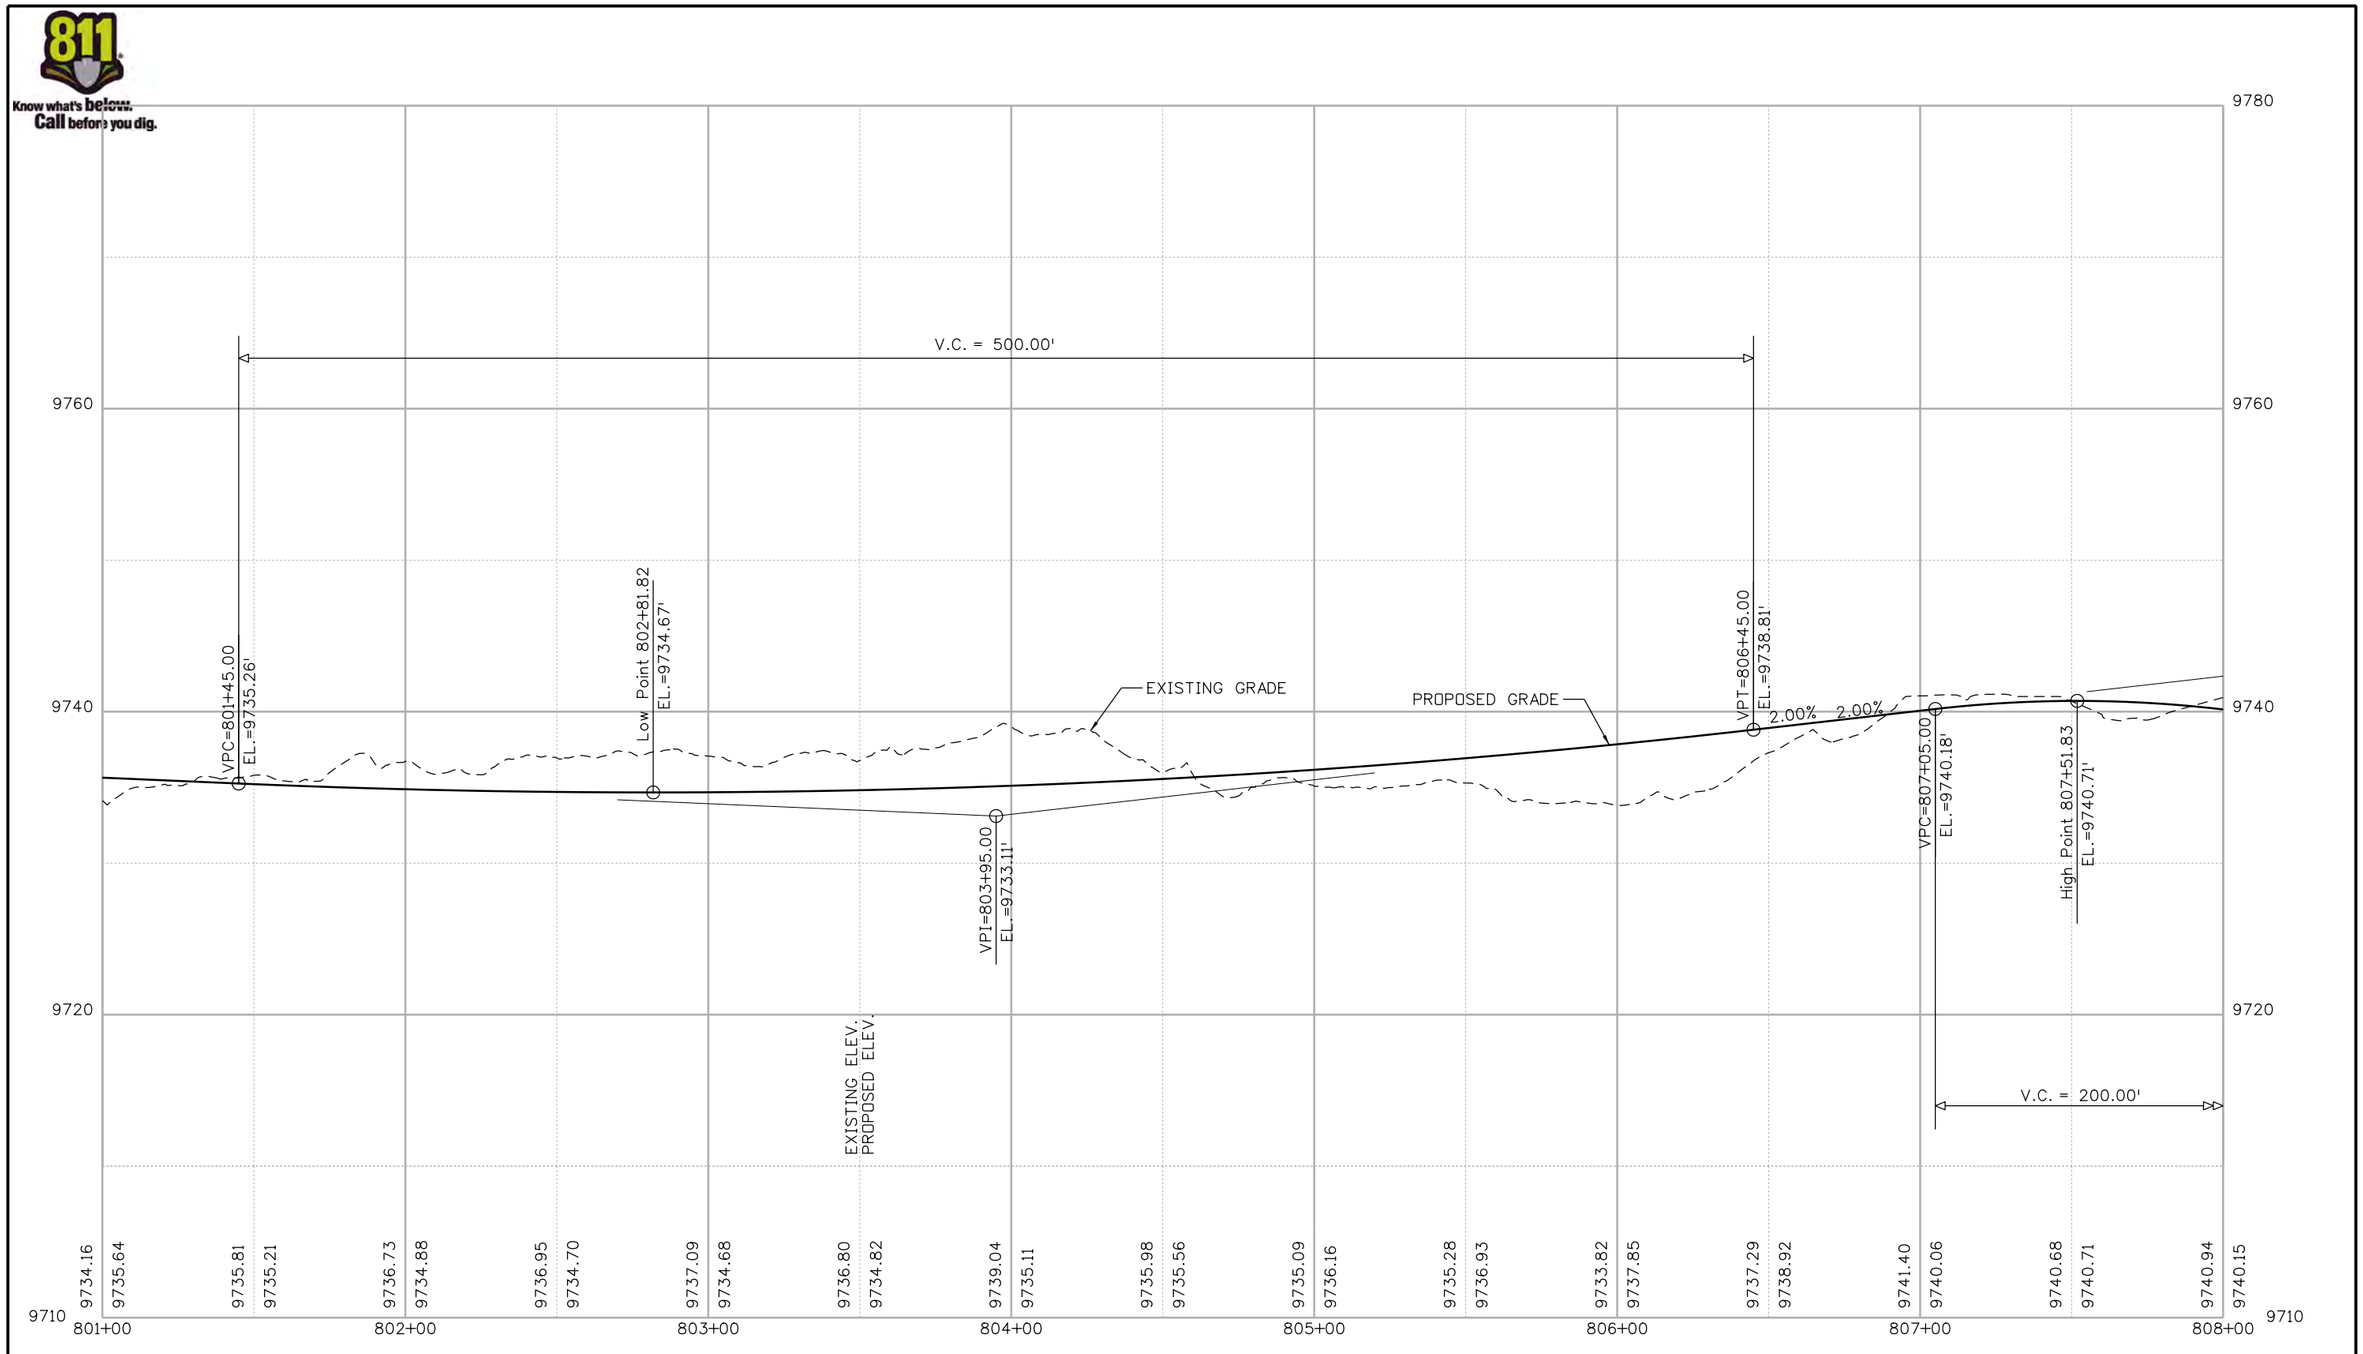

Print Date: 1/10/2020
File Name: 22768DES_Profile44.dgn
Horiz. Scale: 1:50 Vert. Scale: As Noted

Stolfus
5690 DTC Boulevard, Suite 560E
Greenwood Village, CO 80111
Phone: 303-221-2330
Fax: 303-221-2331
WWW.STOLFUSANDASSOCIATES.COM

Sheet Revisions		
Date:	Comments	Init.

Colorado Department of Transportation
Region 3
2829 W. Howard Place
Denver, CO 80204
Phone: 303-757-9841
FAX: 303-757-9219

As Constructed
No Revisions:
Revised:
Void:

BLUE RIVER TRAIL
PROFILE

Designer: CSA
Detailer: NG
Sheet Subset: PROFILE
Structure Numbers
Subset Sheets: 44 of 48

Project No./Code
XXXXXXXXX
23001
Sheet Number 120

Nikolett 2:51:29 PM P:\1000.005.10 R3 C09 Blue River ACP\Trail Design\Sheets\22768DES_Profile44.dgn

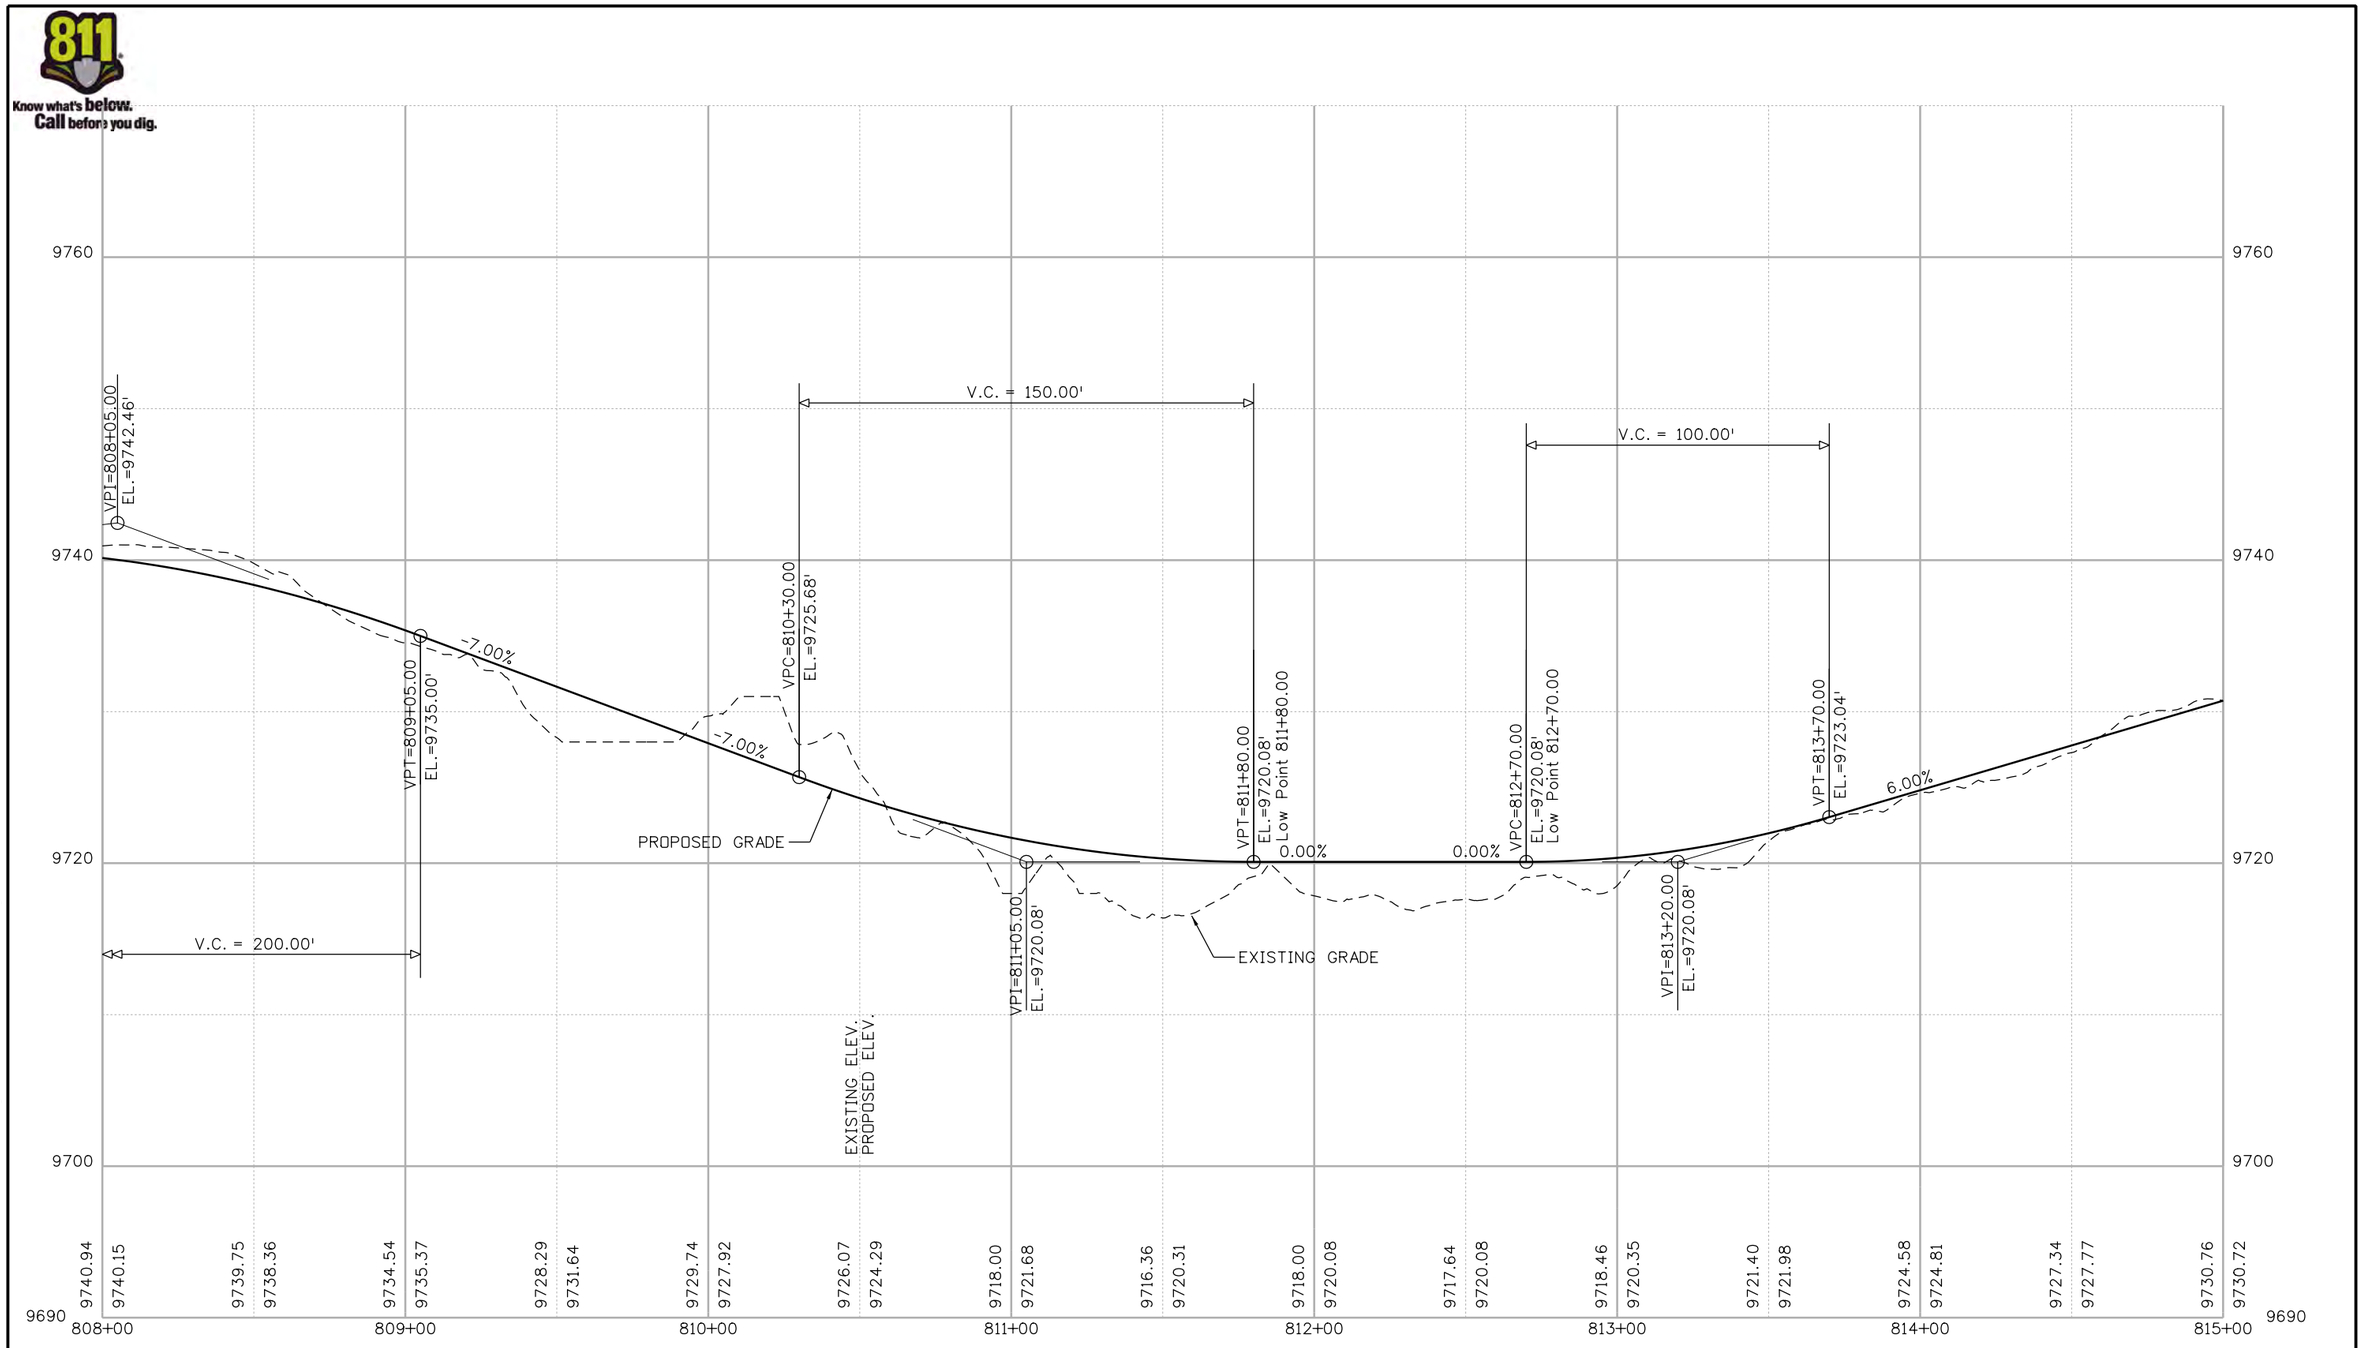

Print Date: 1/10/2020
File Name: 22768DES_Profile45.dgn
Horiz. Scale: 1:50 Vert. Scale: As Noted

Stolfus
5690 DTC Boulevard, Suite 560E
Greenwood Village, CO 80111
Phone: 303-221-2330
Fax: 303-221-2331
www.stolfusandassociates.com

Sheet Revisions		
Date:	Comments	Init.

Colorado Department of Transportation
2829 W. Howard Place
Denver, CO 80204
Phone: 303-757-9841
FAX: 303-757-9219
Region 3

As Constructed
No Revisions:
Revised:
Void:

BLUE RIVER TRAIL
PROFILE

Designer: CSA
Detailer: NG
Sheet Subset: PROFILE
Structure Numbers
Subset Sheets: 45 of 48

Project No./Code
XXXXXXXXX
23001
Sheet Number 121

Nikolett 2:51:30 PM P:\1000.005.10 R3 C09 Blue River ACP\Trail Design\Sheets\22768DES_Profile45.dgn

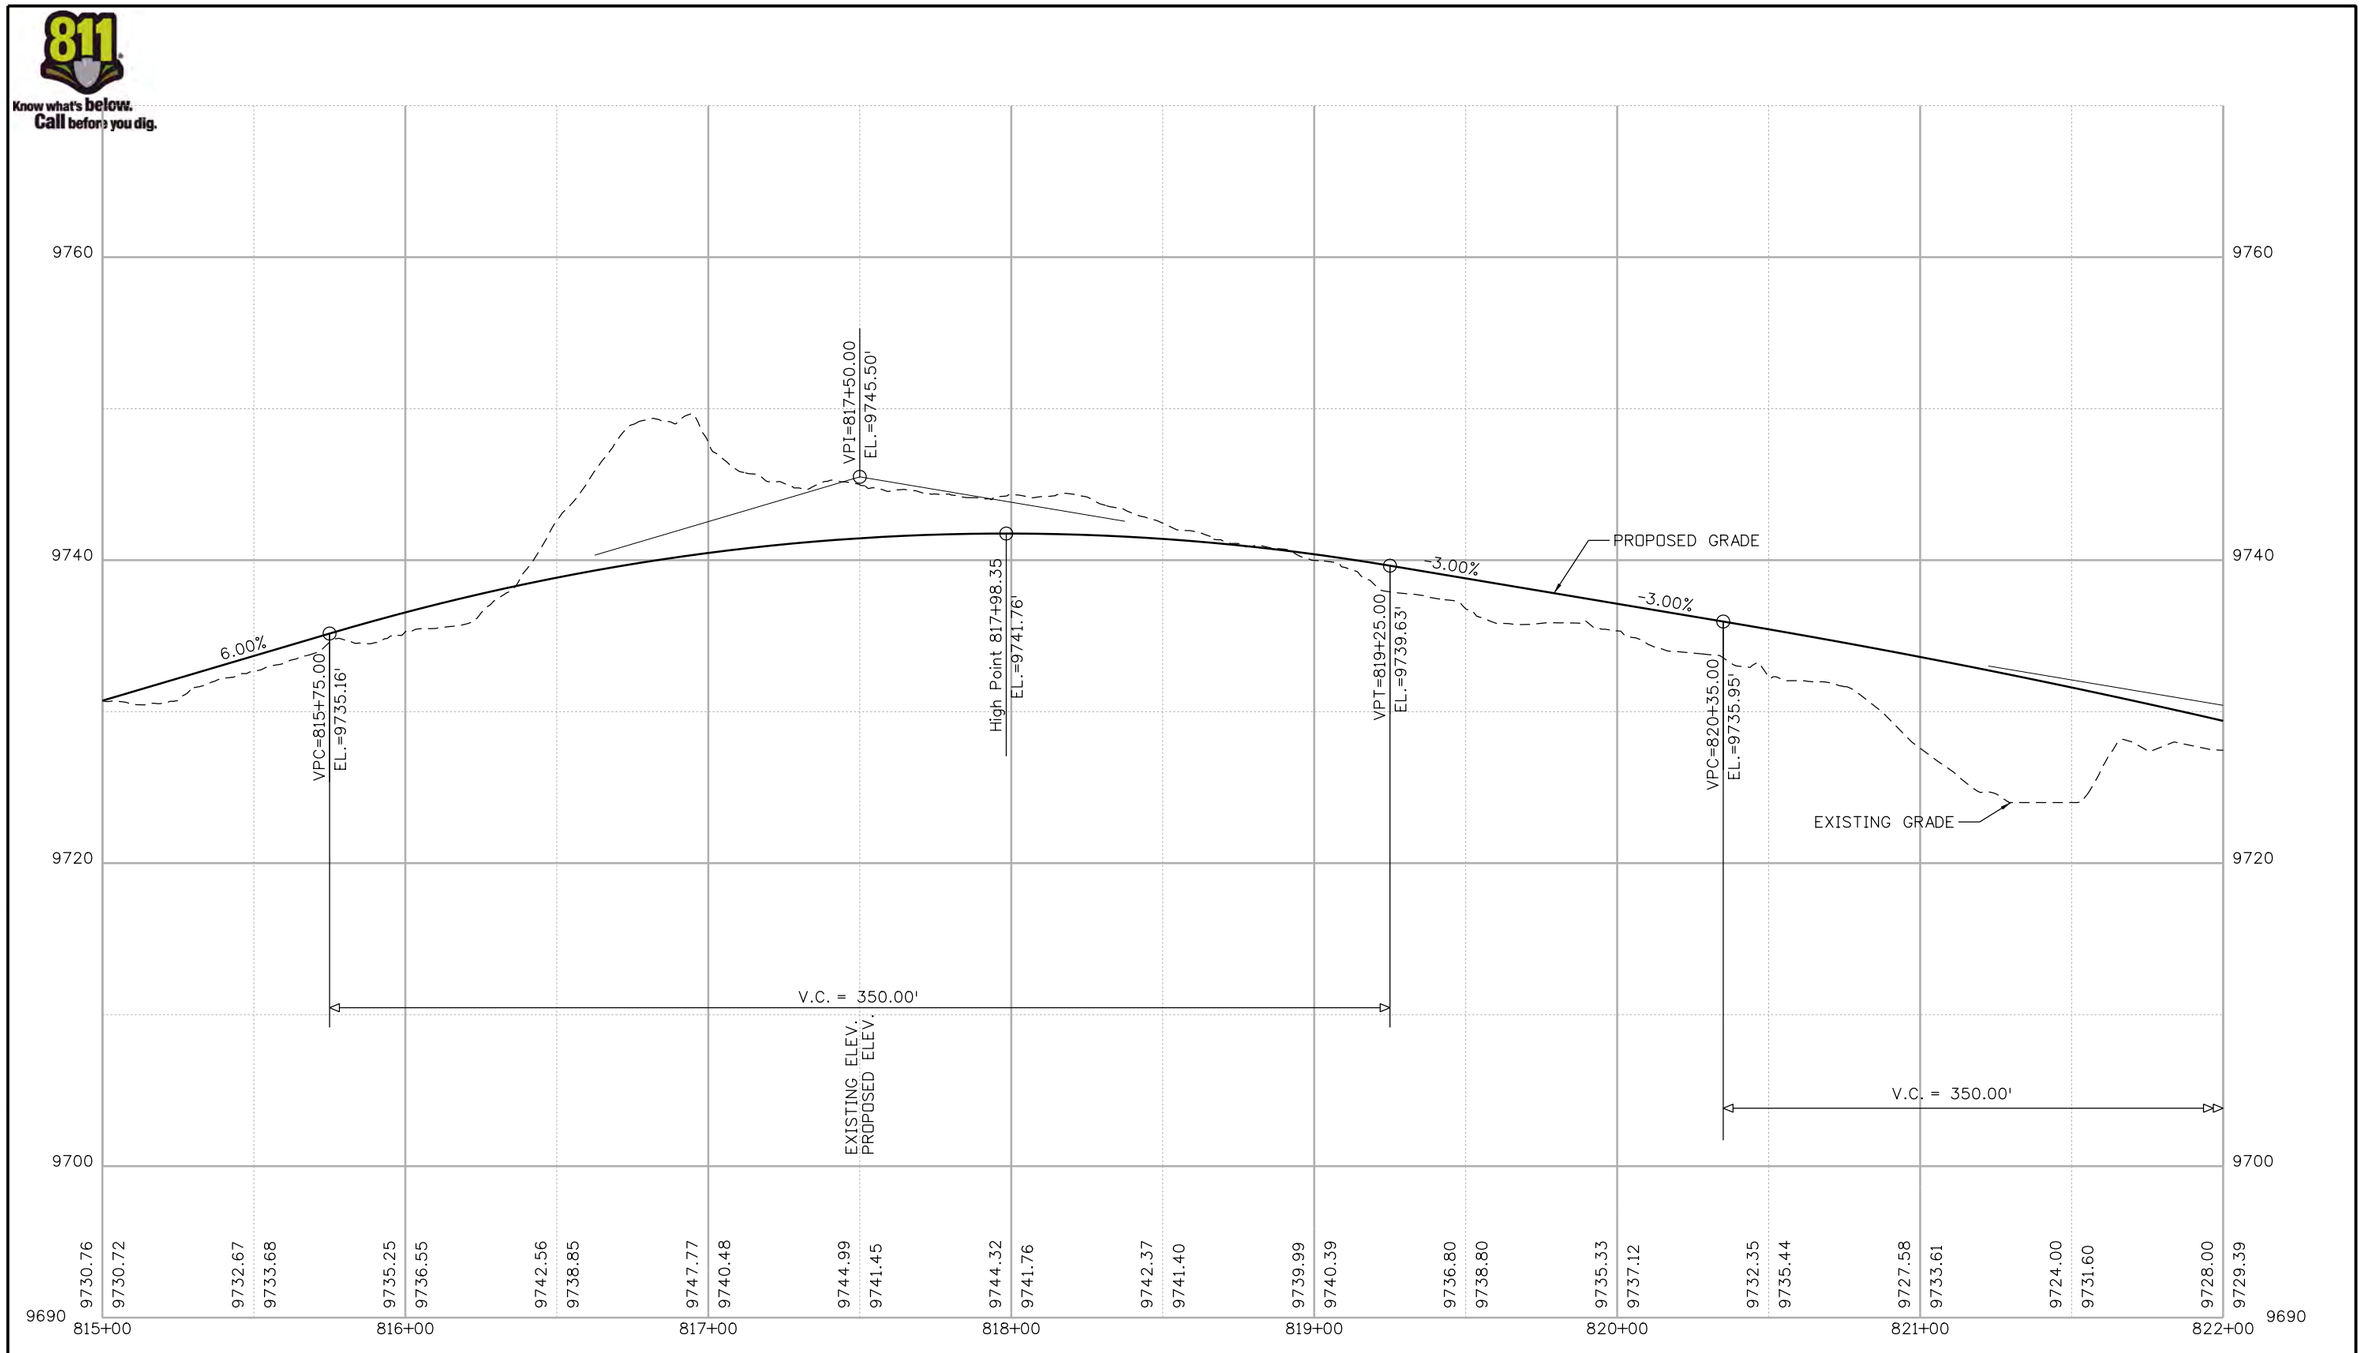

Nikolett 2:51:31 PM P:\1000.005.10 R3 CD9 Blue River ACP\Trail Design\Sheets\22768DES_Profile46.dgn

Print Date: 1/10/2020
File Name: 22768DES_Profile46.dgn
Horiz. Scale: 1:50 Vert. Scale: As Noted

Stolfus
5690 DTC Boulevard, Suite 560E
Greenwood Village, CO 80111
Phone: 303-221-2330
Fax: 303-221-2331
www.stolfusandassociates.com

Sheet Revisions		
Date:	Comments	Init.

Colorado Department of Transportation
Region 3
2829 W. Howard Place
Denver, CO 80204
Phone: 303-757-9841
FAX: 303-757-9219

As Constructed
No Revisions:
Revised:
Void:

BLUE RIVER TRAIL
PROFILE

Designer: CSA
Detailer: NG
Sheet Subset: PROFILE
Structure Numbers
Subset Sheets: 46 of 48

Project No./Code
XXXXXXXXX
23001
Sheet Number 122

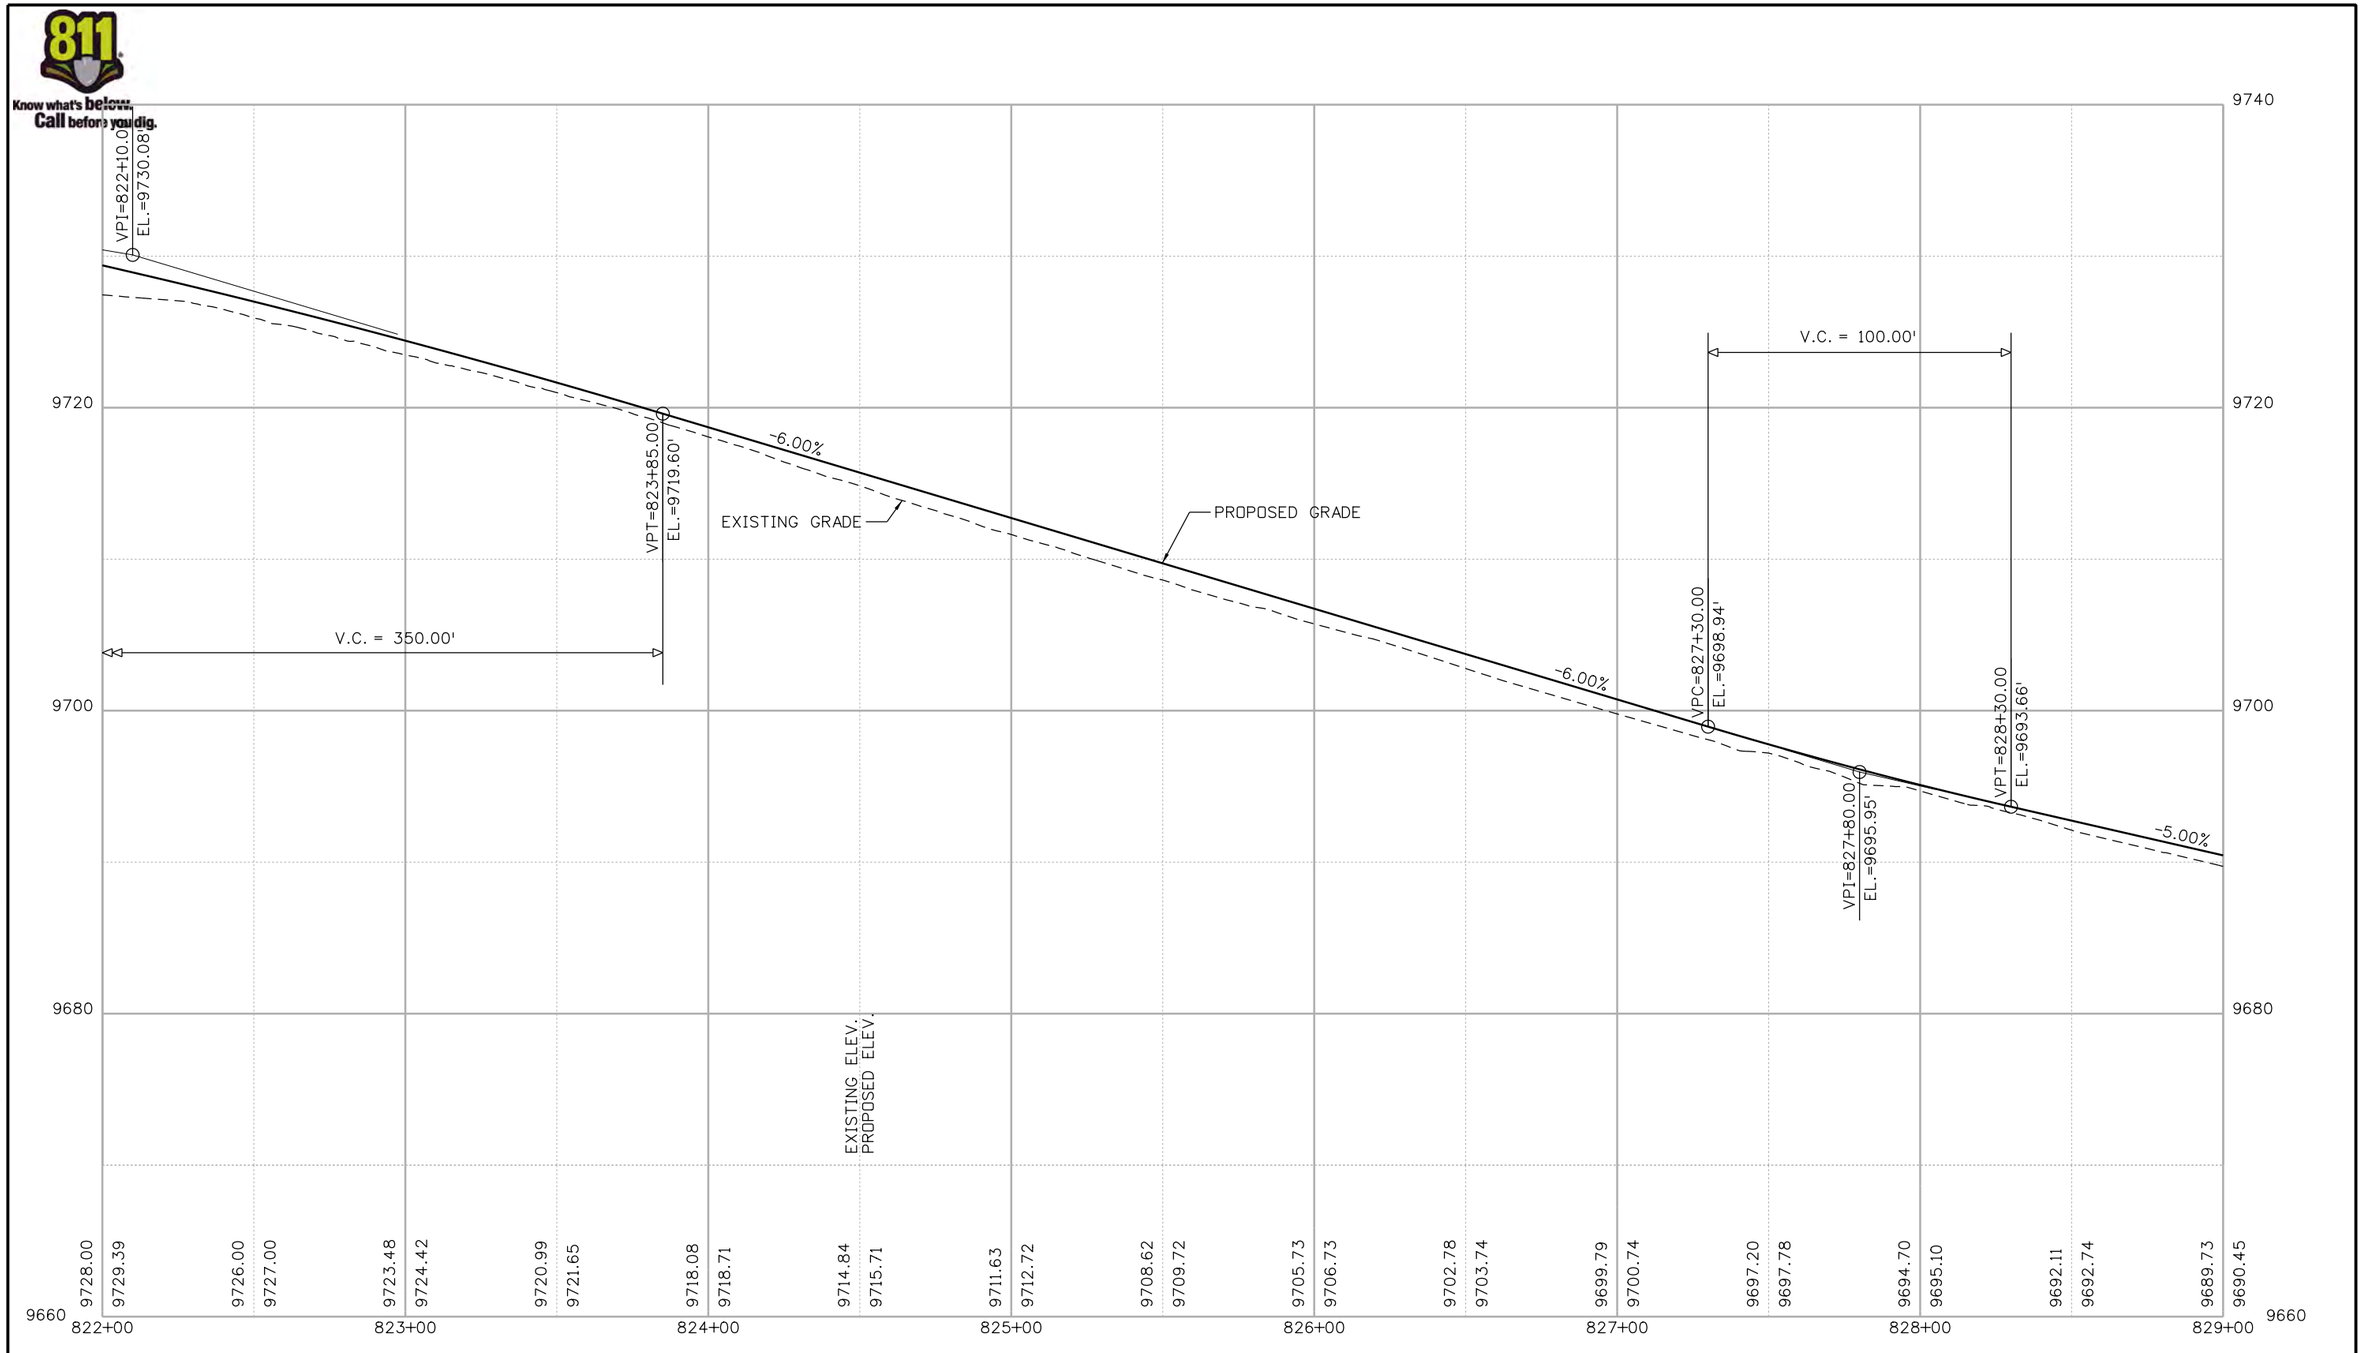

Nikolett 2:51:32 PM P:\1000.005.10 R3 CD9 Blue River ACP\Trail Design\Sheets\22768DES_Profile47.dgn

Print Date: 1/10/2020
File Name: 22768DES_Profile47.dgn
Horiz. Scale: 1:50 Vert. Scale: As Noted

Stolfus
5690 DTC Boulevard, Suite 560E
Greenwood Village, CO 80111
Phone: 303-221-2330
Fax: 303-221-2331
www.stolfusandassociates.com

Sheet Revisions		
Date:	Comments	Init.

Colorado Department of Transportation
Region 3
2829 W. Howard Place
Denver, CO 80204
Phone: 303-757-9841
FAX: 303-757-9219

As Constructed
No Revisions:
Revised:
Void:

BLUE RIVER TRAIL
PROFILE

Designer: CSA
Detailer: NG
Sheet Subset: PROFILE
Structure Numbers
Subset Sheets: 47 of 48

Project No./Code
XXXXXXXXX
23001
Sheet Number 123

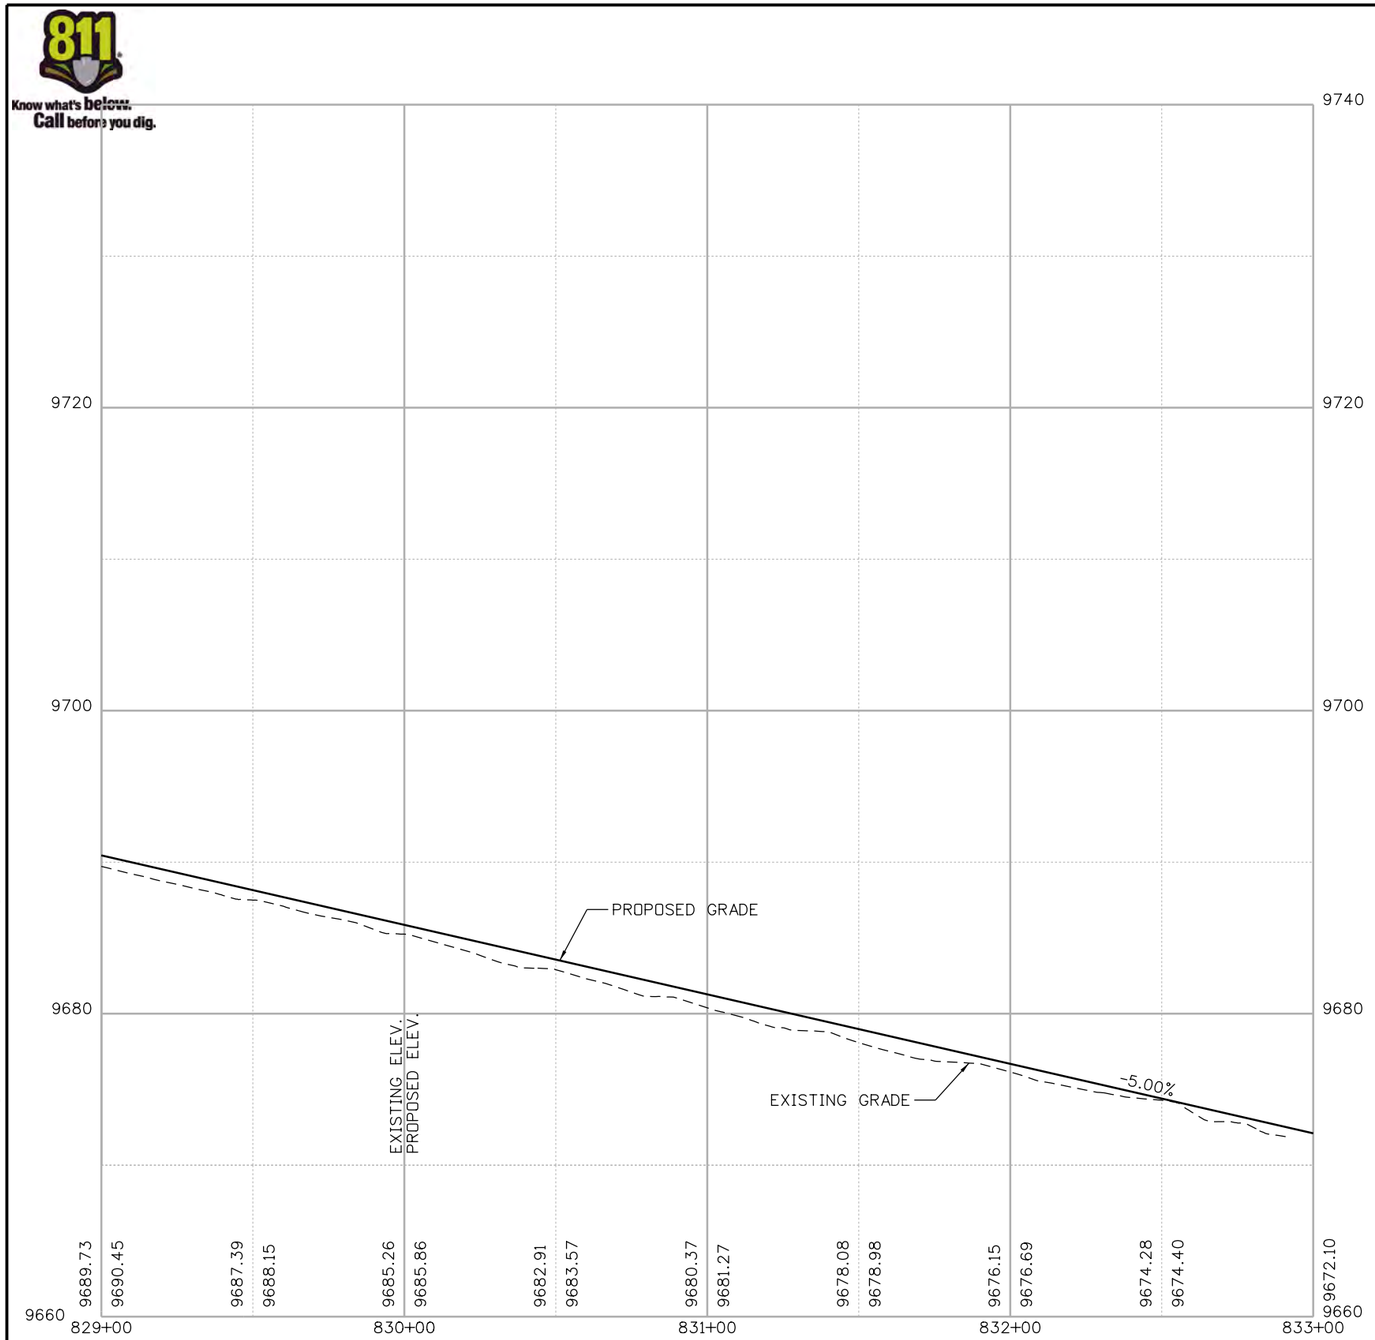

Print Date: 1/10/2020
File Name: 22768DES_Profile48.dgn
Horiz. Scale: 1:50 Vert. Scale: As Noted

Stolfus
5690 DTC Boulevard, Suite 560E
Greenwood Village, CO 80111
Phone: 303-221-2330
Fax: 303-221-2331
www.stolfusandassociates.com

Sheet Revisions		
Date:	Comments	Init.

Colorado Department of Transportation
Region 3
2829 W. Howard Place
Denver, CO 80204
Phone: 303-757-9841
FAX: 303-757-9219

As Constructed
No Revisions:
Revised:
Void:

BLUE RIVER TRAIL PROFILE

Designer: CSA
Detailer: NG
Sheet Subset: PROFILE
Structure Numbers
Subset Sheets: 48 of 48

Project No./Code
XXXXXXXXX
23001
Sheet Number 124

Nikolett 2:51:33 PM P:\1000.005.10 R3 C09 Blue River ACP\Trail Design\Sheets\22768DES_Profile48.dgn